

Refer to floor plans for door handings.

All drawn ironmongery is indicative only. Refer to ironmongery packages for actual hardware required.

Door leaf sizes are indicative only. Door manufacturer to check overall sizes and tolerance prior to manufacture.

Critical Glazing - All glazing in critical locations to satisfy relevant sections outlined in Part N of the Building Regulations.

Fire ratings noted are minimum ratings.



Door closers are not required on store doors. Provide fire door keep shut signs in lieu.

Door signage requirements tbc with University - allowance should be made for room name / number signage.

Door ironmongery colours:
Internal door ironmongery to be brushed stainless steel with an LRV of at least 79 in order to provide 15 point contrast with door surface.

Internal door side screens
Built in to door units as elevated.
Width of side screen to be determined by joinery subcontractor to suit overall structural opening - refer to building setting out plans.

Manifestation to glass as required to satisfy Part M of the Building Regulations.

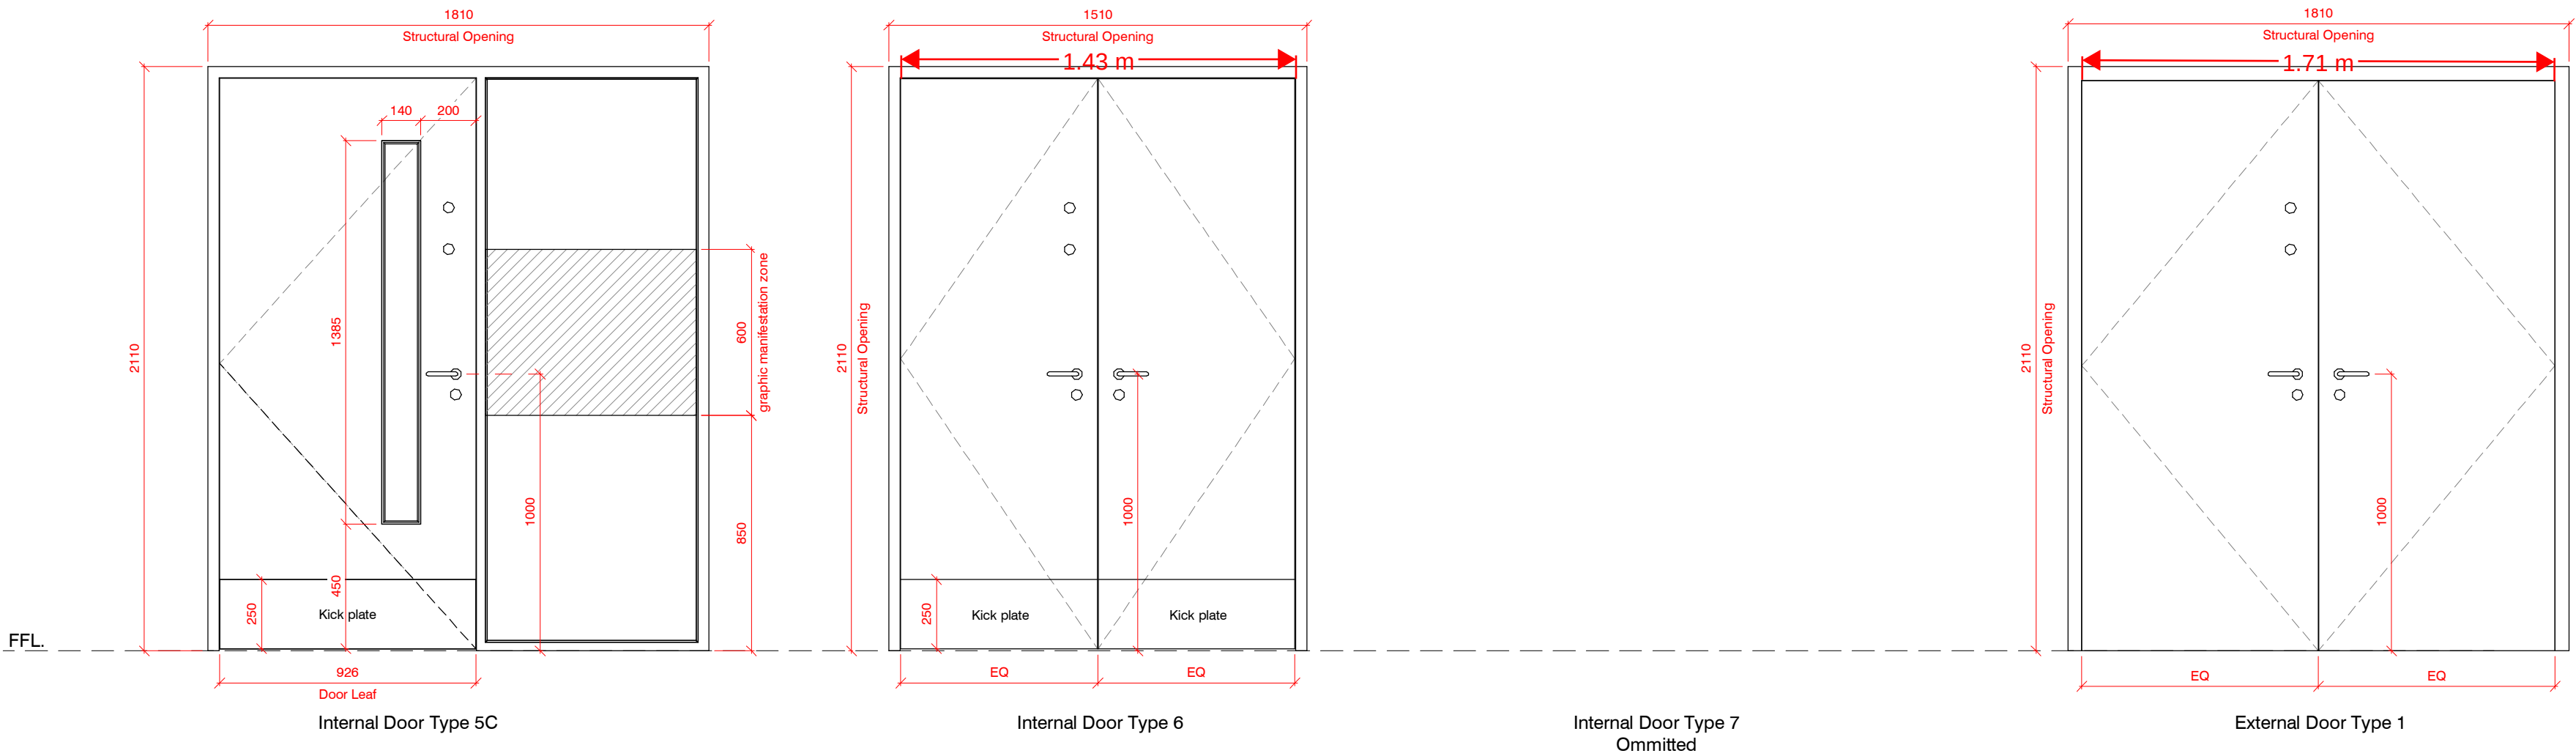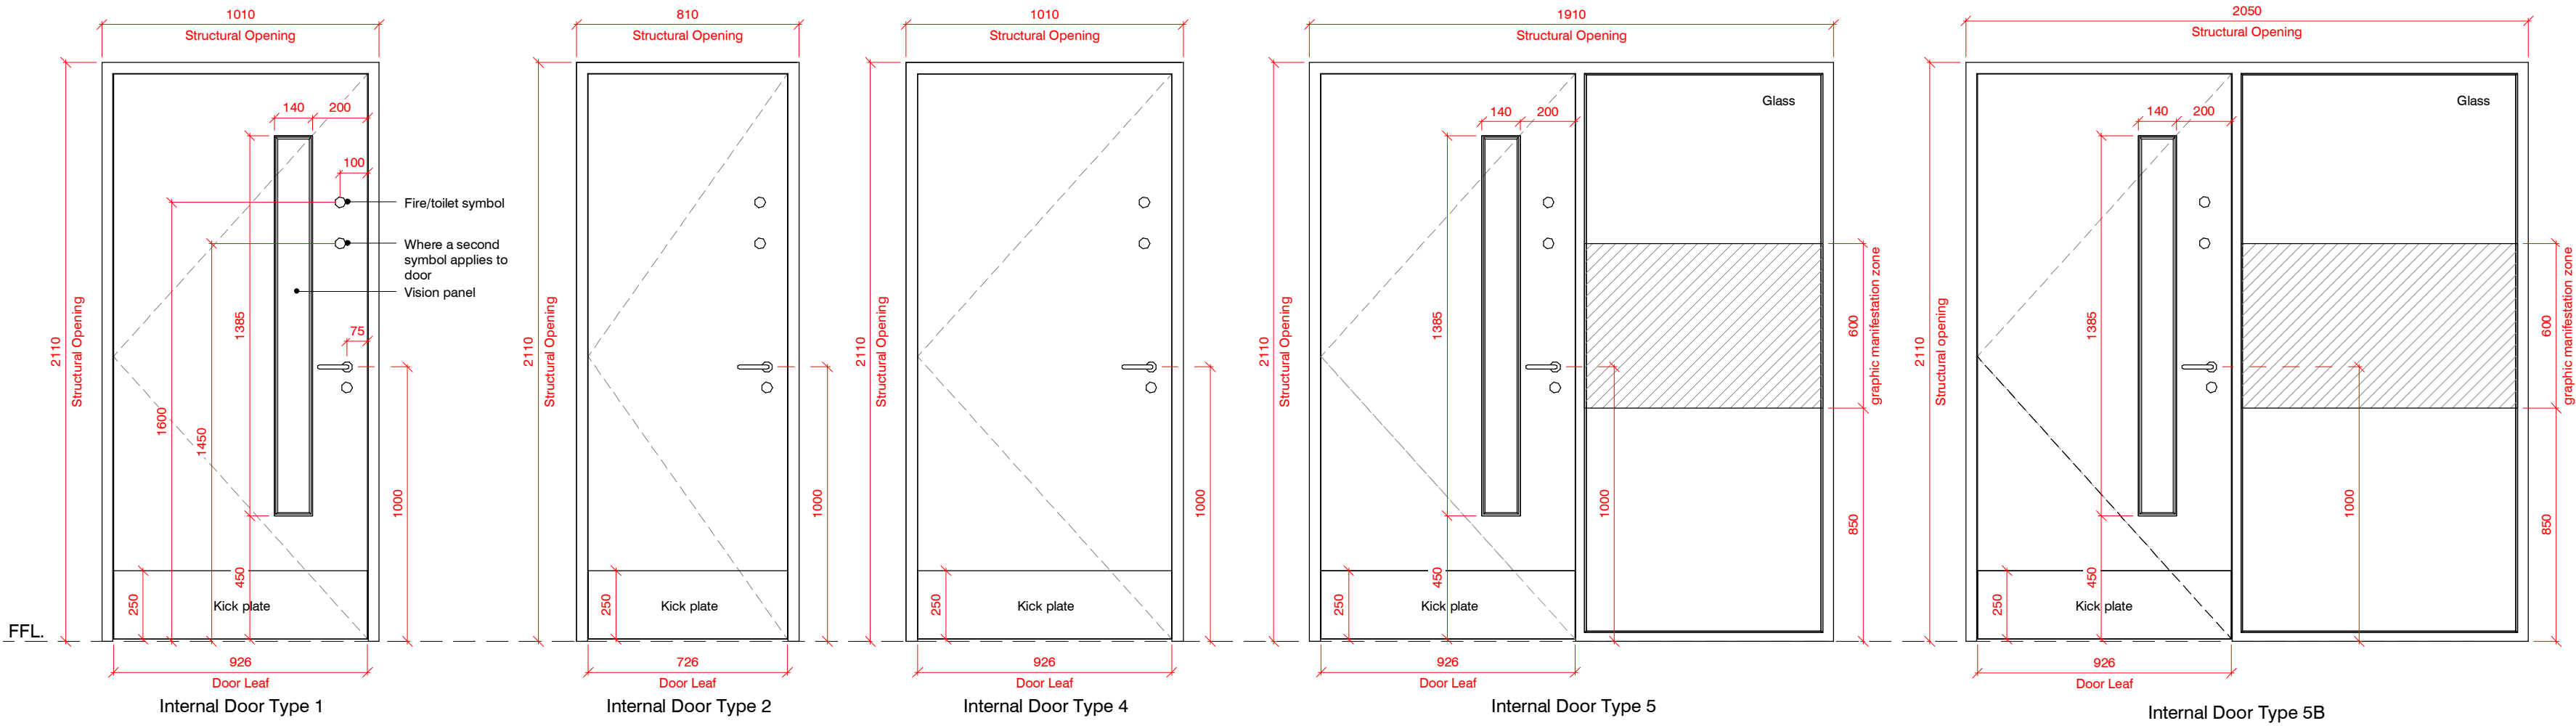

FINAL CONSTRUCTION DRAWING
CONFORMING TO INFORMATION
PROVIDED TO THE ARCHITECT BY
THE CONTRACTOR

A	C119	15/08/18	FINAL CONSTRUCTION
A5	C111	08/02/18	Manifestation zones added. Door type 5C added to drawing. Type 7 omitted.
A5	C32	04/08/17	Door type 5B added
S1	P43	10/05/17	Drawing number changed to new format. Drawing name amended and schedule moved to drawing No 71D01
S1	P10	26.08.16	Stage 4 issue
S0	PS.12	13/07/16	Issue to Laidlaw
S0	PS.11	06/07/16	Door schedule first issue

STATUS	REV	DATE	DESCRIPTION	REVISED BY
CLIENT				MGL
University of Wales Trinity Saint David				CHECKED BY
				Anthony Walsh
				ORIGINATOR NO
				70266_02

CONSULTANT

STRIDE TREGLOWN

www.stride-treglow.com

PROJECT

UWTSD Library

University of Wales Trinity Saint David

Swansea

SA1

DRAWING TITLE

Library Door Elevations

SUITABILITY STATUS	SCALE
A : FINAL CONSTRUCTION	As indicated @ A2
PROJECT ORIGINATOR ZONE LEVEL TYPE ROLE CLASSIFICATION NUMBER	REVISION
UWTSD-STL-04-ZR-DD-A-ZZZZ-71D02	C119