


- Key:**
- Internal critical dimensions
 - Internal partitions setting out to centre of wall
 - External wall setting out - to brick dimensions
 - External wall setting out - not to brick dimensions
 - Slab penetrations setting out to centre
 - Openings set out from grid lines

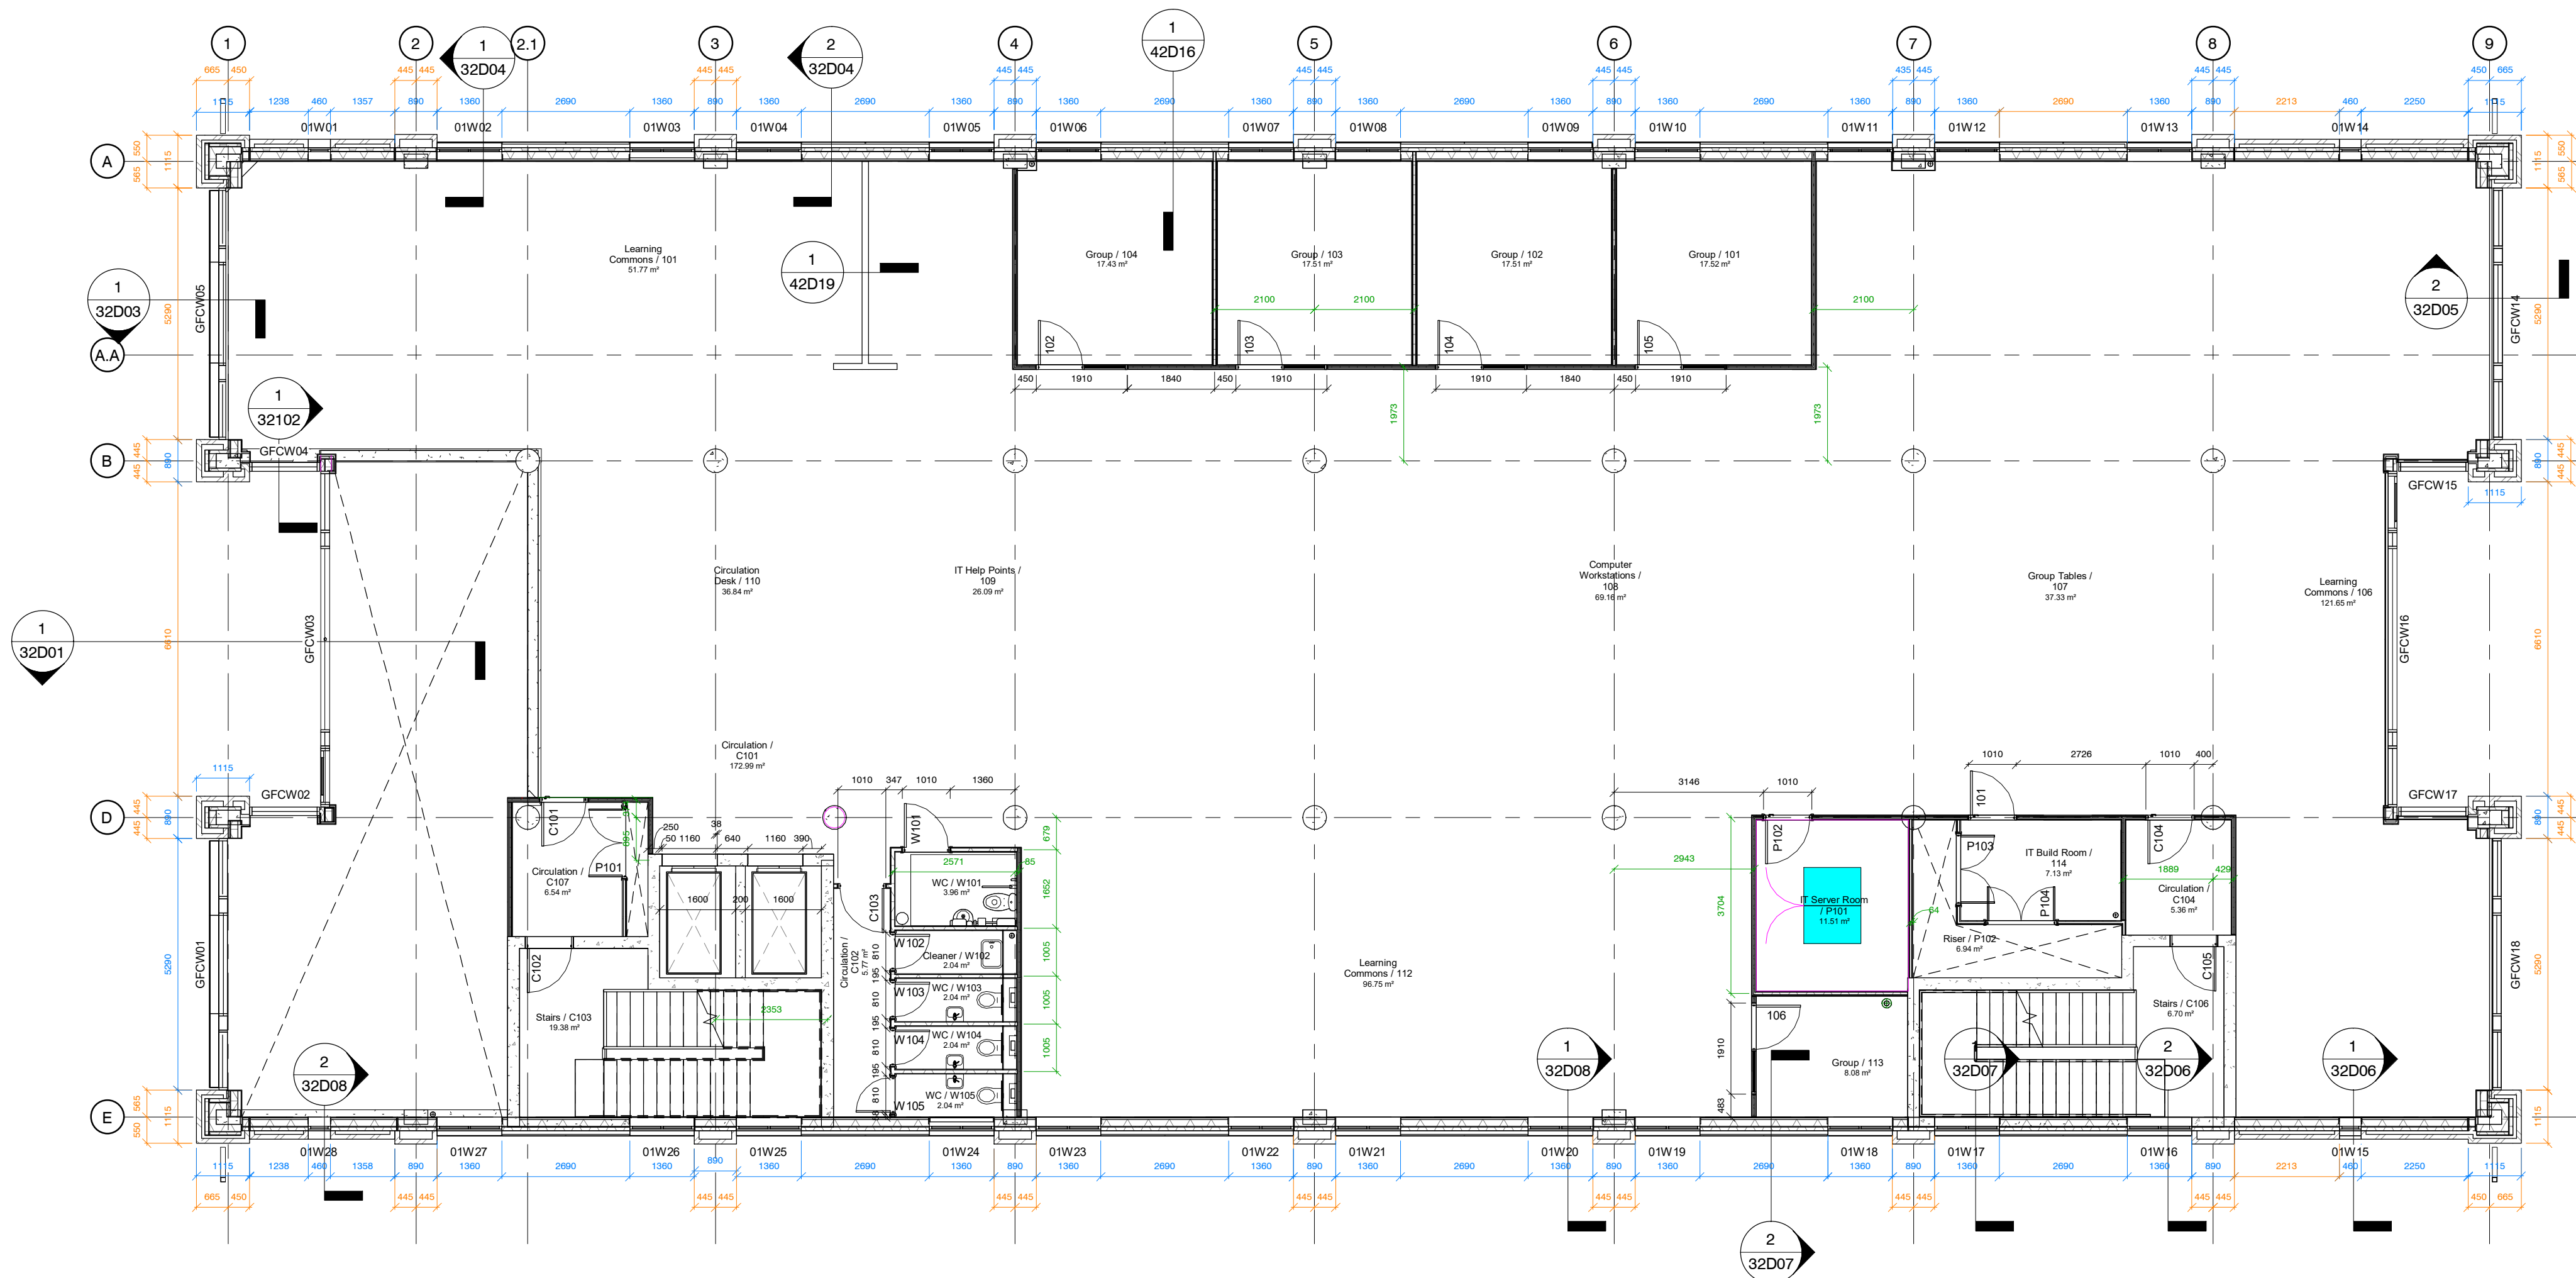

FINAL CONSTRUCTION DRAWING
CONFORMING TO INFORMATION
PROVIDED TO THE ARCHITECT BY
THE CONTRACTOR

A	C119	15/08/18 FINAL CONSTRUCTION
A5	C111	08/02/18 Encasement added to column and soil pipe. Quiet rooms door changed to type SC
A5	C96	24/08/17 FACE/Tech and Library upper floor CAD plans issued to Kier
A5	C32	04/08/17 Internal doors/screens amended. Partition and door locations amended.
A5	C23	16/05/17 Slot windows changed to 460mm structural opening width
A5	C21	10/05/17 Internal door and screen numbers amended
A5	C06	13/01/17 Dimensions to lift door opening added to plan. Issued for construction
S1	P34	10/11/16 Stage 5 Issue. Lift amended to contractors information
S1	P30	07/10/16 General update issue. Drawing number amended to new format
S1	P10	26.08.16 Stage 4 Issue

STATUS	REV	DATE	DESCRIPTION	REVISED BY
CLIENT				MGL
University of Wales Trinity Saint David				
				CHECKED BY
				Anthony Walsh
				ORIGINATOR NO
				70266_02

CONSULTANT

STRIDE TREGLOWN

www.stridetreglow.com © Stride Treglow Limited 2016

PROJECT

UWTSD Library
University of Wales Trinity Saint David
Swansea
SA1

DRAWING TITLE

First Floor Plan

SUITABILITY STATUS	SCALE
A : FINAL CONSTRUCTION	As indicated @ A1

PROJECT ORIGINATOR ZONE LEVEL TYPE ROLE CLASSIFICATION NUMBER	REVISION
UWTSD-STL-04-01-DR-A-ZZZZ-11D02	C119