Project Name: PROPOSED PROJECT

UPRN Code: 0001

Originator Code: UWTSD

Role Code: Designer

Drawn By: C.A.M.C

Checked By: G. TRAYLOR

Date: 01/05/26

Project Status: PROJECT

C:\Users\aleja\OneDrive\Documents\BIM TECHNOLOGIES\BIM PROJECT SEM 2.rvt

Prifysgol Cymru
Y Drindod Dewi Sant
University of Wales
Trinity Saint David

ACBA 4018




N

SITE LOCATION ISOMETRIC



SITE LOCATION PLAN
1 : 1250

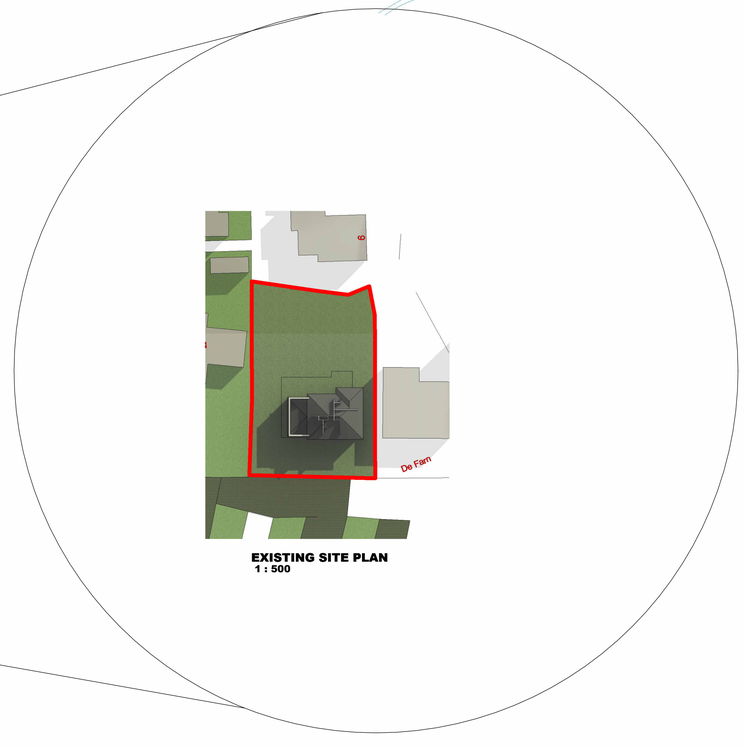

EXISTING SITE PLAN
1 : 500

Property Title
PROPOSED PROJECT

Detail
SITE LOCATION PLAN

Property	Originator	(Zone) Functional Breakdown	(Level) Spatial Breakdown	(Type) Form	Role	Number	Description	Suitability	Revision
0001	UWTSD	XX	PROPOSED REFURBISHMENT	SEM	DESIGNER	ZZ-01	SITE LOCATION PLAN	PROJECT	

File Path: C:\Users\aleja\OneDrive\Documents\BIM TECHNOLOGIES\BIM PROJECT SEM 2.rvt

scale: **As indicated**
date: **01/05/26**
drawn: **A. MONTECINOS**
checked: **G. TRAYLOR**

Prifysgol Cymru
Y Drindod Dewi Sant
University of Wales
Trinity Saint David

Prifysgol Cymru Y Drindod Dewi Sant
University of Wales Trinity Saint David
SW Campus
Kings Road
Swansea
SA1 8HD

(S0) UNCONTROLLED
Not to be used as a reference document
Check Status Before Quoting


Rev/Date/By
Revison




EXISTING GROUND FLOOR PLAN
1 : 100



EXISTING FIRST FLOOR PLAN
1 : 100

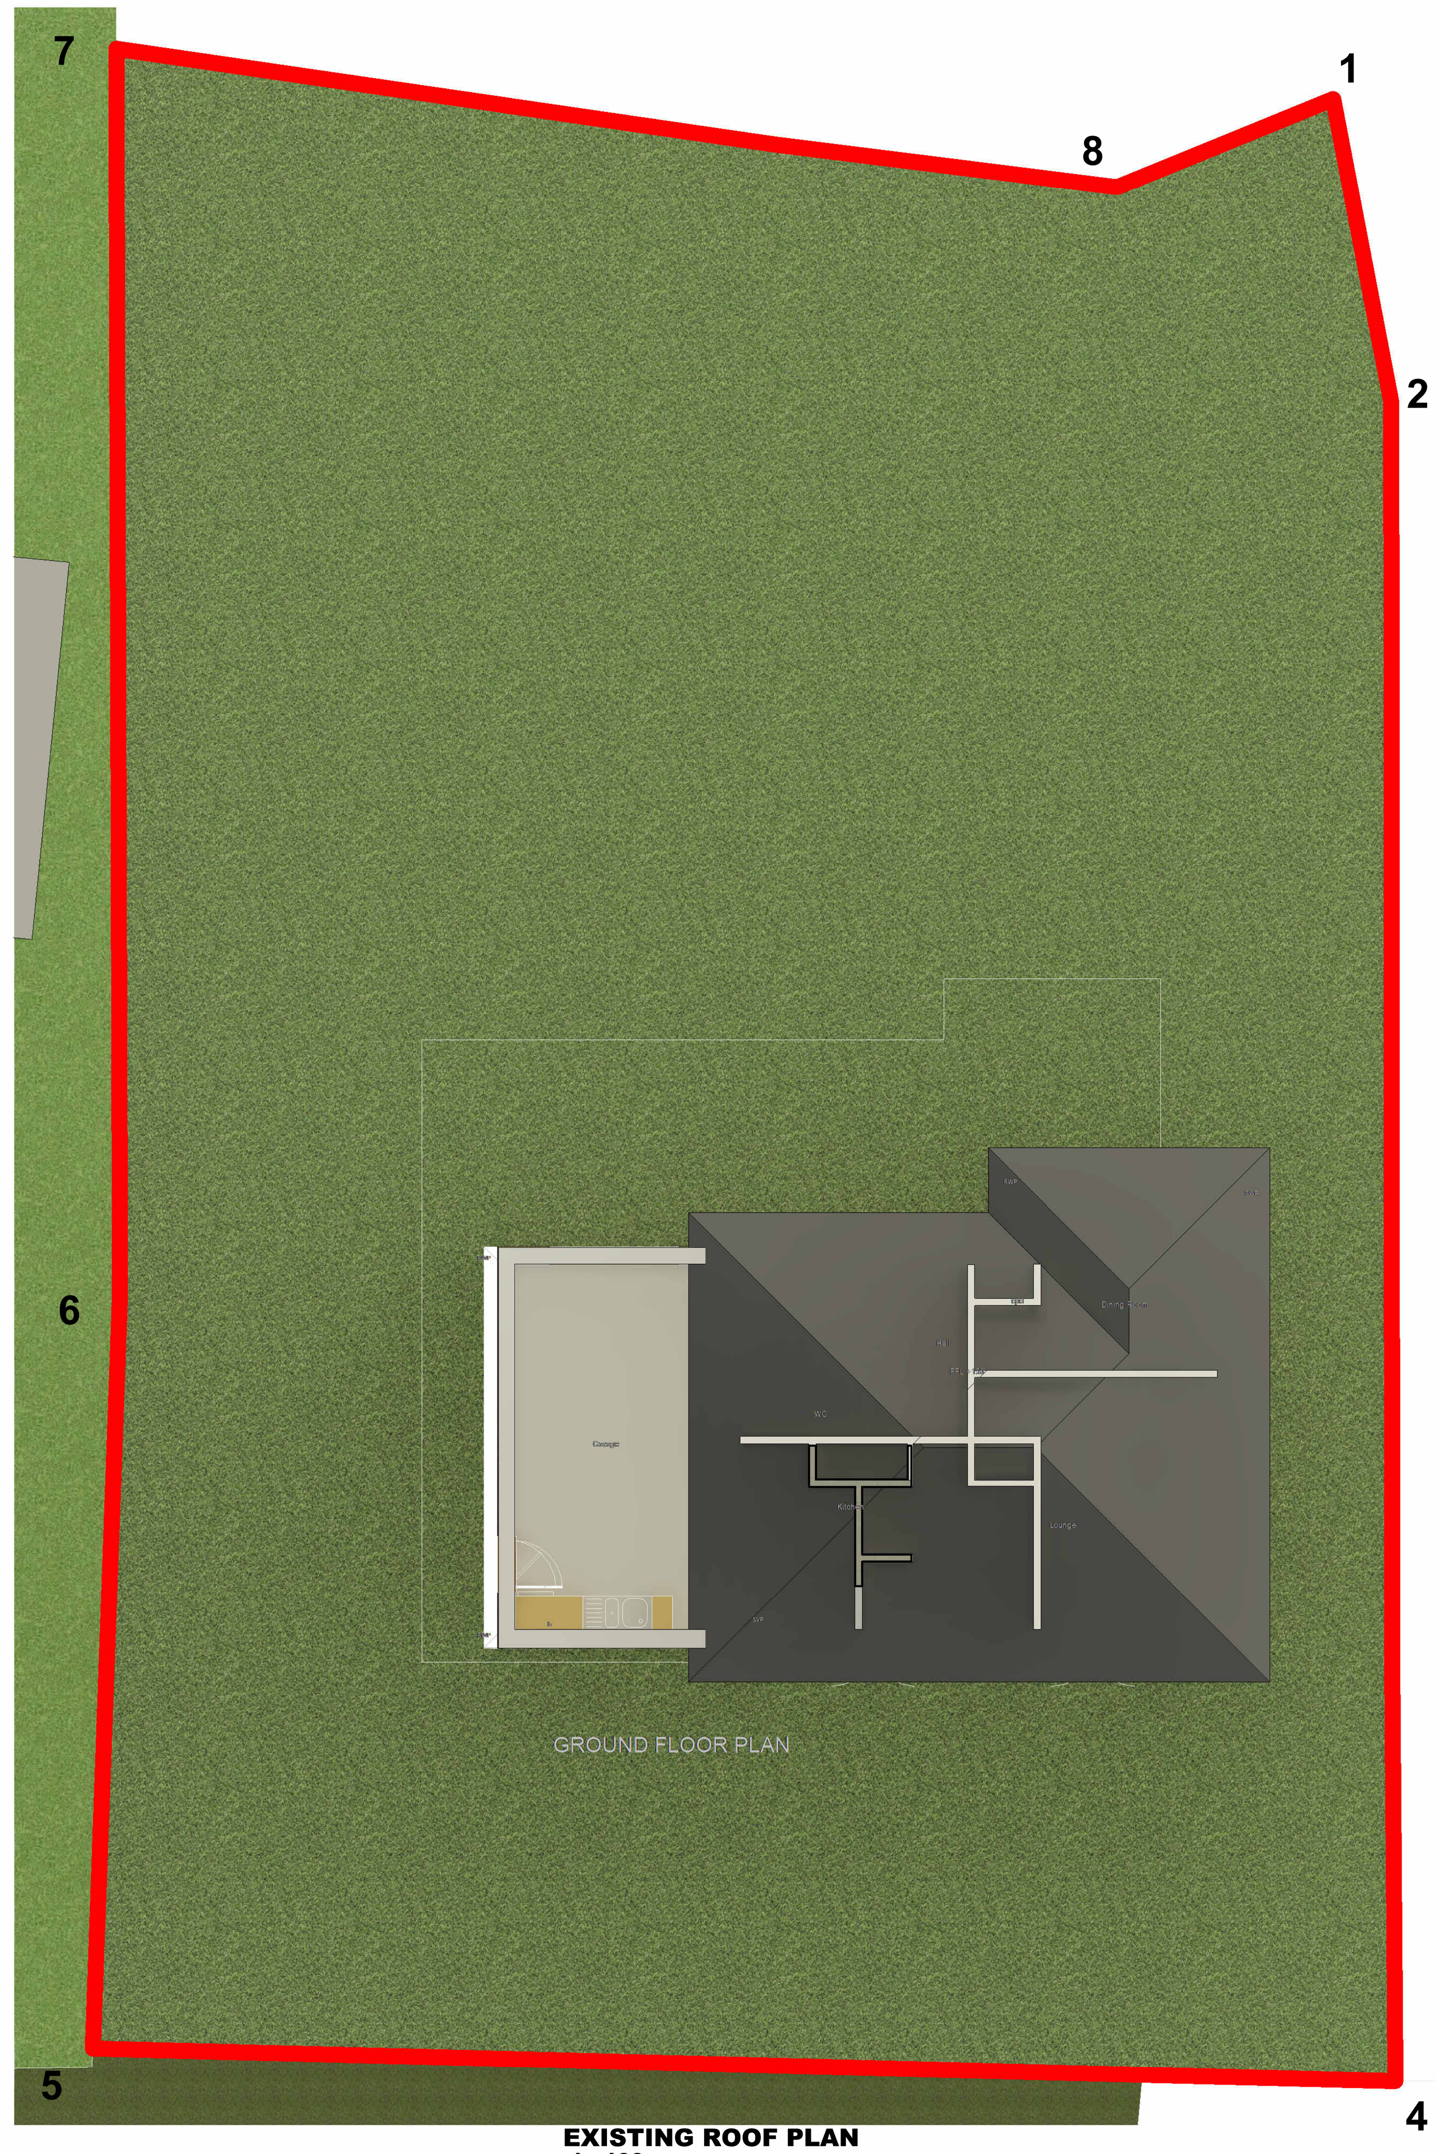

EXISTING ROOF PLAN
1 : 100

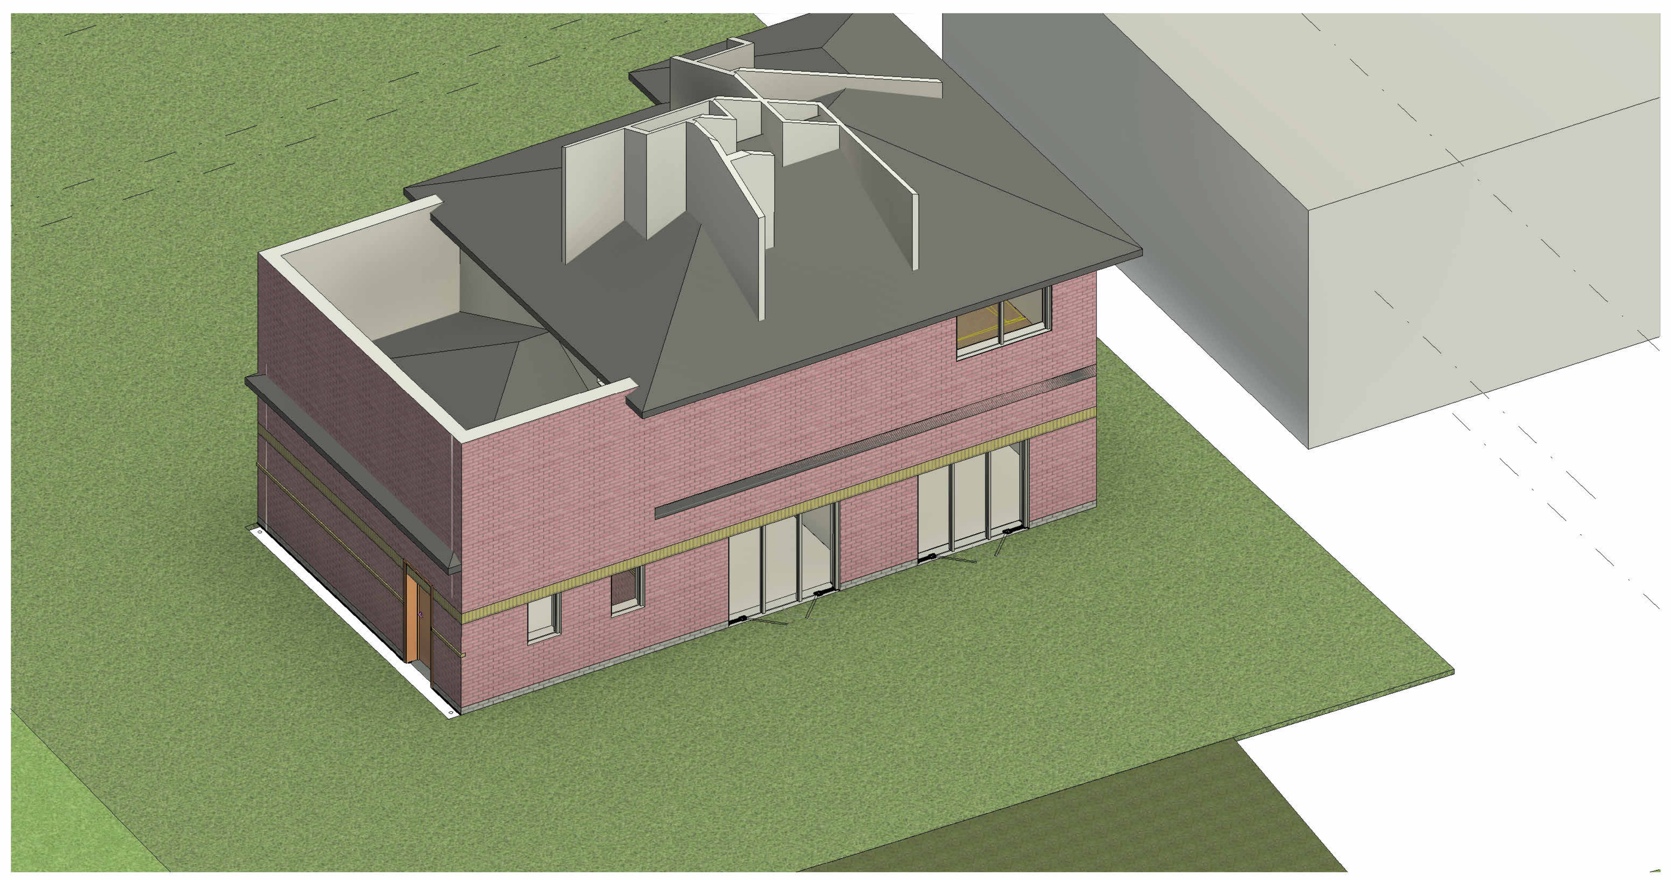

EXISTING BUILDING ISOMETRIC

Property Title
PROPOSED PROJECT

Detail
EXISTING FLOOR PLANS

Property	Originator	(Zone) Fundtional Breakdown	(Level) Spatial Breakdown	(Type) Form	Role	Number	Description	Suitability	Revision
0001	UWTSD	XX	PROPOSED REFURBISHMENT	BIM	Diseñado	AC-02	EXISTING FLOOR PLANS	PROJECT	

File Path: C:\Users\aleja\OneDrive\Documents\BIM TECHNOLOGIES\BIM PROJECT SEM 2.rvt


scale 1 : 100
drawn Autor
date 04/21/26
checked Verificador


Prifysgol Cymru Y Drindod Dewi Sant
University of Wales Trinity Saint David
SA1 Campus
King's Road
Swansea
SA1 8HO

Prifysgol Cymru
Y Drindod Dewi Sant
University of Wales
Trinity Saint David


(S0) UNCONTROLLED
Not to be used as a
reference document
Check Status Before Quoting

Rev/Date/By
Revison

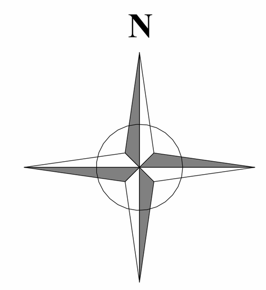


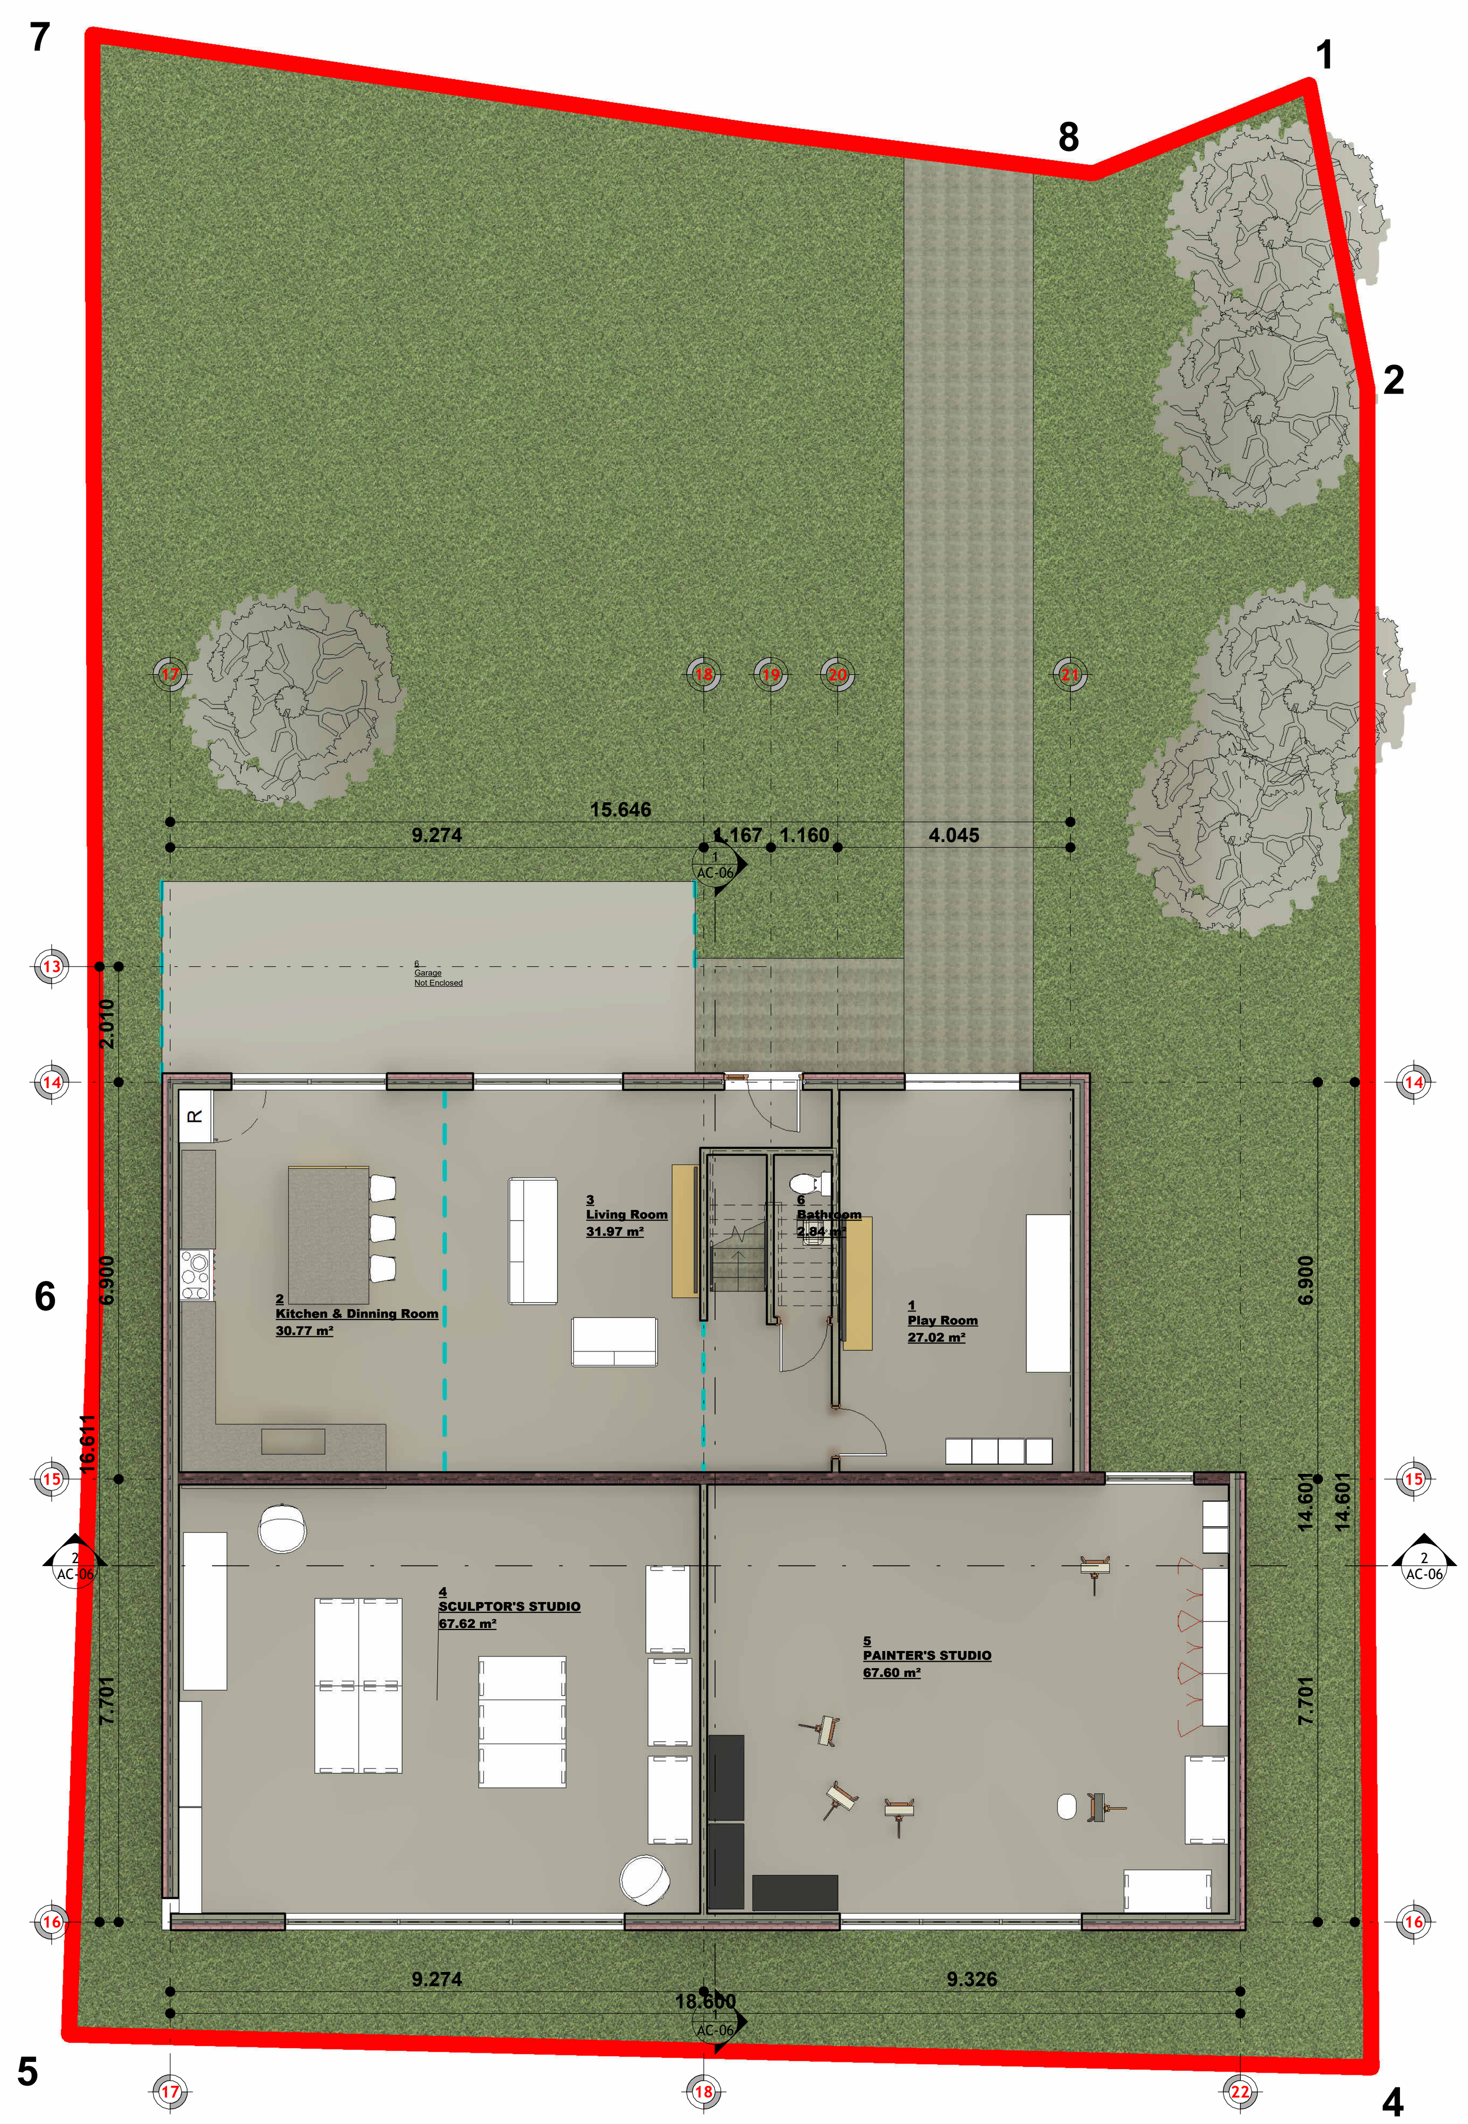

Ground Floor Refurbishment Plan
1 : 100

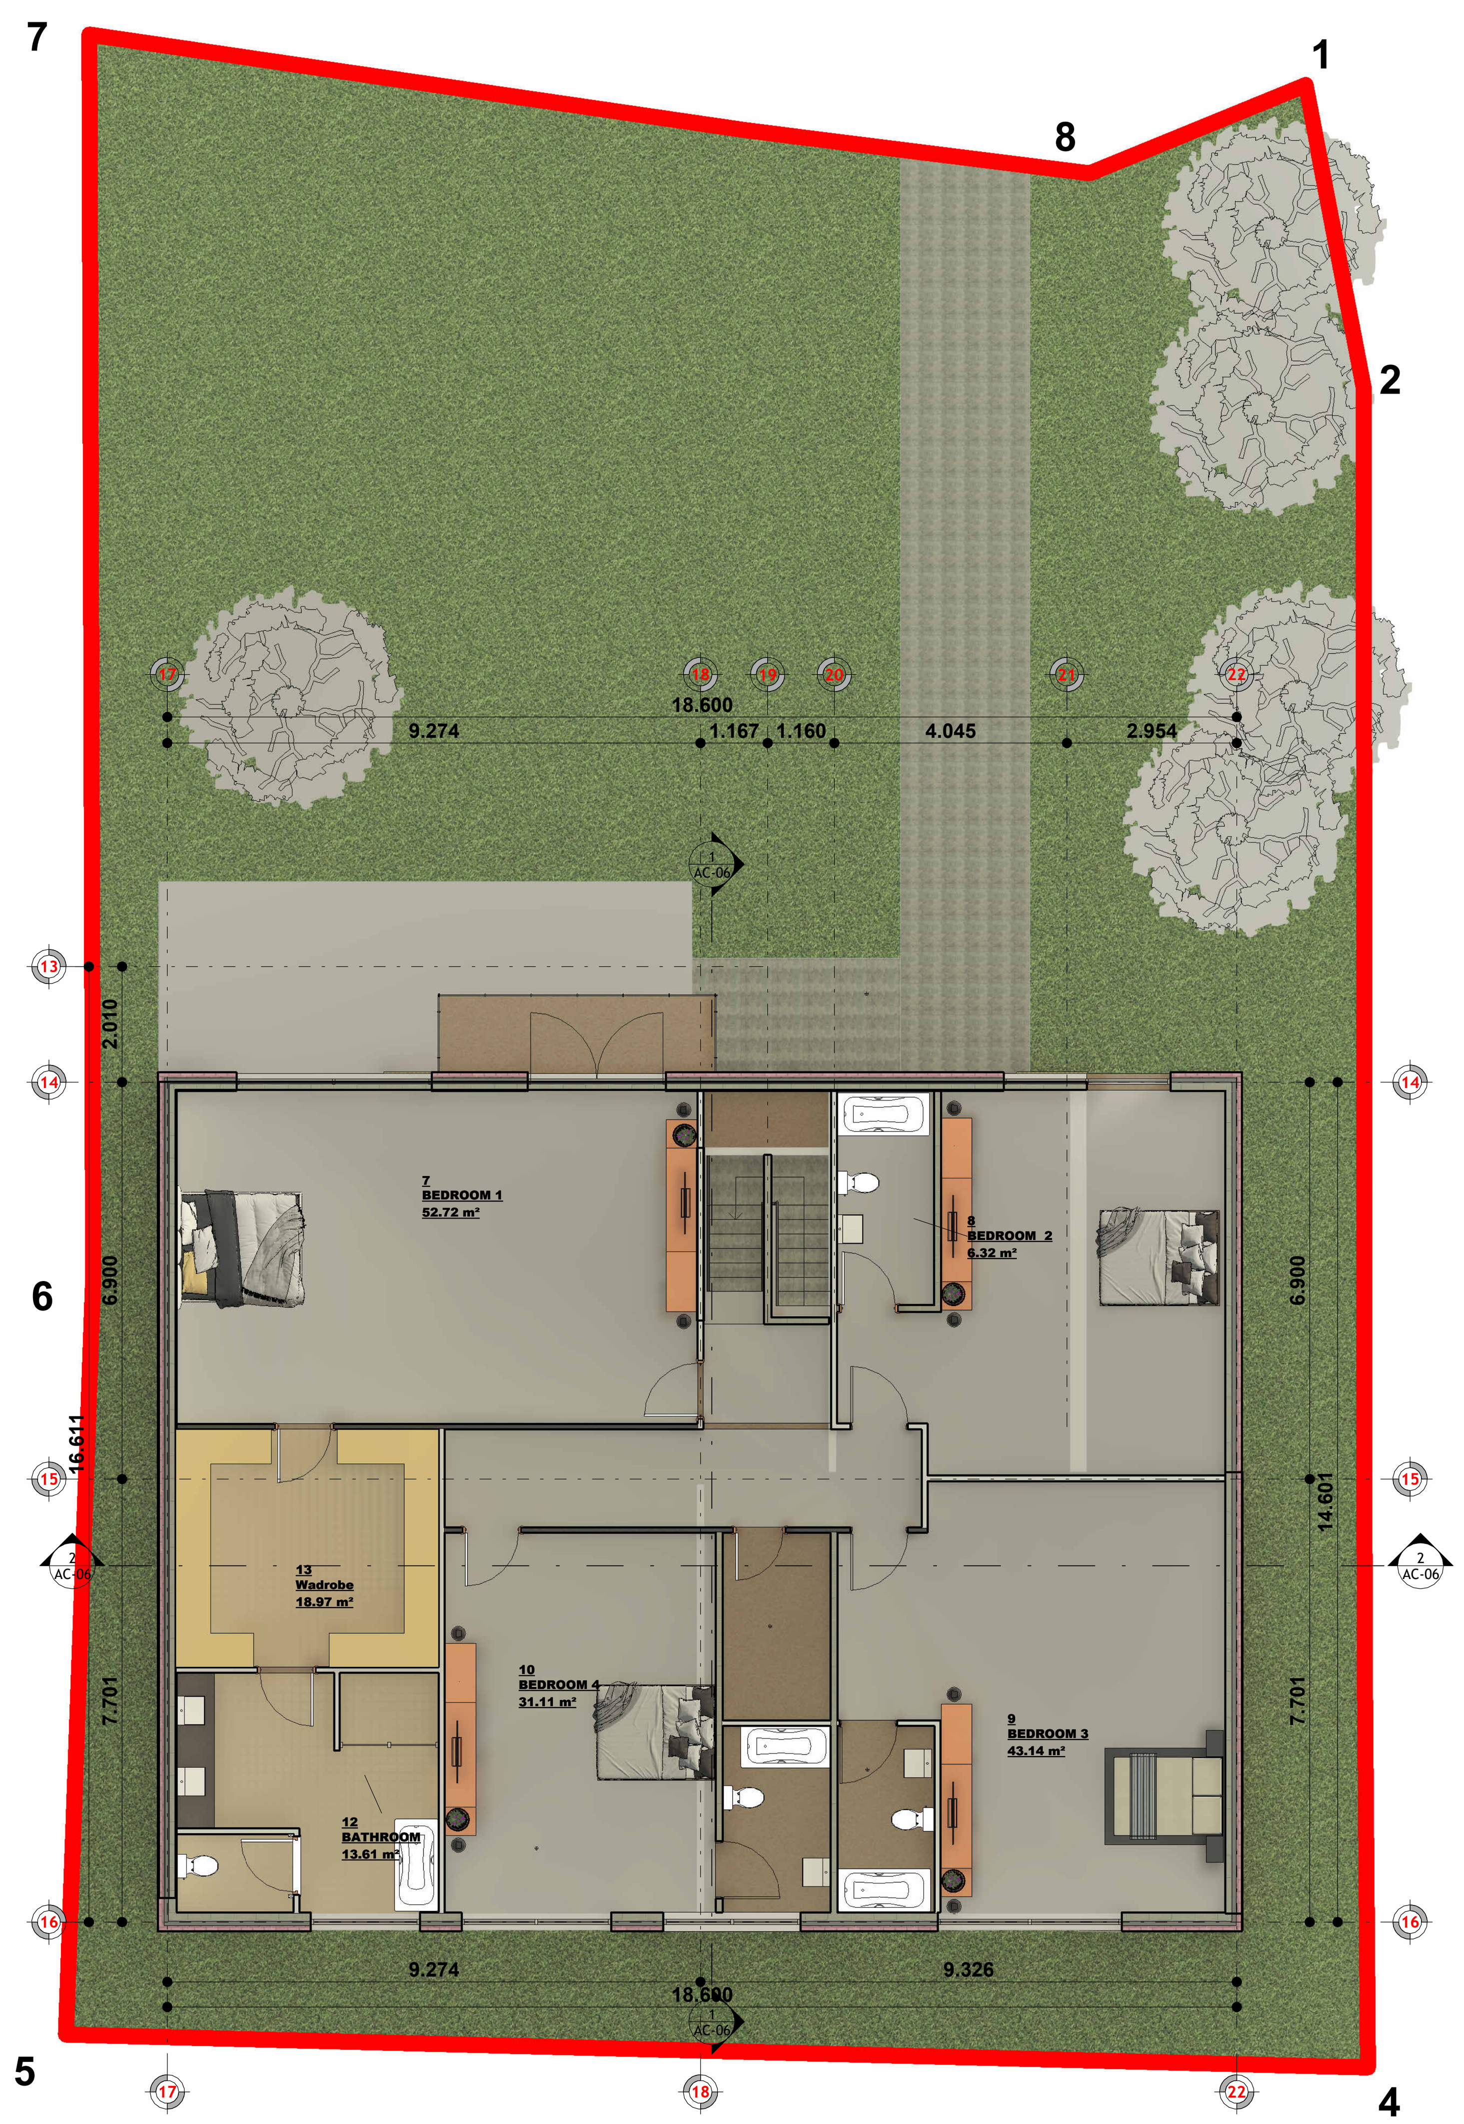

First Floor Refurbishment Plan
1 : 100

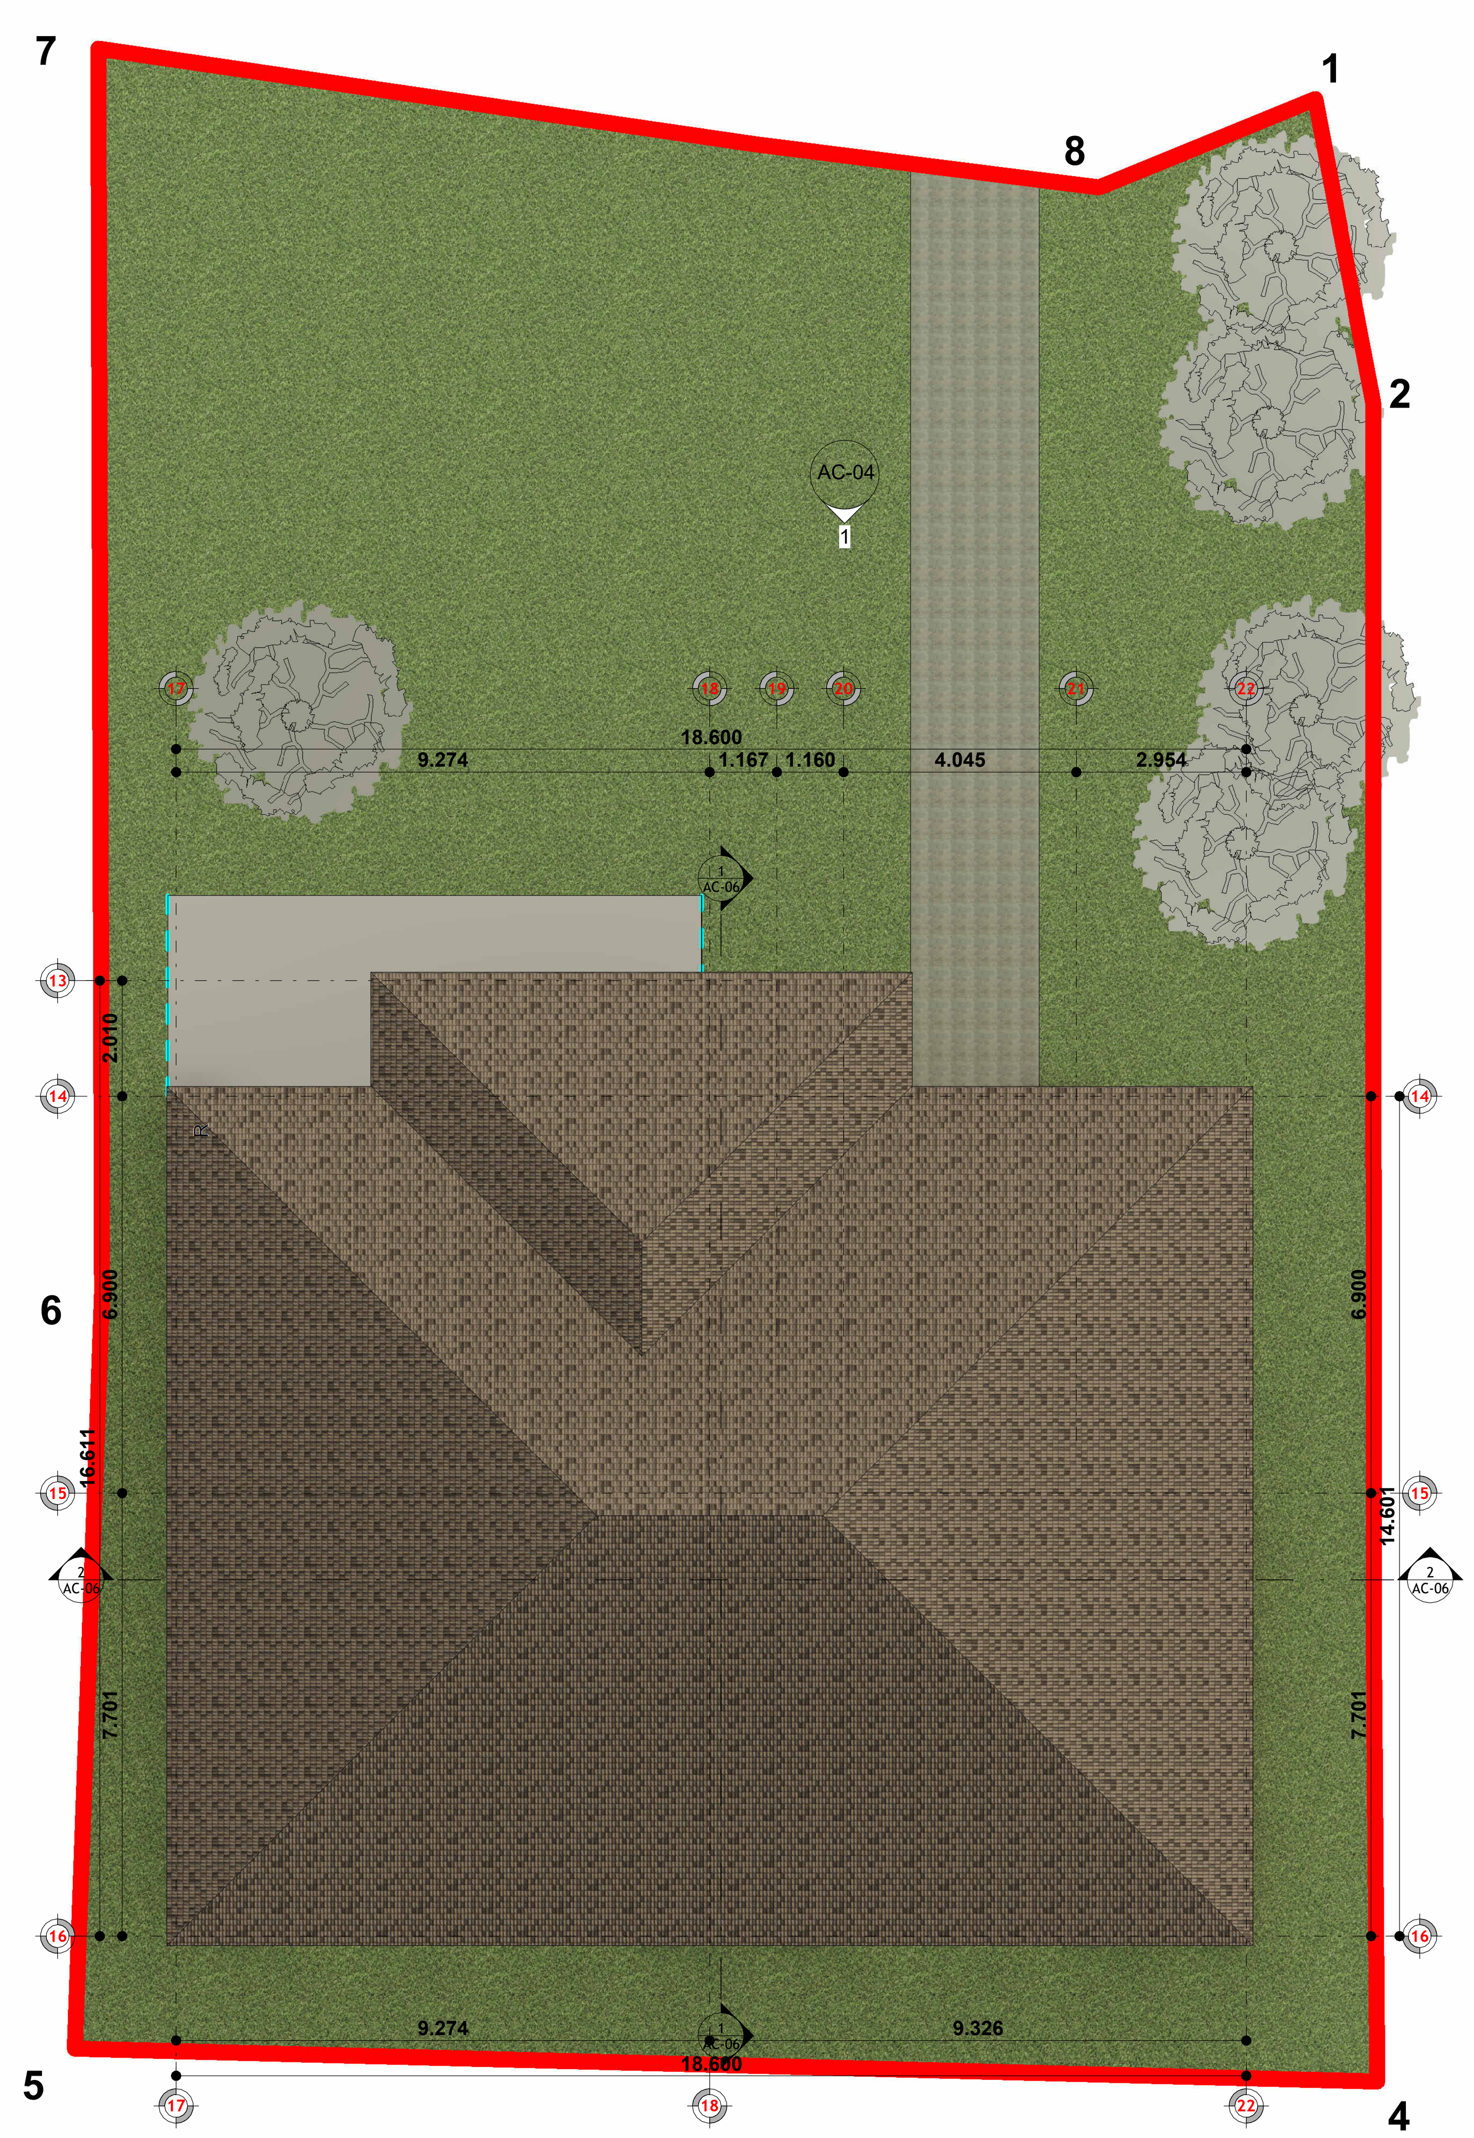

PROPOSED ROOF PLAN
1 : 100

Property Title	Detail
PROPOSED PROJECT	**PROPOSED FLOOR PLANS**

Property	Originator	(Zone) Fundtional Breakdown	(Level) Spatial Breakdown	(Type) Form	Role	Number	Description	Suitability	Revision
0001	UWTSD	XX	PROPOSED REFURBISHMENT	BIM	Diseñado	AC-03	PROPOSED FLOOR PLANS	PROJECT	

File Path: C:\Users\aleja\OneDrive\Documents\BIM TECHNOLOGIES\BIM PROJECT SEM 2.rvt

scale	drawn
1 : 100	Autor
date	checked
04/21/26	Verificador


Prifysgol Cymru Y Drindod Dewi Sant
University of Wales Trinity Saint David
SA1 Campus
King's Road
Swansea
SA1 8HO

Prifysgol Cymru
Y Drindod Dewi Sant
University of Wales
Trinity Saint David


(S0) UNCONTROLLED
Not to be used as a
reference document
Check Status Before Quoting

Rev/Date/By


Revison

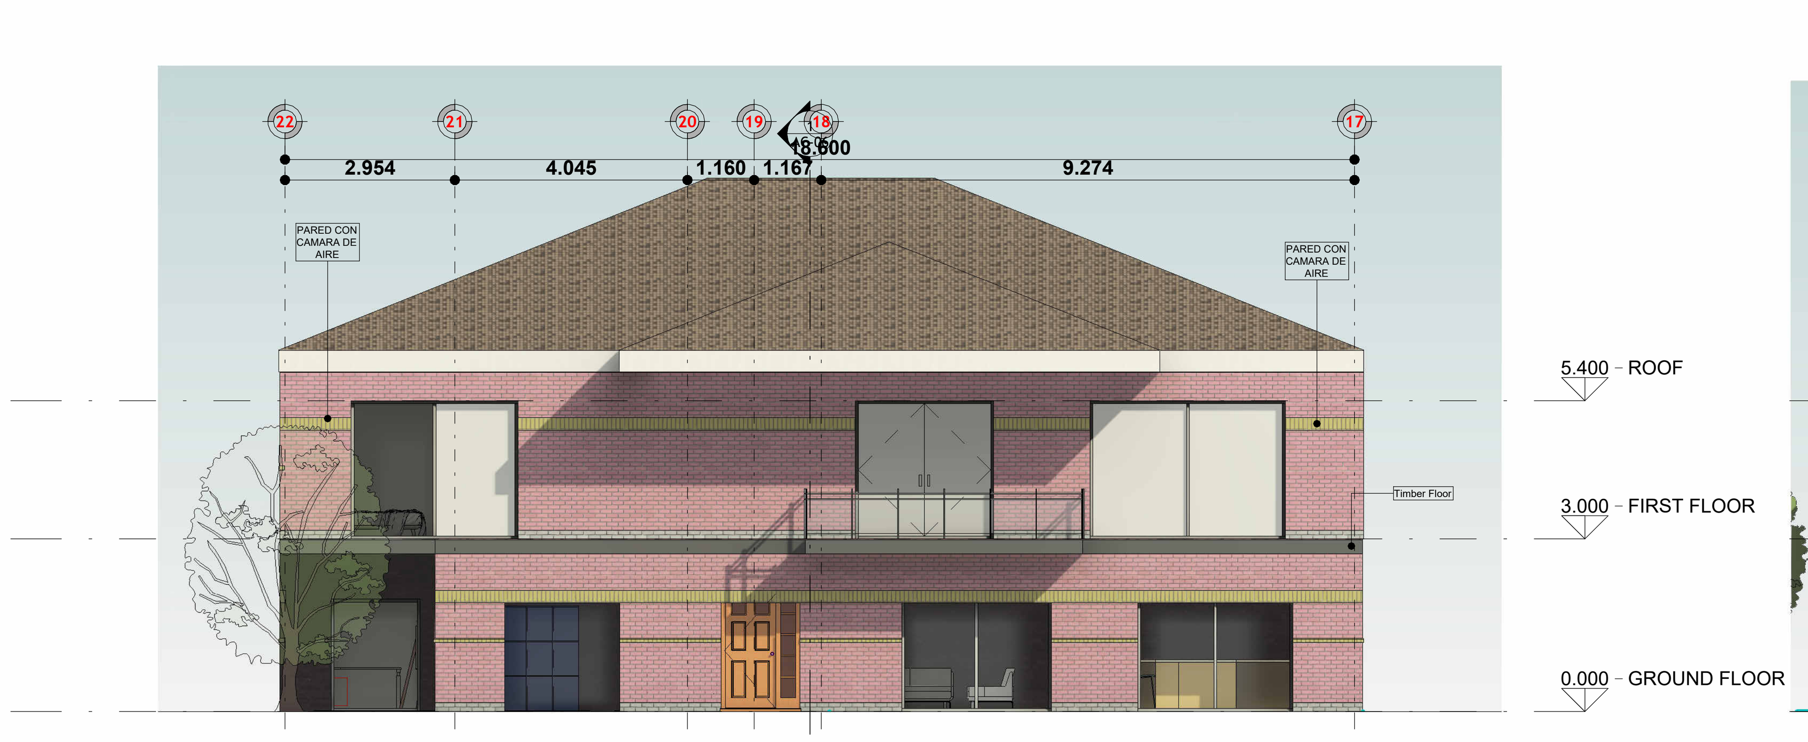


NOTH ELEVATION
1 : 100

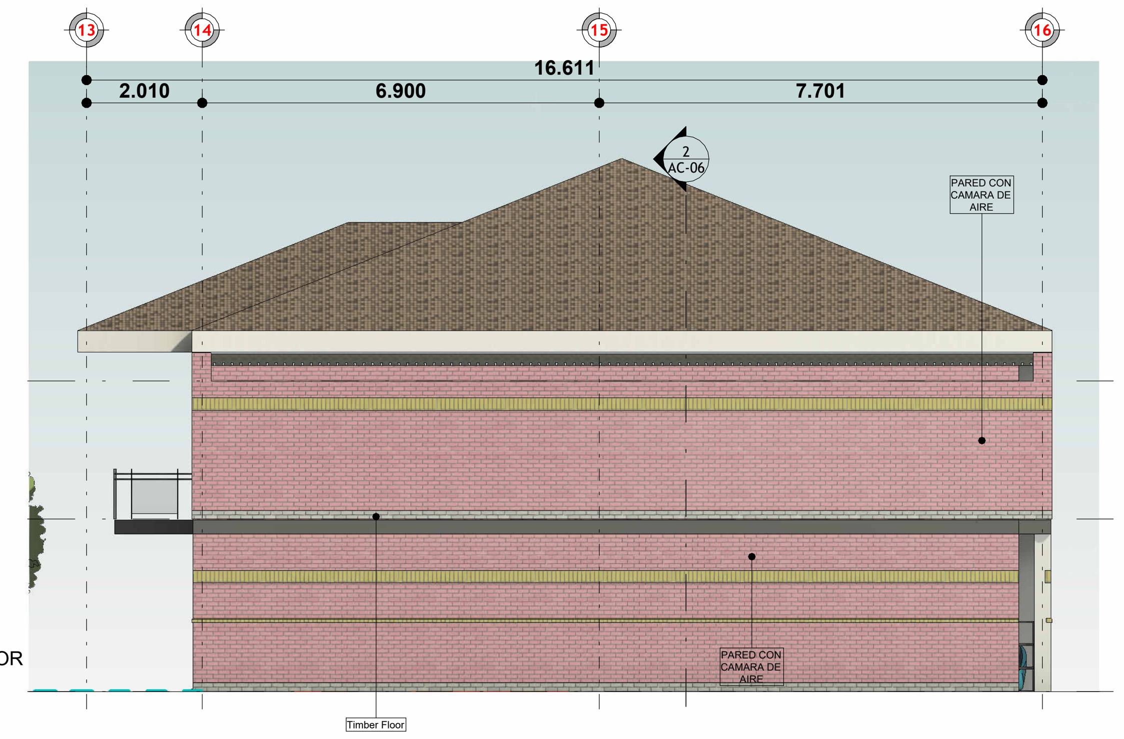

WEST ELEVATION
1 : 100

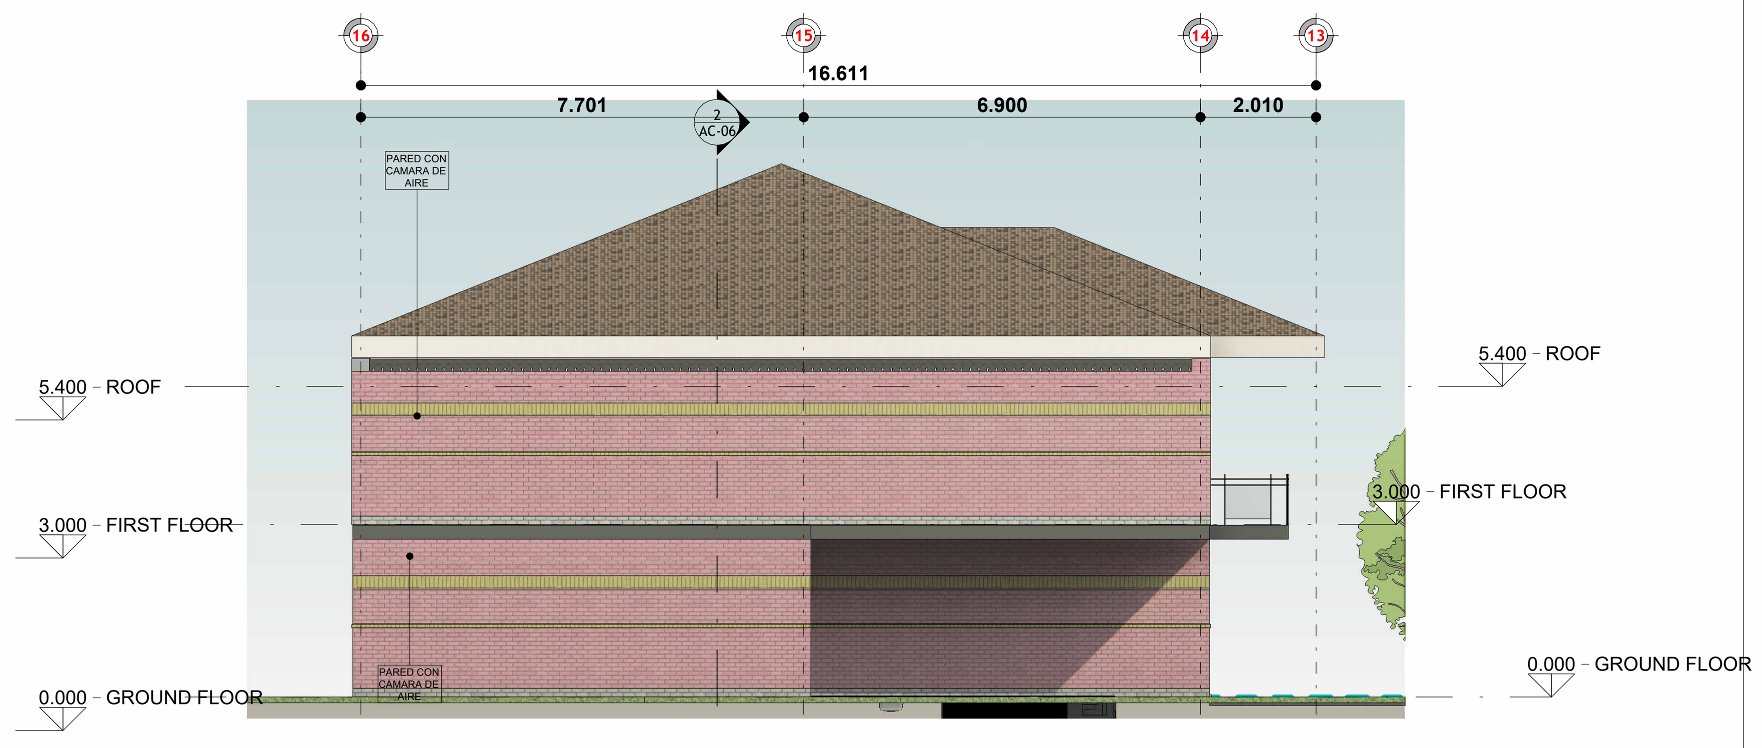

EAST ELEVATION
1 : 100

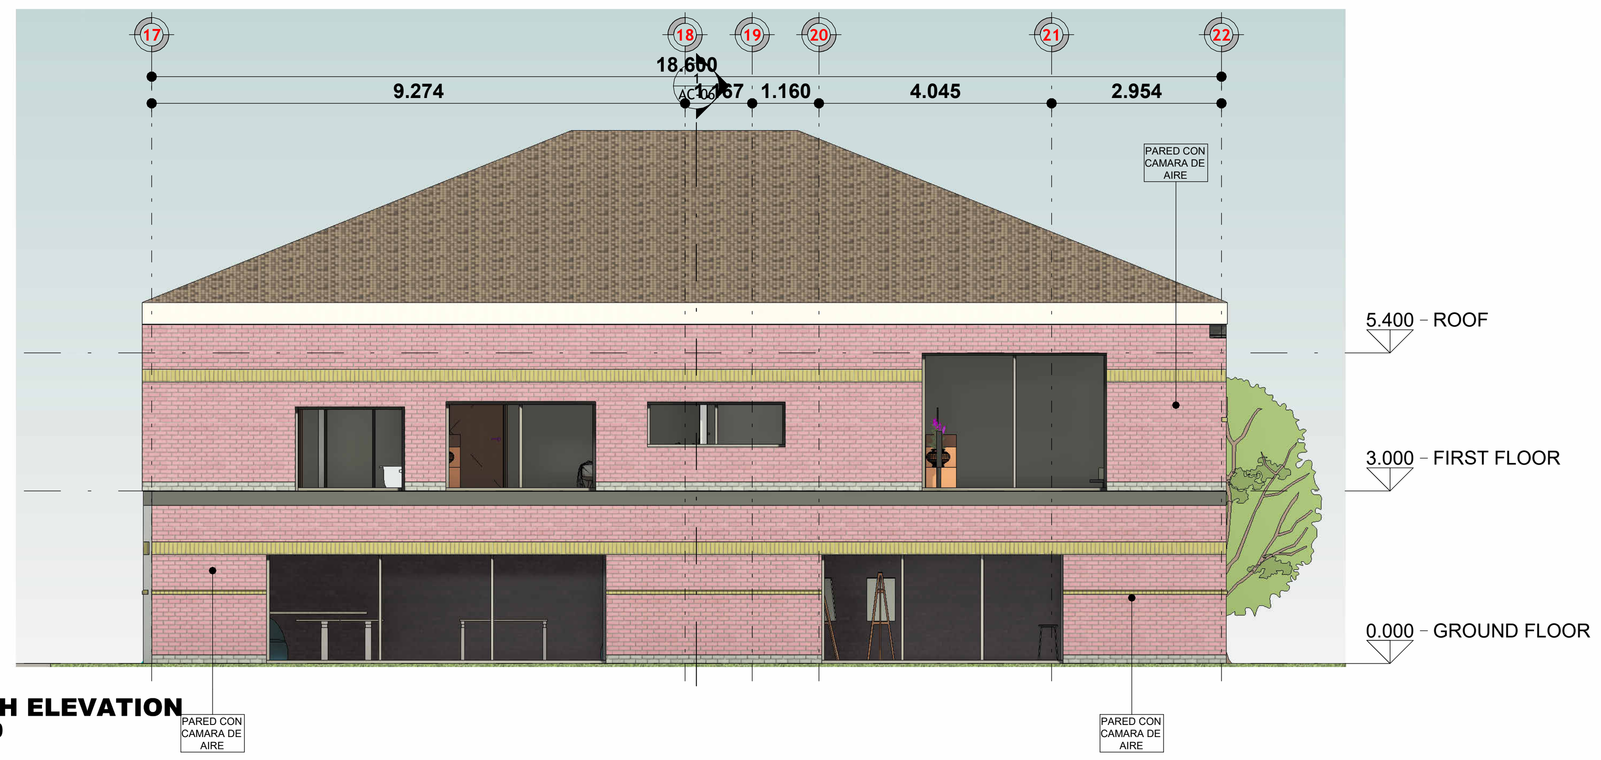

SOUTH ELEVATION
1 : 100



Viiew 3D 1



View 3D 2

Property Title	Detail	Property — Originator — (Zone) Fundtional Breakdown — (Level) Spatial Breakdown — (Type) Form — Role — Number — Description — Suitability — Revision	scale	drawn	
PROPOSED PROJECT	**ELEVATIONS**	0001 — UWTSD — XX — PROPOSED REFURBISHMENT — BIM — Diseñado — AC-04 — ELEVATIONS — PROJECT —	1 : 100	Autor	
		File Path: C:\Users\aleja\OneDrive\Documents\BIM TECHNOLOGIES\BIM PROJECT SEM 2.rvt	date 04/21/26	checked Verificador	Prifysgol Cymru Y Drindod Dewi Sant University of Wales Trinity Saint David SA1 Campus King's Road Swansea SA1 8HO

Prifysgol Cymru
Y Drindod Dewi Sant
University of Wales
Trinity Saint David

(S0) UNCONTROLLED
Not to be used as a reference document
Check Status Before Quoting

Rev/Date/By

Revison




EXISTING SITE PLAN 1
1 : 500

Property Title	Detail	Property — Originator — (Zone) Fundtional Breakdown — (Level) Spatial Breakdown — (Type) Form — Role — Number — Description — Suitability — Revision	scale	drawn				
PROPOSED PROJECT	**EXISTING SITE PLAN**	0001 — UWTSD — XX — PROPOSED REFURBISHMENT — BIM — Designer AC-05 — EXISTING SITE PLAN — PROJECT —	1 : 500	Author		Prifysgol Cymru Y Drindod Dewi Sant / University of Wales Trinity Saint David	(S0) UNCONTROLLED Not to be used as a reference document Check Status Before Quoting	Rev/Date/By
		File Path: C:\Users\aleja\OneDrive\Documents\BIM TECHNOLOGIES\BIM PROJECT SEM 2.rvt	date: 05/01/26	checked: Checker	Prifysgol Cymru Y Drindod Dewi Sant University of Wales Trinity Saint David SA1 Campus King's Road Swansea SA1 8HO			Revison



SECTION 1
1 : 50

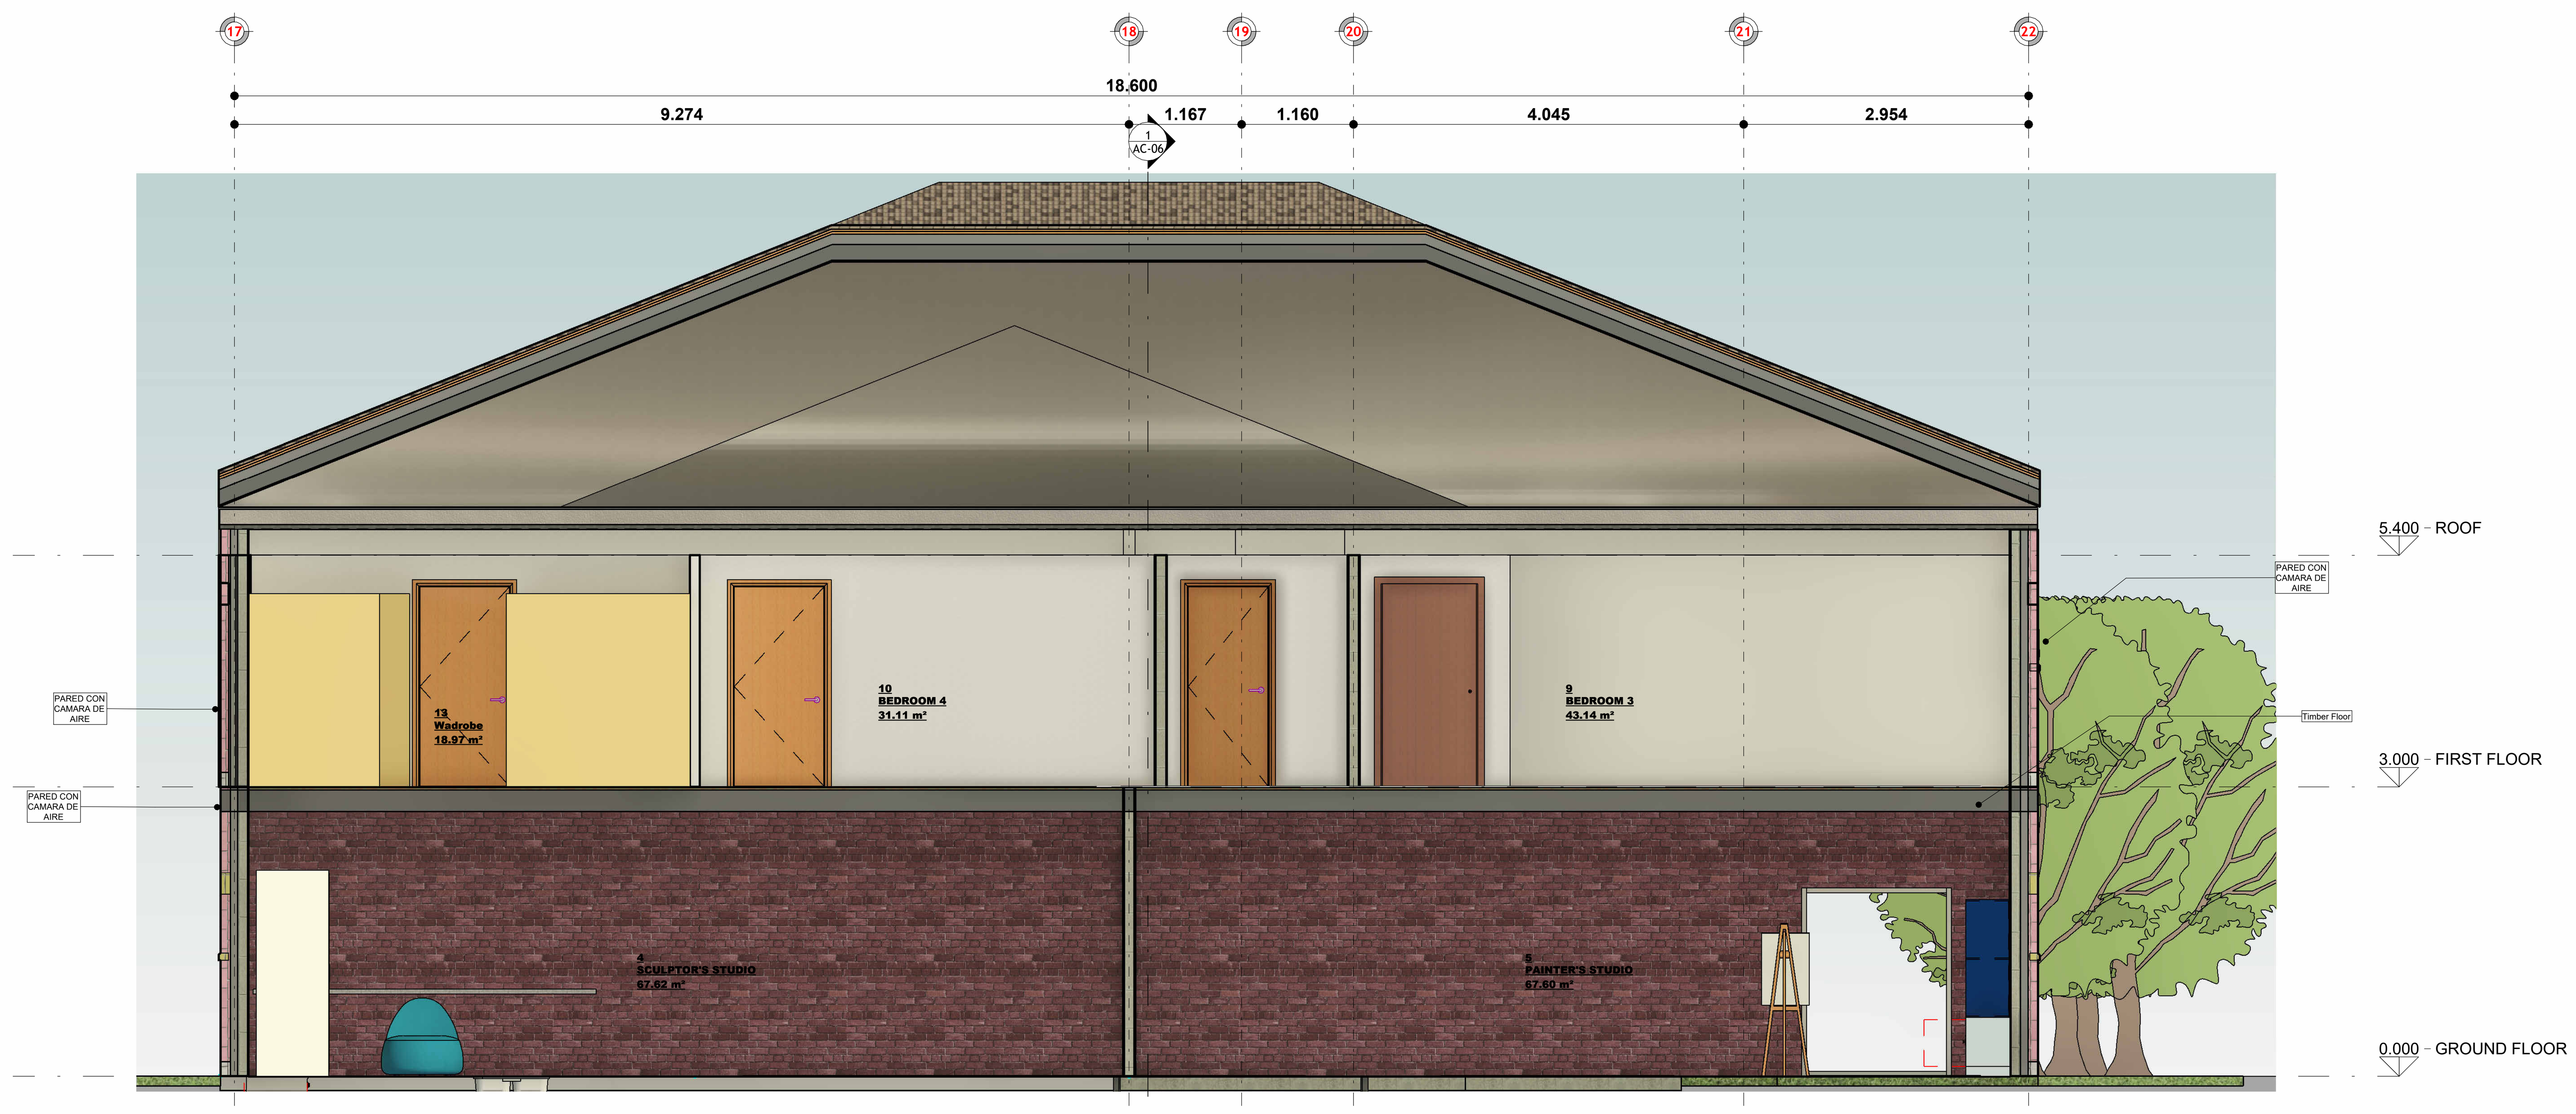

SECTION 2
1 : 50

Property Title
PROPOSED PROJECT

Detail
LONG AND SHORT SECTIONS

Property	Originator	(Zone) Fundtional Breakdown	(Level) Spatial Breakdown	(Type) Form	Role	Number	Description	Suitability	Revision
0001	UWTSD	XX	PROPOSED REFURBISHMENT	BIM	Designer	AC-06	LONG AND SHORT SECTIONS	PROJECT	

File Path: C:\Users\aleja\OneDrive\Documents\BIM TECHNOLOGIES\BIM PROJECT SEM 2.rvt

scale 1 : 50
date 05/01/26
drawn Author
checked Checker

Prifysgol Cymru Y Drindod Dewi Sant
University of Wales Trinity Saint David
SA1 Campus
King's Road
Swansea
SA1 8HO

Prifysgol Cymru
Y Drindod Dewi Sant
University of Wales
Trinity Saint David

(S0) UNCONTROLLED
Not to be used as a
reference document
Check Status Before Quoting

Rev/Date/By
Revison



PROPOSED SITE PLAN
1 : 500

Property Title	Detail	Property — Originator — (Zone) Fundtional Breakdown — (Level) Spatial Breakdown — (Type) Form — Role — Number — Description — Suitability — Revision	scale	drawn			
PROPOSED PROJECT	**PROPOSED SITE PLAN**	0001 — UWTSD — XX — PROPOSED REFURBISHMENT — BIM — Designer AC-07 — PROPOSED SITE PLAN — PROJECT —	1 : 500	Author		Prifysgol Cymru Y Drindod Dewi Sant University of Wales Trinity Saint David	(S0) UNCONTROLLED Not to be used as a reference document Check Status Before Quoting
		File Path: C:\Users\aleja\OneDrive\Documents\BIM TECHNOLOGIES\BIM PROJECT SEM 2.rvt	date 05/01/26	checked Checker	Prifysgol Cymru Y Drindod Dewi Sant University of Wales Trinity Saint David SA1 Campus King's Road Swansea SA1 8HO		

Rev/Date/By

Revison



Property Title **PROPOSED PROJECT**	Detail **PROPOSED VISUALISATION**	Property — Originator — (Zone) Fundtional Breakdown — (Level) Spatial Breakdown — (Type) Form — Role — Number — Description — Suitability — Revision **0001 — UWTSD — XX — PROPOSED REFURBISHMENT — EIM — Designer — AC-08 — PROPOSED VISUALISATION — PROJECT —** File Path: **C:\Users\aleja\OneDrive\Documents\BIM TECHNOLOGIES\BIM PROJECT SEM 2.rvt**	scale date **05/01/26**	drawn **Author** checked **Checker**	Prifysgol Cymru Y Drindod Dewi Sant University of Wales Trinity Saint David SA1 Campus King's Road Swansea SA1 8HO

Prifysgol Cymru
Y Drindod Dewi Sant
University of Wales
Trinity Saint David

(S0) UNCONTROLLED
Not to be used as a reference document
Check Status Before Quoting

Rev/Date/By

Revison



SECTION 1 - Callout 1
1 : 5

Property Title **PROPOSED PROJECT**	Detail **PROPOSED SECTION CALLOUT DETAIL**	Property — Originator — (Zone) Fundtional Breakdown — (Level) Spatial Breakdown — (Type) Form — Role — Number — Description — Suitability — Revision **0001 — UWTSD — XX — PROPOSED REFURBISHMENT — BIM Designer — AC-09 — PROPOSED SECTION CALLOUT DETAIL — PROJECT —** File Path: **C:\Users\aleja\OneDrive\Documents\BIM TECHNOLOGIES\BIM PROJECT SEPT 25.rvt**	scale **1 : 5** date **05/01/26**	drawn **Author** checked **Checker**	Prifysgol Cymru Y Drindod Dewi Sant University of Wales Trinity Saint David SA1 Campus King's Road Swansea SA1 8HO

Prifysgol Cymru
Y Drindod Dewi Sant
University of Wales
Trinity Saint David

(S0) UNCONTROLLED
Not to be used as a reference document
Check Status Before Quoting

Rev/Date/By

Revison