
Project Name:	ABCA 5010
UPRN Code:	5010
Originator Code:	UWTSD
Discipline :	QS
Drawn By:	DM
Checked By:	GT
Date:	20/04/24
Project Status:	S5


C:\Users\2114358\OneDrive - University of Wales Trinity Saint David\Documents\Revit HND\Assignment\Dale Monks - ACBA 5010 - CW2.rvt

ACBA 5010
BIM : LEVEL 5

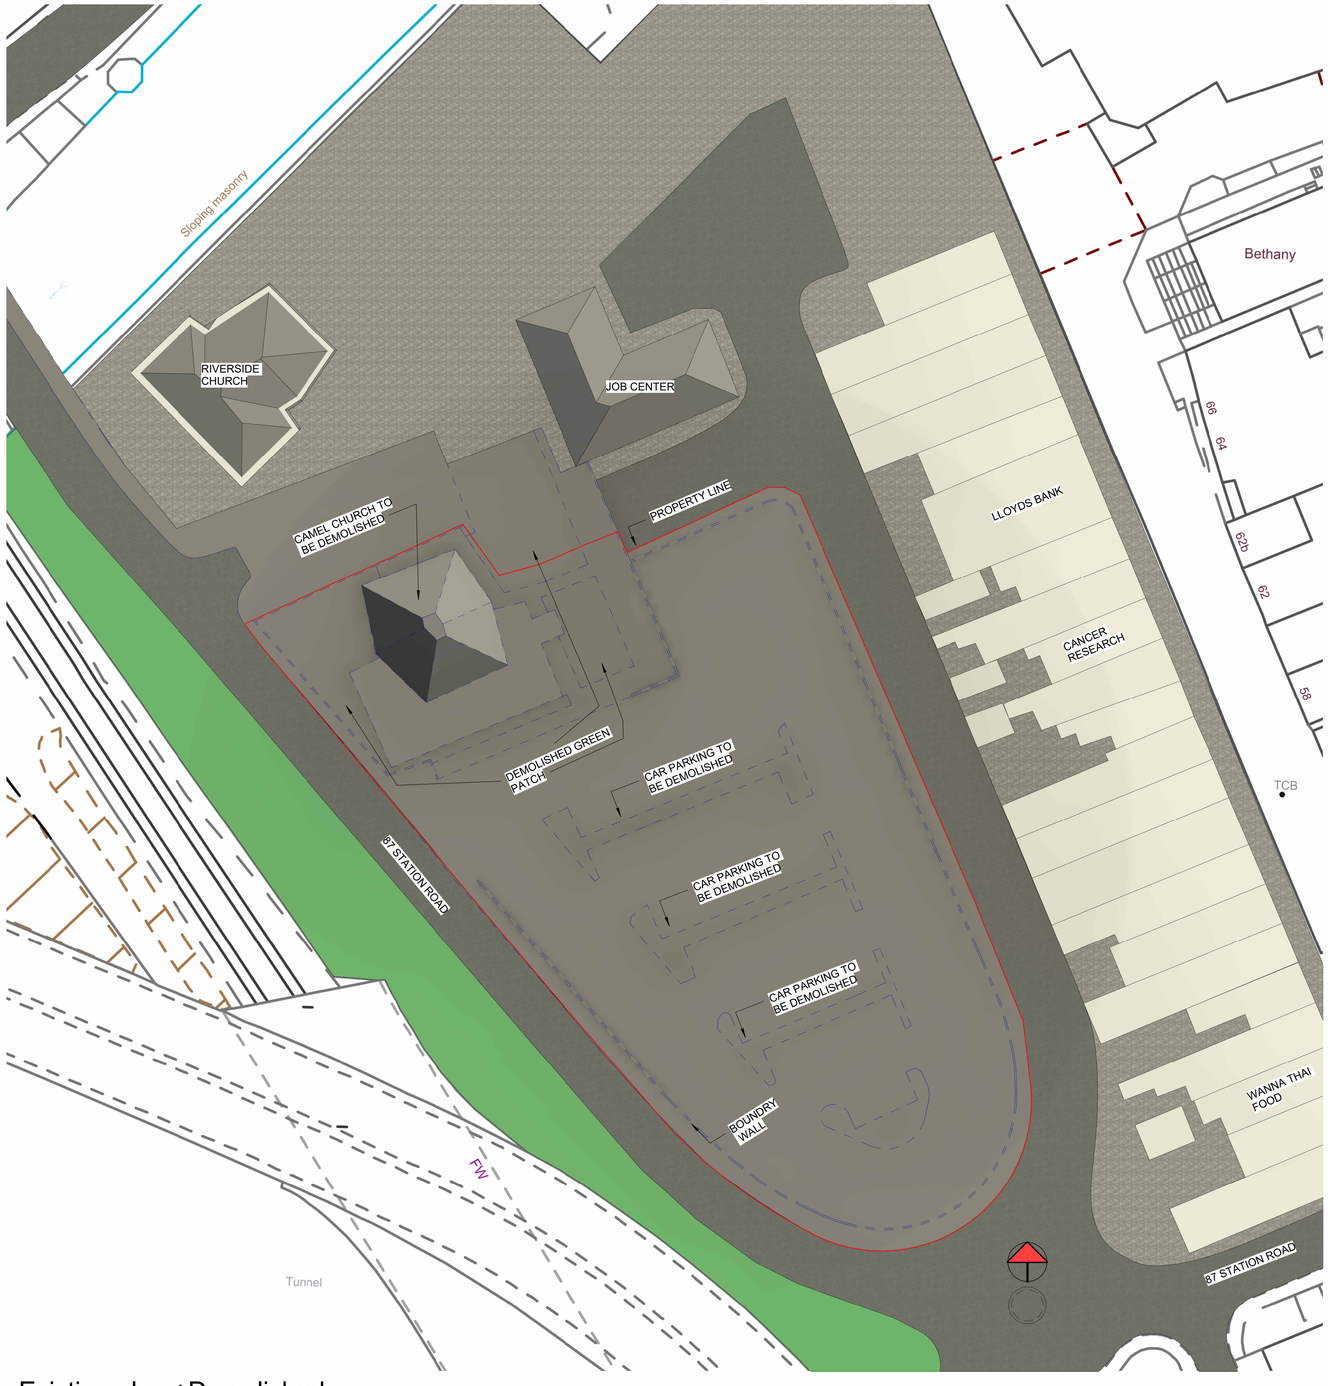


1 Existing plan +Demolished

1 : 500

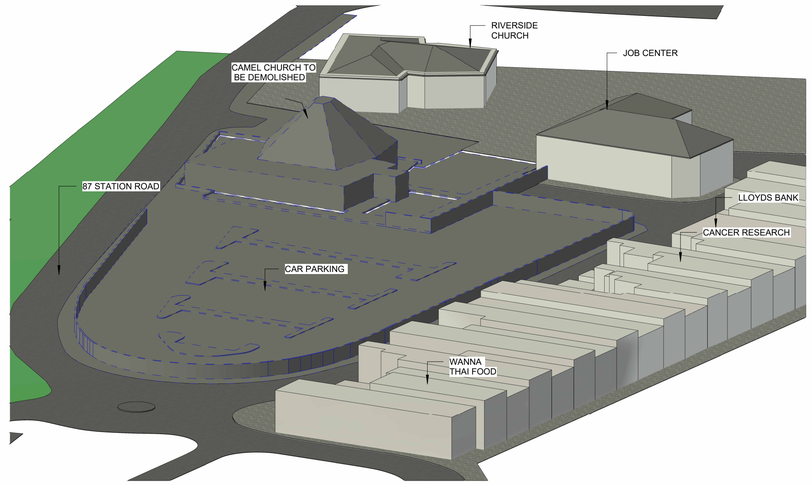

2 3D EXISTING VIEW

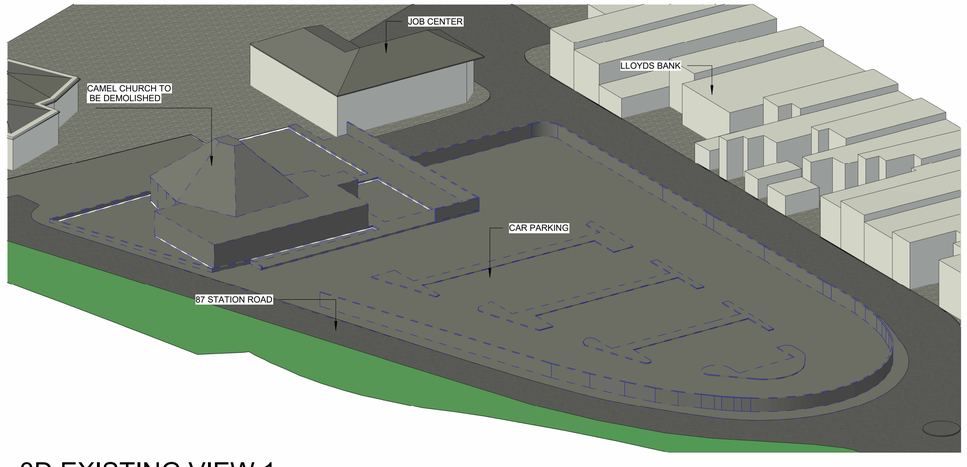

3 3D EXISTING VIEW 1

Property Title: **ABCA 5010**	Detail: **EXISTING SITE PLAN +DEMOLATION**	Property — Originator — (zone) Functional Breakdown — (Level) Spatial Breakdown — (Type) Form — Discipline — Number — Description — Status — Revision **5010 — UWTSD — XX — ZZ — I — Z — A102 — EXISTING SITE PLAN +DEMOLATION — S5 —** File Path: **C:\Users\2114358\OneDrive - University of Wales Trinity Saint David\Documents\Revit HND\Assignment\Dale Monks - ACBA 5010 - CW2.rvt**	scale **1 : 500** date **03/17/24**	drawn **DM** checked **GT**	Prifysgol Cymru Y Drindod Dewi Sant University of Wales Trinity Saint David SA1 Campus King's Road Swansea SA1 8HO

Prifysgol Cymru Y Drindod Dewi Sant University of Wales Trinity Saint David


(S0) UNCONTROLLED
Not to be used as a reference document
Check Status Before Quoting

Rev/Date/By


Revison



1 PROPOSED SITE PLAN
1 : 500

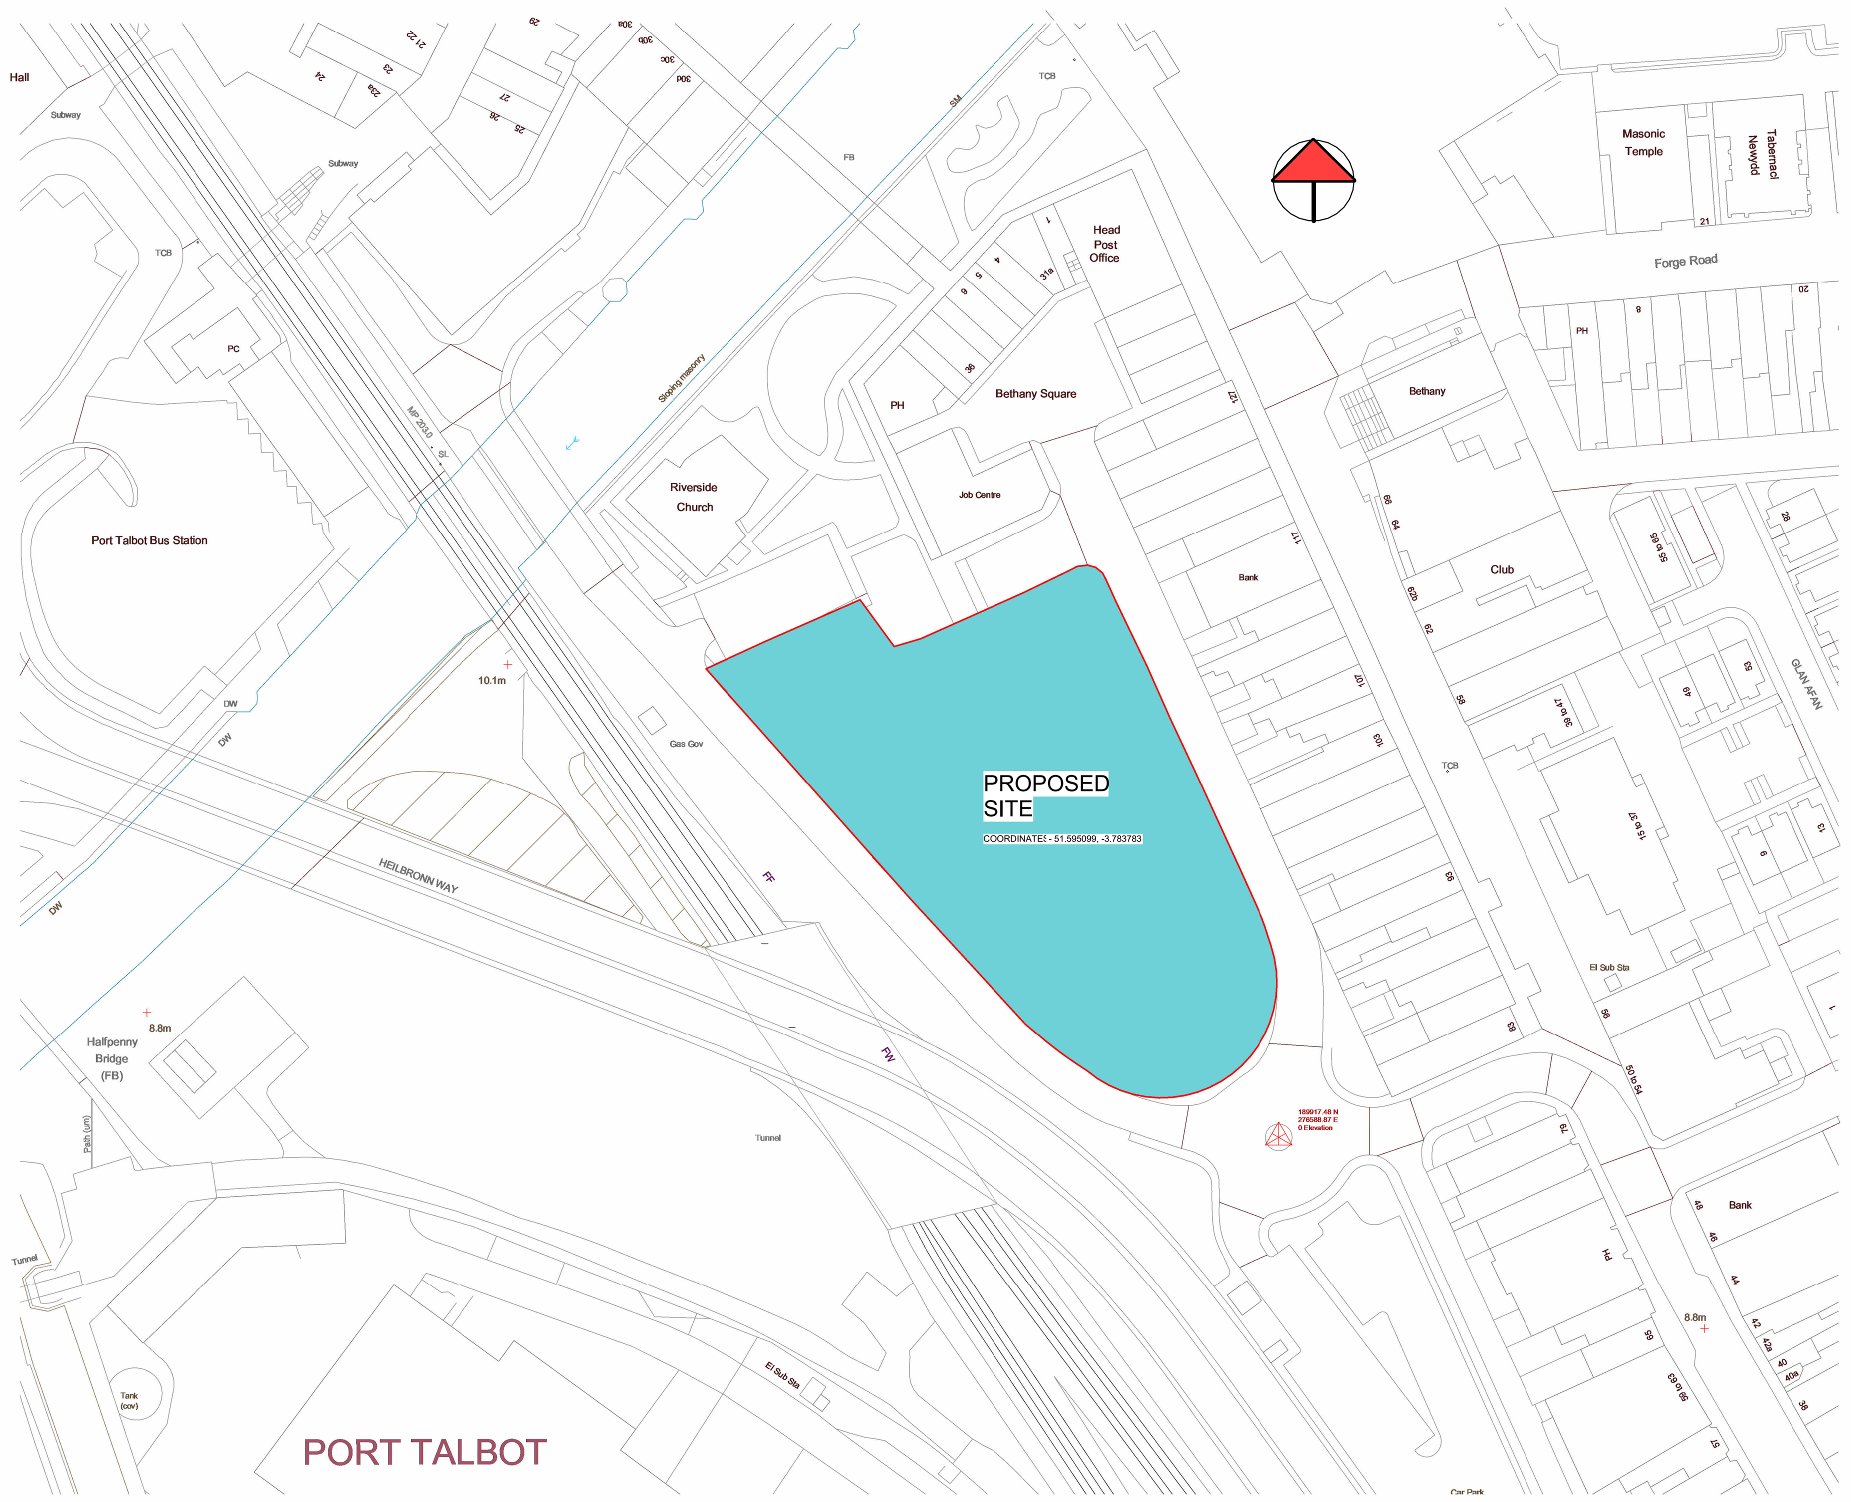


3 SITE LOCATION PLAN
1 : 1250

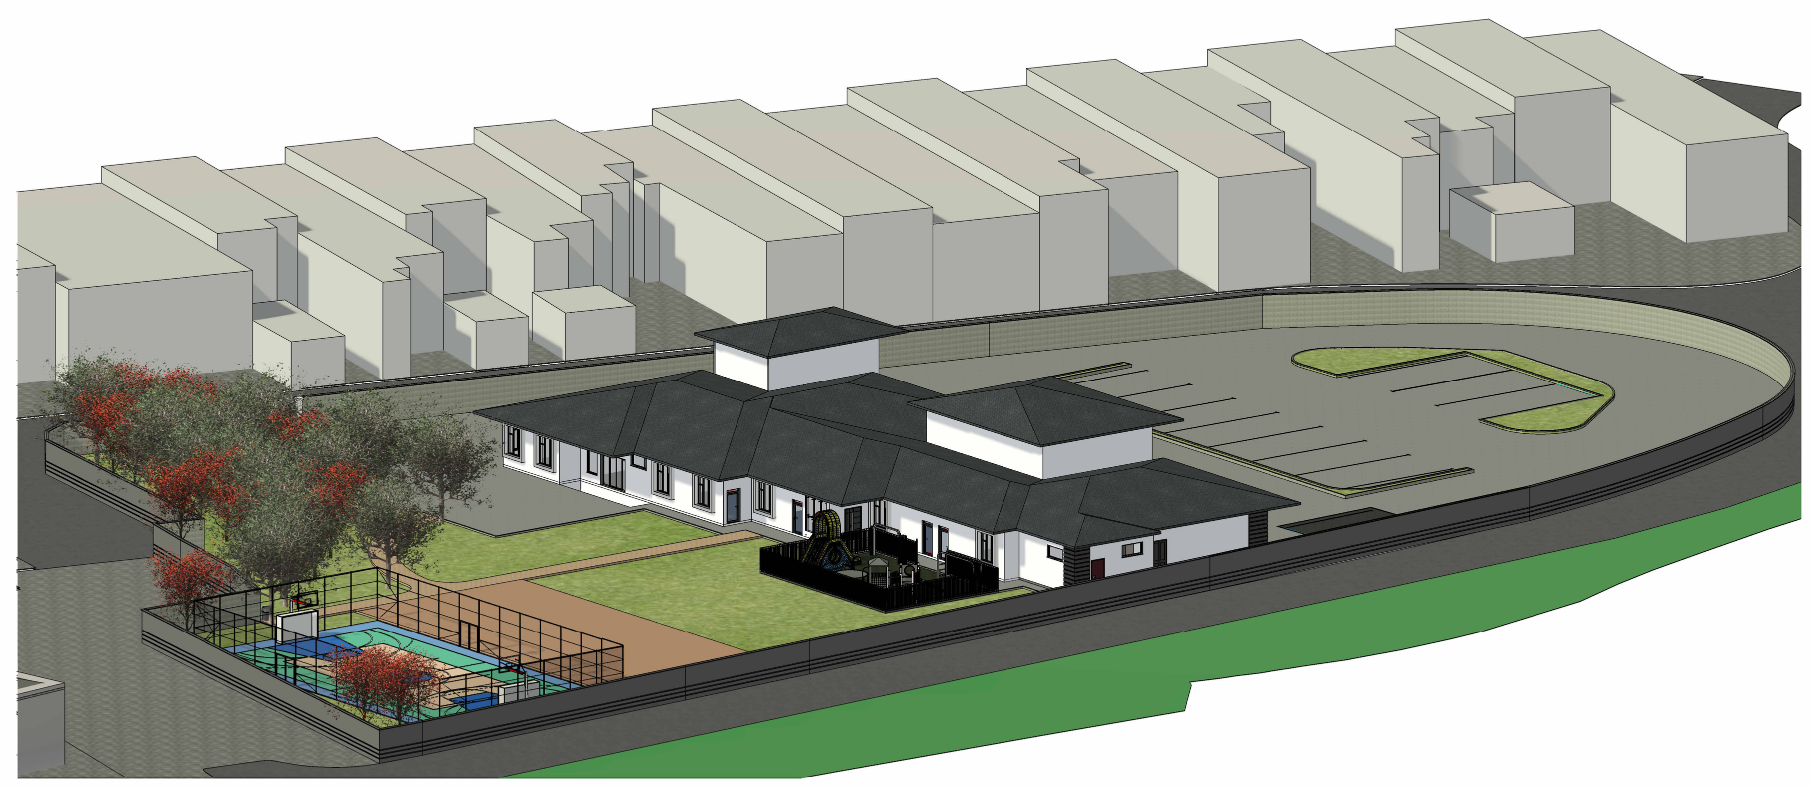


2 3D PROPOSED

Property Title	Detail	Property — Originator — (zone) Functional Breakdown — (Level) Spatial Breakdown — (Type) Form — Discipline — Number — Description — Status — Revision	scale	drawn				
ABCA 5010	**SITE PLAN**	5010 — UWTSD — XX — ZZ — I — Z — A103 — SITE PLAN — S5 —	As indicated	DM		Prifysgol Cymru Y Drindod Dewi Sant / University of Wales Trinity Saint David	(S0) UNCONTROLLED Not to be used as a reference document Check Status Before Quoting	Rev/Date/By
		File Path: C:\Users\2114358\OneDrive - University of Wales Trinity Saint David\Documents\Revit HND\Assignment\Dale Monks - ACBA 5010 - CW2.rvt	date 03/17/24	checked GT	Prifysgol Cymru Y Drindod Dewi Sant University of Wales Trinity Saint David SA1 Campus King's Road Swansea SA1 8HO			Revison

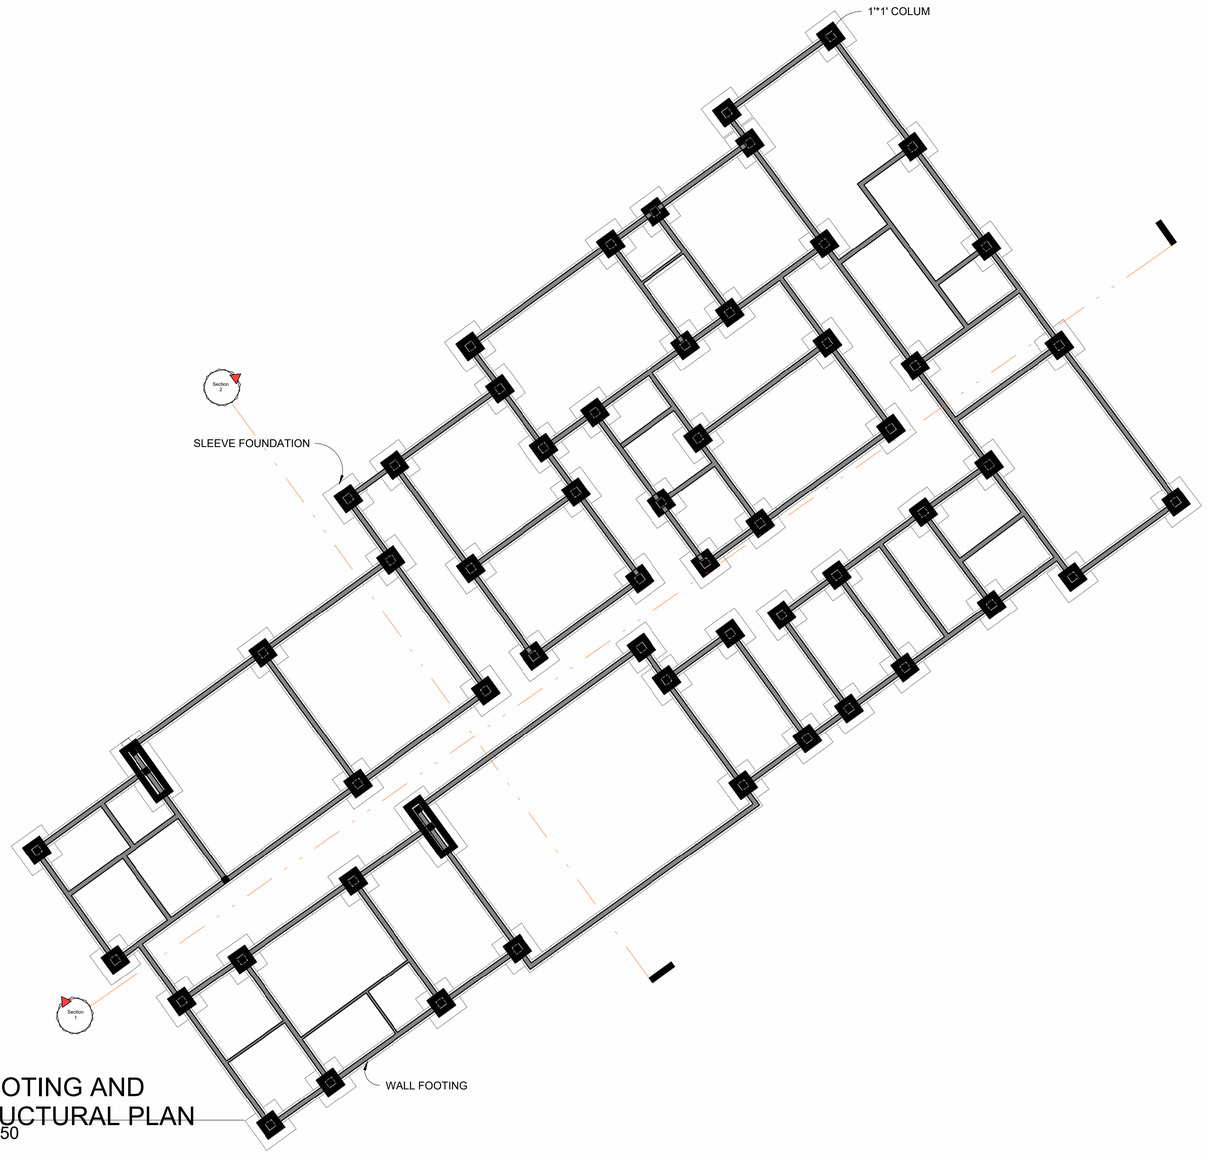


1 FOOTING AND STUCTURAL PLAN
1 : 150

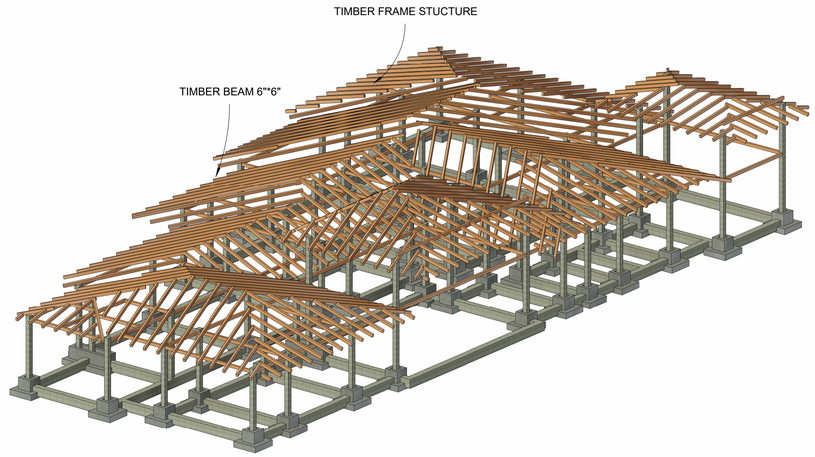

2 3d structure

3 3d structure 1

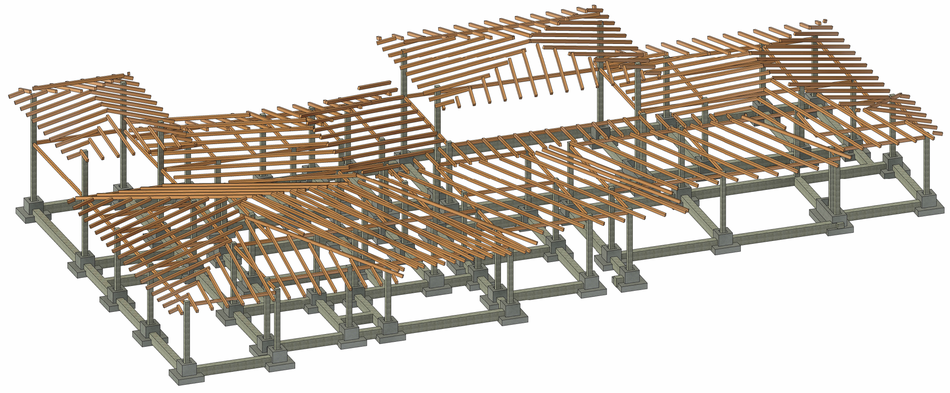


4 3d structure 2


Property Title **ABCA 5010**	Detail **STUCTURAL SHEET**	Property — Originator — (zone) Functional Breakdown — (Level) Spatial Breakdown — (Type) Form — Discipline — Number — Description — Status — Revision **5010 — UWTSD — XX — ZZ — I — Z — A104 — STUCTURAL SHEET — S5 —** File Path: **C:\Users\2114358\OneDrive - University of Wales Trinity Saint David\Documents\Revit HND\Assignment\Dale Monks - ACBA 5010 - CW2.rvt**	scale **1 : 150** date **03/17/24**	drawn **DM** checked **GT**	Prifysgol Cymru Y Drindod Dewi Sant University of Wales Trinity Saint David SA1 Campus King's Road Swansea SA1 8HG	(S0) UNCONTROLLED Not to be used as a reference document Check Status Before Quoting	Rev/Date/By Revison




2 PROPOSED SITE WORK PLAN
1 : 500

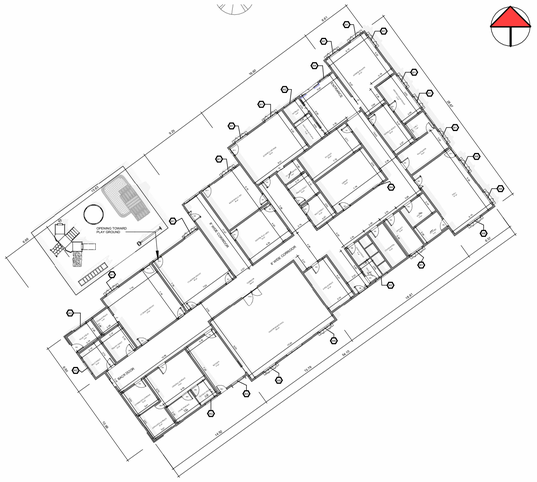

1 GROUND FLOOR WORK PLAN
1 : 500

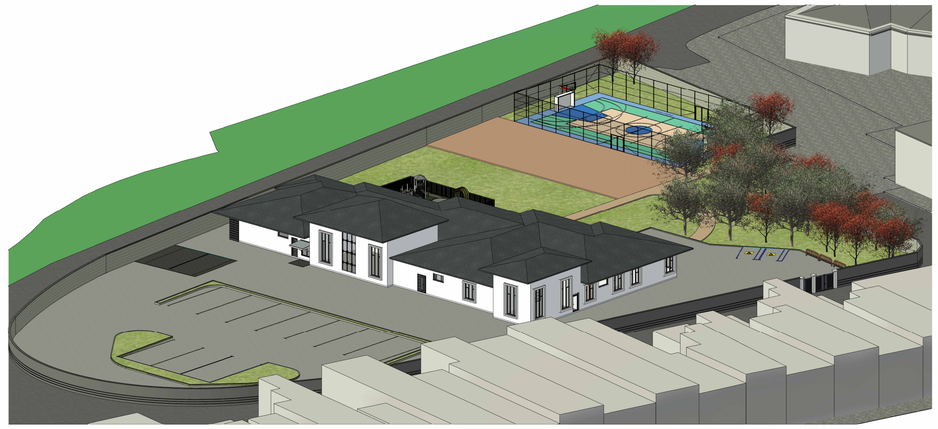

3 3D PROPOSED 1

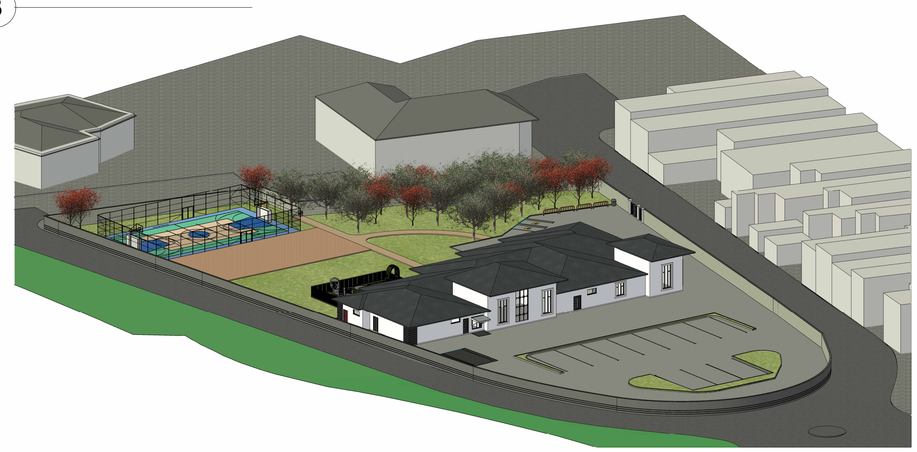

4 3D PROPOSED 2

Property Title	Detail					
ABCA 5010	**WORK PLANS**	Property — Originator — (zone) Functional Breakdown — (Level) Spatial Breakdown — (Type) Form — Discipline — Number — Description — Status — Revision	scale **As indicated**	drawn **DM**	Prifysgol Cymru Y Drindod Dewi Sant University of Wales Trinity Saint David	(S0) UNCONTROLLED Not to be used as a reference document Check Status Before Quoting
		5010 — UWTSD — XX — ZZ — I — Z — A105 — WORK PLANS — S5 —	date **03/18/24**	checked **GT**	SA1 Campus King's Road Swansea SA1 8HD	Rev/Date/By Revison
		File Path: **C:\Users\2114358\OneDrive - University of Wales Trinity Saint David\Documents\Revit HND\Assignment\Dale Monks - ACBA 5010 - CW2.rvt**				



1 GROUND FLOOR PLAN

1 : 100

Room Legend

- ADMINISTRATION
- APPLIANCE STORAGE
- CENTRAL STOCK
- CHAIR STORAGE
- CLASS BASE INFANT
- CLASS STORAGE
- CLASSBASE INFANT
- CLOAK ROOM
- COMMUNITY STORAGE
- CORRIDOR
- FEMALE TOILET
- FOOD SCIENCE
- GENERAL OFFICE
- GENERAL STORAGE
- HALL
- ICT SUITE
- INDOOR PLAY AREA
- INDOOR SPORTS HALL
- JUNIOR CLASS BASE
- KITCHEN
- LIBRARY
- MALE TOILET
- MEETING HEAD OFFICE
- PE STORE
- RECEPTION CLASS
- SENCO
- SENCO GROUP ROOM
- SICK BAY
- STAFF ROOM
- STAFF TOILET
- STORAGE
- TOILT

Calculation Failed

Door Schedule

Type Mark	Level	Width	Height	Head Height
D1	GROUND FLOOR WORK PLAN	1.19	2.35	2.35
D2	GROUND FLOOR WORK PLAN	3.00	2.44	2.44
D3	GROUND FLOOR WORK PLAN	1.19	2.35	<varies>
D4	GROUND FLOOR WORK PLAN	0.91	2.44	2.44
D5	GROUND FLOOR WORK PLAN	0.86	2.44	2.44
D6	GROUND FLOOR WORK PLAN	1.17	2.41	2.41
D7	GROUND FLOOR WORK PLAN	1.02	2.41	2.41
D8	GROUND FLOOR WORK PLAN	1.49	2.35	2.35
D9	GROUND FLOOR WORK PLAN	1.71	2.44	2.44
D10	GROUND FLOOR WORK PLAN	0.91	2.44	2.44
D11	GROUND FLOOR WORK PLAN	1.22	2.44	2.44
D12	GROUND FLOOR WORK PLAN	2.44	2.44	2.44
Grand total: 50				

Window Schedule

Type Mark	Sill Height	Head Height	Width	Height
W1	0.91	3.05	1.82	2.13
W2	2.13	3.05	1.83	0.91
W3	0.46	2.29	1.83	1.83
W4	0.61	3.05	1.22	2.44
W8	0.91	4.90	1.82	3.99

Grand total: 26

Property Title
ABCA 5010

Detail
FLOOR PLANS

Property — Originator — (zone) Functional Breakdown — (Level) Spatial Breakdown — (Type) Form — Discipline — Number — Description — Status — Revision

5010 — UWTSD — XX — ZZ — I — Z — A106 — FLOOR PLANS — S5 —

File Path: C:\Users\2114358\OneDrive - University of Wales Trinity Saint David\Documents\Revit HND\Assignment\Dale Monks - ACBA 5010 - CW2.rvt

scale: 1 : 100
date: 03/18/24
drawn: DM
checked: GT

Prifysgol Cymru Y Drindod Dewi Sant
University of Wales Trinity Saint David
SA1 Campus
King's Road
Swansea
SA1 8HD

Prifysgol Cymru
Y Drindod Dewi Sant
University of Wales
Trinity Saint David

(S0) UNCONTROLLED
Not to be used as a reference document
Check Status Before Quoting

Rev/Date/By

Revison



1 Elevation 1 - a
1 : 100



2 Elevation 2 - a
1 : 100



4 Elevation 4 - a
1 : 100



3 Elevation 3 - a
1 : 100




5 PRESPECTIVE ELEVATION VIEW
1 : 175




6 PRESPECTIVE ELEVATION 1
1 : 175

Property Title	Detail	Property	Originator	(zone) Functional Breakdown	(Level) Spatial Breakdown	(Type) Form	Discipline	Number	Description	Status	Revision	scale	drawn		Prifysgol Cymru Y Drindod Dewi Sant University of Wales Trinity Saint David	(S0) UNCONTROLLED Not to be used as a reference document Check Status Before Quoting	Rev/Date/By
ABCA 5010	**ELEVATIONS**	5010	UWTSD	XX	ZZ	I	Z	A107	ELEVATIONS	S5		As indicated	DM				Revison
		File Path: C:\Users\2114358\OneDrive - University of Wales Trinity Saint David\Documents\Revit HND\Assignment\Dale Monks - ACBA 5010 - CW2.rvt										date 03/18/24	checked GT		Prifysgol Cymru Y Drindod Dewi Sant University of Wales Trinity Saint David SA1 Campus King's Road Swansea SA1 8HO		

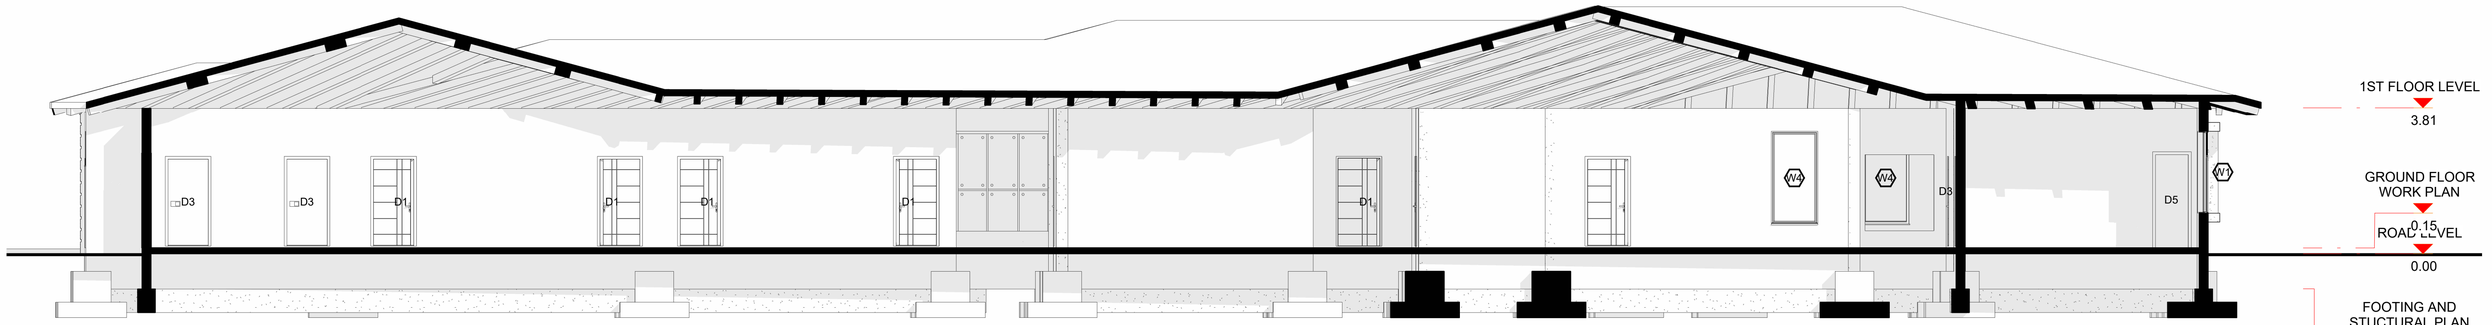

1 Section 1

1 : 50

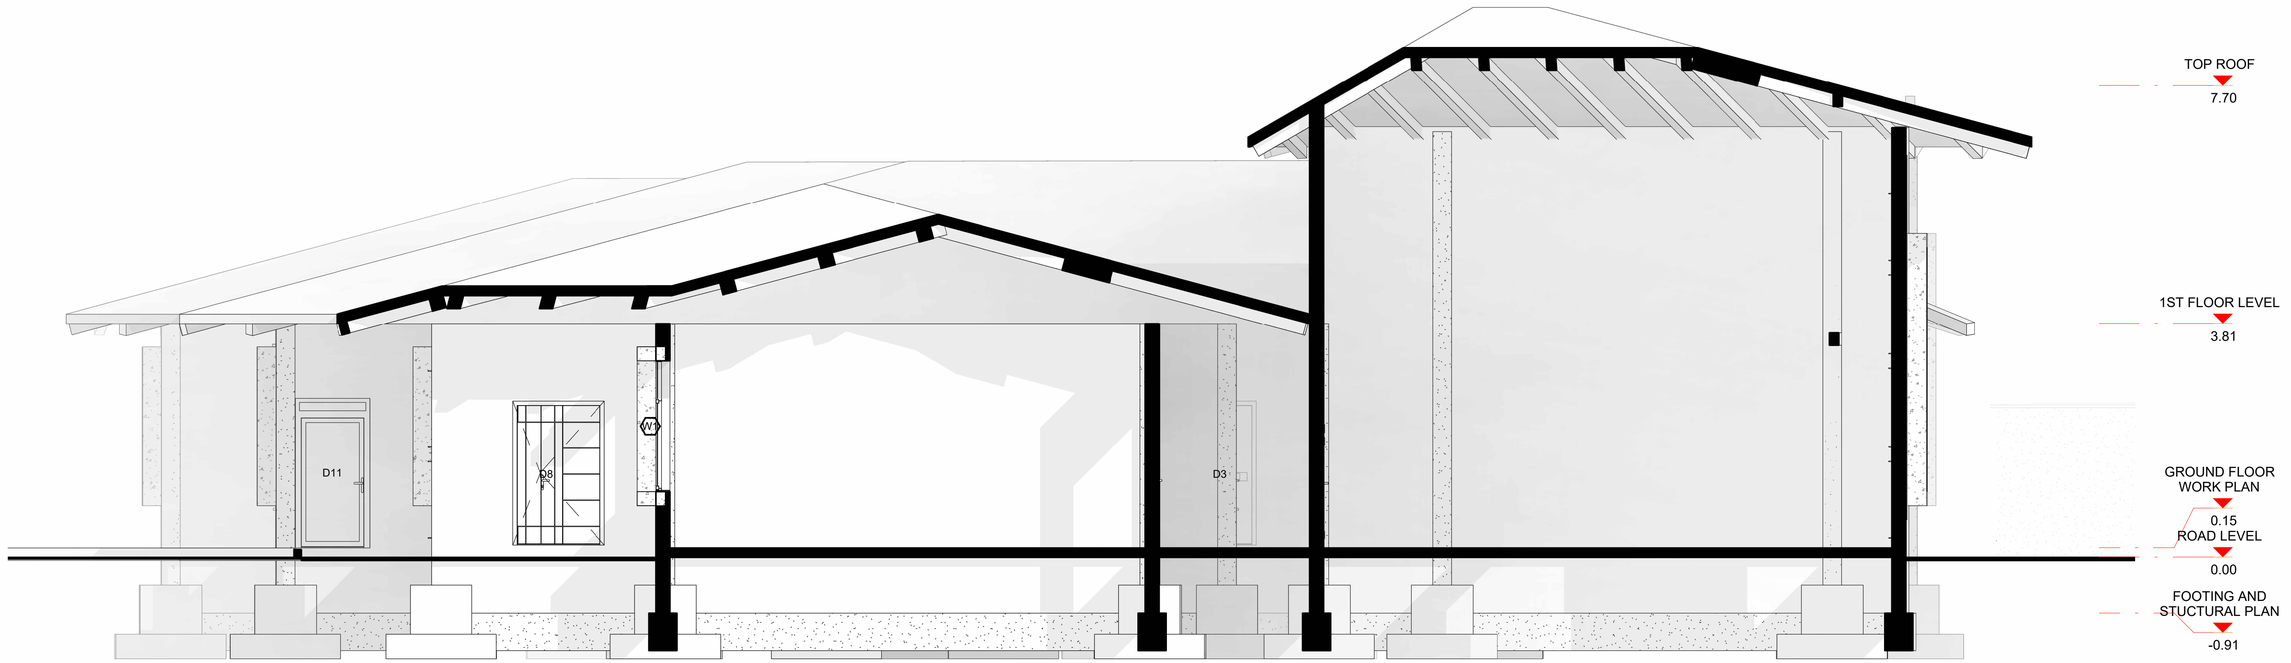

2 Section 2

1 : 50

Property Title **ABCA 5010**	Detail **SECTIONS**	Property — Originator — (zone) Functional Breakdown — (Level) Spatial Breakdown — (Type) Form — Discipline — Number — Description — Status — Revision **5010 — UWTSD — XX — ZZ — I — Z — A108 — SECTIONS — S5 —** File Path: **C:\Users\2114358\OneDrive - University of Wales Trinity Saint David\Documents\Revit HND\Assignment\Dale Monks - ACBA 5010 - CW2.rvt**	scale **As indicated** date **03/18/24**	drawn **DM** checked **GT**	Prifysgol Cymru Y Drindod Dewi Sant University of Wales Trinity Saint David SA1 Campus King's Road Swansea SA1 8HD

Prifysgol Cymru
Y Drindod Dewi Sant
University of Wales
Trinity Saint David

(S0) UNCONTROLLED
Not to be used as a reference document
Check Status Before Quoting

Rev/Date/By

Revison



1 3D



2 3D View 3_2
1 : 1

Property Title **ABCA 5010**	Detail **3D**	Property — Originator — (zone) Functional Breakdown — (Level) Spatial Breakdown — (Type) Form — Discipline — Number — Description — Status — Revision **5010 — UWTSD — XX — ZZ — I — Z — A109 — 3D — S5 —** File Path: **C:\Users\2114358\OneDrive - University of Wales Trinity Saint David\Documents\Revit HND\Assignment\Dale Monks - ACBA 5010 - CW2.rvt**	scale **1 : 1** date **03/18/24**	drawn **DM** checked **GT**	Prifysgol Cymru Y Drindod Dewi Sant University of Wales Trinity Saint David SA1 Campus King's Road Swansea SA1 8HO

Prifysgol Cymru
Y Drindod Dewi Sant
University of Wales
Trinity Saint David

(S0) UNCONTROLLED
Not to be used as a reference document
Check Status Before Quoting

Rev/Date/By

Revison