Project Name: DIGITAL TECHNOLOGY BIM

UPRN Code: 4018
Originator Code: UWTSD

Role Code: A

Drawn By: CR
Checked By: GT

Date: 30/04/25

Project Status: S2

D:\UWTSD\Year 2\5. Data Technology and BIM\Semester 2\BIM Assignment\4018-UWTSD-XX-ZZ-M-A-0001-ARCHMODEL-S2-A.rvt


Prifysgol Cymru
Y Drindod Dewi Sant
University of Wales
Trinity Saint David

ACBA 4018



1 Site Location Plan

1 : 1250

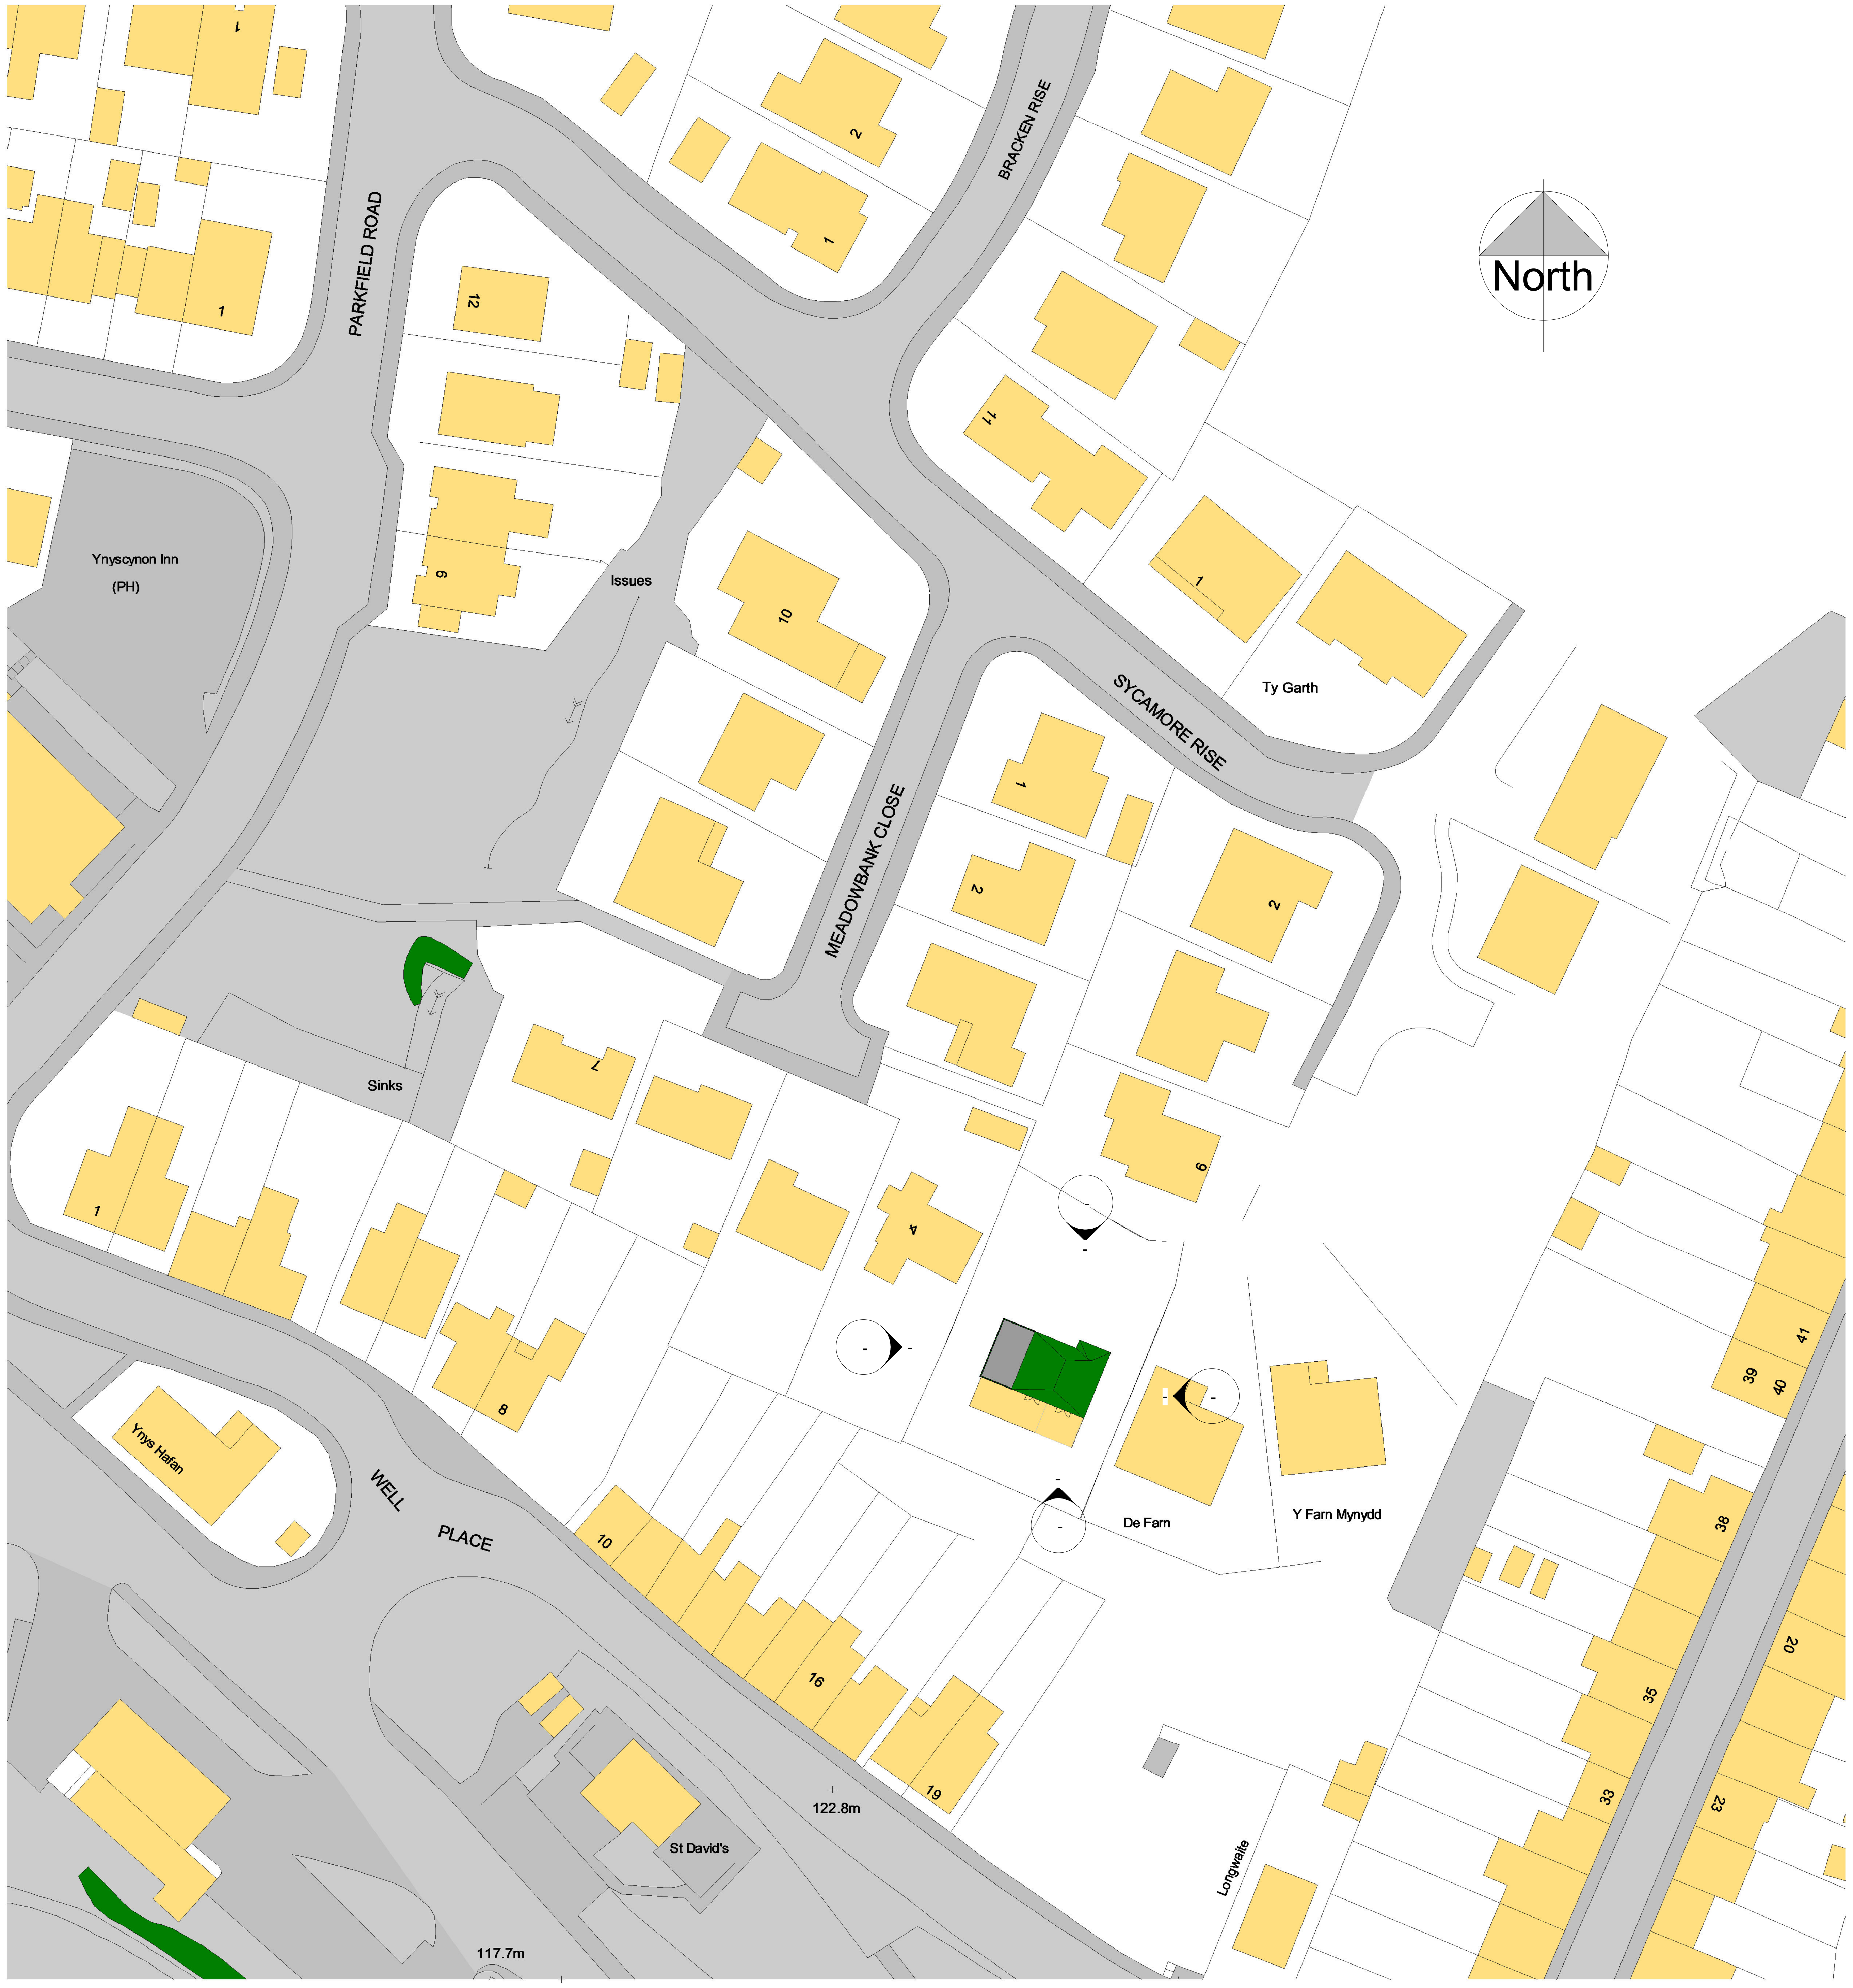

2 Existing Site Plan

1 : 500

Property Title	Detail	Property	Originator	(Zone) Fundtional Breakdown	(Level) Spatial Breakdown	(Type) Form	Role	Number	Description	Suitability	Revision	scale	drawn
DIGITAL TECHNOLOGY BIM	**Site Location Plan & Existing Site Plan**	4018	UWTSD	XX	XX	D	A	0001	Site Location Plan & Existing Site Plan	S2	A	As indicated	CR
												date	checked
												30/04/25	GT

File Path: D:\UWTSD\Year 2\5. Data Technology and BIM\Semester 2\BIM Assignment\4018-UWTSD-XX-ZZ-M-A-0001-ARCHMODEL-S2-A.rvt

Prifysgol Cymru Y Drindod Dewi Sant
University of Wales Trinity Saint David
SA1 Campus
King's Road
Swansea
SA1 8HO


Prifysgol Cymru
Y Drindod Dewi Sant
University of Wales
Trinity Saint David

(S0) UNCONTROLLED
Not to be used as a
reference document
Check Status Before Quoting


Rev/Date/By

Revison

Room Legend

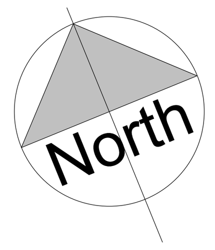


- Dining Room
- Entrance Hallway
- Garage
- Kitchen
- Lounge
- Store
- Toilet

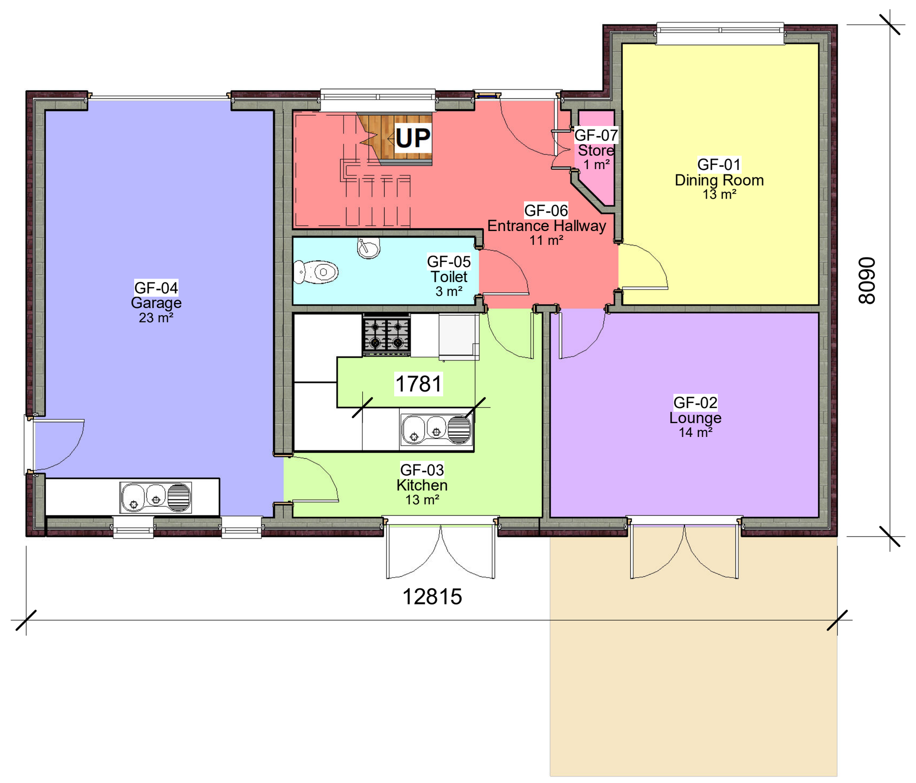


1 — 0 - Ground Floor (Existing)

1 : 100

Room Legend

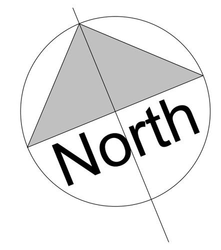

- Bathroom
- Bedroom 1
- Bedroom 2
- Bedroom 3
- Dining Room
- Entrance Hallway
- Garage
- Hallway
- Kitchen
- Lounge
- Store
- Toilet

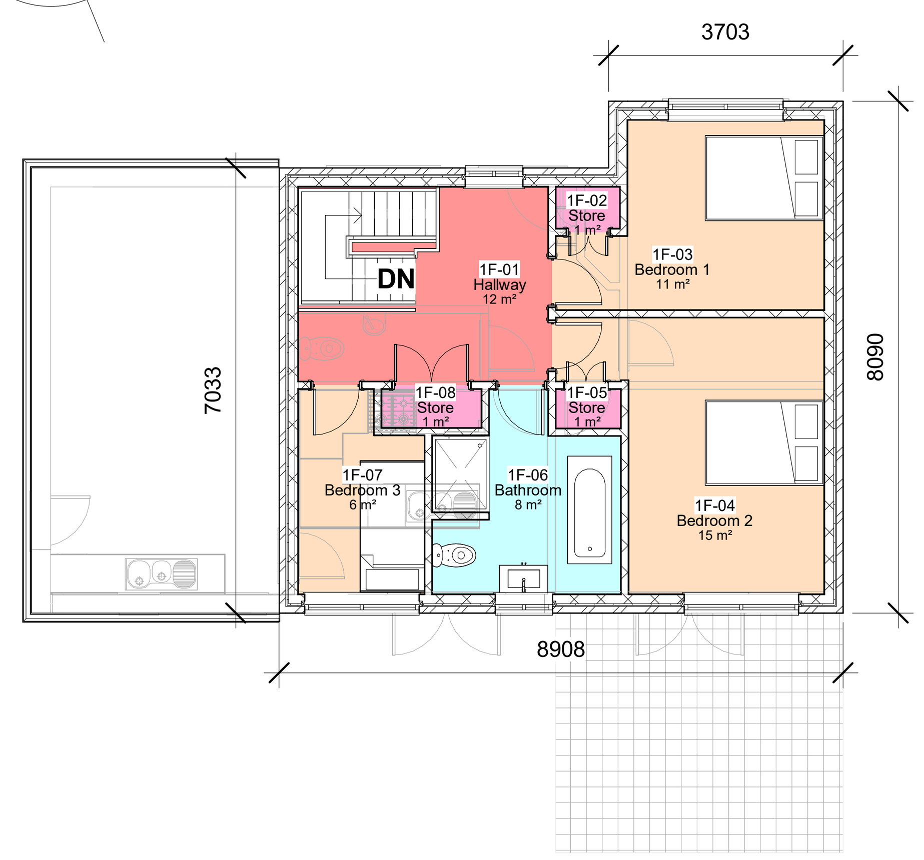

2 — 1 - First Floor (Existing)

1 : 100

Property Title	Detail	Property	Originator	(Zone) Fundtional Breakdown	(Level) Spatial Breakdown	(Type) Form	Role	Number	Description	Suitability	Revision
DIGITAL TECHNOLOGY BIM	**Existing Floor Plans**	4018	UWTSD	XX	XX	D	A	0002	Existing Floor Plans	S2	A

File Path: **D:\UWTSD\Year 2\5. Data Technology and BIM\Semester 2\BIM Assignment\4018-UWTSD-XX-ZZ-M-A-0001-ARCHMODEL-S2-A.rvt**

scale	drawn
1 : 100	CR
date	checked
30/04/25	Checker


Prifysgol Cymru Y Drindod Dewi Sant
University of Wales Trinity Saint David
SA1 Campus
King's Road
Swansea
SA1 8HO

Prifysgol Cymru
Y Drindod Dewi Sant
University of Wales
Trinity Saint David

(S0) UNCONTROLLED
Not to be used as a reference document
Check Status Before Quoting

Rev/Date/By

Revison

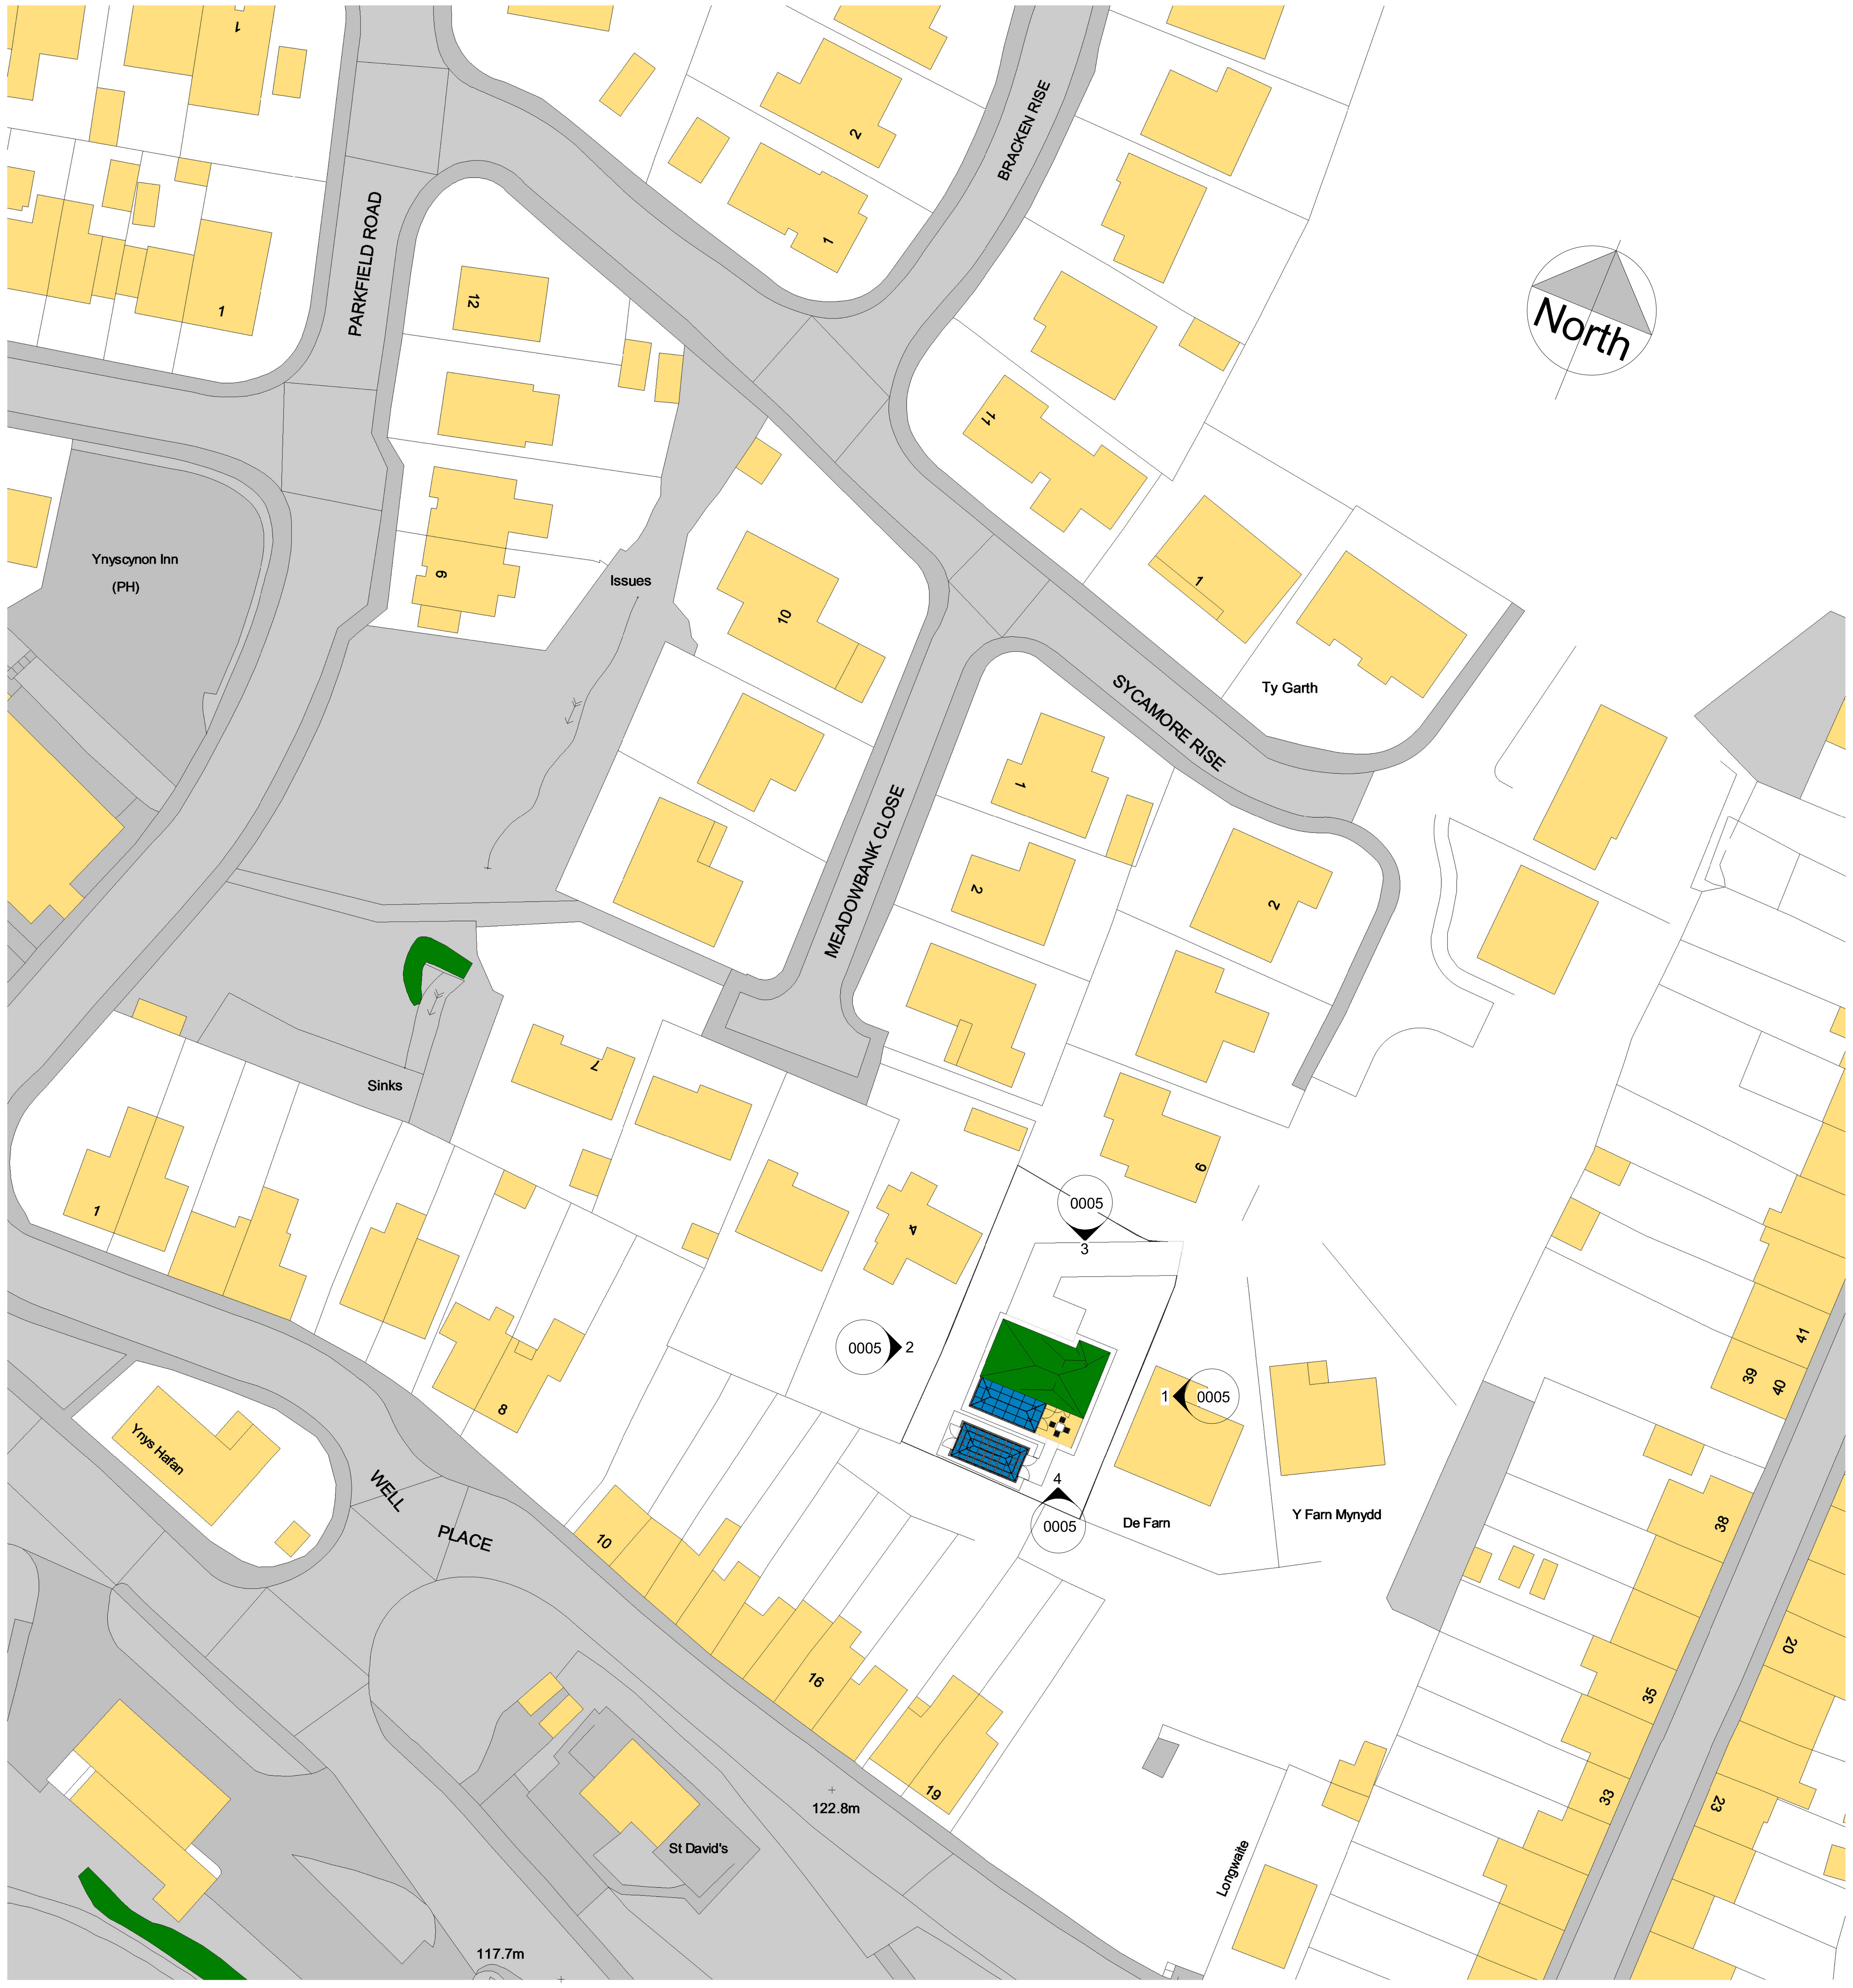

1 Site (Proposed)

1 : 500



2 Proposed Site (View 1)



3 Proposed Site (View 2)



4 Proposed Site (View 3)

Property Title	Detail	Property	Originator	(Zone) Fundtional Breakdown	(Level) Spatial Breakdown	(Type) Form	Role	Number	Description	Suitability	Revision	scale	drawn
DIGITAL TECHNOLOGY BIM	**Proposed Site Plan**	4018	UWTSD	XX	XX	D	A	0003	Proposed Site Plan	S2	A	1 : 500	CR
												date: 30/04/25	checked: GT

File Path: D:\UWTSD\Year 2\5. Data Technology and BIM\Semester 2\BIM Assignment\4018-UWTSD-XX-ZZ-M-A-0001-ARCHMODEL-S2-A.rvt


Prifysgol Cymru Y Drindod Dewi Sant
University of Wales Trinity Saint David
SA1 Campus
King's Road
Swansea
SA1 8HO

Prifysgol Cymru
Y Drindod Dewi Sant
University of Wales
Trinity Saint David

(S0) UNCONTROLLED
Not to be used as a
reference document
Check Status Before Quoting

Rev/Date/By

Revison

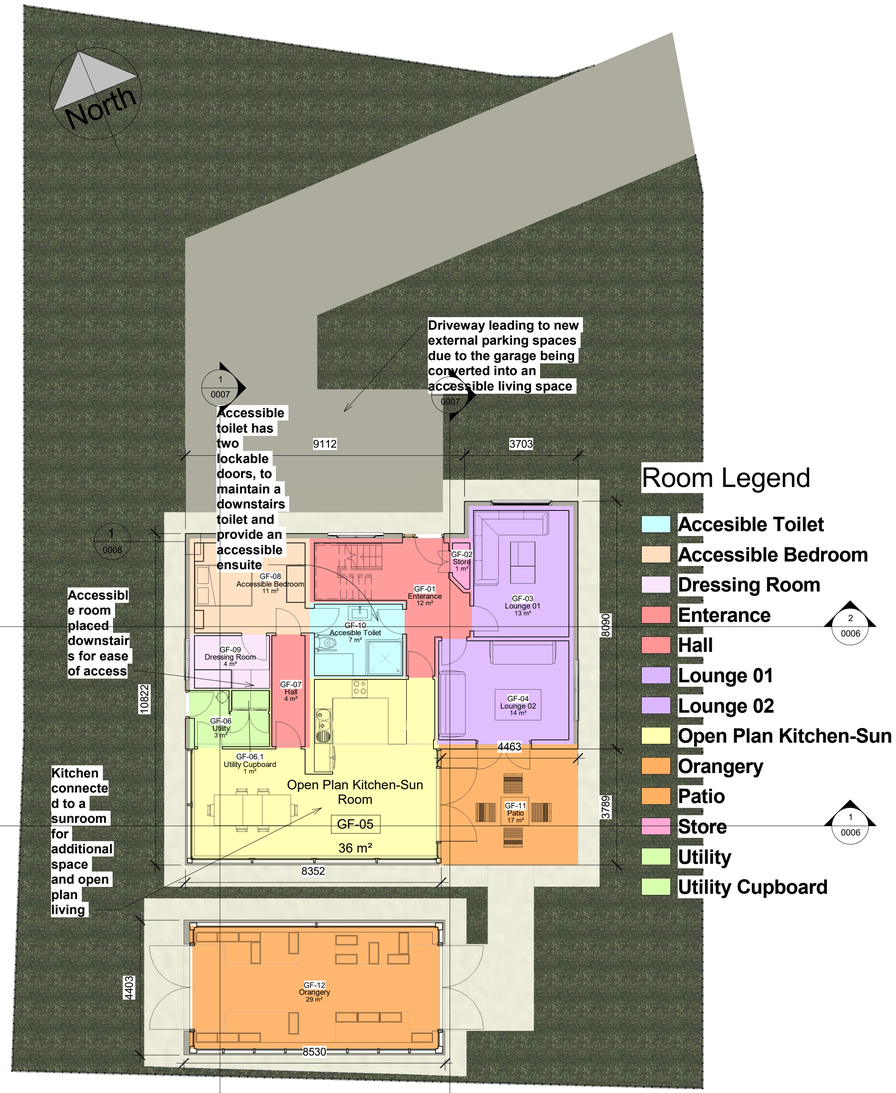

1 0 - Ground Floor (Proposed)

1 : 100



2 1 - First Floor (Proposed)

1 : 100

Property Title	Detail	Property	Originator	(Zone) Fundtional Breakdown	(Level) Spatial Breakdown	(Type) Form	Role	Number	Description	Suitability	Revision	scale	drawn				
DIGITAL TECHNOLOGY BIM	**Proposed Floor Plan**	4018	UWTSD	XX	XX	D	A	0004	Proposed Floor Plan	S2	A	1 : 100	CR				
		File Path: D:\UWTSD\Year 2\5. Data Technology and BIM\Semester 2\BIM Assignment\4018-UWTSD-XX-ZZ-M-A-0001-ARCHMODEL-S2-A.rvt										date 30/04/25	checked GT				

Prifysgol Cymru Y Drindod Dewi Sant University of Wales Trinity Saint David

Prifysgol Cymru Y Drindod Dewi Sant University of Wales Trinity Saint David
SA1 Campus
King's Road
Swansea
SA1 8HO

(S0) UNCONTROLLED
Not to be used as a reference document
Check Status Before Quoting

Rev/Date/By

Revison



1 East
1 : 100



2 West
1 : 100



3 North
1 : 100



4 South
1 : 100

Property Title
DIGITAL TECHNOLOGY BIM

Detail
Proposed Elevations

Property	Originator	(Zone) Fundtional Breakdown	(Level) Spatial Breakdown	(Type) Form	Role	Number	Description	Suitability	Revision
4018	UWTSD	XX	XX	D	A	0005	Proposed Elevations	S2	A

File Path: D:\UWTSD\Year 2\5. Data Technology and BIM\Semester 2\BIM Assignment\4018-UWTSD-XX-ZZ-M-A-0001-ARCHMODEL-S2-A.rvt

scale: 1 : 100
date: 30/04/25
drawn: CR
checked: GT


Prifysgol Cymru Y Drindod Dewi Sant
University of Wales Trinity Saint David

SA1 Campus
King's Road
Swansea
SA1 8HO


Prifysgol Cymru
Y Drindod Dewi Sant
University of Wales
Trinity Saint David

(S0) UNCONTROLLED
Not to be used as a reference document
Check Status Before Quoting

Rev/Date/By
Revison

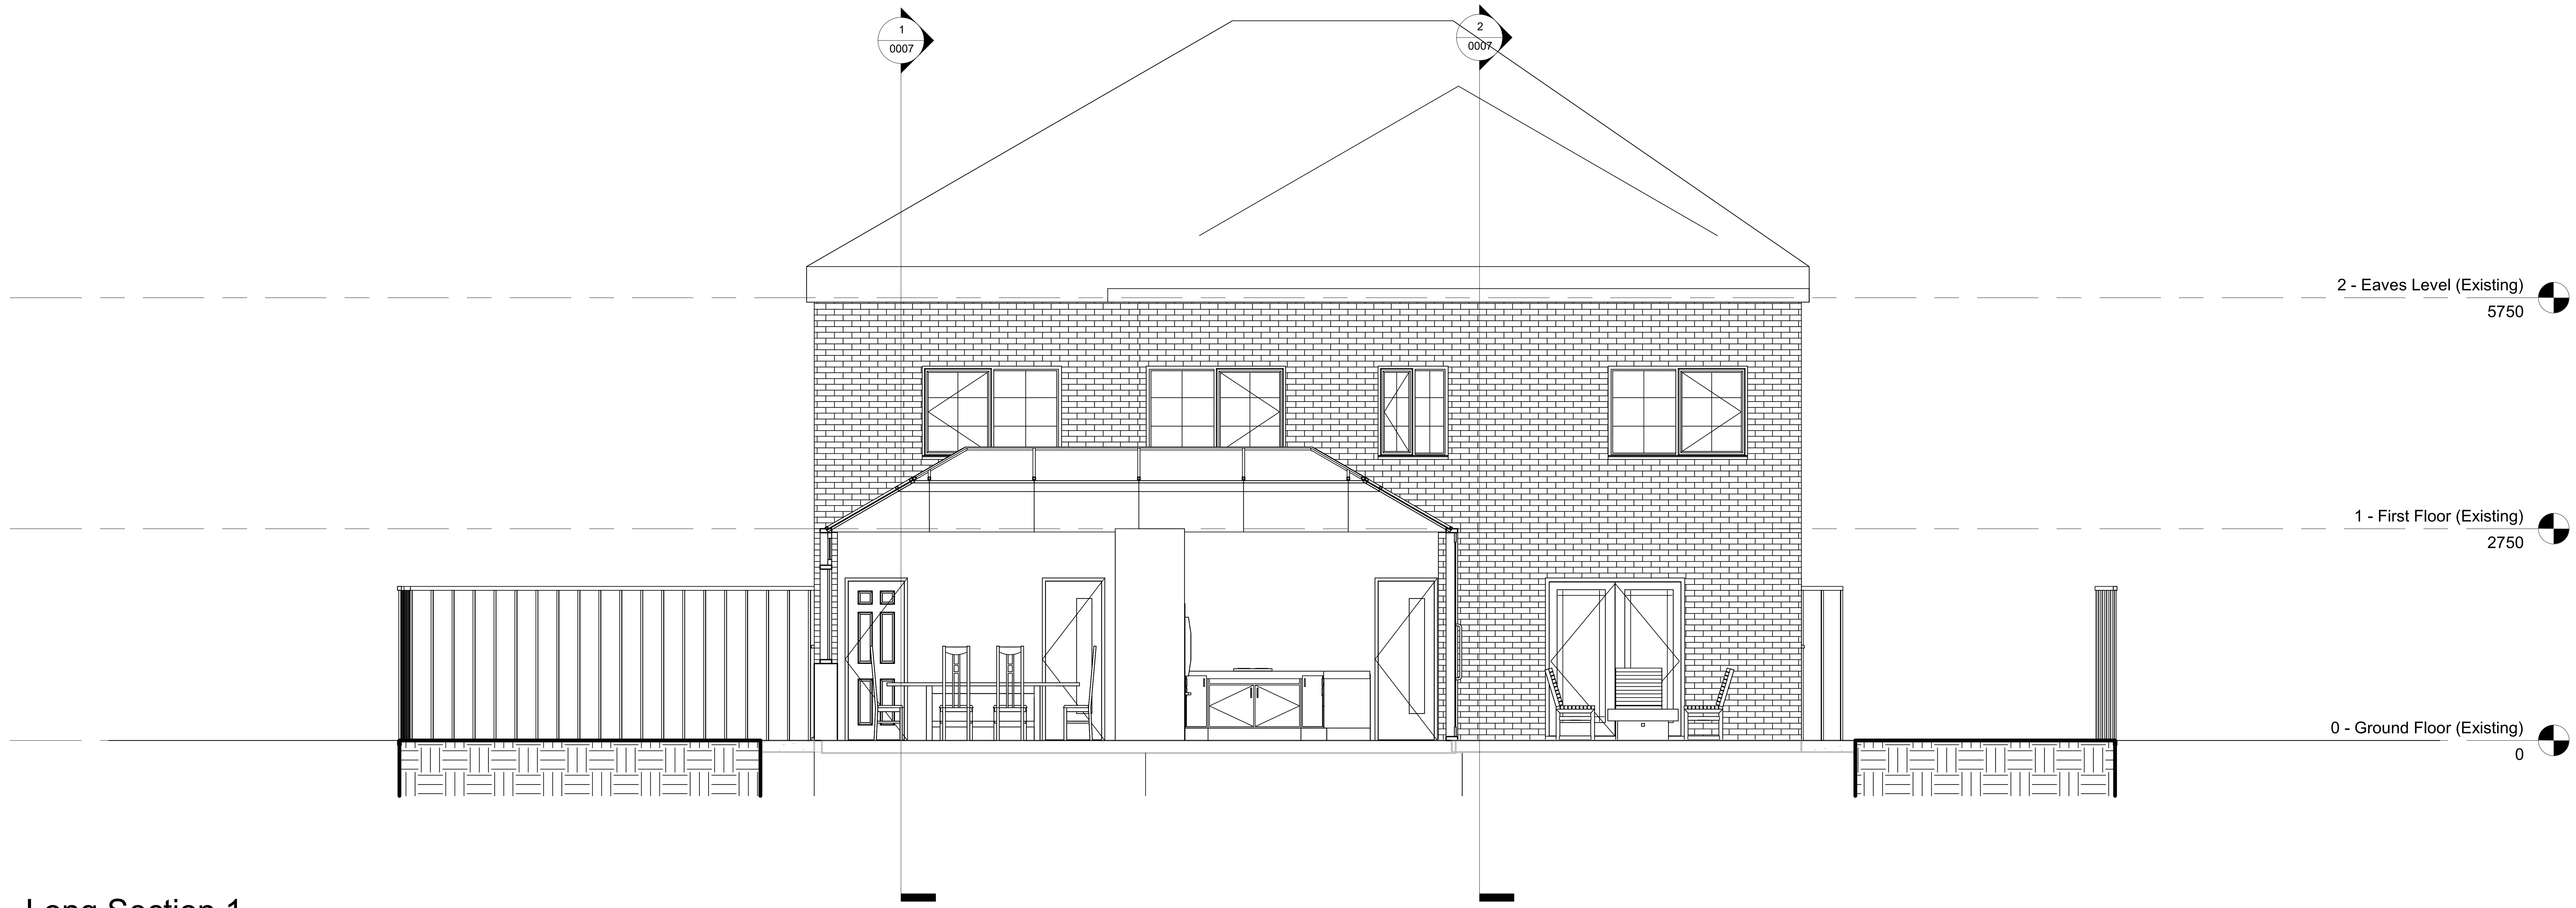

1 Long Section 1
1 : 50

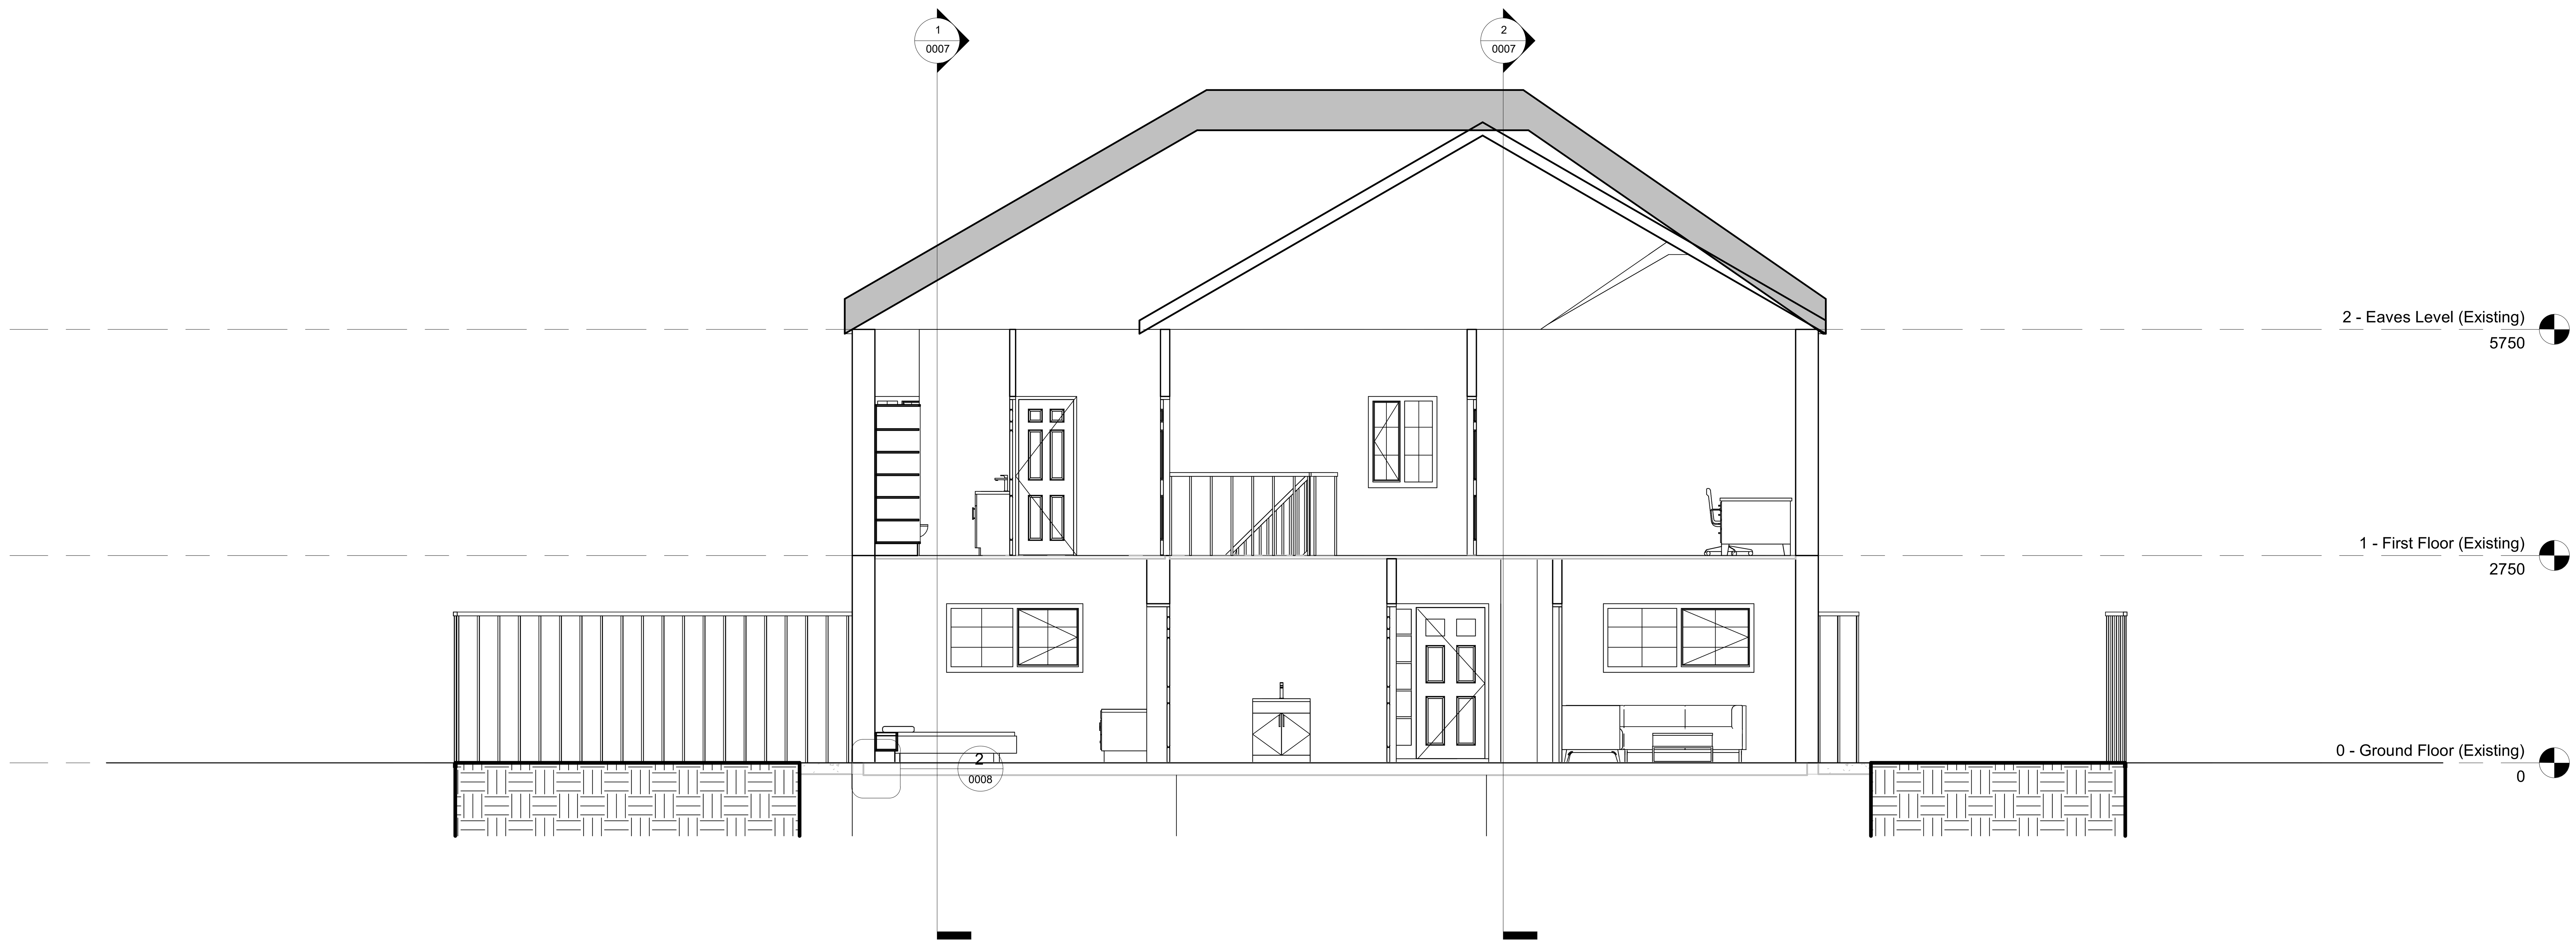

2 Long Section 2
1 : 50

Property Title	Detail	Property	Originator	(Zone) Fundtional Breakdown	(Level) Spatial Breakdown	(Type) Form	Role	Number	Description	Suitability	Revision
DIGITAL TECHNOLOGY BIM	**Proposed Long Section**	**4018**	**UWTSD**	**XX**	**XX**	**D**	**A**	**0006**	**Proposed Long Section**	**S2**	**A**

File Path: **D:\UWTSD\Year 2\5. Data Technology and BIM\Semester 2\BIM Assignment\4018-UWTSD-XX-ZZ-M-A-0001-ARCHMODEL-S2-A.rvt**


scale **1 : 50**
date **30/04/25**
drawn **CR**
checked **GT**

Prifysgol Cymru Y Drindod Dewi Sant
University of Wales Trinity Saint David
SA1 Campus
King's Road
Swansea
SA1 8HO

Prifysgol Cymru
Y Drindod Dewi Sant
University of Wales
Trinity Saint David


(S0) UNCONTROLLED
Not to be used as a
reference document
Check Status Before Quoting

Rev/Date/By
Revison

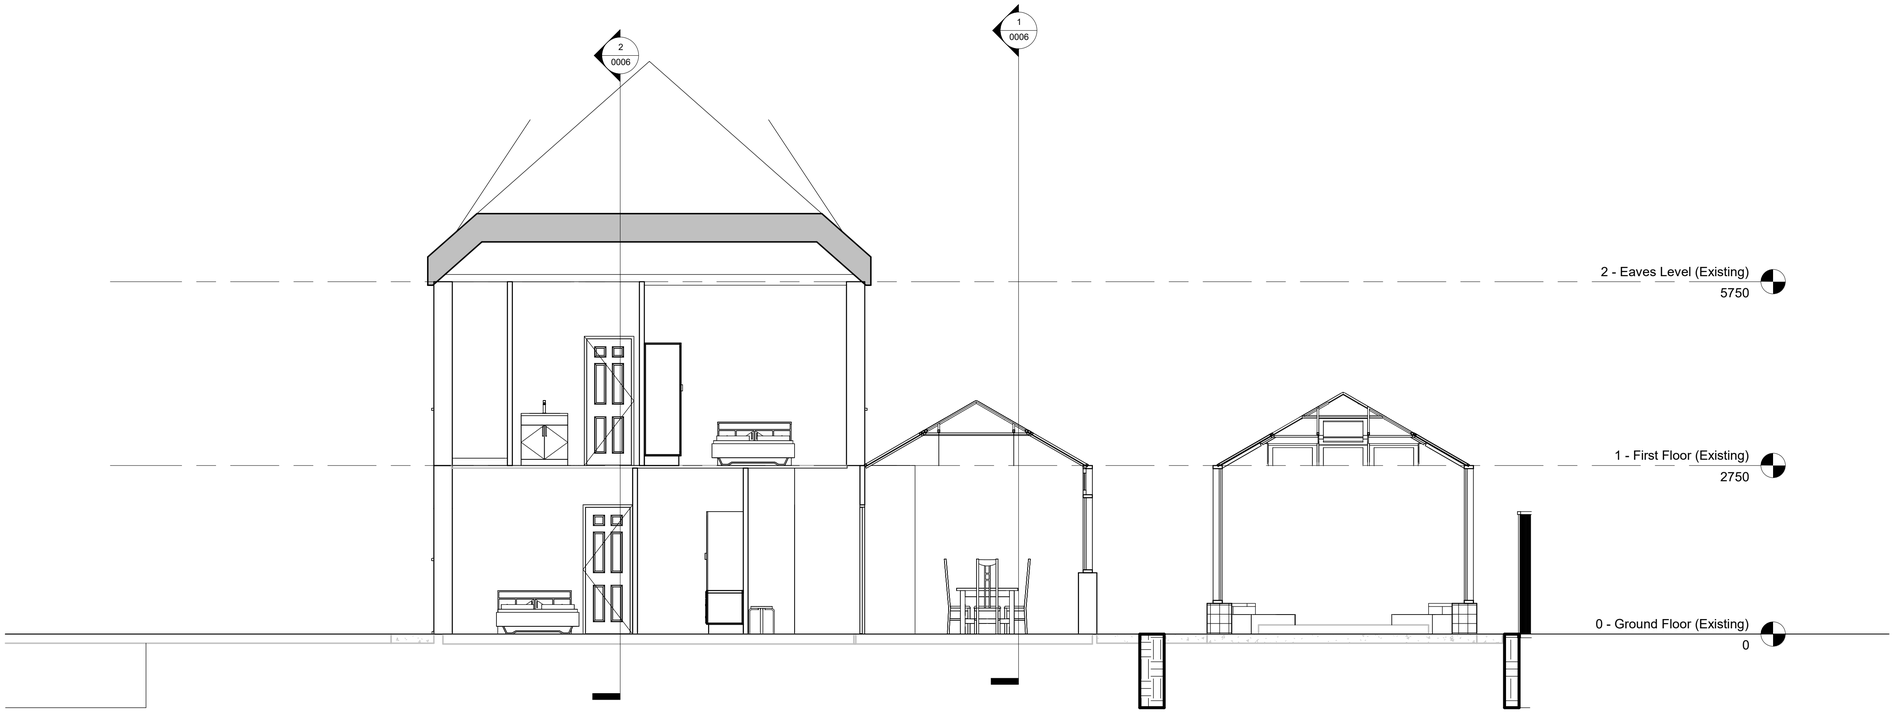

1 Short Section 1

1 : 50

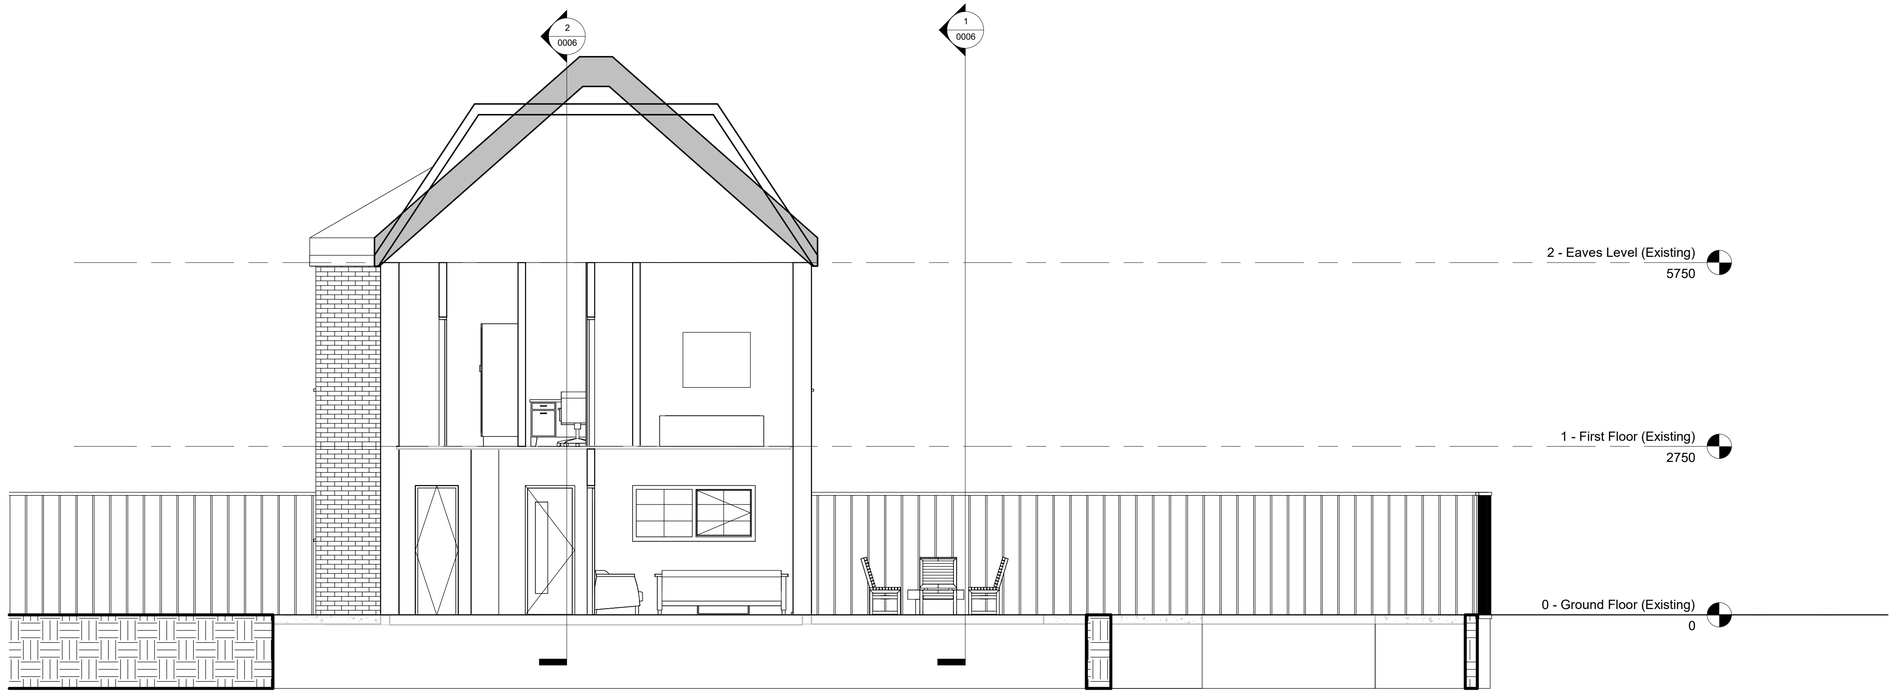

2 Short Section 2

1 : 50

Property Title
DIGITAL TECHNOLOGY BIM

Detail
Proposed Short Section

Property — Originator — (Zone) Fundtional Breakdown — (Level) Spatial Breakdown — (Type) Form — Role — Number — Description — Suitability — Revision

4018 — UWTSD — XX — XX — D — A — 0007 — Proposed Short Section — S2 — A

File Path: D:\UWTSD\Year 2\5. Data Technology and BIM\Semester 2\BIM Assignment\4018-UWTSD-XX-ZZ-M-A-0001-ARCHMODEL-S2-A.rvt

scale 1 : 50

date 30/04/25

drawn CR

checked GT

Prifysgol Cymru Y Drindod Dewi Sant
University of Wales Trinity Saint David


SA1 Campus
King's Road
Swansea
SA1 8HO

Prifysgol Cymru
Y Drindod Dewi Sant
University of Wales
Trinity Saint David


(S0) UNCONTROLLED
Not to be used as a reference document
Check Status Before Quoting

Rev/Date/By

Revison

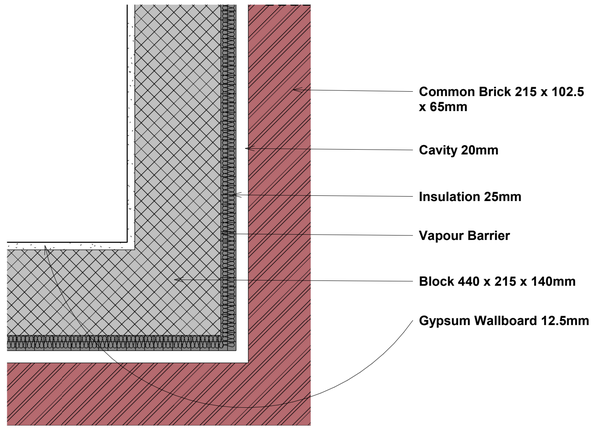

1 Ground Floor Internal Wall Callout
1 : 5

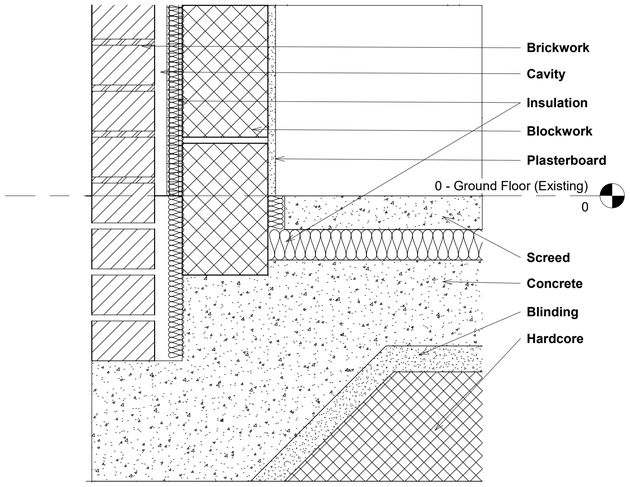

2 Ground Floor Slab Callout
1 : 5

Property Title: **DIGITAL TECHNOLOGY BIM**	Detail: **Callout Detail**	Property — Originator — (Zone) Fundtional Breakdown — (Level) Spatial Breakdown — (Type) Form — Role — Number — Description — Suitability — Revision **4018 — UWTSD — XX — XX — D — A — 0008 — Callout Detail — S2 — A** File Path: **D:\UWTSD\Year 2\5. Data Technology and BIM\Semester 2\BIM Assignment\4018-UWTSD-XX-ZZ-M-A-0001-ARCHMODEL-S2-A.rvt**	scale **1 : 5** date **30/04/25**	drawn **CR** checked **GT**	Prifysgol Cymru Y Drindod Dewi Sant University of Wales Trinity Saint David SA1 Campus King's Road Swansea SA1 8HO

Prifysgol Cymru
Y Drindod Dewi Sant
University of Wales
Trinity Saint David

(S0) UNCONTROLLED
Not to be used as a reference document
Check Status Before Quoting

Rev/Date/By

Revison



1 Patio View



5 Lounge 2



6 Accessible Bedroom



4 Accessible Bathroom



2 Open Plan Kitchen



3 Orangery

Property Title
DIGITAL TECHNOLOGY BIM

Detail
Proposed GF Visualisation

Property	Originator	(Zone) Fundtional Breakdown	(Level) Spatial Breakdown	(Type) Form	Role	Number	Description	Suitability	Revision
4018	UWTSD	XX	XX	D	A	0009	Proposed GF Visualisation	S2	A

File Path: **D:\UWTSD\Year 2\5. Data Technology and BIM\Semester 2\BIM Assignment\4018-UWTSD-XX-ZZ-M-A-0001-ARCHMODEL-S2-A.rvt**

scale

date
30/04/25

drawn
CR

checked
GT

Prifysgol Cymru Y Drindod Dewi Sant
University of Wales Trinity Saint David

SA1 Campus
King's Road
Swansea
SA1 8HO

Prifysgol Cymru
Y Drindod Dewi Sant
University of Wales
Trinity Saint David

(S0) UNCONTROLLED
Not to be used as a reference document
Check Status Before Quoting

Rev/Date/By

Revison



2 Office 1 & 2



5 Dressing Room



1 Bedroom 3



4 Bedroom 1



3 Bathroom

Property Title		Detail		Property	Originator	(Zone) Fundtional Breakdown	(Level) Spatial Breakdown	(Type) Form	Role	Number	Description	Suitability	Revision	scale	drawn		(S0) UNCONTROLLED
DIGITAL TECHNOLOGY BIM		**Proposed 1F Visualisations**		4018	UWTSD	XX	XX	D	A	0010	Proposed 1F Visualisations	S2	A	date	checked	Prifysgol Cymru Y Drindod Dewi Sant University of Wales Trinity Saint David	Not to be used as a reference document
				File Path: D:\UWTSD\Year 2\5. Data Technology and BIM\Semester 2\BIM Assignment\4018-UWTSD-XX-ZZ-M-A-0001-ARCHMODEL-S2-A.rvt									30/04/25	GT	SA1 Campus King's Road Swansea SA1 8HD	Check Status Before Quoting

Rev/Date/By

Revison