



SITE LOCATION PLAN
1 : 1250

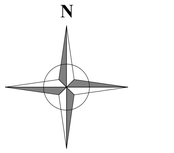



SITE LOCATION ISOMETRIC

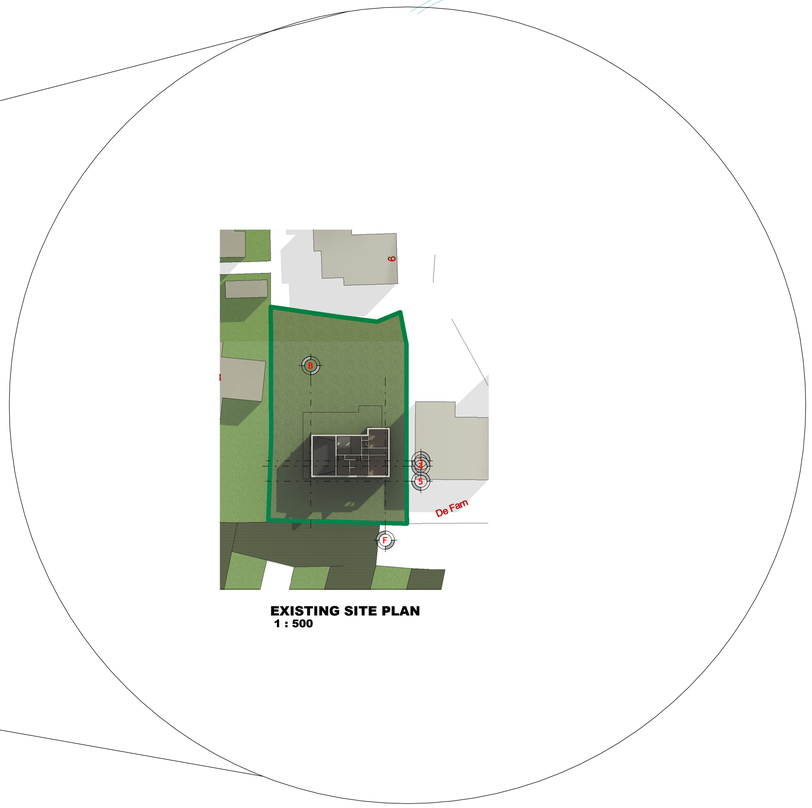

EXISTING SITE PLAN
1 : 500

Property Title	Detail	Property	Originator	(Zone) Fundtional Breakdown	(Level) Spatial Breakdown	(Type) Form	Role	Number	Description	Suitability	Revision
Two Storey House	**SITE LOCATION PLAN**	0001	UWTSD	XX	Propose BIM Remodel		Designer	AC-01	SITE LOCATION PLAN	PROJECT	
		File Path: C:\Users\2511440\OneDrive - University of Wales Trinity Saint David\Documents\...\Work\MO _3D MODELLING USING REVIT_BIM PROJECT.rvt									

scale	drawn	
As indicated	SALIM M	
date	checked	Prifysgol Cymru Y Drindod Dewi Sant University of Wales Trinity Saint David
27/07/26	Gavin T	SA1 Campus King's Road Swansea SA1 8HO

Prifysgol Cymru
Y Drindod Dewi Sant
University of Wales
Trinity Saint David

(S0) UNCONTROLLED
Not to be used as a reference document
Check Status Before Quoting

Rev/Date/By

Revison



EXISTING GROUND FLOOR PLAN
1 : 100



EXISTING FIRST FLOOR PLAN
1 : 100




EXISTING ROOF PLAN
1 : 100

Property Title **Two Storey House**	Detail **EXISTING FLOOR PLANS**	Property — Originator — (Zone) Fundtional Breakdown — (Level) Spatial Breakdown — (Type) Form — Role — Number — Description — Suitability — Revision 0001 — UWTSD — XX — Propose BIM Remodel — Designer AC-02 — EXISTING FLOOR PLANS — PROJECT — File Path: C:\Users\2511440\OneDrive - University of Wales Trinity Saint David\Documents\...\Work\MO _3D MODELLING USING REVIT_BIM PROJECT.rvt	scale **1 : 100** date **27/07/26**	drawn **SALIM M** checked **Gavin T**	Prifysgol Cymru Y Drindod Dewi Sant University of Wales Trinity Saint David SA1 Campus King's Road Swansea SA1 8HD


(S0) UNCONTROLLED
Not to be used as a reference document
Check Status Before Quoting

Rev/Date/By
Revison


N

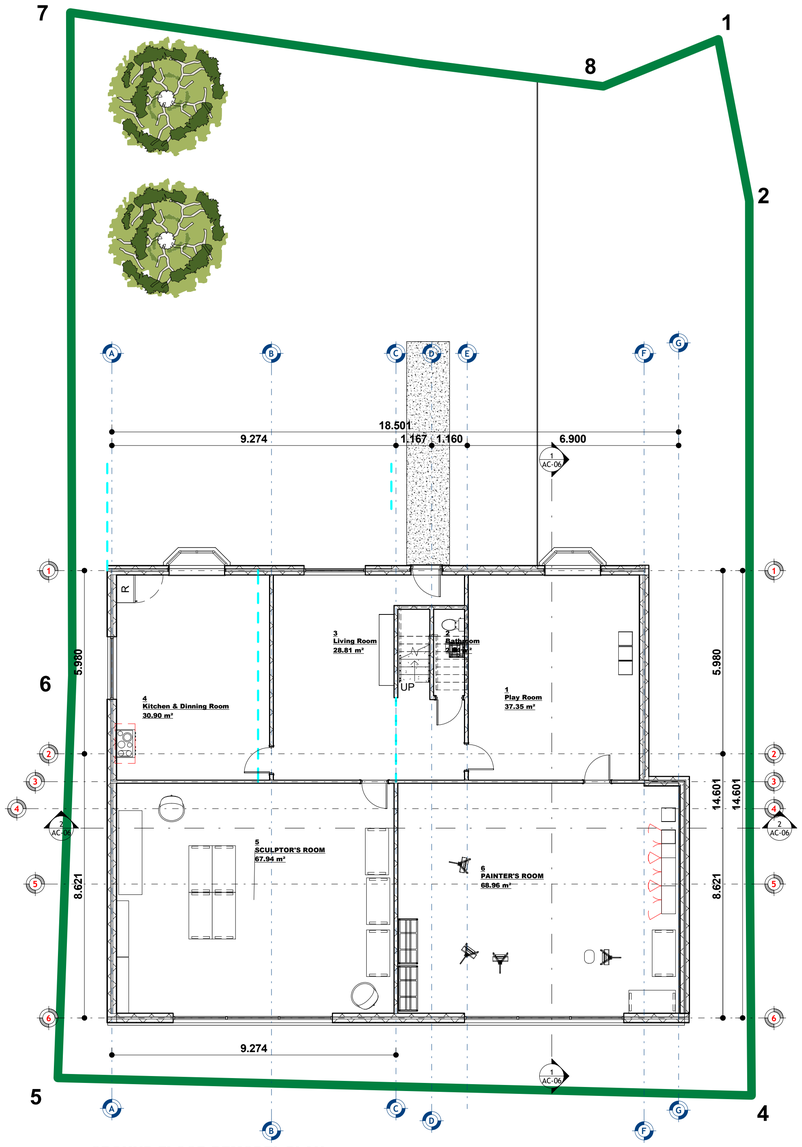

GROUND FLOOR REMODEL PLAN
1 : 100

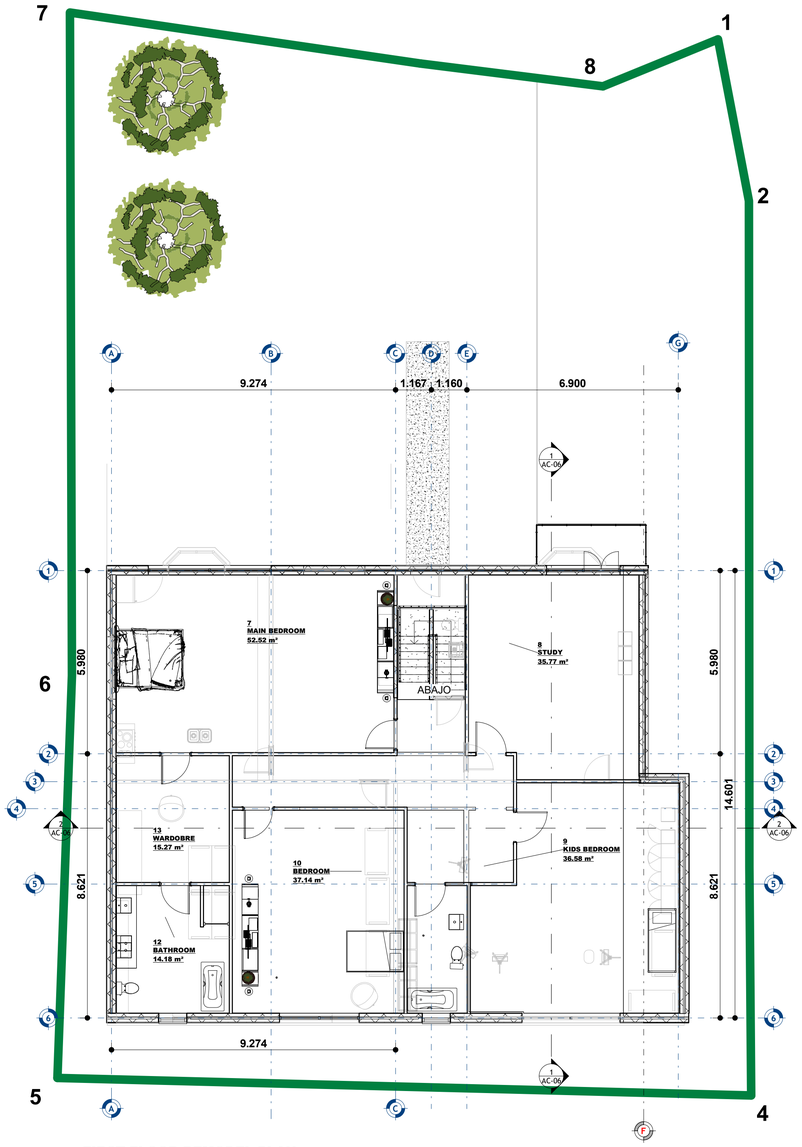


FIRST FLOOR REMODEL PLAN
1 : 100

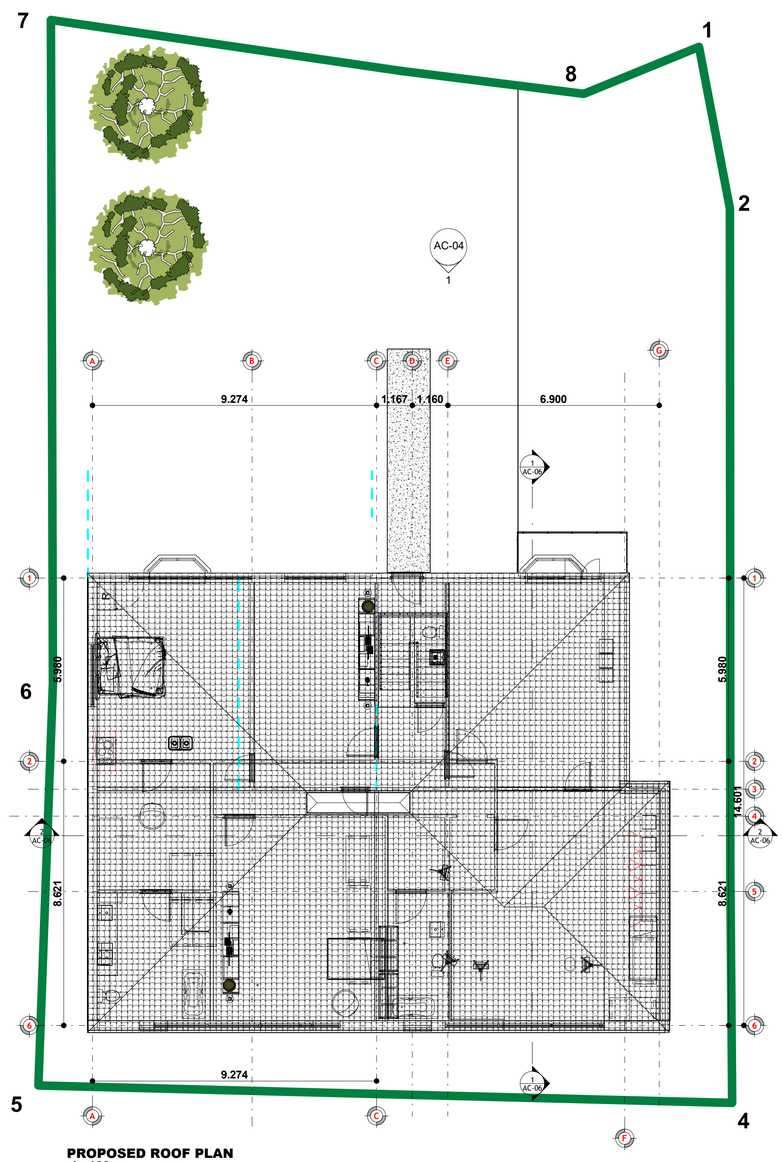


PROPOSED ROOF PLAN
1 : 100


Property Title: **Two Storey House**	Detail: **PROPOSED FLOOR PLANS**	Property — Originator — (Zone) Fundtional Breakdown — (Level) Spatial Breakdown — (Type) Form — Role — Number — Description — Suitability — Revision 0001 — UWTSD — XX — Propose BIM Remodel — Designer AC-03 — PROPOSED FLOOR PLANS — PROJECT — File Path: C:\Users\2511440\OneDrive - University of Wales Trinity Saint David\Documents\Revit Work\MO _3D MODELLING USING REVIT_BIM PROJECT.rvt	scale: 1 : 100 date: 27/07/26	drawn: SALIM M checked: Gavin T	Prifysgol Cymru Y Drindod Dewi Sant University of Wales Trinity Saint David SA1 Campus King's Road Swansea SA1 8HO	(S0) UNCONTROLLED Not to be used as a reference document Check Status Before Quoting	Rev/Date/By Revison

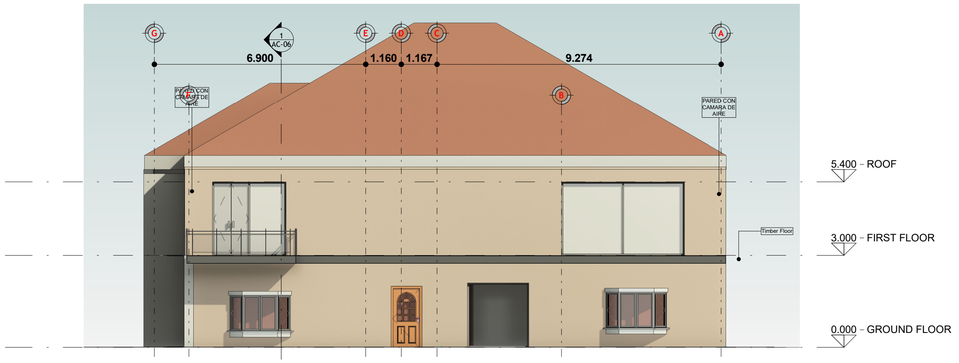


NOTH ELEVATION
1 : 100

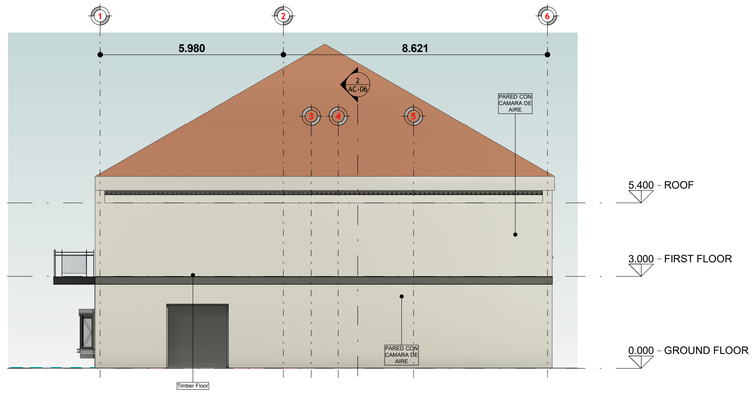

WEST ELEVATION
1 : 100

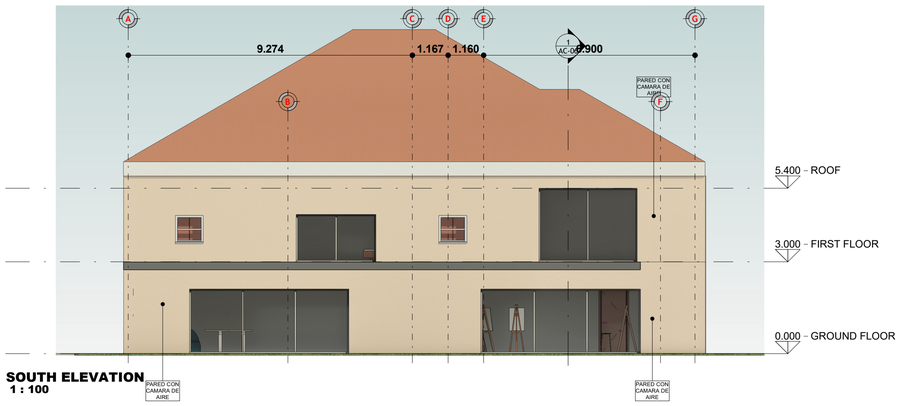

SOUTH ELEVATION
1 : 100

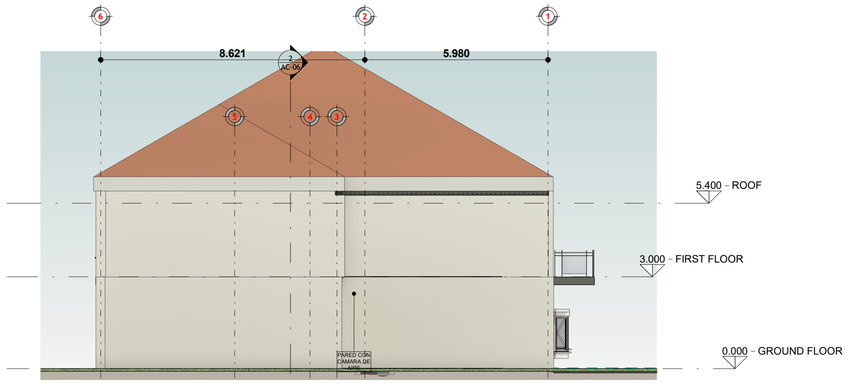

EAST ELEVATION
1 : 100



Viiew 3D 1



View 3D 2

Property Title **Two Storey House**	Detail **ELEVATIONS**	Property — Originator — (Zone) Fundtional Breakdown — (Level) Spatial Breakdown — (Type) Form — Role — Number — Description — Suitability — Revision **0001 — UWTSD — XX — Propose BIM Remodel — Designer AC-04 — ELEVATIONS — PROJECT —** File Path: **C:\Users\2511440\OneDrive - University of Wales Trinity Saint David\Documents\RIV rework\MO _3D MODELLING USING REVIT_BIM PROJECT.rvt**	scale **1 : 100** date **27/07/26**	drawn **SALIM M** checked **Gavin T**	Prifysgol Cymru Y Drindod Dewi Sant University of Wales Trinity Saint David SA1 Campus King's Road Swansea SA1 8HO	(S0) UNCONTROLLED Not to be used as a reference document Check Status Before Quoting	Rev/Date/By Revison




EXISTING SITE PLAN 1
1 : 500


Property Title: **Two Storey House**	Detail: **EXISTING SITE PLAN**	Property — Originator — (Zone) Fundtional Breakdown — (Level) Spatial Breakdown — (Type) Form — Role — Number — Description — Suitability — Revision	scale: **1 : 500**	drawn: **SALIM M**	Prifysgol Cymru Y Drindod Dewi Sant University of Wales Trinity Saint David
		0001 — UWTSD — XX — Propose BIM Remodel — Designer AC-05 — EXISTING SITE PLAN — PROJECT —	date: **27/07/26**	checked: **Gavin T**	Prifysgol Cymru Y Drindod Dewi Sant University of Wales Trinity Saint David, SA1 Campus, King's Road, Swansea, SA1 8HO
		File Path: **C:\Users\2511440\OneDrive - University of Wales Trinity Saint David\Documents\RIV rework\MO _3D MODELLING USING REVIT_BIM PROJECT.rvt**			(S0) UNCONTROLLED Not to be used as a reference document Check Status Before Quoting

Rev/Date/By

Revison

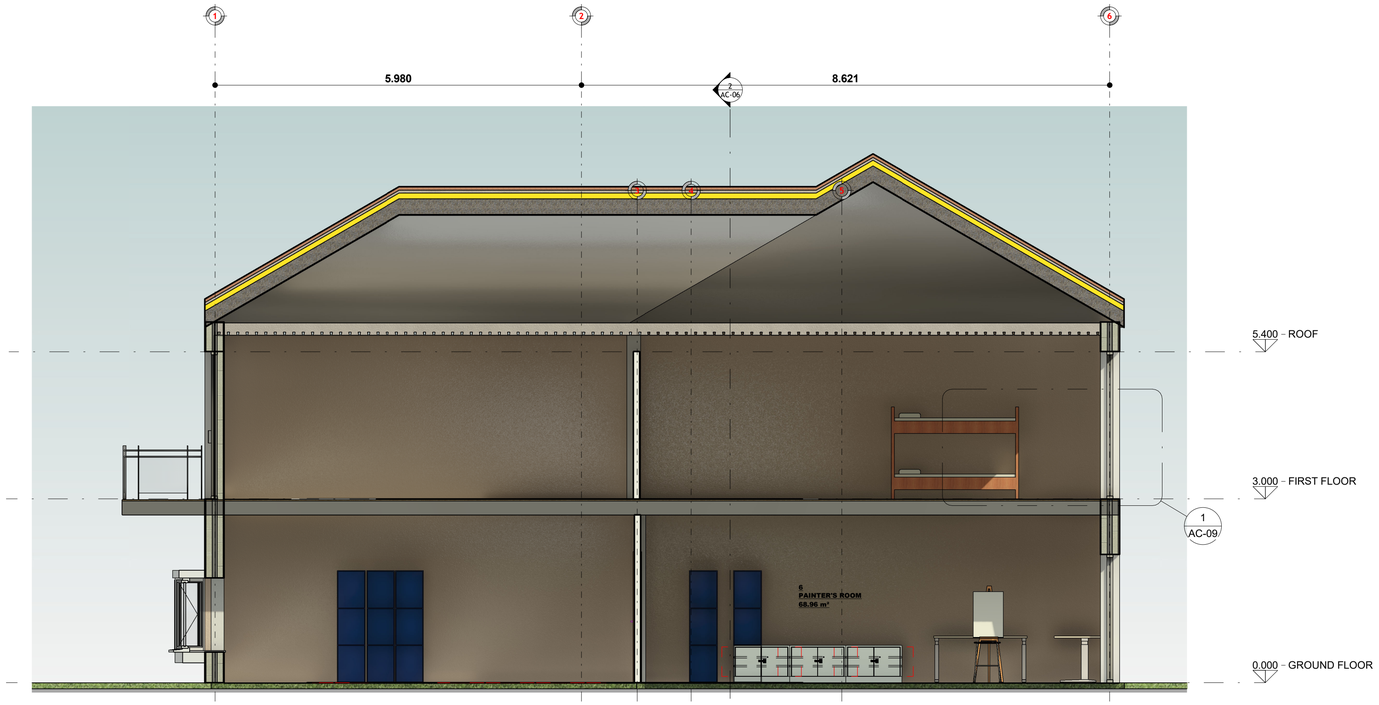

SECTION 1
1 : 50

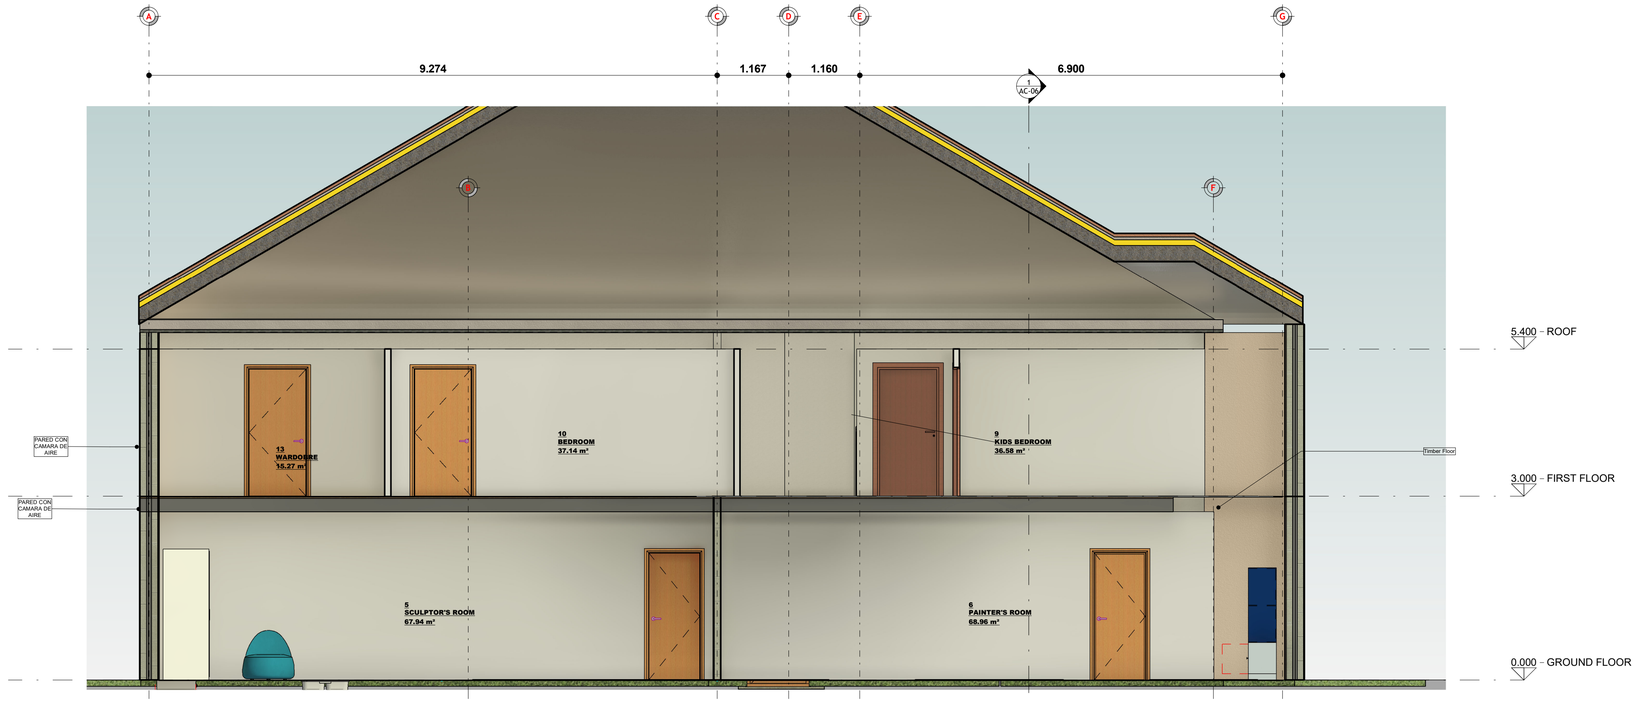

SECTION 2
1 : 50

Property Title	Detail	Property	Originator	(Zone) Fundtional Breakdown	(Level) Spatial Breakdown	(Type) Form	Number	Description	Suitability	Revision	scale
Two Storey House	**LONG AND SHORT SECTIONS**	0001	UWTSD	XX	Propose BIM Remodel	Designer	AC-06	LONG AND SHORT SECTIONS	PROJECT		1 : 50
		File Path: C:\Users\2511440\OneDrive - University of Wales Trinity Saint David\Documents\BIM MODELLING _3D MODELLING USING REVIT_BIM PROJECT.rvt									date 27/07/26

drawn: SALIM M
checked: Gavin T

Prifysgol Cymru Y Drindod Dewi Sant University of Wales Trinity Saint David
SA1 Campus
King's Road
Swansea
SA1 8HO

Prifysgol Cymru
Y Drindod Dewi Sant
University of Wales
Trinity Saint David

(S0) UNCONTROLLED
Not to be used as a reference document
Check Status Before Quoting

Rev/Date/By
Revison



PROPOSED SITE PLAN
1 : 500

Property Title: **Two Storey House**	Detail: **PROPOSED SITE PLAN**	Property — Originator — (Zone) Fundtional Breakdown — (Level) Spatial Breakdown — (Type) Form — Role — Number — Description — Suitability — Revision 0001 — UWTSD — XX — Propose BIM Remodel — Designer AC-07 — PROPOSED SITE PLAN — PROJECT — File Path: C:\Users\2511440\OneDrive - University of Wales Trinity Saint David\Documents\RIV rework\MO _3D MODELLING USING REVIT_BIM PROJECT.rvt	scale: 1 : 500 date: 27/07/26	drawn: SALIM M checked: Gavin T	Prifysgol Cymru Y Drindod Dewi Sant University of Wales Trinity Saint David SA1 Campus King's Road Swansea SA1 8HO	(S0) UNCONTROLLED Not to be used as a reference document Check Status Before Quoting	Rev/Date/By Revison



Property Title
Two Storey House

Detail
PROPOSED VISUALISATION

Property	Originator	(Zone) Fundtional Breakdown	(Level) Spatial Breakdown	(Type) Form	Role	Number	Description	Suitability	Revision
0001	UWTSD	XX	Propose BIM Remodel		Designer	AC-08	PROPOSED VISUALISATION	PROJECT	

File Path: **C:\Users\2511440\OneDrive - University of Wales Trinity Saint David\Documents\RIV rework\MO _3D MODELLING USING REVIT_BIM PROJECT.rvt**

scale

drawn **SALIM M**

date **27/07/26**

checked **Gavin T**

Prifysgol Cymru Y Drindod Dewi Sant University of Wales Trinity Saint David


SA1 Campus
King's Road
Swansea
SA1 8HO

Prifysgol Cymru
Y Drindod Dewi Sant
University of Wales
Trinity Saint David

(S0) UNCONTROLLED
Not to be used as a reference document
Check Status Before Quoting

Rev/Date/By

Revison

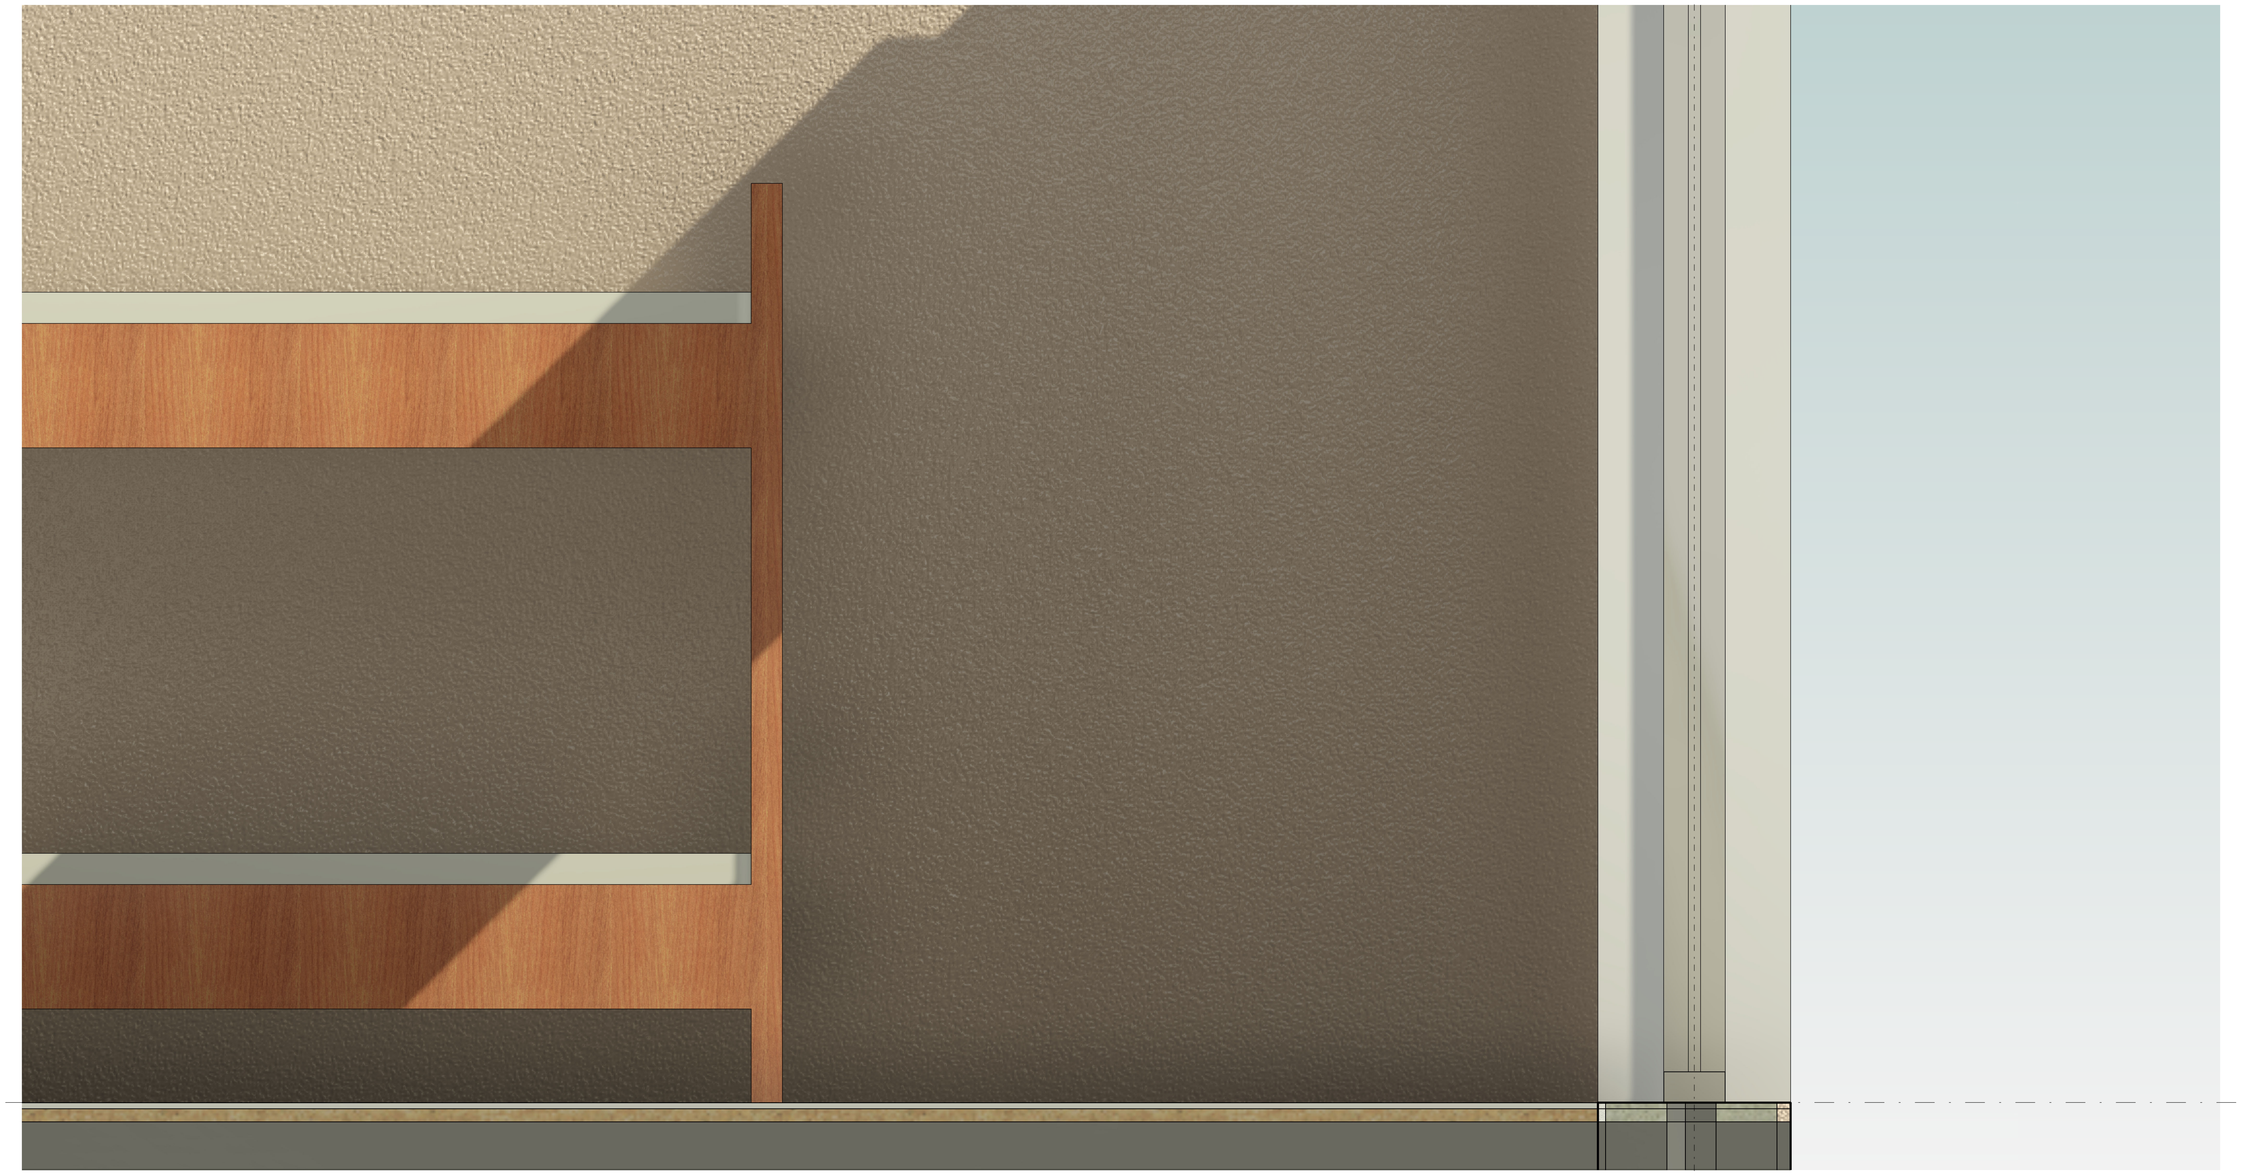

Property Title
Two Storey House

Detail
PROPOSED SECTION CALLOUT DETAIL

Property	Originator	(Zone) Fundtional Breakdown	(Level) Spatial Breakdown	(Type) Form	Role	Number	Description	Suitability	Revision
0001	UWTSD	XX	Propose Remodel	BIM	Designer	AC-09	PROPOSED SECTION CALLOUT DETAIL	PROJECT	

File Path: C:\Users\2511440\OneDrive - University of Wales Trinity Saint David\Documents\...MO _3D MODELLING USING REVIT_BIM PROJECT.rvt

scale: 1 : 5
date: 2707/26
drawn: SALIM M
checked: Gavin T

Prifysgol Cymru Y Drindod Dewi Sant University of Wales Trinity Saint David
SA1 Campus
King's Road
Swansea
SA1 8HO

Prifysgol Cymru
Y Drindod Dewi Sant
University of Wales
Trinity Saint David

(S0) UNCONTROLLED
Not to be used as a reference document
Check Status Before Quoting

Rev/Date/By
Revison