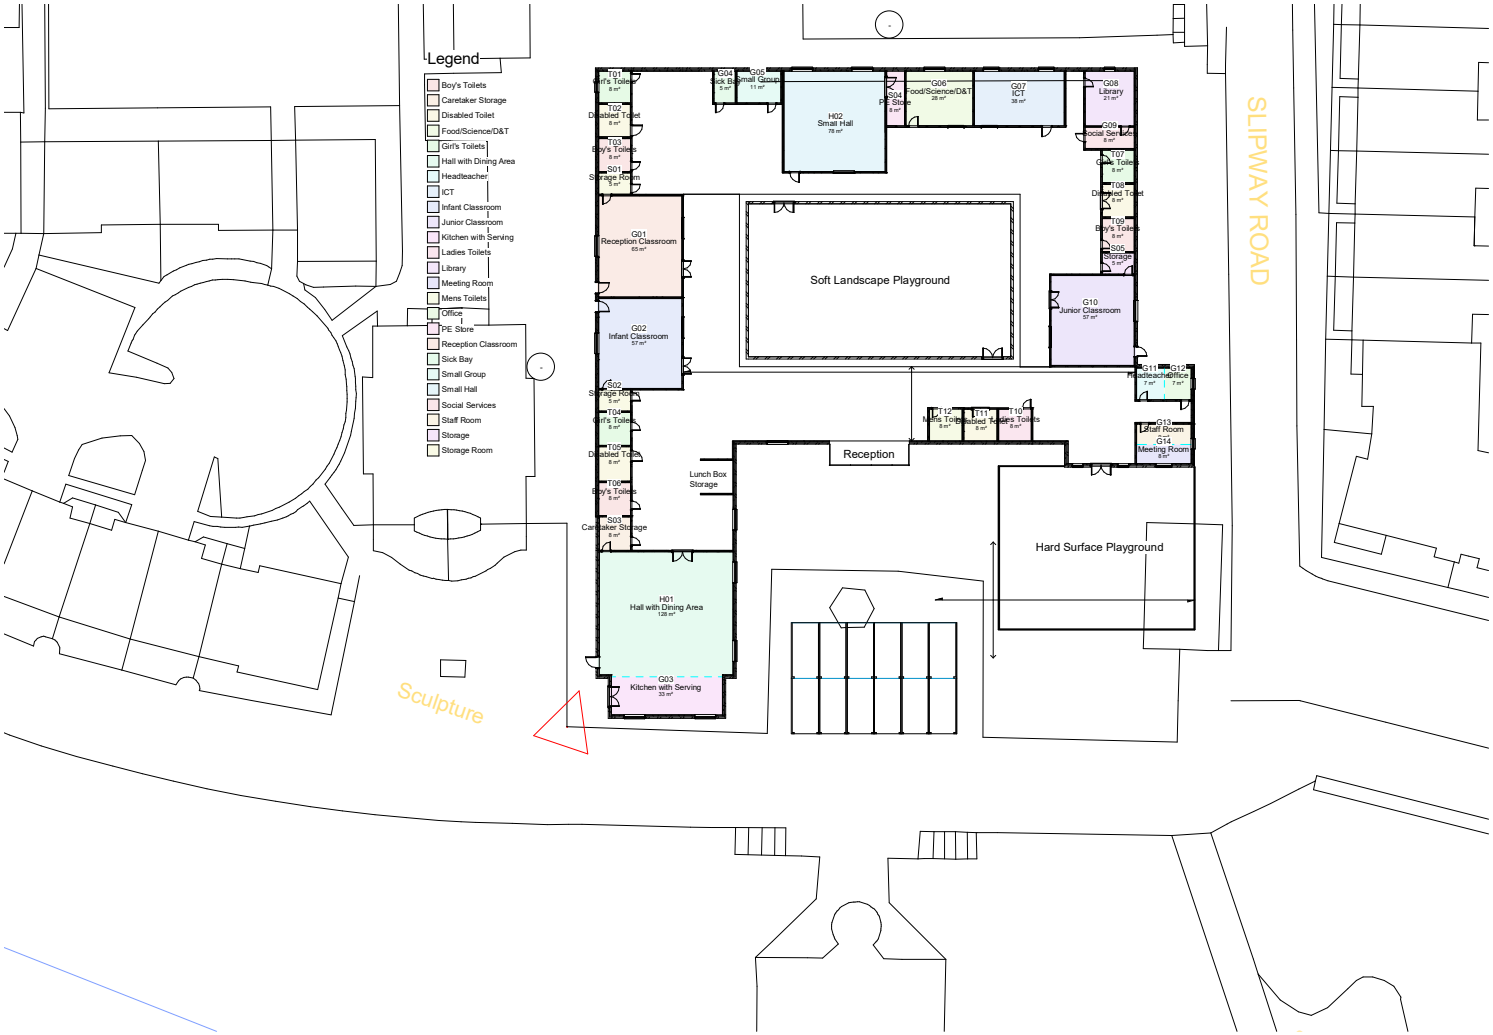

Property Title: **Ysgol Bae Abertawe**	Detail: **Proposed Floor Plan**	Property / Originator / (Zone) Functional Breakdown / (Level) Spatial Breakdown / (Type) Form / Discipline / Number / Description / Status / Revision	scale: 1 : 200	drawn: AJD	Prifysgol Cymru Y Drindod Dewi Sant University of Wales Trinity Saint David	(S0) UNCONTROLLED Not to be used as a reference document Check Status Before Quoting	
		5010 — UWTSD — XX — ZZ — — A — 0008 — Proposed Floor Plan — S0 —	date: 04/26/22	checked: JL			
		File Path: C:\Users\unkno\Documents\UNIVERSITY STUFF\BIM\5010_UWTSD_XX_ZZ_M_A_0001_ArchWIP_S0.rvt					