RevNo	Revision note	Date	Signature	Checked

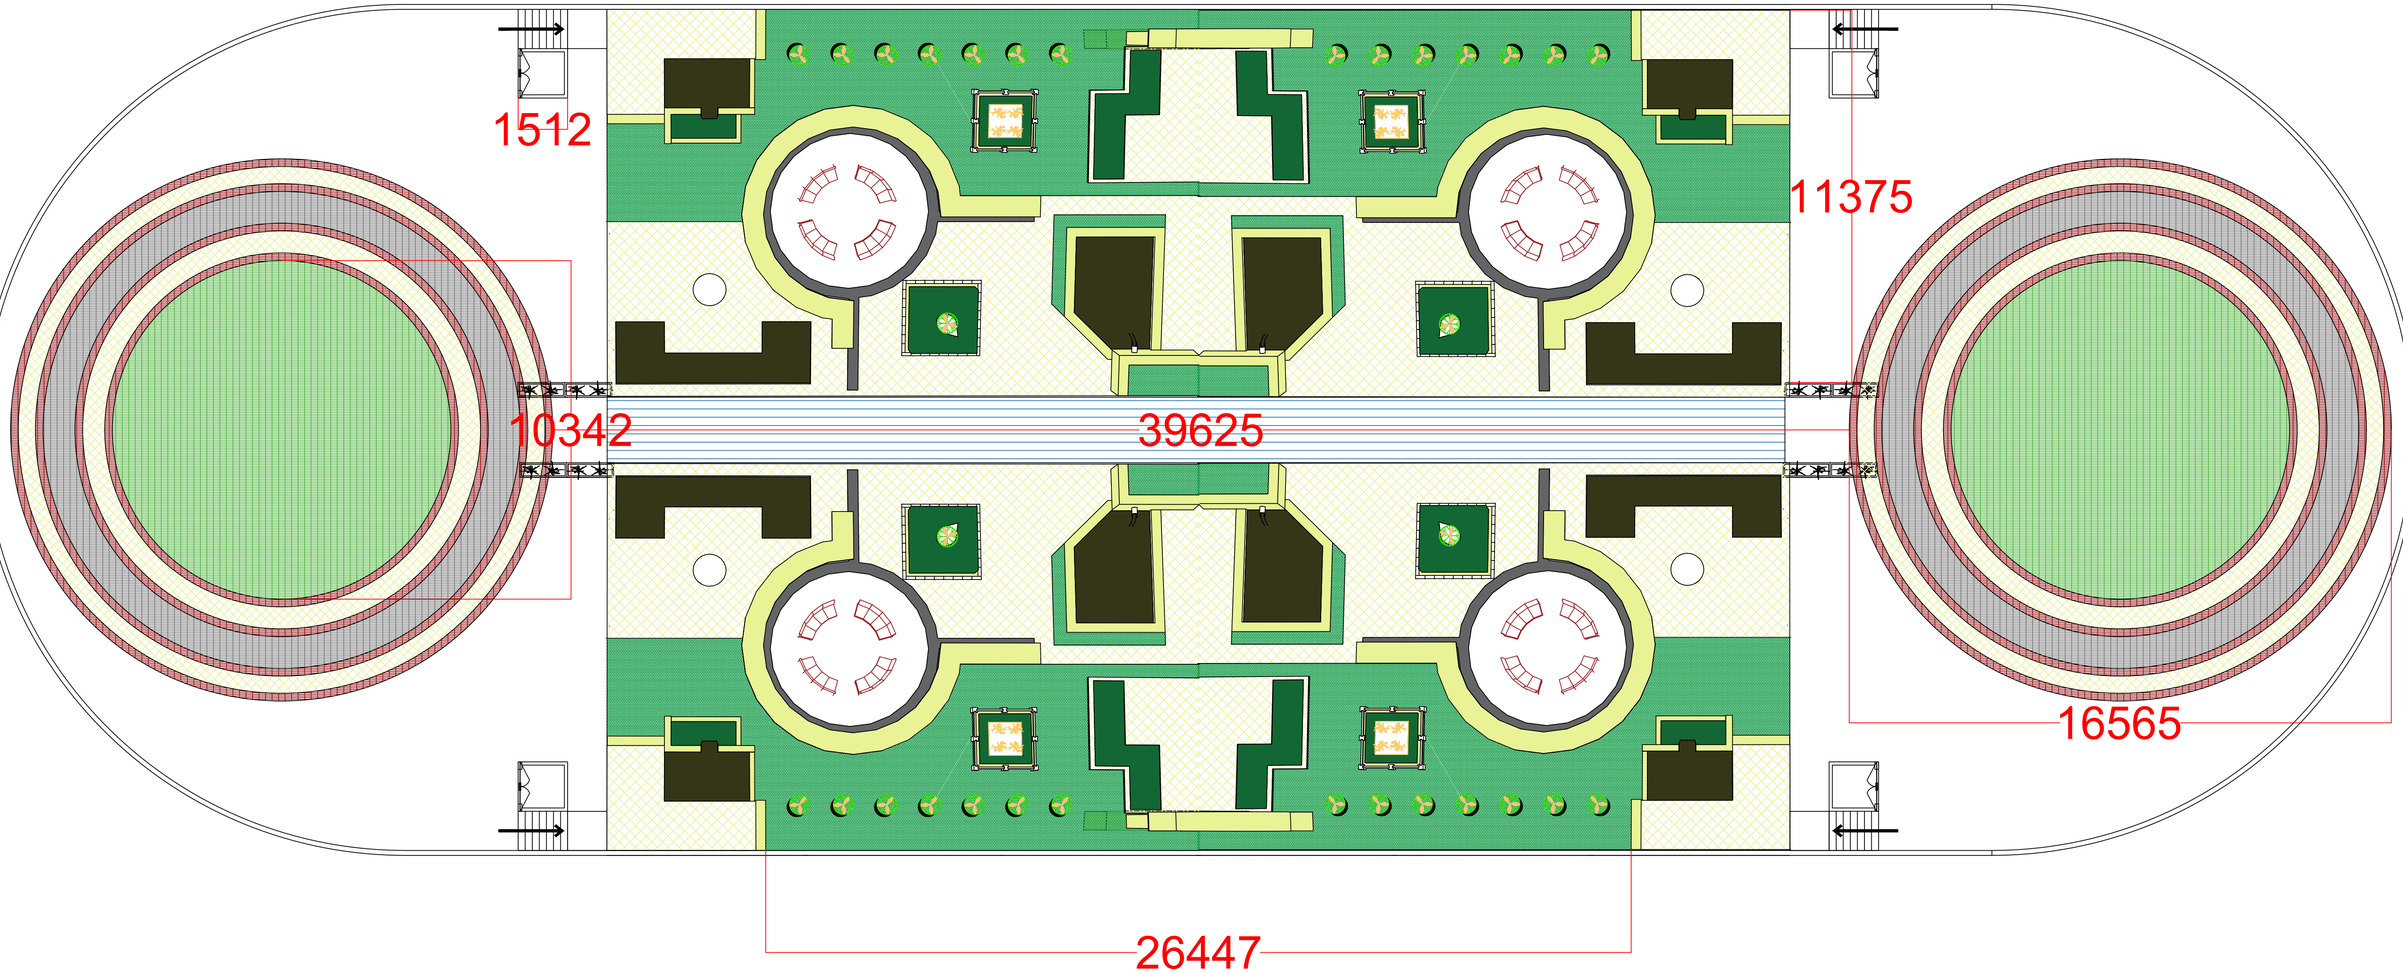

Itemref	Quantity	Title/Name, designation, material, dimension etc			Article No./Reference	
Designed by Shahram sharifi		Checked by ACBA6003 lectures	Approved by - date	Filename Roof plan	Date	Scale 1:1000
uwtsd				Integrated Group Project		
				4	Edition 0	Sheet 1/1