Catalog

ACBA 5010 Ysgol Glangwili Proposed General floor plan.pdf 1
ACBA 5010 Ysgol Glangwili Proposed Long and Short Section.pdf 2
ACBA 5010 Ysgol Glangwili Proposed Visualisation 1.pdf 3
ACBA 5010 Ysgol Glangwili Proposed Visualisation 2.pdf 4
ACBA 5010 Ysgol Glangwili Proposed Visualisation 3.pdf 5
ACBA 5010 Ysgol Glangwili Proposed Visualisation 4.pdf 6
ACBA 5010 Ysgol Glangwili Site Location Plan.pdf 7
ACBA 5010 Ysgol Glangwili Structural visualisation.pdf 8
ACBA 5010 Ysgol Glangwili Works Plan.pdf 9
ACBA 5010 Ysgol Glangwili Elevations plan.pdf 10
ACBA 5010 Ysgol Glangwili Existing site plan and demolition.pdf 11
ACBA 5010 Ysgol Glangwili Foundations Plan.pdf 12

Remove Watermark Now

1 0 - Ground Floor Plan - Proposed

1 : 100

pdfelement

| | | |

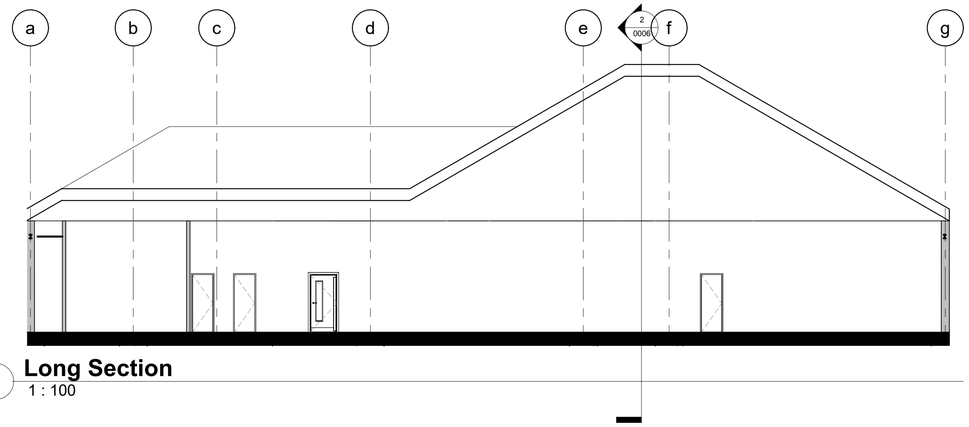

1 **Long Section**
1 : 100

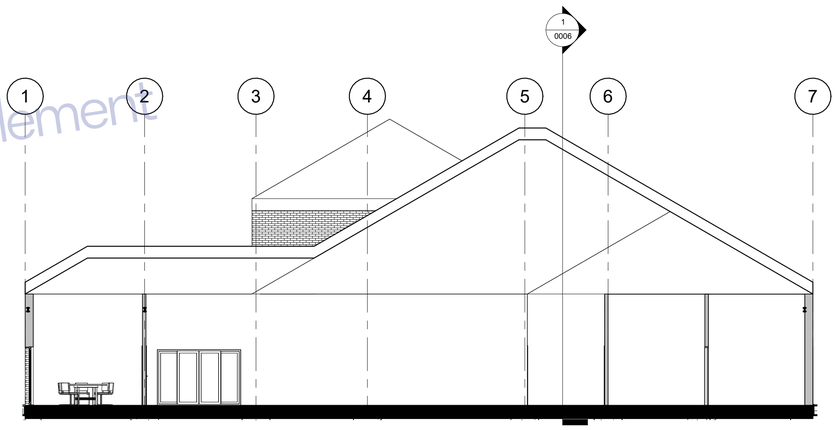

2 **Short Section**
1 : 100

pdfelement

| | | |

Remove Watermark Now

1 {3D}

Property Title **Ysgol Glangwili**	Detail **Proposed Visualisation 1**	Property	Originator	(zone) Functional Breakdown	(Level) Spatial Breakdown	(Type) Form	Discipline	Number	Description	Status	Revision	scale	drawn **RLE**
		5010	**RLE**	**XX**	**XX**	**D**	**Designer**	**0007**	**Proposed Visualisation 1**	**S1**		date **05/03/23**	checked **Checker**
		File Path: **C:\Users\Kian Lewis-Edwards\OneDrive\Desktop\UWTSD Assignments 2022\term 3 assignments\BIM\Actual Drawings\ACBA 5010 Ysgol Glangwili Arch WIP R1.rvt**											

Prifysgol Cymru
Y Drindod Dewi Sant
University of Wales
Trinity Saint David

Prifysgol Cymru Y Drindod Dewi Sant
University of Wales Trinity Saint David

SA1 Campus
King's Road
Swansea
SA1 8HD

(S0) UNCONTROLLED
Not to be used as a reference document
Check Status Before Quoting

Rev/Date/By
Revison

Remove Watermark Now

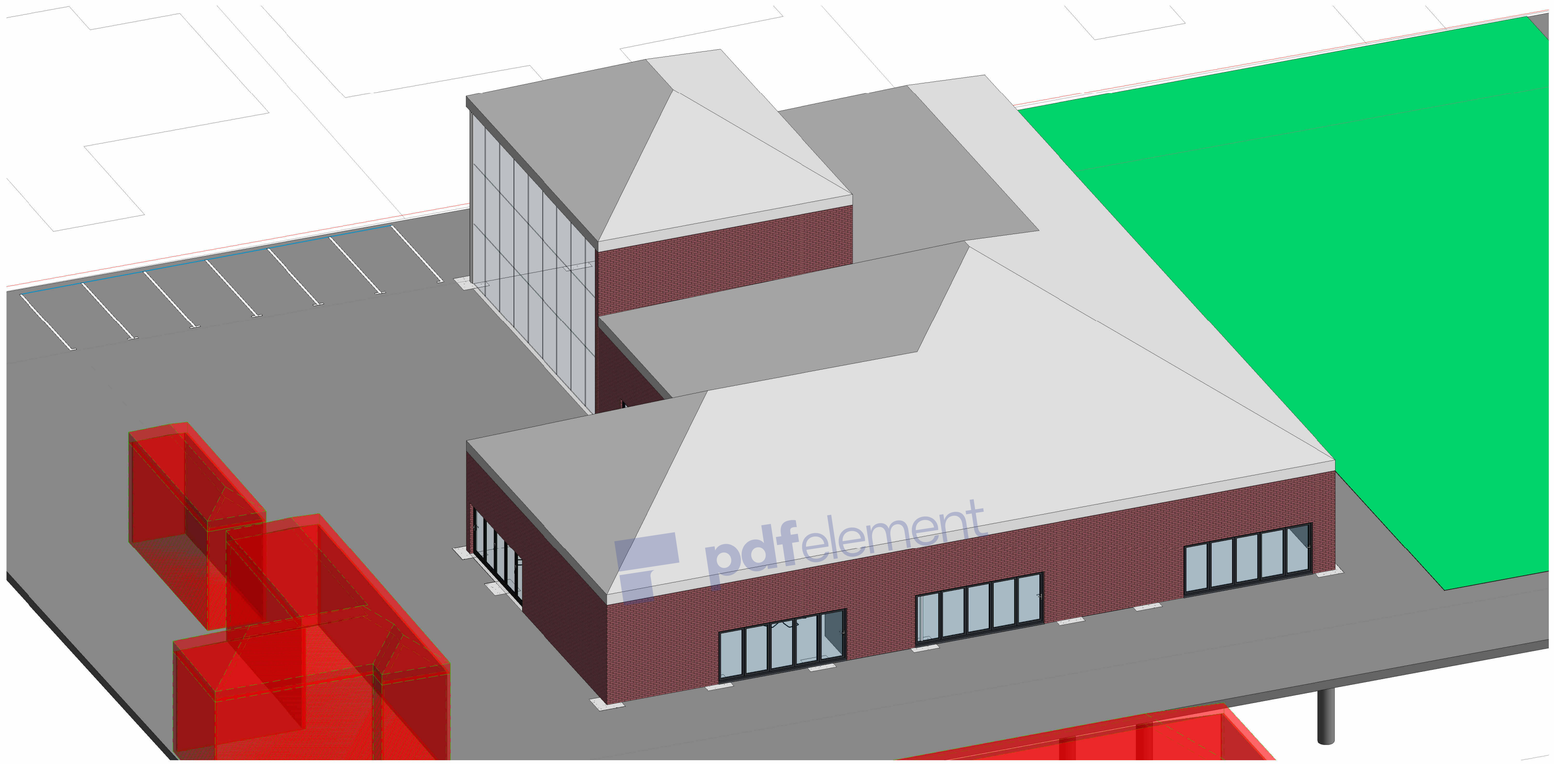

1 {3D}

Property Title **Ysgol Glangwili**	Detail **Proposed Visualisation 1**	Property — Originator — (zone) Functional Breakdown — (Level) Spatial Breakdown - (Type) Form — Discipline — Number — Description — Status — Revision **5010 — RLE — XX — XX — D — Designer 0007 — Proposed Visualisation 1 — S1 —** File Path: **C:\Users\Kian Lewis-Edwards\OneDrive\Desktop\UWTSD Assignments 2022\term 3 assignments\BIM\Actual Drawings\ACBA 5010 Ysgol Glangwili Arch WIP R1.rvt**	scale date **05/03/23**	drawn **RLE** checked **Checker**	Prifysgol Cymru Y Drindod Dewi Sant University of Wales Trinity Saint David SA1 Campus King's Road Swansea SA1 8HD

Prifysgol Cymru
Y Drindod Dewi Sant
University of Wales
Trinity Saint David

(S0) UNCONTROLLED
Not to be used as a reference document
Check Status Before Quoting

Rev/Date/By

Revison

pdfelement

Remove Watermark Now

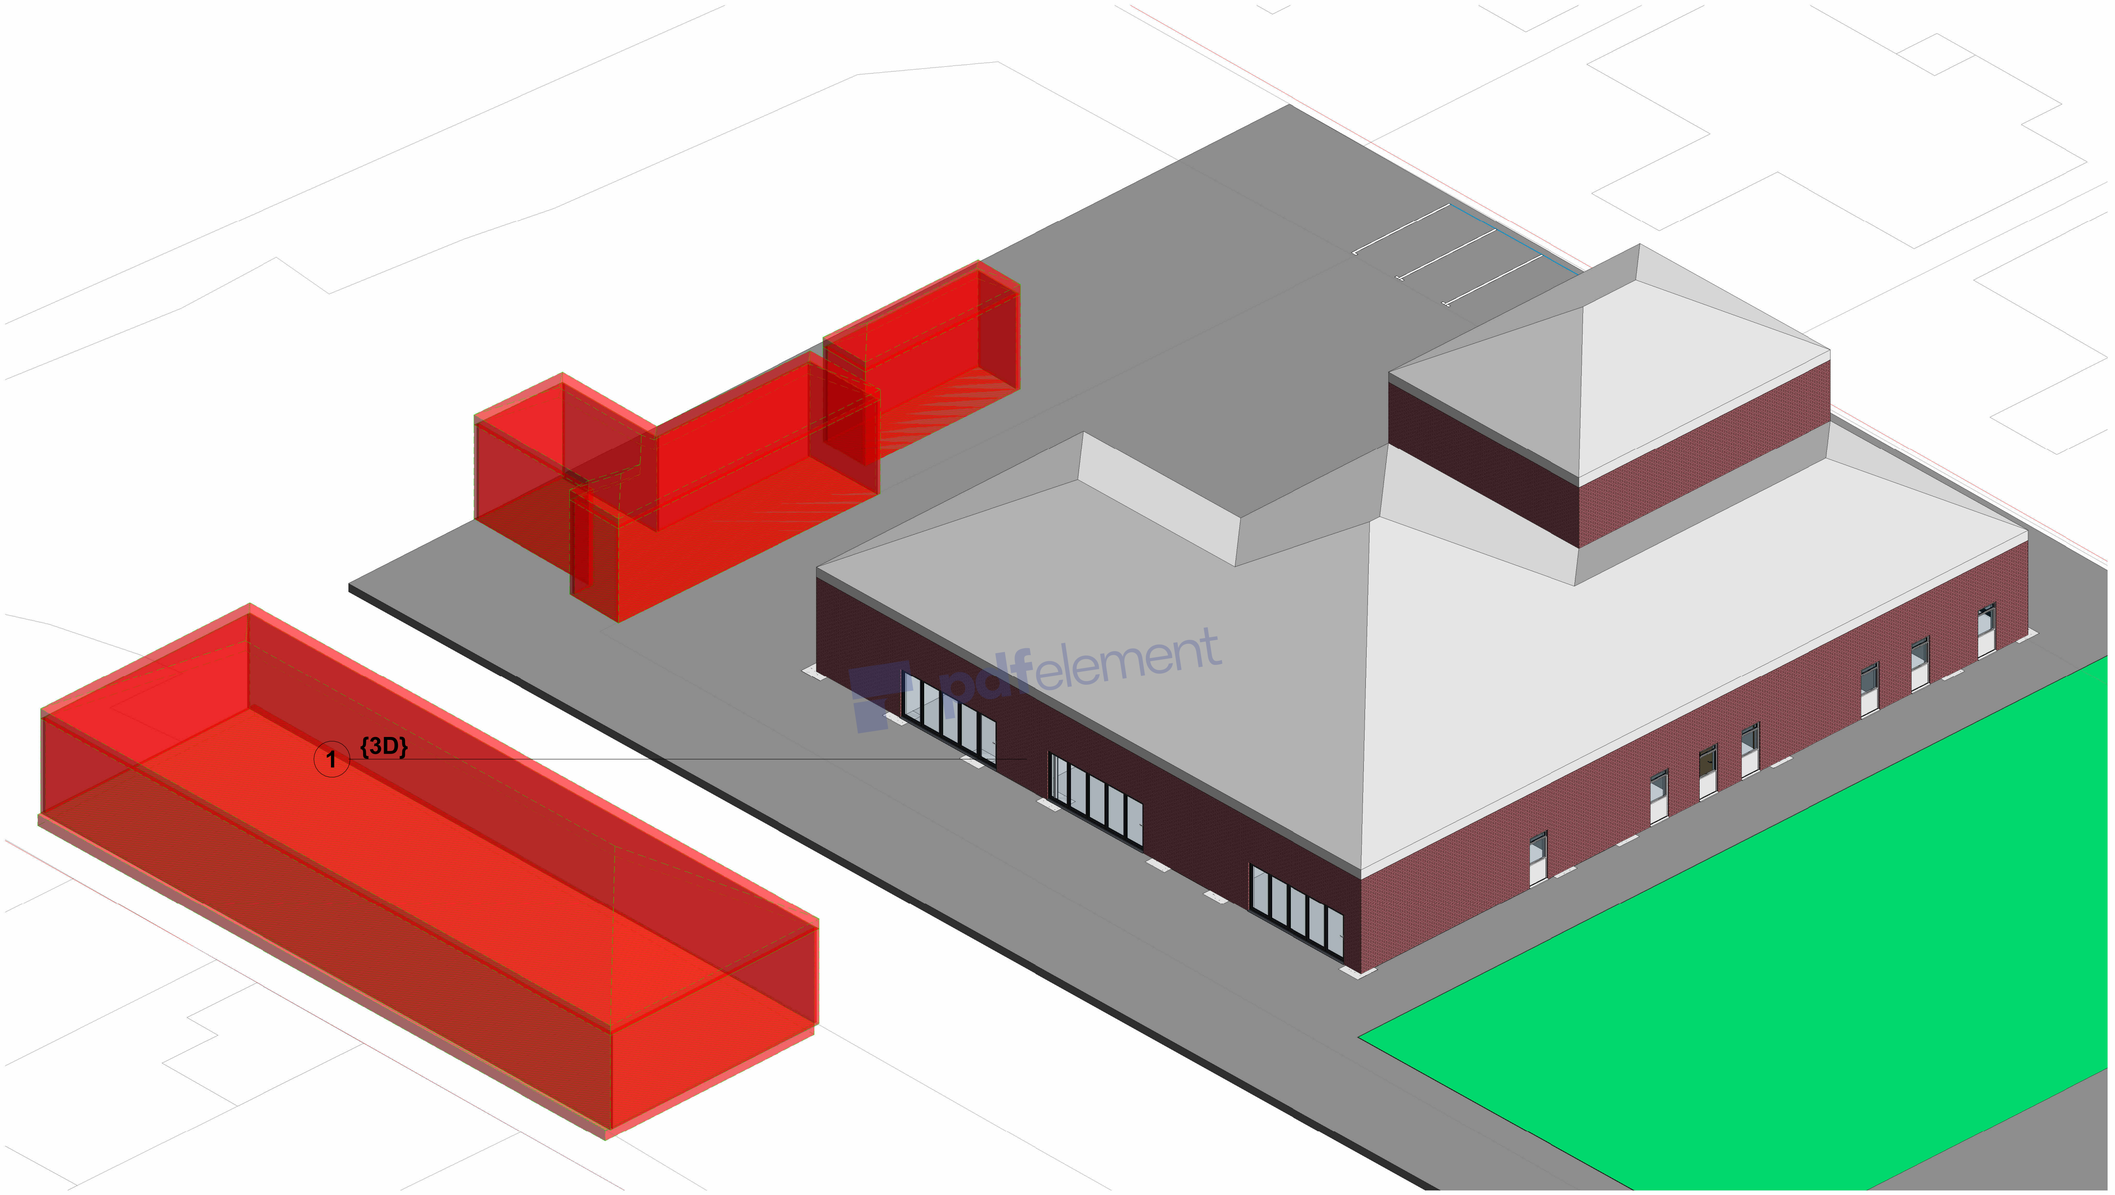

pdfelement

Property Title **Ysgol Glangwili**	Detail **Proposed Visualisation 1**	Property — Originator — (zone) Functional Breakdown — (Level) Spatial Breakdown - (Type) Form — Discipline — Number — Description — Status — Revision **5010 — RLE — XX — XX — D — Designer 0007 — Proposed Visualisation 1 — S1 —** File Path: **C:\Users\Kian Lewis-Edwards\OneDrive\Desktop\UWTSD Assignments 2022\term 3 assignments\BIM\Actual Drawings\ACBA 5010 Ysgol Glangwili Arch WIP R1.rvt**	scale date **05/03/23**	drawn **RLE** checked **Checker**	Prifysgol Cymru Y Drindod Dewi Sant University of Wales Trinity Saint David SA1 Campus King's Road Swansea SA1 8HD

Prifysgol Cymru
Y Drindod Dewi Sant
University of Wales
Trinity Saint David

(S0) UNCONTROLLED
Not to be used as a reference document
Check Status Before Quoting

Rev/Date/By

Revison

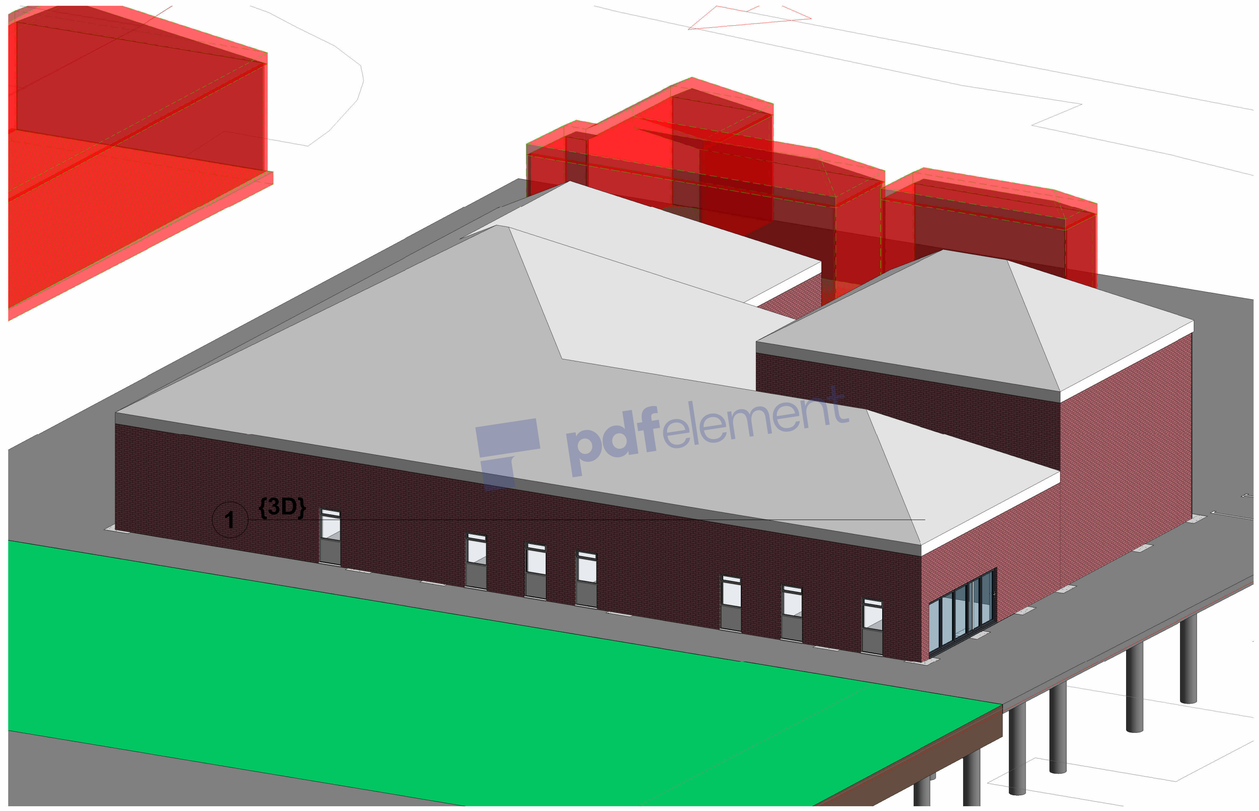

pdfelement

Property Title
Ysgol Glangwili

Detail
Proposed Visualisation 1

Property	Originator	(zone) Functional Breakdown	(Level) Spatial Breakdown	(Type) Form	Discipline	Number	Description	Status	Revision
5010	RLE	XX	XX	D	Designer	0007	Proposed Visualisation 1	S1	

File Path: C:\Users\Kian Lewis-Edwards\OneDrive\Desktop\UWTSD Assignments 2022\term 3 assignments\BIM\Actual Drawings\ACBA 5010 Ysgol Glangwili Arch WIP R1.rvt

scale

drawn **RLE**

date **05/03/23**

checked **Checker**

Prifysgol Cymru Y Drindod Dewi Sant University of Wales Trinity Saint David
SA1 Campus
King's Road
Swansea
SA1 8HD

Prifysgol Cymru
Y Drindod Dewi Sant
University of Wales
Trinity Saint David

(S0) UNCONTROLLED
Not to be used as a reference document
Check Status Before Quoting

Rev/Date/By

Revison

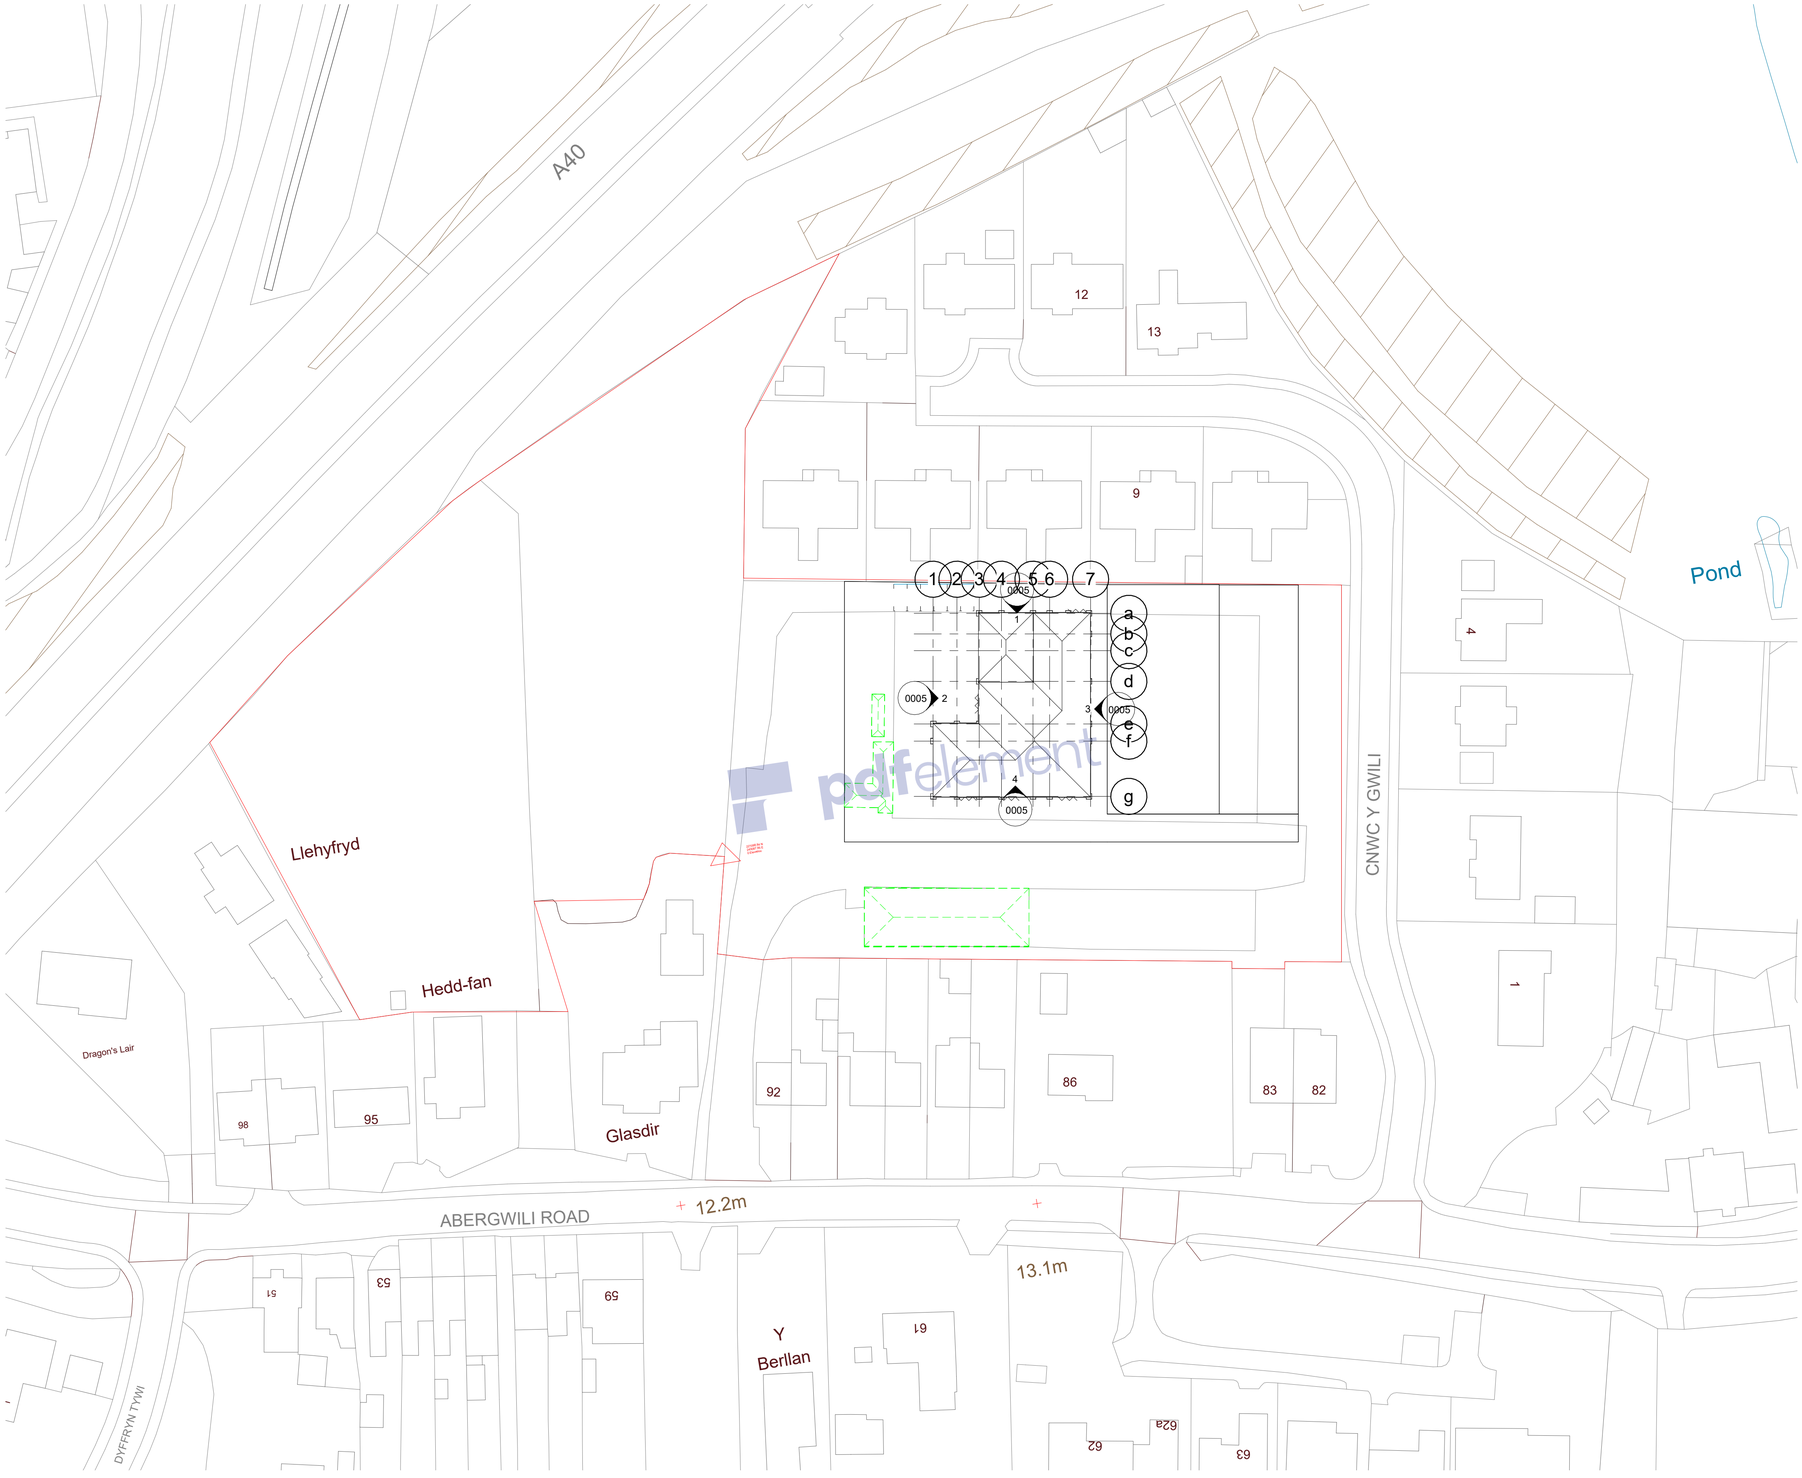

pdfelement

Property Title
Ysgol Glangwili

1 Detail 1 : 500
Site
Site Location Plan

Property	Originator	(zone) Functional Breakdown	(Level) Spatial Breakdown	(Type) Form	Discipline	Number	Description	Status	Revision
5010	RLE	XX	XX	D	Designer	0004	Site Location Plan	S1	

File Path: C:\Users\Kian Lewis-Edwards\OneDrive\Desktop\UWTSD Assignments 2022\term 3 assignments\BIM\Actual Drawings\ACBA 5010 Ysgol Glangwili Arch WIP R1.rvt

scale: 1 : 500
drawn: RLE
checked: Checker
date: 05/03/23

Prifysgol Cymru
Y Drindod Dewi Sant
University of Wales
Trinity Saint David
Prifysgol Cymru Y Drindod Dewi Sant
University of Wales Trinity Saint David
SA1 Campus
King's Road
Swansea
SA1 8HO

(S0) UNCONTROLLED
Not to be used as a reference document
Check Status Before Quoting

Rev/Date/By
Revison

Remove Watermark Now

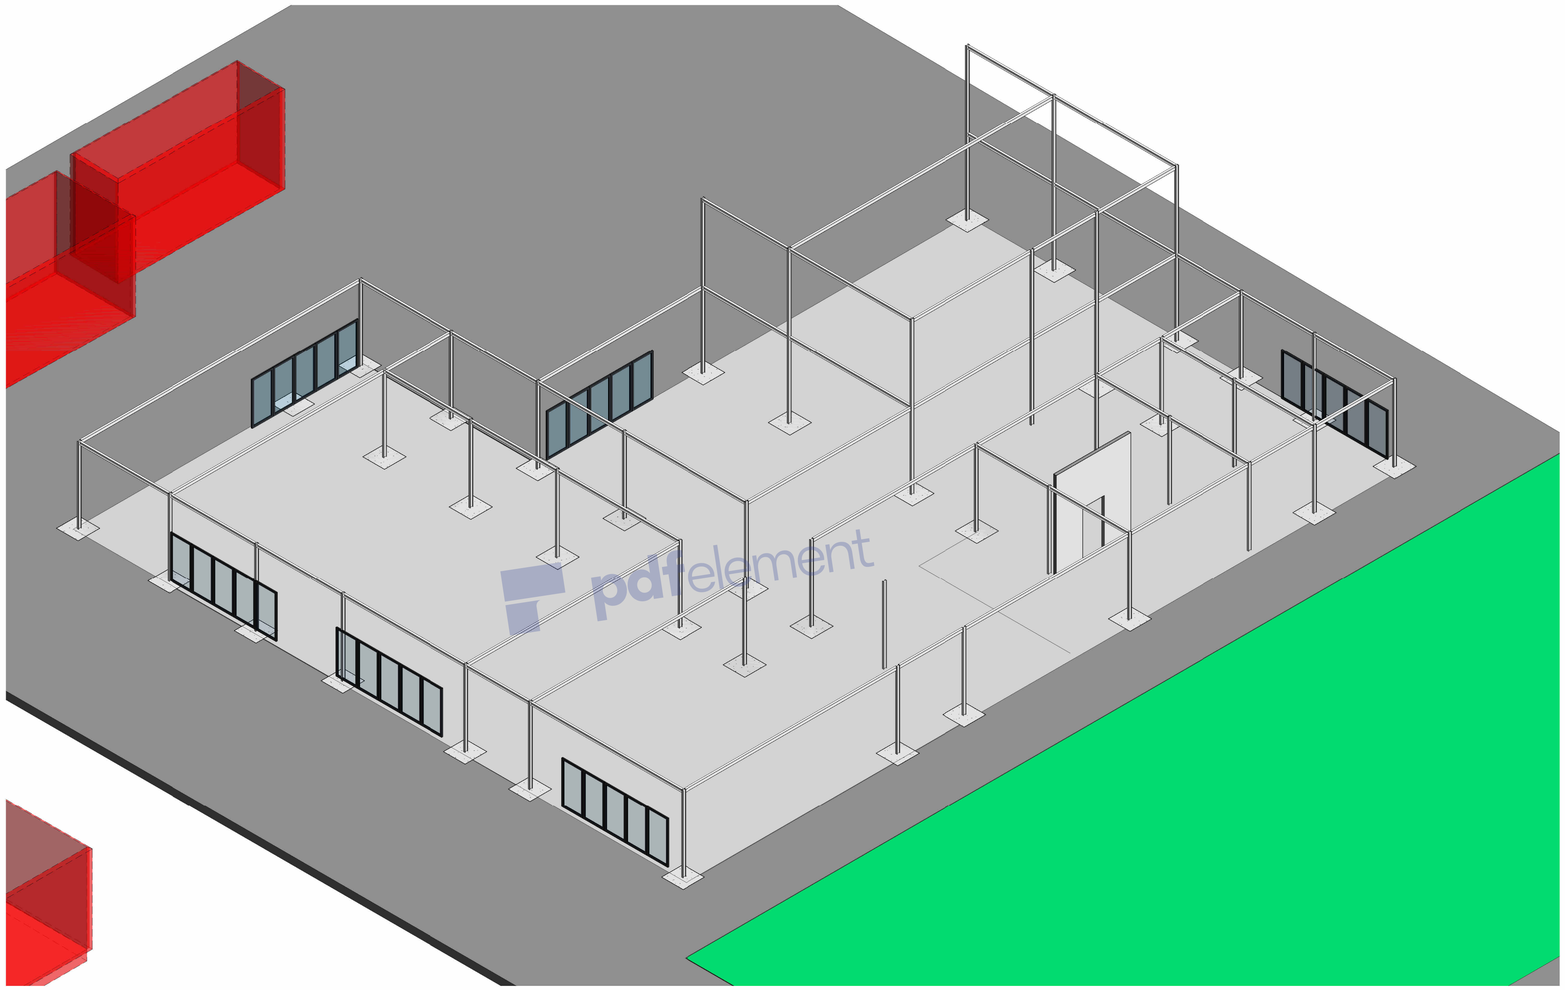

1 {3D}

| | | |

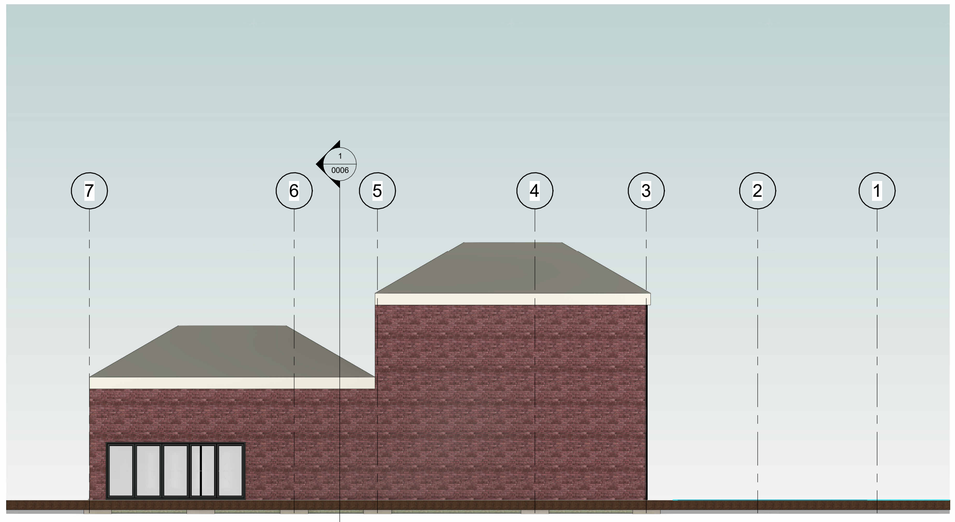

1 North East Facing Elevation
1 : 100

2 North West Facing Elevation
1 : 100

pdfelement

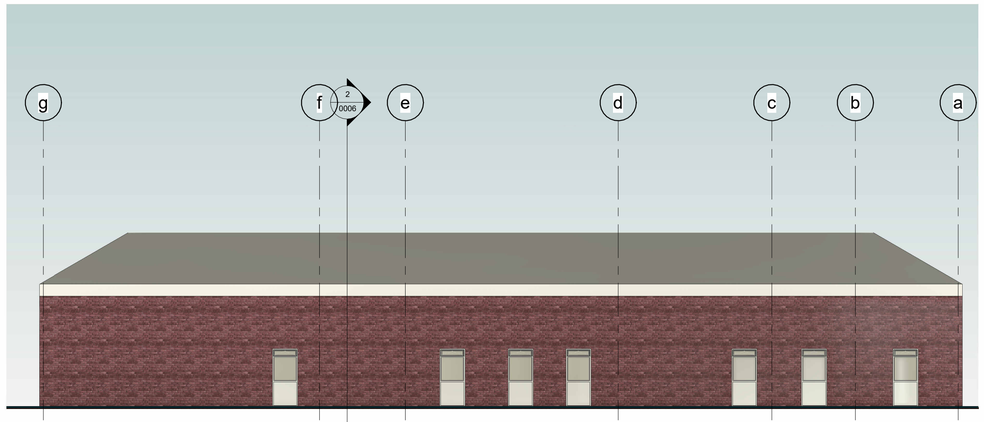

3 South East Facing Elevation
1 : 100

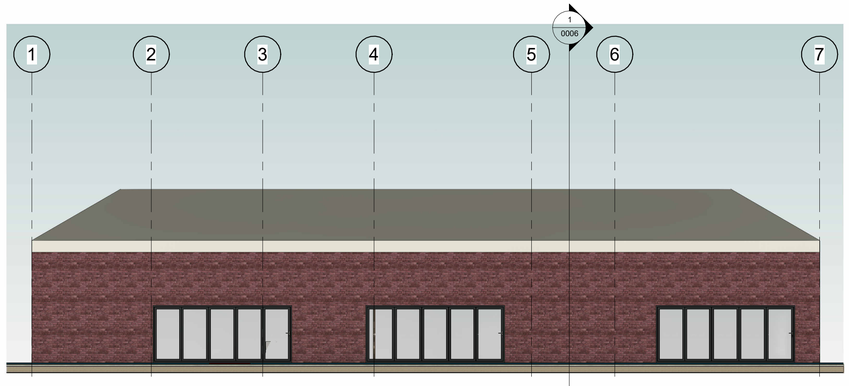

4 South West Facing Elevation
1 : 100

Property Title
Ysgol Glangwili

Detail
Proposed principal elevations

Property	Originator	(zone) Functional Breakdown	(Level) Spatial Breakdown	(Type) Form	Discipline	Number	Description	Status	Revision
5010	RLE	XX	XX	D	Designer	0005	Proposed principal elevations	S1	

File Path: C:\Users\Kian Lewis-Edwards\OneDrive\Desktop\UWTSD Assignments 2022\term 3 assignments\BIM\Actual Drawings\ACBA 5010 Ysgol Glangwili Arch WIP R1.rvt

scale **1 : 100**
drawn **RLE**
date **05/03/23**
checked **Checker**

Prifysgol Cymru
Y Drindod Dewi Sant
University of Wales
Trinity Saint David

Prifysgol Cymru Y Drindod Dewi Sant
University of Wales Trinity Saint David
SA1 Campus
King's Road
Swansea
SA1 8HO

(S0) UNCONTROLLED
Not to be used as a reference document
Check Status Before Quoting

Rev/Date/By
Revison

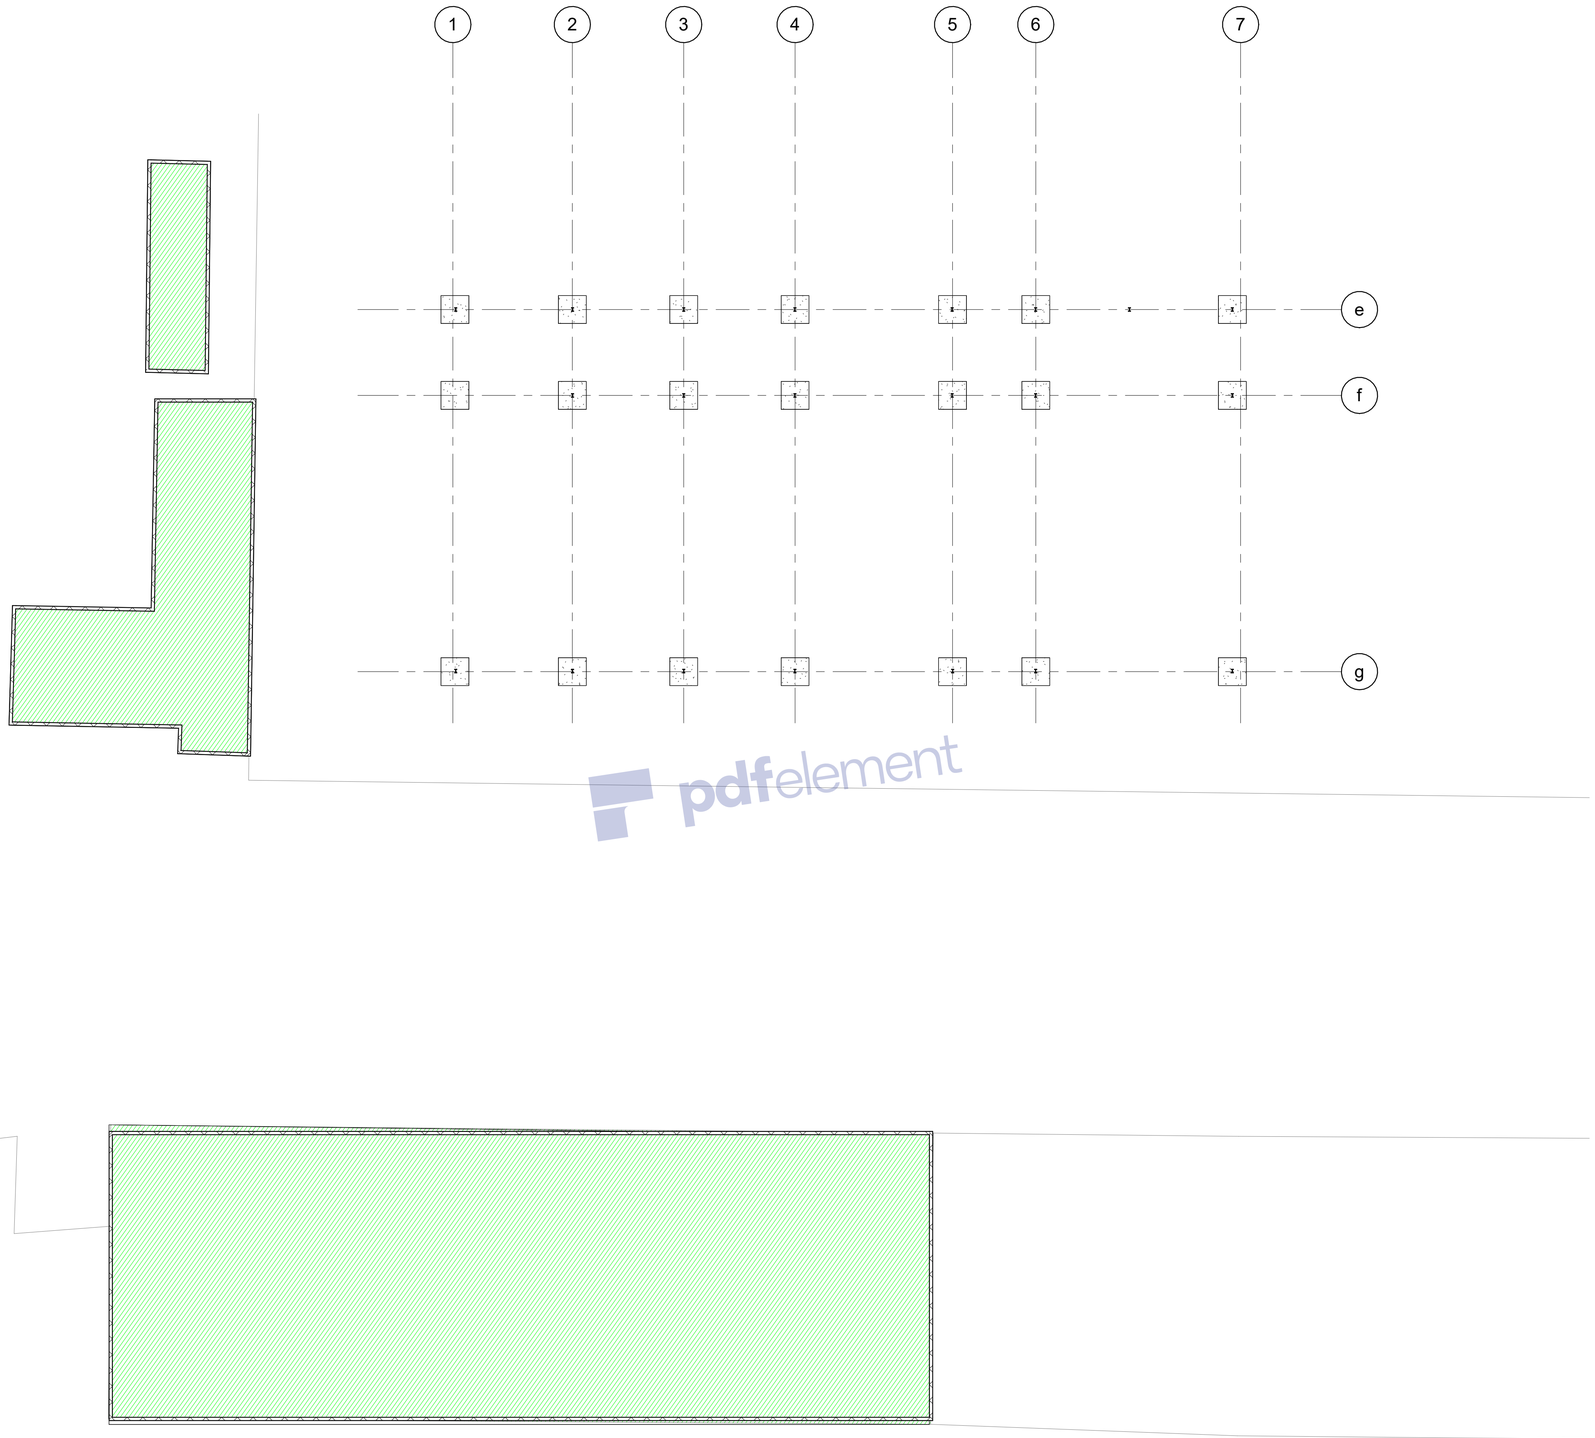

pdfelement

1 0 - Ground Floor Plan - Existing

1 : 100

| | | |