





Prifysgol Cymru
Y Drindod Dewi Sant
University of Wales
Trinity Saint David

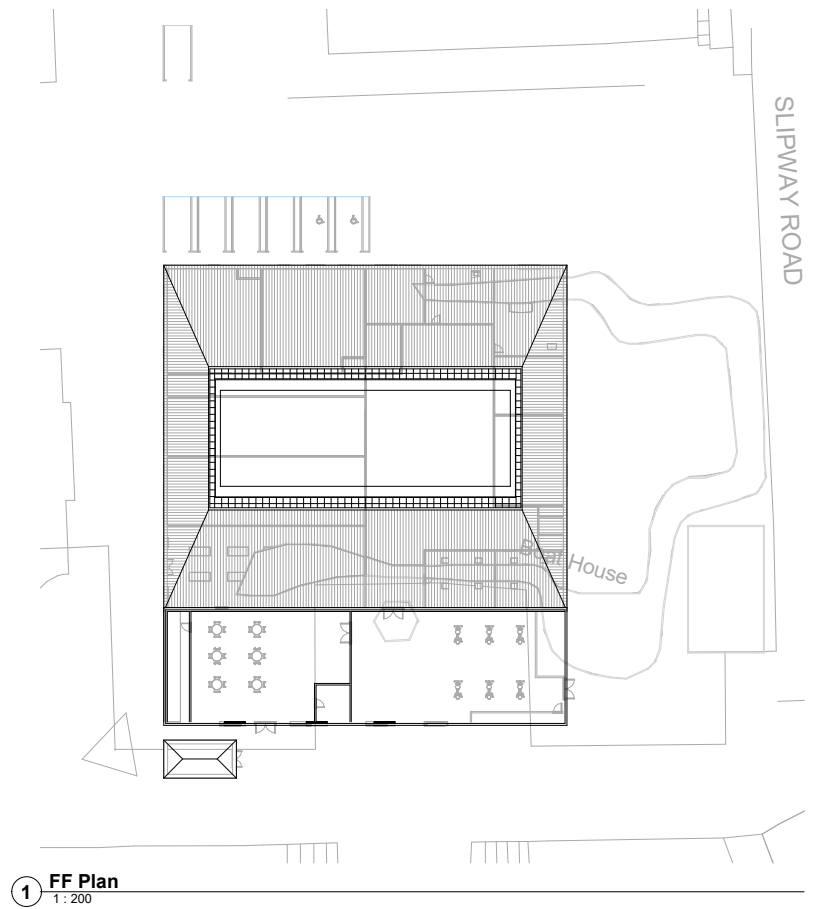


Property Title Ysgol Bae Abertawe	Detail Unnamed	Property — Originator — Zone — Level — Type — Role — Number — Description — Suitability — Revision	scale 1 : 200	drawn Author	 Prifysgol Cymru y Drindod Dewi Sant University of Wales Trinity Saint David	(S0) UNCONTROLLED Not to be used as a reference document Check Status Before Quoting	Revision
		5010 — UWTSO — XX — — D — Designer FF Plan — Unnamed — S0 —	date 04/26/22	checked Checker			
		File Path: C:\Users\idanhul\OneDrive\Documents\Eaves level.rvt					

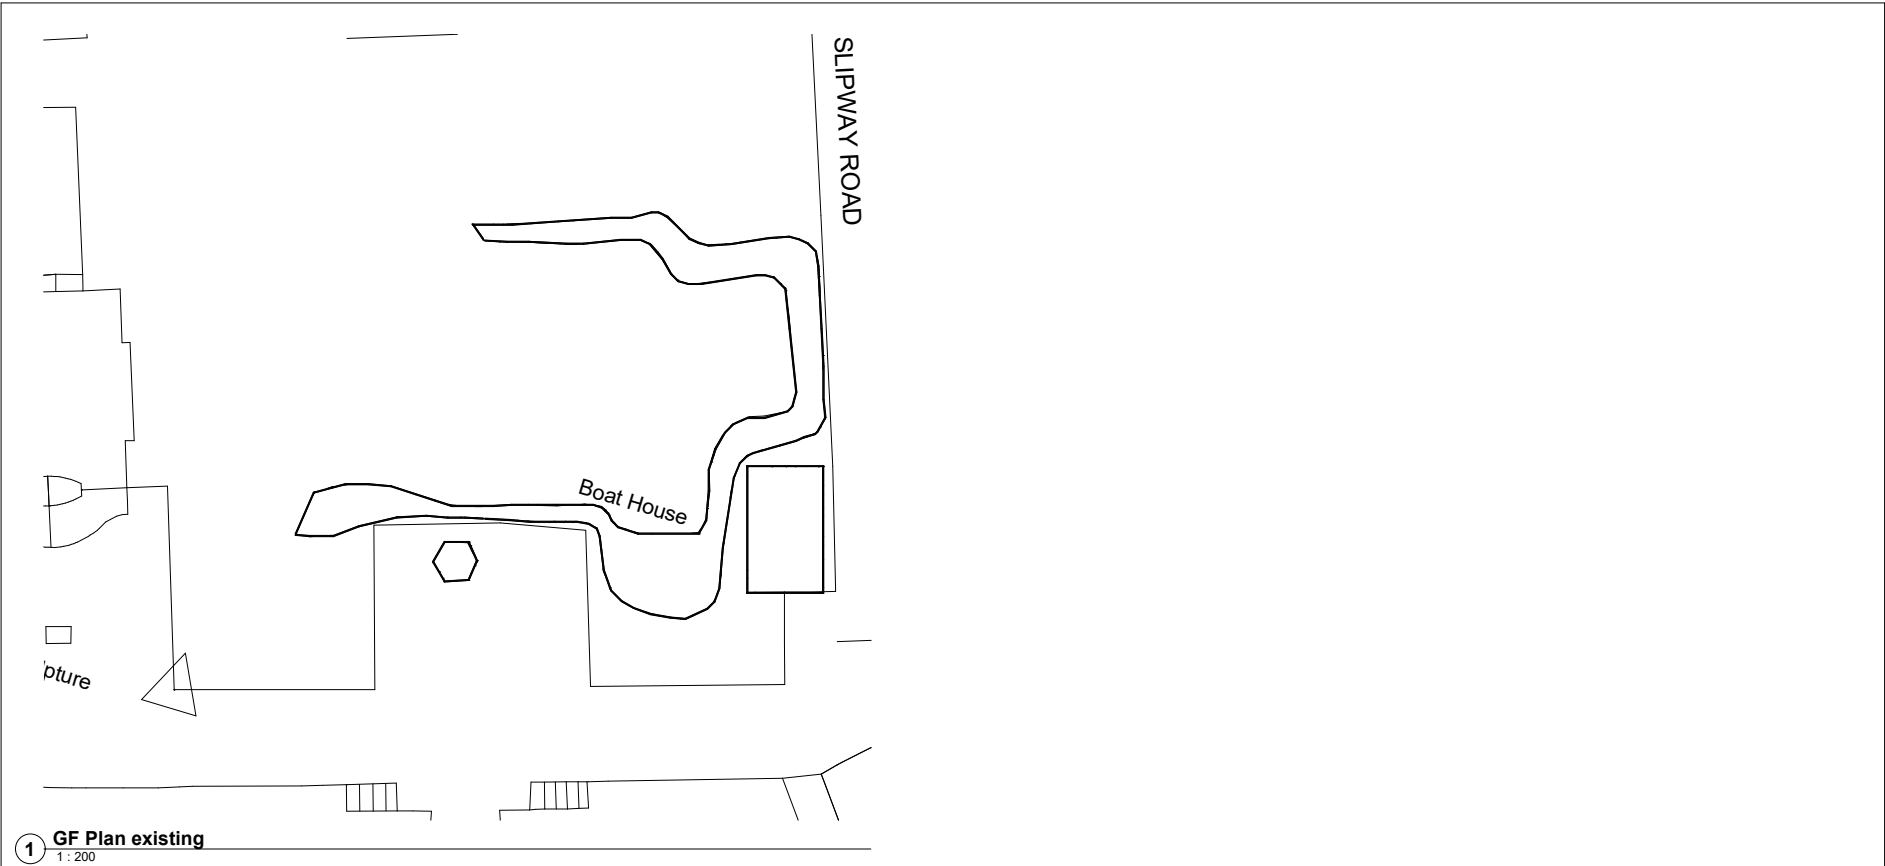

Property Title Ysgol Bae Abertawe	Detail D	Property — Originator — Zone — Level — Type — Role — Number — Description — Suitability — Revision	Scale 1 : 200	Drawn Danielle Humphries	 Prifysgol Cymru Y Drindod Dewi Sant University of Wales Trinity Saint David	(S0) UNCONTROLLED Not to be used as a reference document Check Status Before Quoting	Revised By Revised Date
		5010 — UWTSO — XX — — D — D — GF Plan — D — S0 —	Date April 2022	Checked S01: Cymru S02: Dewi S03: Dewi			
		File Path: C:\Users\idanhul\OneDrive\Documents\Eaves level.rvt					




Property Title Ysgol Bae Abertawe	Detail Unnamed	Property __ Originator __ Zone __ Level __ Type __ Role __ Number __ Description __ Subability __ Revision __ 5010 __ UWSTD __ XX __ __ D __ DesignerGround __ Unnamed __ S0 __ __ floor site plan File Path: C:\Users\danhu\OneDrive\Documents\Eaves level.rvt	Scale 1 : 200 date 04/20/22	Drawn Author checked Checker SMT Controls George Thomas Surrey 2018/05/02	 Prifysgol Cymru Y Drindod Dewi Sant University of Wales Trinity Saint David	(S0) UNCONTROLLED Not to be used as a reference document Check Status Before Quoting	Created/Modified Reason
---	--------------------------	---	--	--	--	---	--

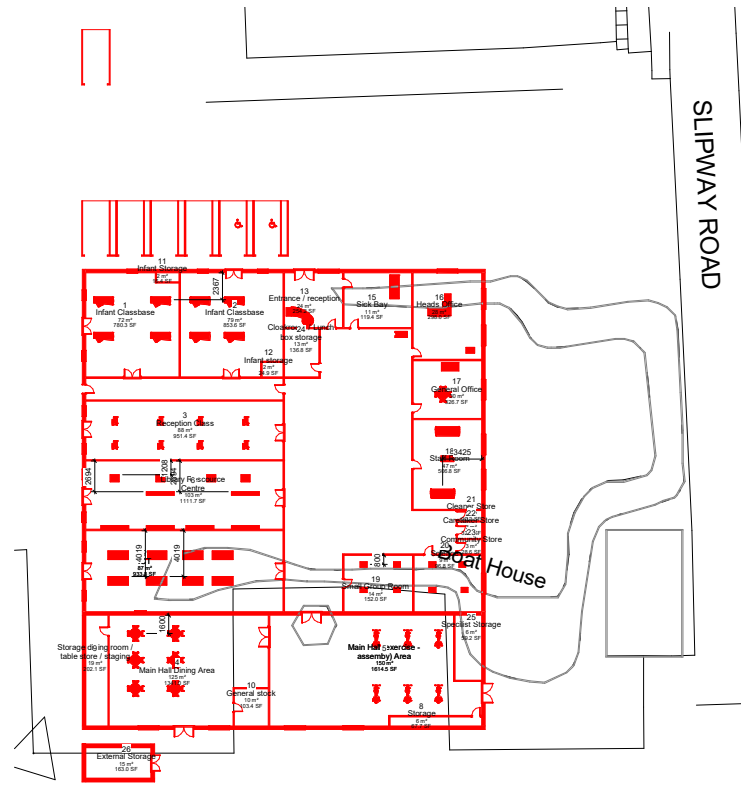


1 GF Plan proposed
1 : 200

Property Title Ysgol Bae Abertawe	Detail Unnamed	Property __ Originator __ Zone __ Level __ Type __ Role __ Number __ Description __ Suitability __ Revision								scale 1 : 200	drawn Author	 Prifysgol Cymru Y Drindod Dewi Sant University of Wales Trinity Saint David	(S0) UNCONTROLLED Not to be used as a reference document Check Status Before Quoting	Revision
		5010 -- UWTSD -- XX -- -- D -- DesignerProposed -- Unnamed -- S0 --								date	checked			
		Site								04/26/22	Checker			
		File Path: C:\Users\danhui\OneDrive\Documents\Eaves level.rvt												

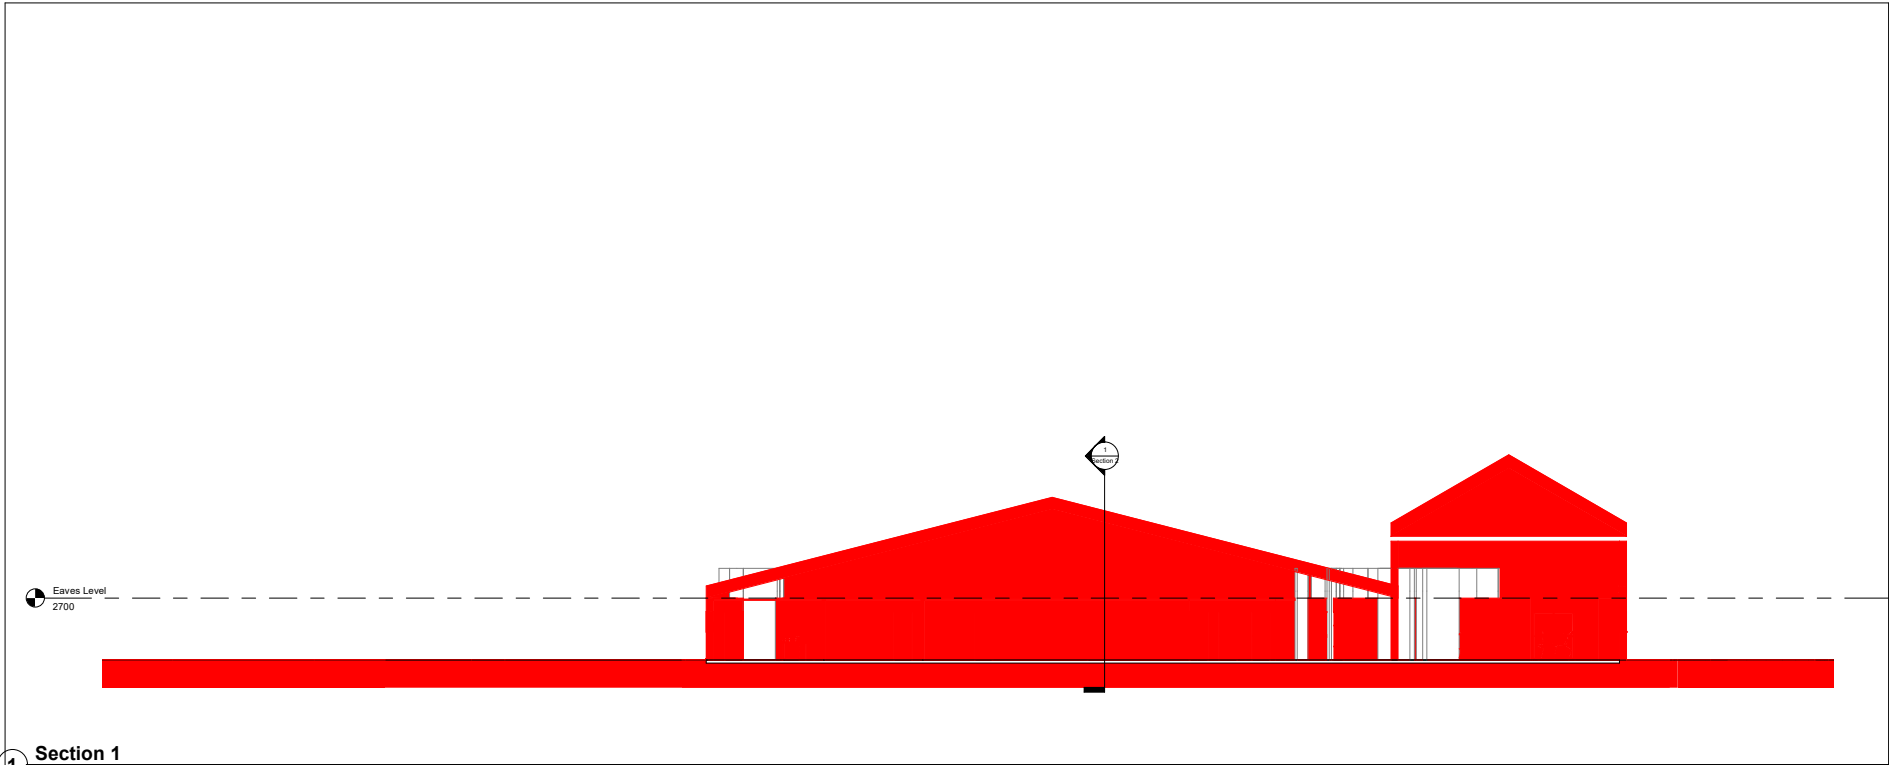


1 Section 1
1 : 100

Property Title Ysgol Bae Abertawe	Detail Unnamed	Property — Originator — Zone — Level — Type — Role — Number — Description — Suitability — Revision	Scale 1 : 100	Drawn Author	 Prifysgol Cymru Y Drindod Dewi Sant University of Wales Trinity Saint David	(S0) UNCONTROLLED Not to be used as a reference document Check Status Before Quoting	Rev/Issued Revision
		5010 — UWTSD — XX — — D — DesignerSection 1 — Unnamed — S0 —	Date 04/26/22	Checked S01 - Cymru R001 - Rhodri S01 - Rhodri			
		File Path: C:\Users\danhu\OneDrive\Documents\Eaves level.rvt					

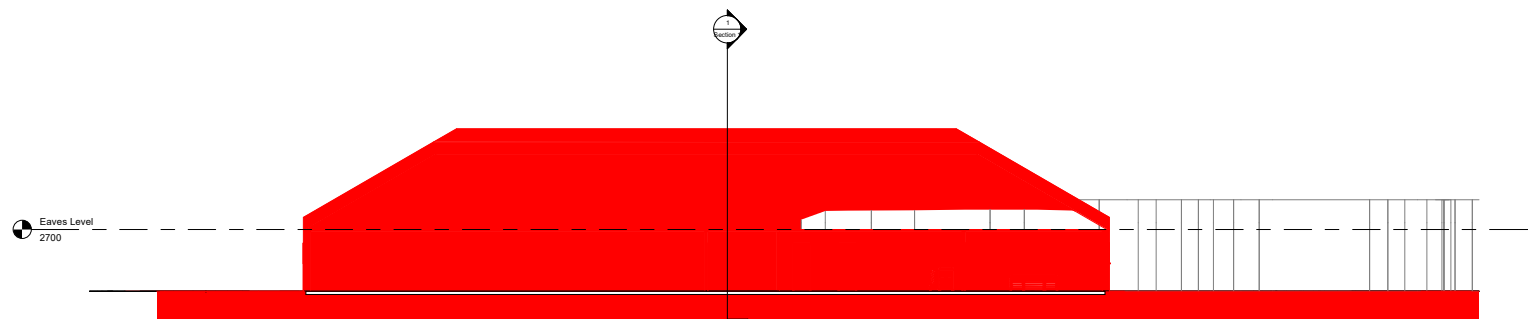

1 Section 2
1 : 100

Property Title Ysgol Bae Abertawe	Detail Unnamed	Property — Originator — Zone — Level — Type — Role — Number — Description — Suitability — Revision										Scale 1 : 100	Drawn Author	 Prifysgol Cymru Y Drindod Dewi Sant University of Wales Trinity Saint David	(S0) UNCONTROLLED Not to be used as a reference document Check Status Before Quoting	Rev/Issued By Revision
		5010 — UWTSO — XX — — D — DesignerSection 2 — Unnamed — S0 —										Date 04/26/22	Checked S01 Cymru S01 Cymru S01 Cymru S01 Cymru			
		File Path: C:\Users\idanhul\OneDrive\Documents\Eaves level.rvt														

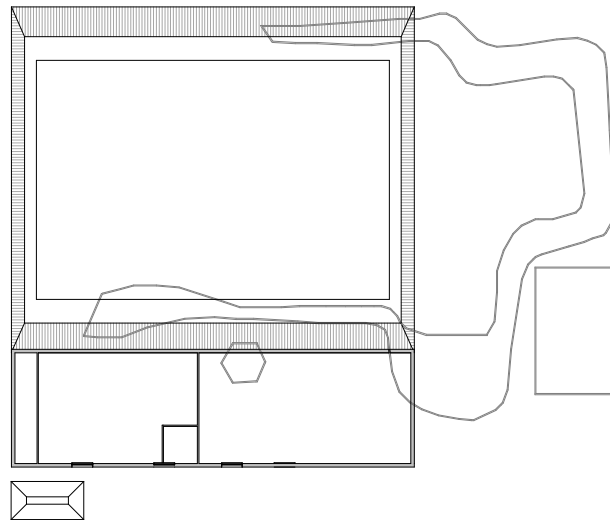

1 Eaves Level
1 : 200

Property Title
Ysgol Bae Abertawe

Detail
Unnamed

Property	Originator	Zone	Level	Type	Role	Number	Description	Suitability	Revision
5010	UWTSD	XX		D	Designer	Section 3	Unnamed	S0	
File Path: C:\Users\ianhui\OneDrive\Documents\Eaves level.rvt									

Scale
1 : 200
date
04/26/22

Drawn
Author
checked
Checker

Prifysgol Cymru
Y Drindod Dewi Sant
University of Wales Trinity Saint David



(S0) UNCONTROLLED
Not to be used as a
reference document
Check Status Before Quoting

Revision

Project Name: Ysgol Bae Abertawe

UPRN Code: 5010

Originator Code: UWTSD

Discipline : UWTSD


Drawn By: DH

Checked By: DH


Date: April 2022

Project Status: S0

ACBA 5010
BIM : LEVEL 5

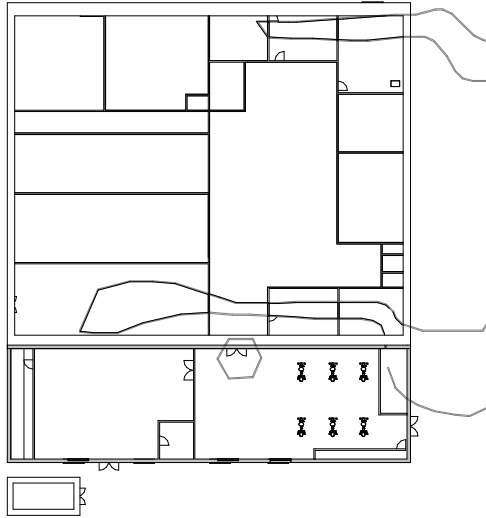

1 Eaves Level
1 : 200

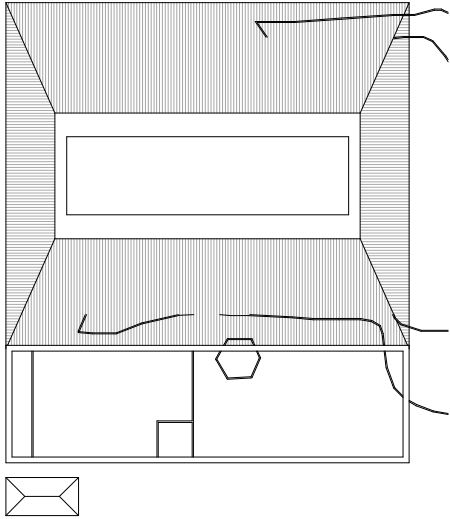

1

Hall Level

1 : 200

Property Title
Ysgol Bae Abertawe

Detail
Unnamed

Property	Originator	Zone	Level	Type	Role	Number	Description	Suitability	Revision
5010	UWTSD	XX		D	Designer	Structural	Plans	Unnamed	S0
File Path: C:\Users\danhu\OneDrive\Documents\Eaves level.rvt									

Scale
1 : 200
date
04/26/22

Drawn
Author
checked
Checker

Prifysgol Cymru
Y Drindod Dewi Sant
University of Wales Trinity Saint David



(S0) UNCONTROLLED
Not to be used as a
reference document
Check Status Before Quoting

Revision