SPRINGFIELD DESIGNS Ltd

PROPOSED HIGHWAY IMPORVEMENT - SCALE 1:200

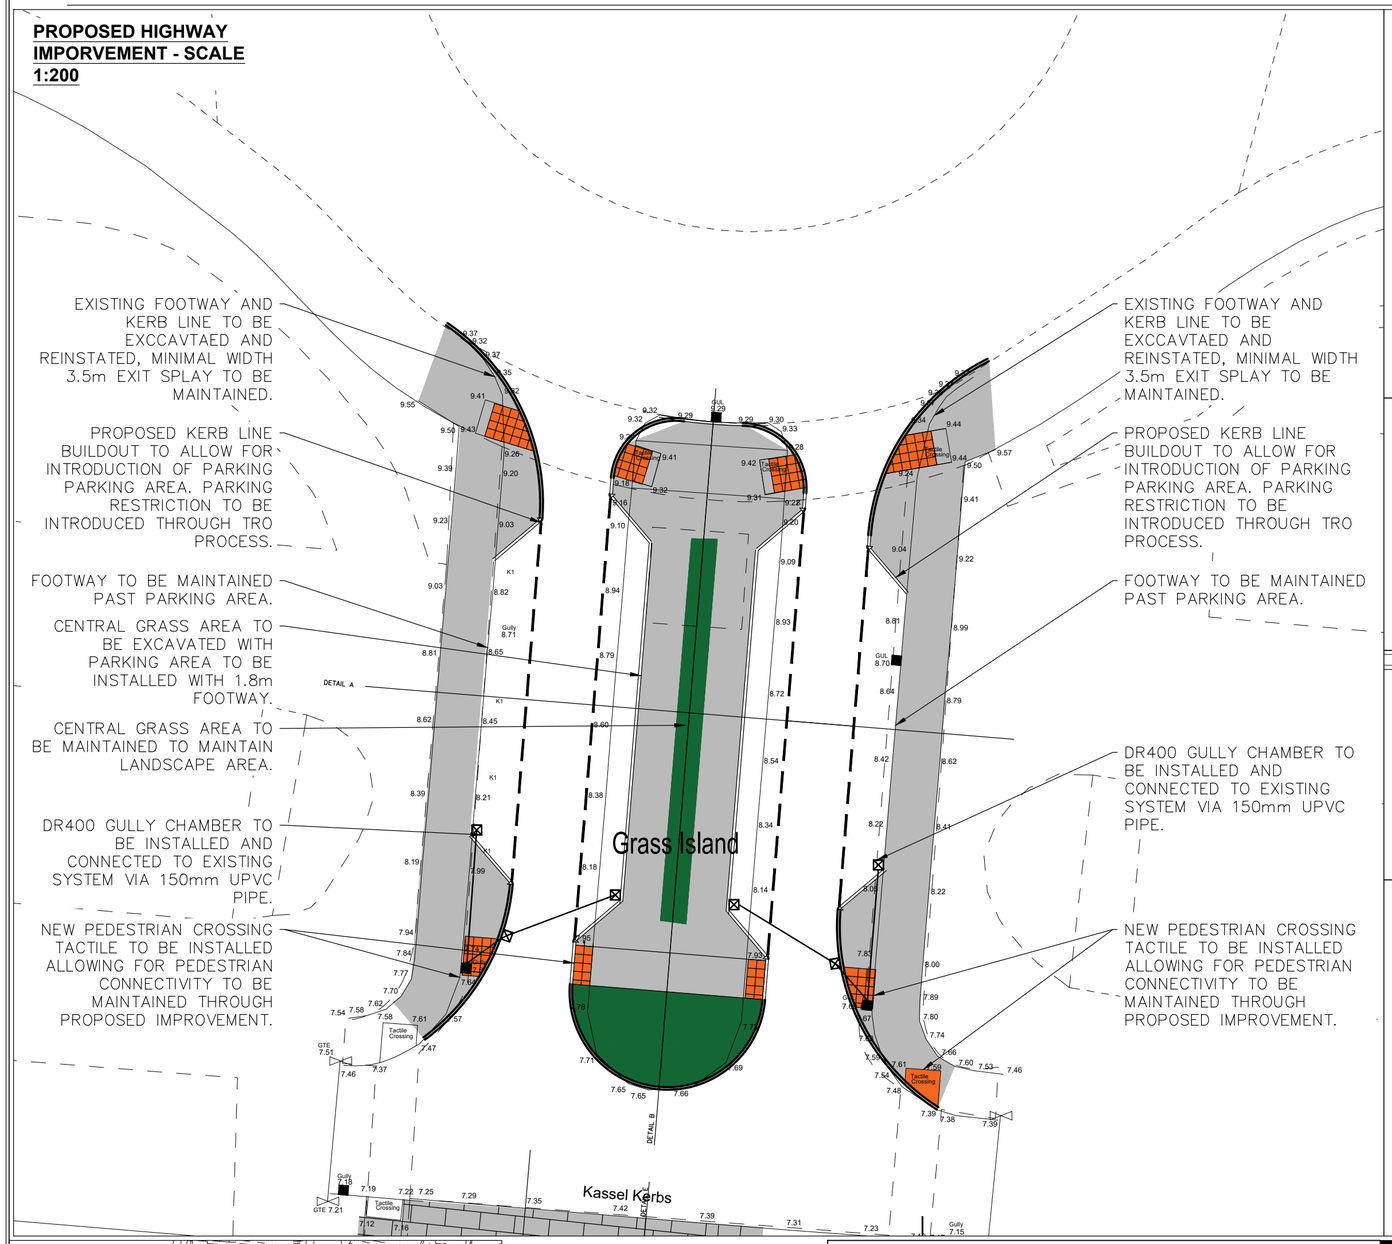

DETAIL A - SCALE 1:100

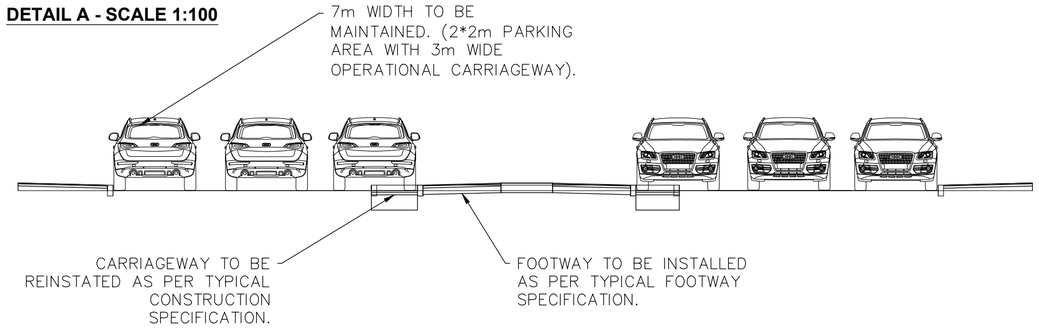

DETAIL A - SCALE 1:50

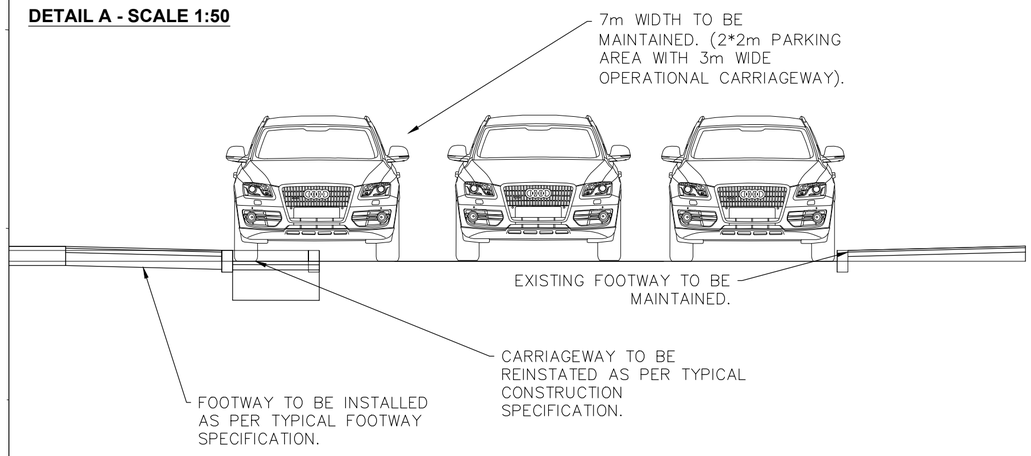

DETAIL B- SCALE 1:150

LOCATION PLAN - SCALE 1:5000

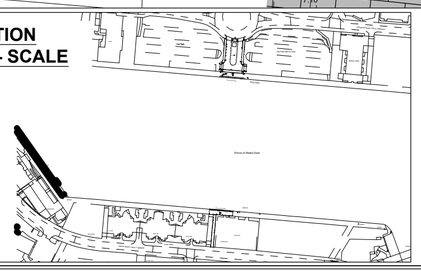

DRAWING TITLE	**PROPOSED HIGHWAY IMPROVEMENT - LANGDON ROAD - PARKING PROVISION FOR VEHCILES**		
DRAWN BY	RM	11/22	SCALE SHOWN
CHECKED	XXX	X/XX	

PROJECT TITLE	**ACBA6003 - SPRINGFIELD DESIGNS - PEDESTRIAN BRIDGE**
CAD REF.	CAD
PROJECT PHASE	PHASE
REV.	

DRAWING No.	**6003-UWTSD-ZZ-ZZ-SP-A-00002**

REV.	DESCRIPTION	BY	DATE