


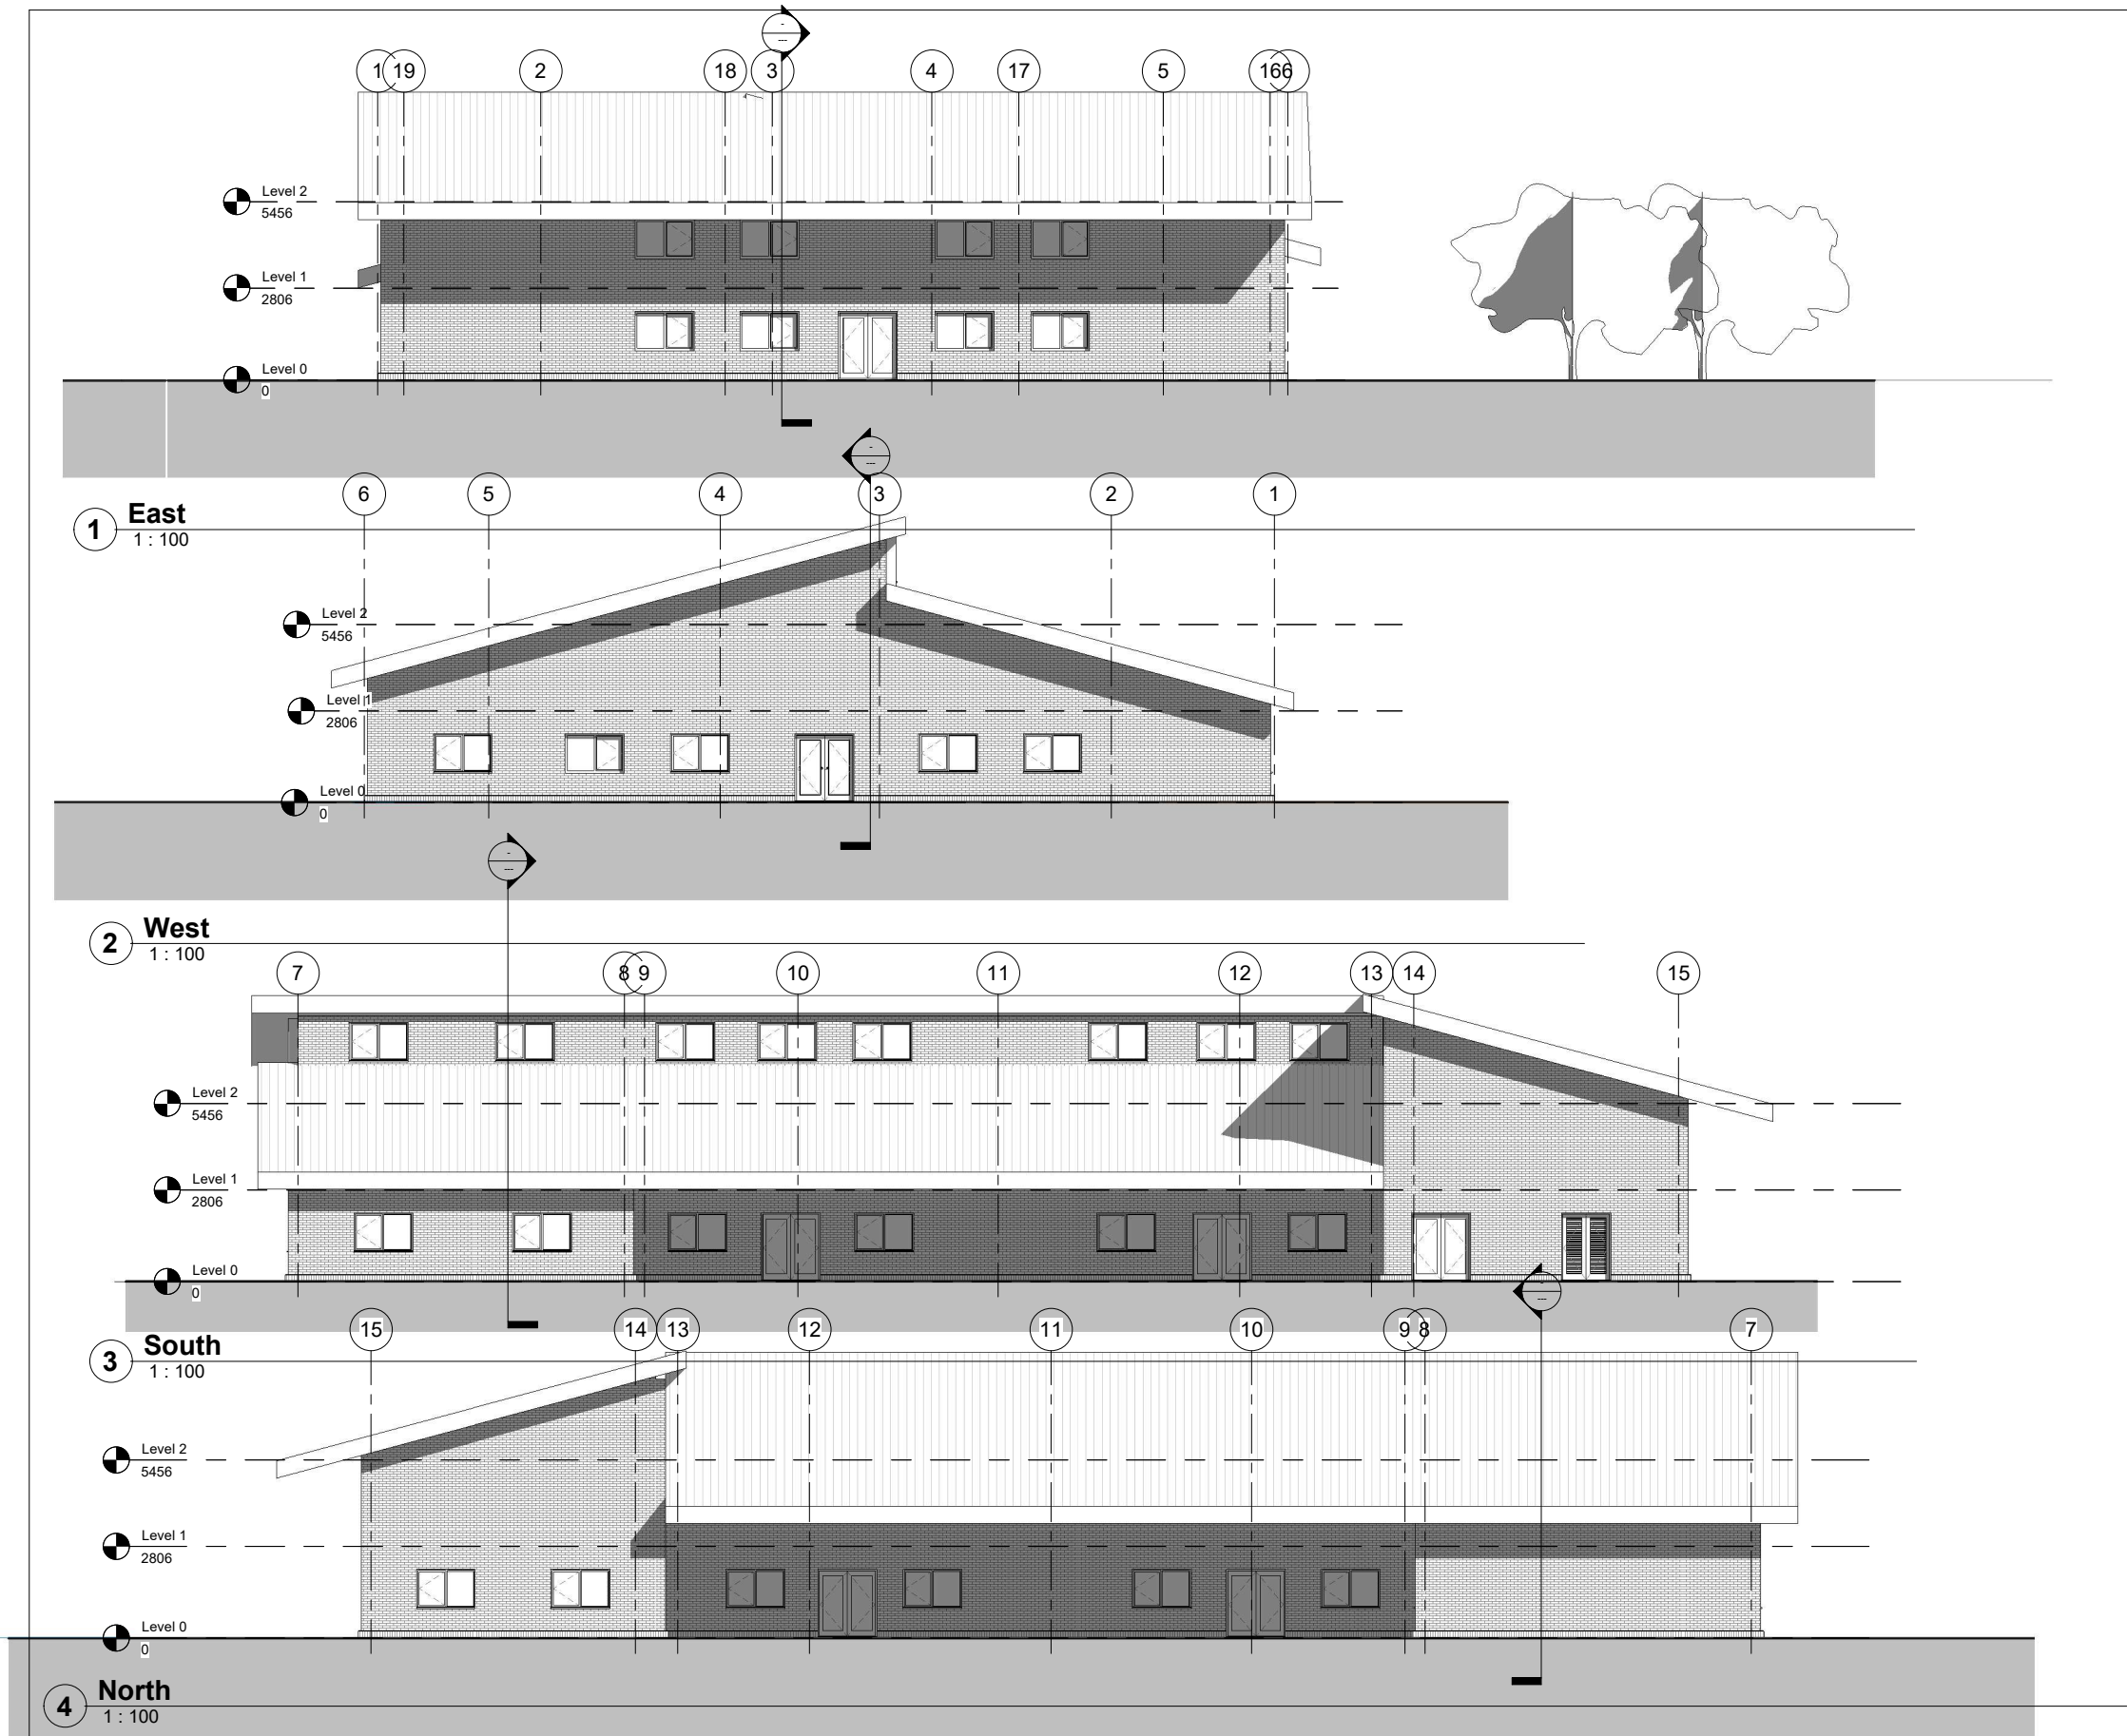

Property Title Ysgol y Afon	Detail Ysgol Y Afon	Property — Originator — (zone) Functional Breakdown — (Level) Spatial Breakdown — (Type) Form — Discipline — Number — Description — Status — Revision										scale 1 : 100	drawn SJD	Prifysgol Cymru Y Drindod Dewi Sant University of Wales Trinity Saint David	(S0) UNCONTROLLED Not to be used as a reference document Check Status Before Quoting	Rev/Date/By Revision
		Project — — XX — — Designer A103 — Ysgol Y Afon — Project —										date	checked			
		Number — — — — — Project Status —										04/30/24	Checker			
		File Path: C:\Users\Sam Davies\Documents\University\Sam Uni.rvt														