


Sports Facility Ground Floor (Plan)

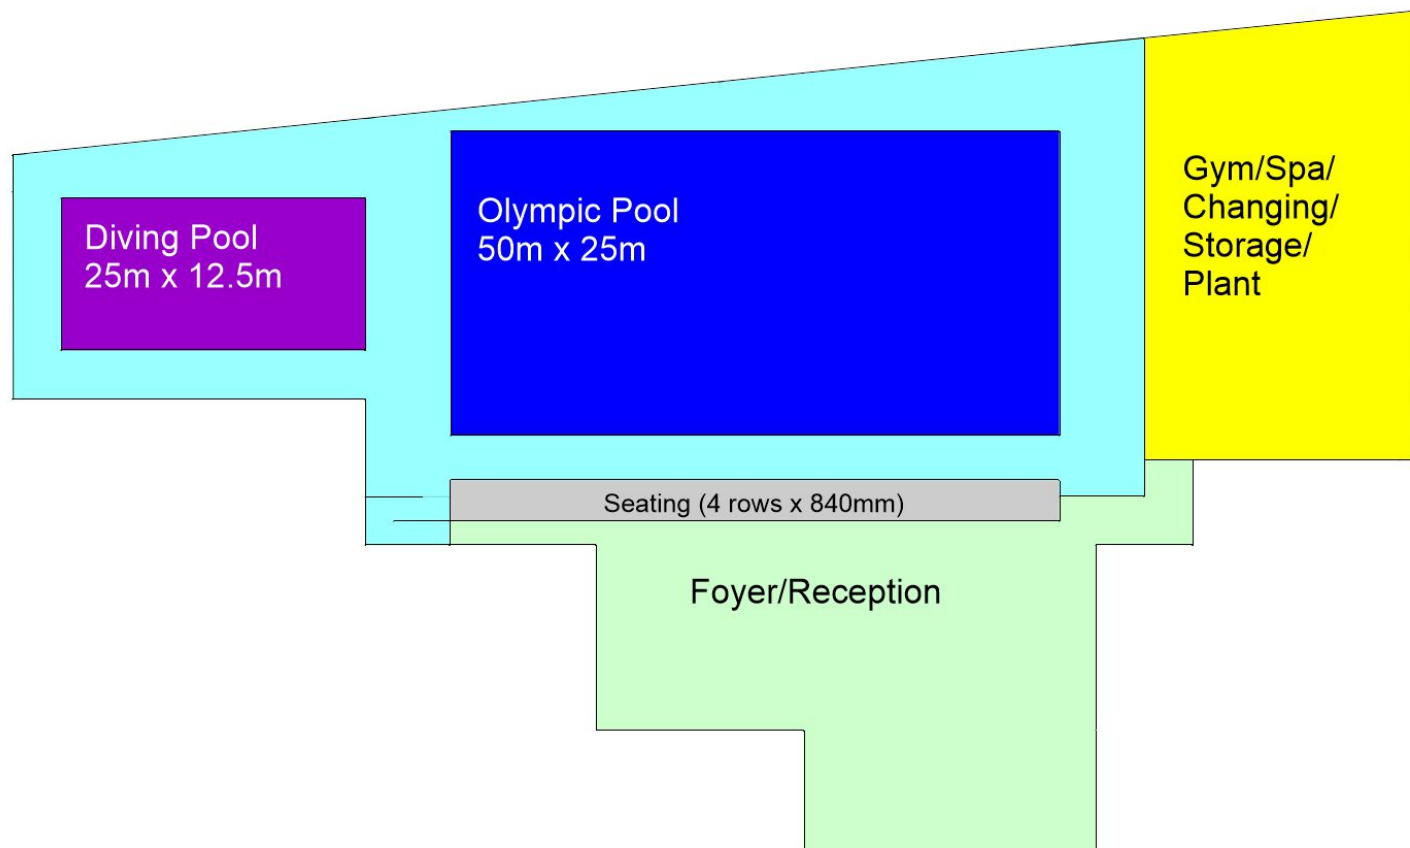

0 10 20 metres

Scale 1:500