

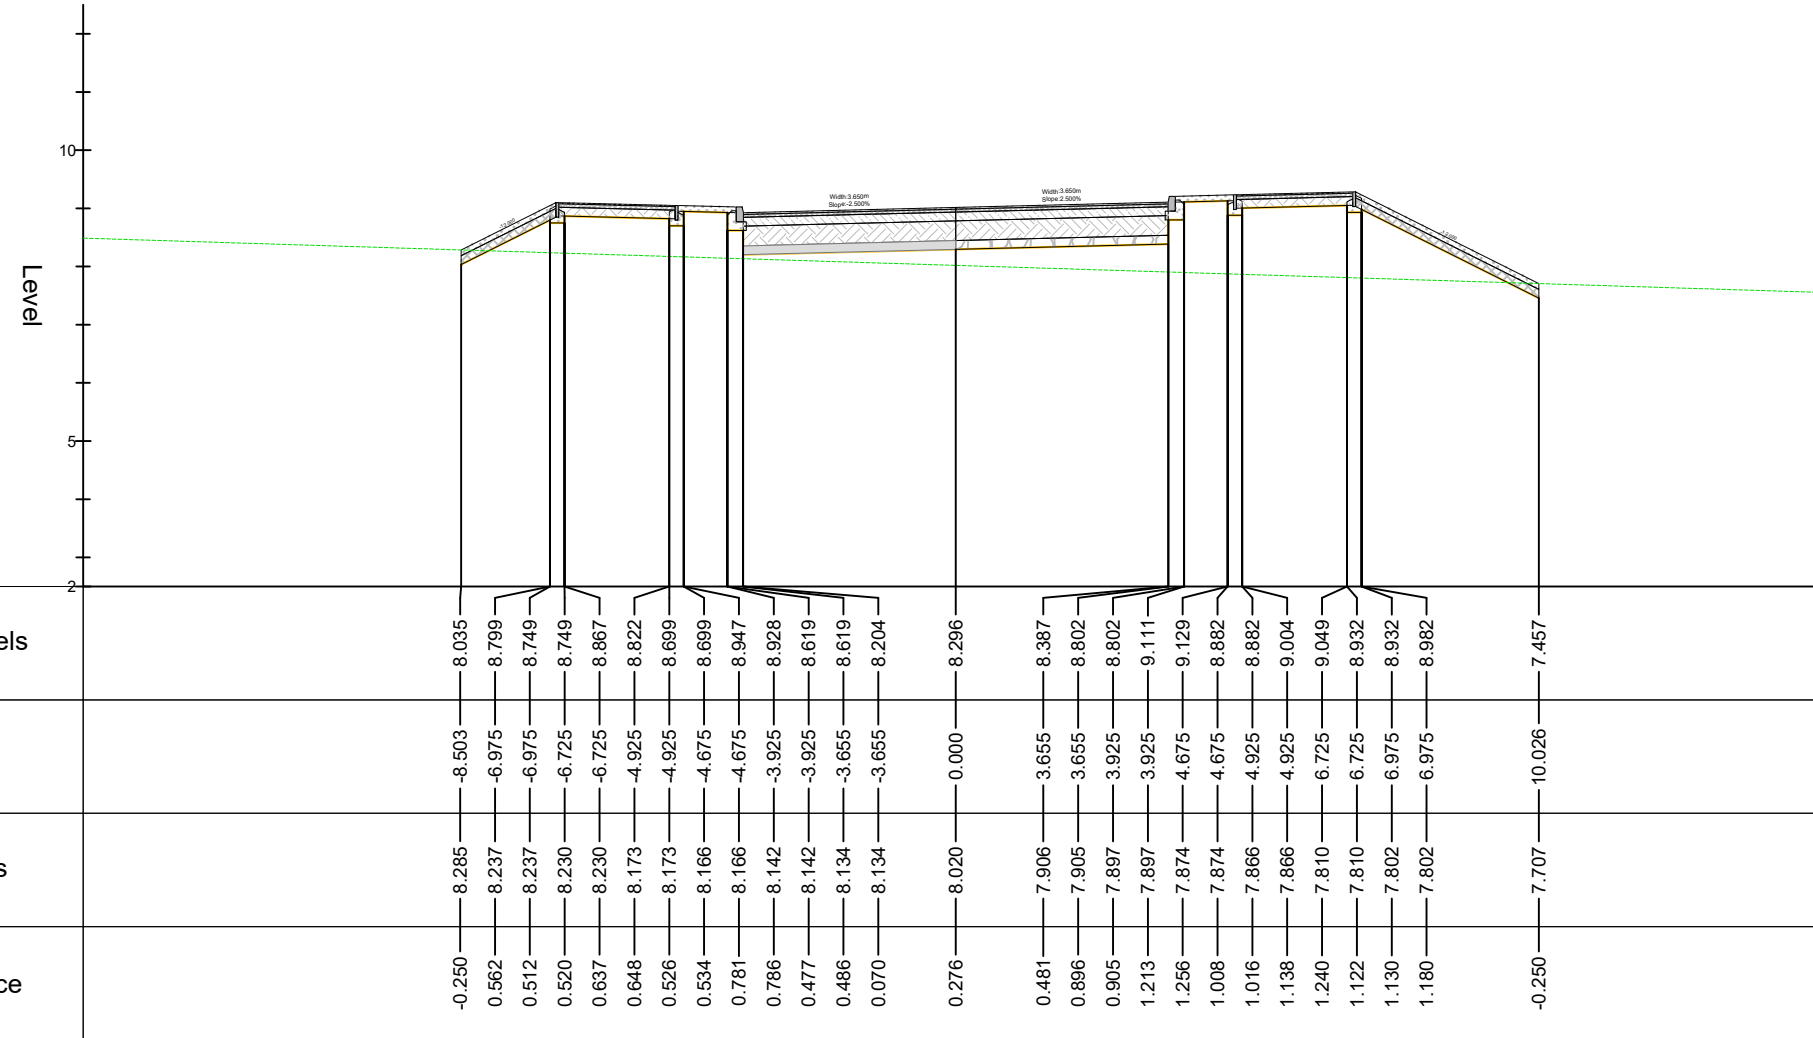



PROPOSED NEW ROAD SECTIONS

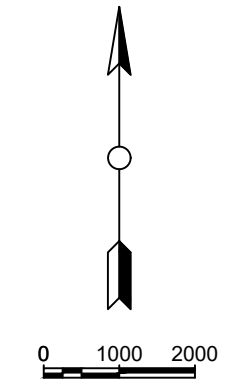


Chainage 110.885

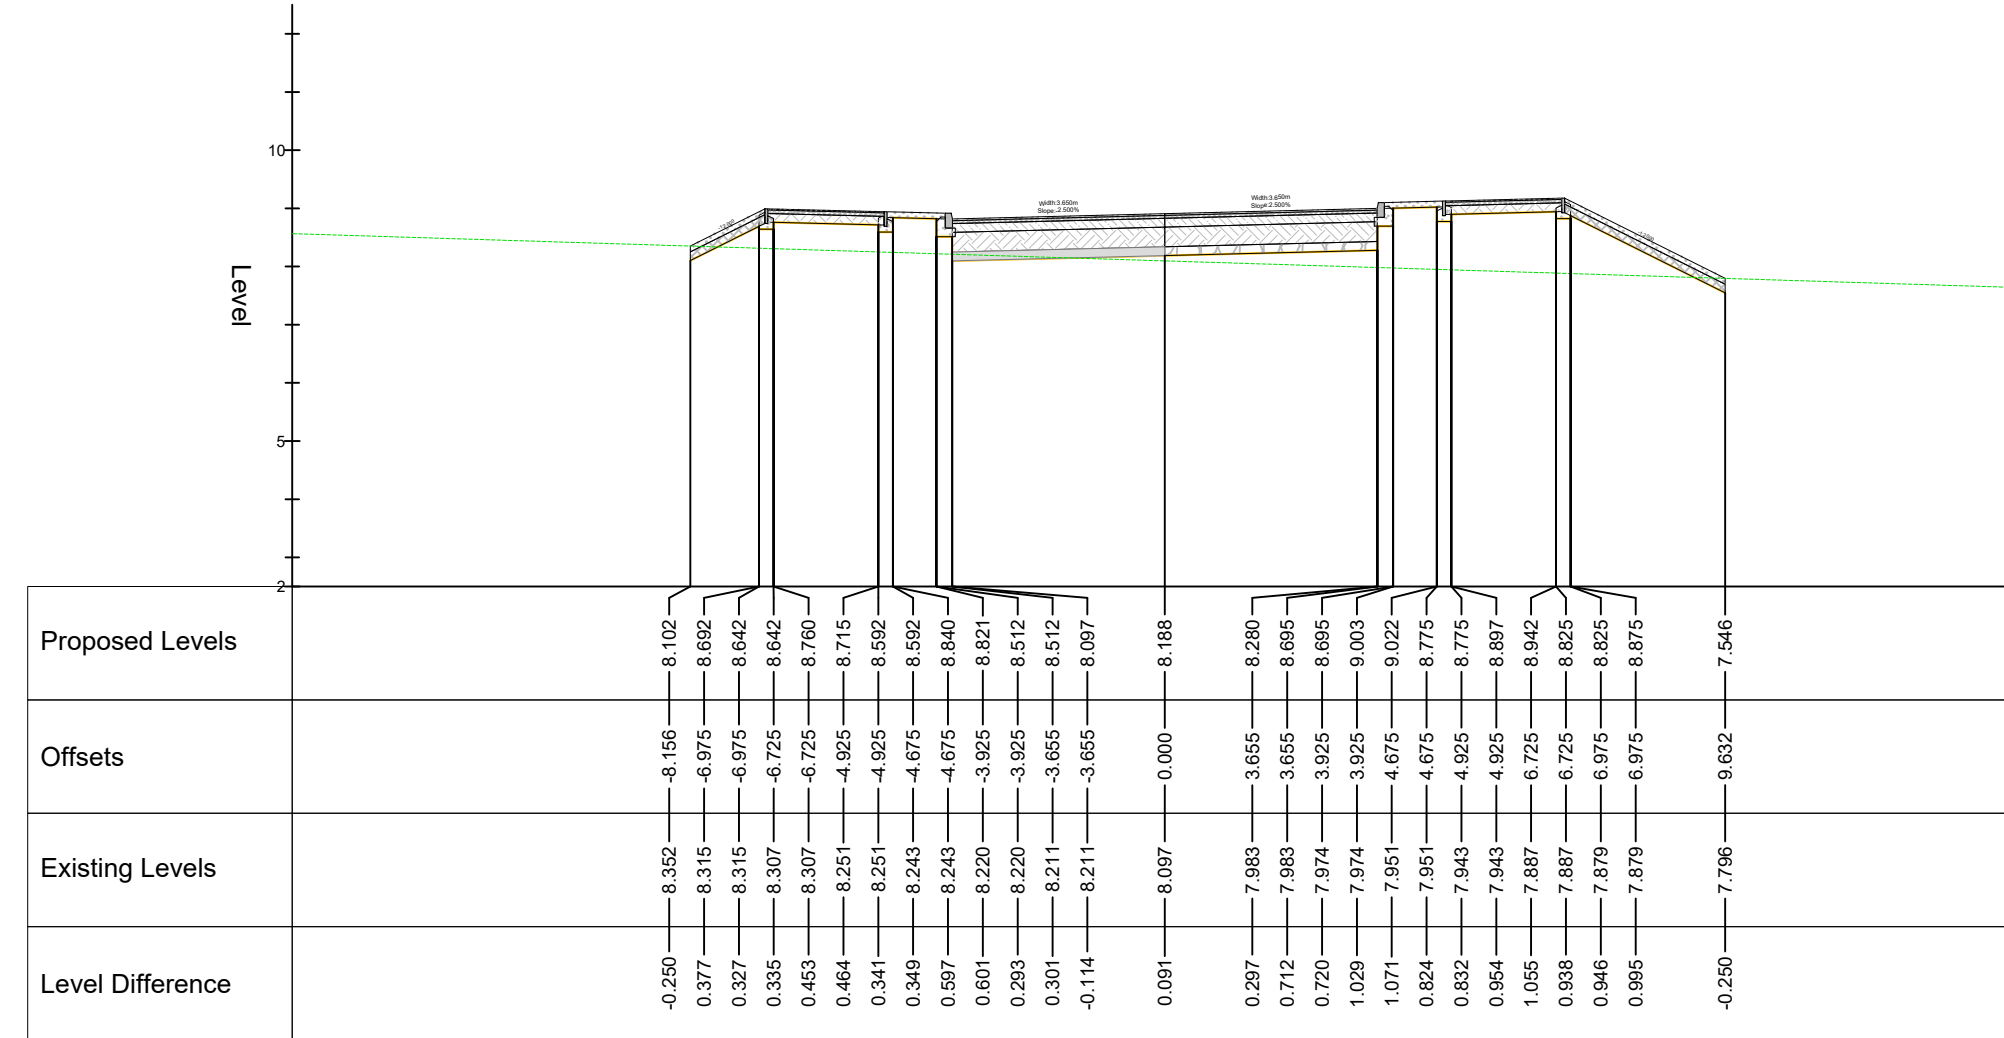

Chainage 120.000

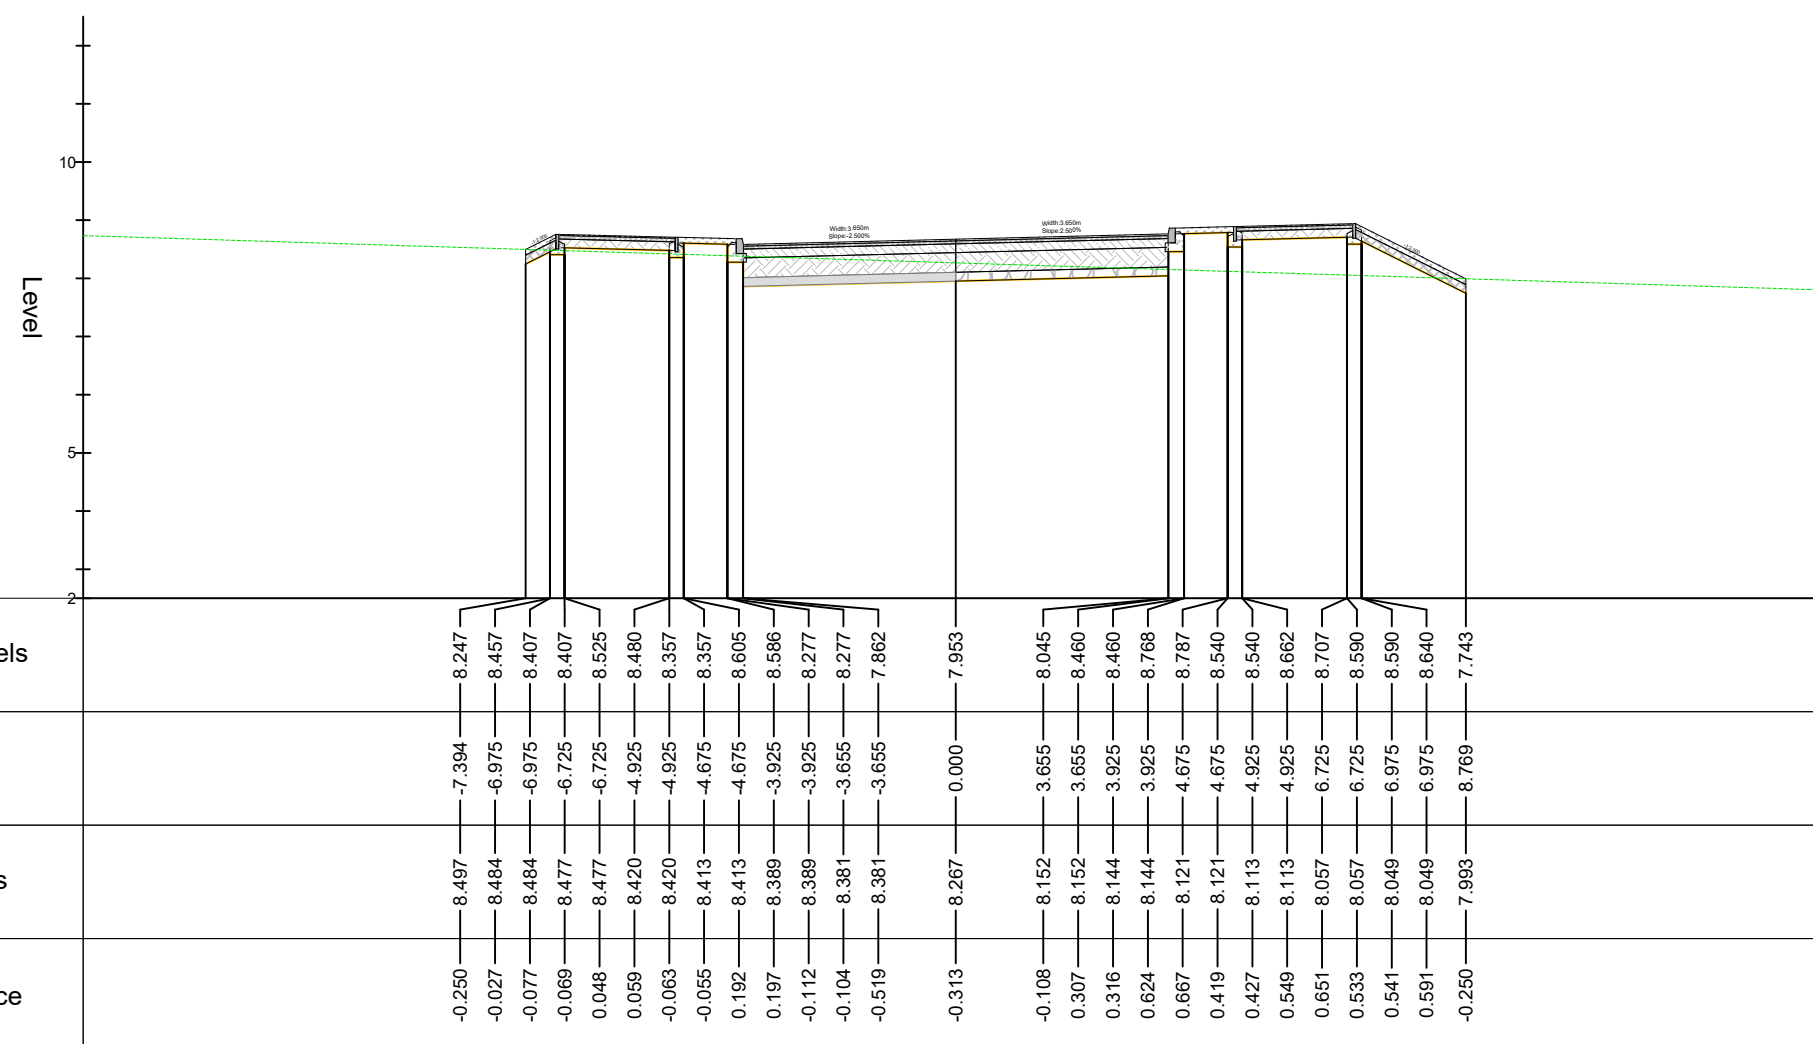

Chainage 140.000

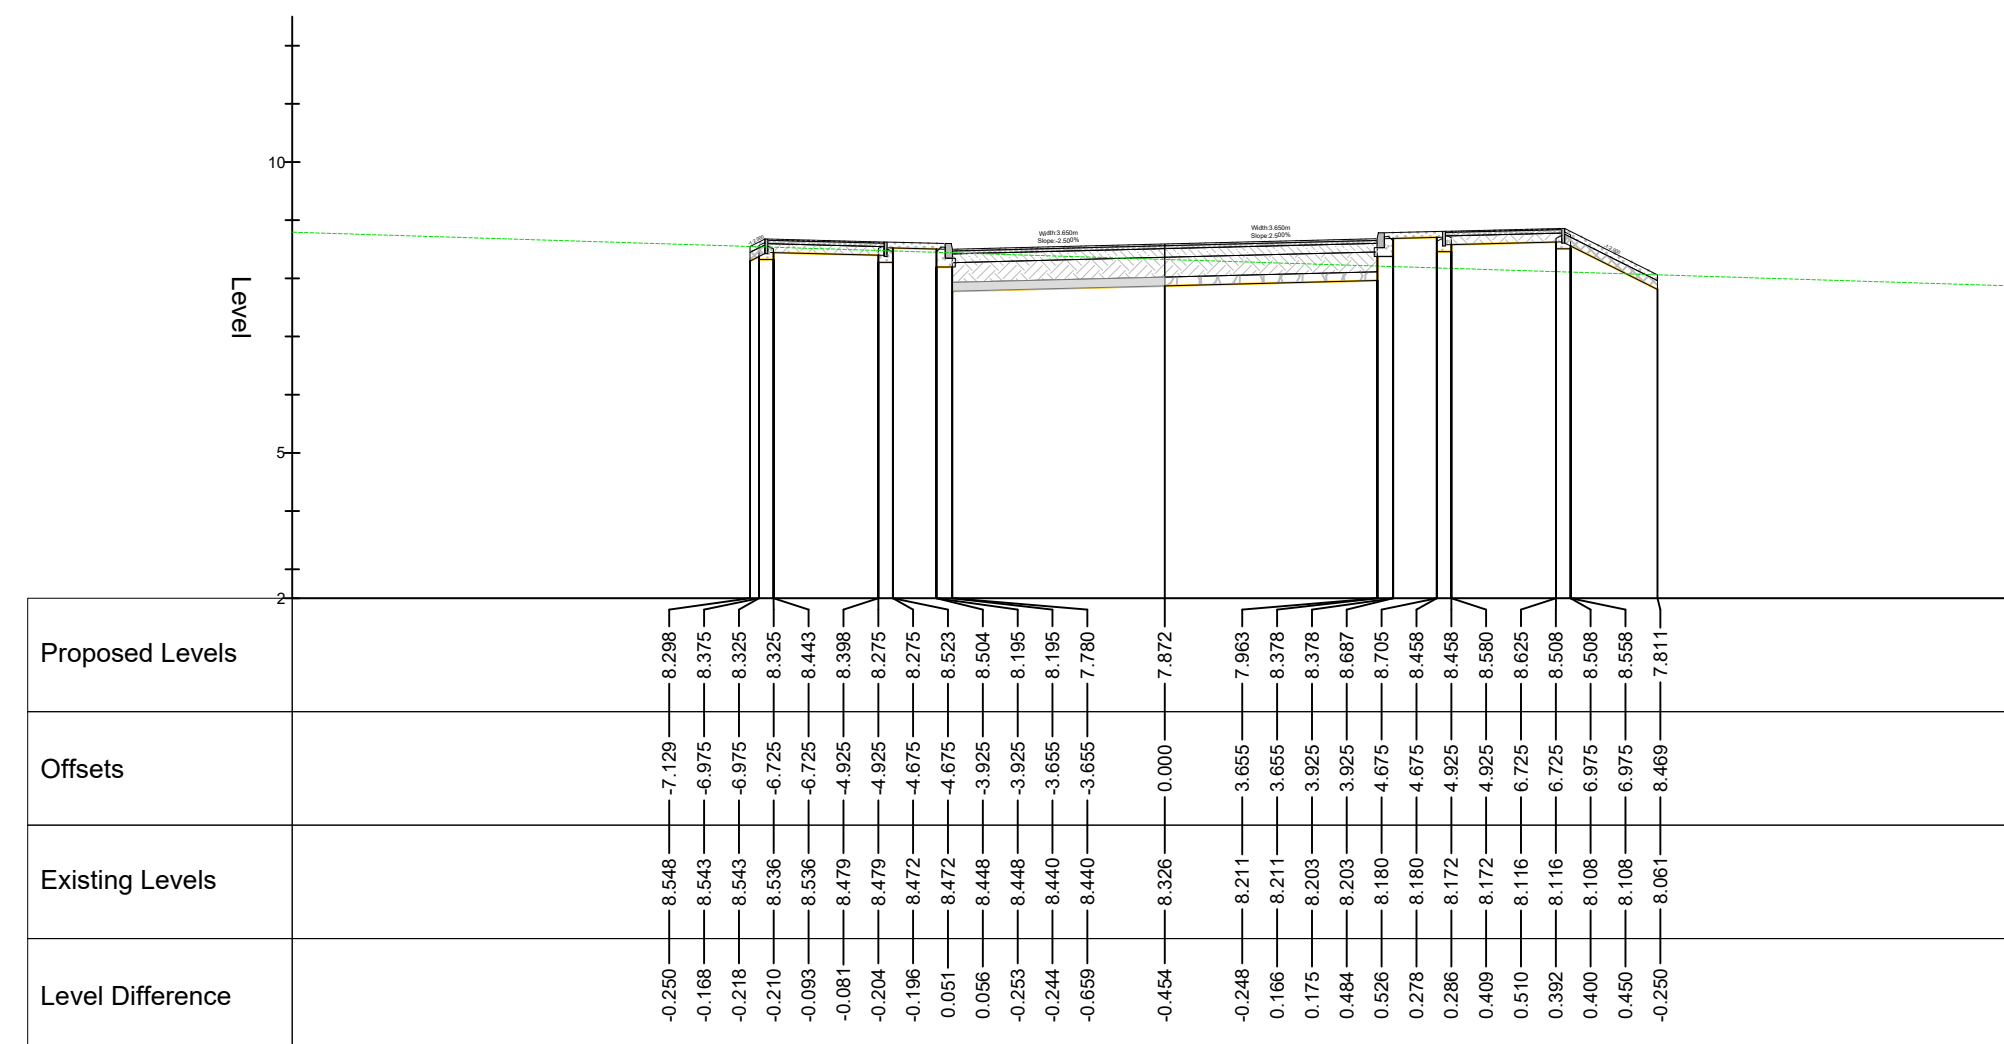

Chainage 146.955

General Notes

No.	Revision/Issue	Date



Project Name and Address

#####

Project *#####*

Date 25.04.2021

Scale 000

Sheet

15