


Model Name's :- MS
X
X
X

THIS DRAWING IS COPYRIGHT
It must not be reproduced or disclosed to third parties without our prior
permission
Do not scale from this drawing or, interrogate and use electronic
information. Use dimensioned information only.
Only information included in the registered issued drawing to be used.
Any discrepancies should be reported immediately.
This drawing is to be read in conjunction with all relevant consultants,
specialist manufacturers drawings and specifications.
Any surveyed information incorporated within this drawing cannot be
guaranteed as accurate unless confirmed by fixed dimension.
All dimensions are in millimetres unless noted otherwise.
PLOTTING
For this drawing to be plotted as intended, the B3General.sst Plot Style
must be used as included in .zip folder version

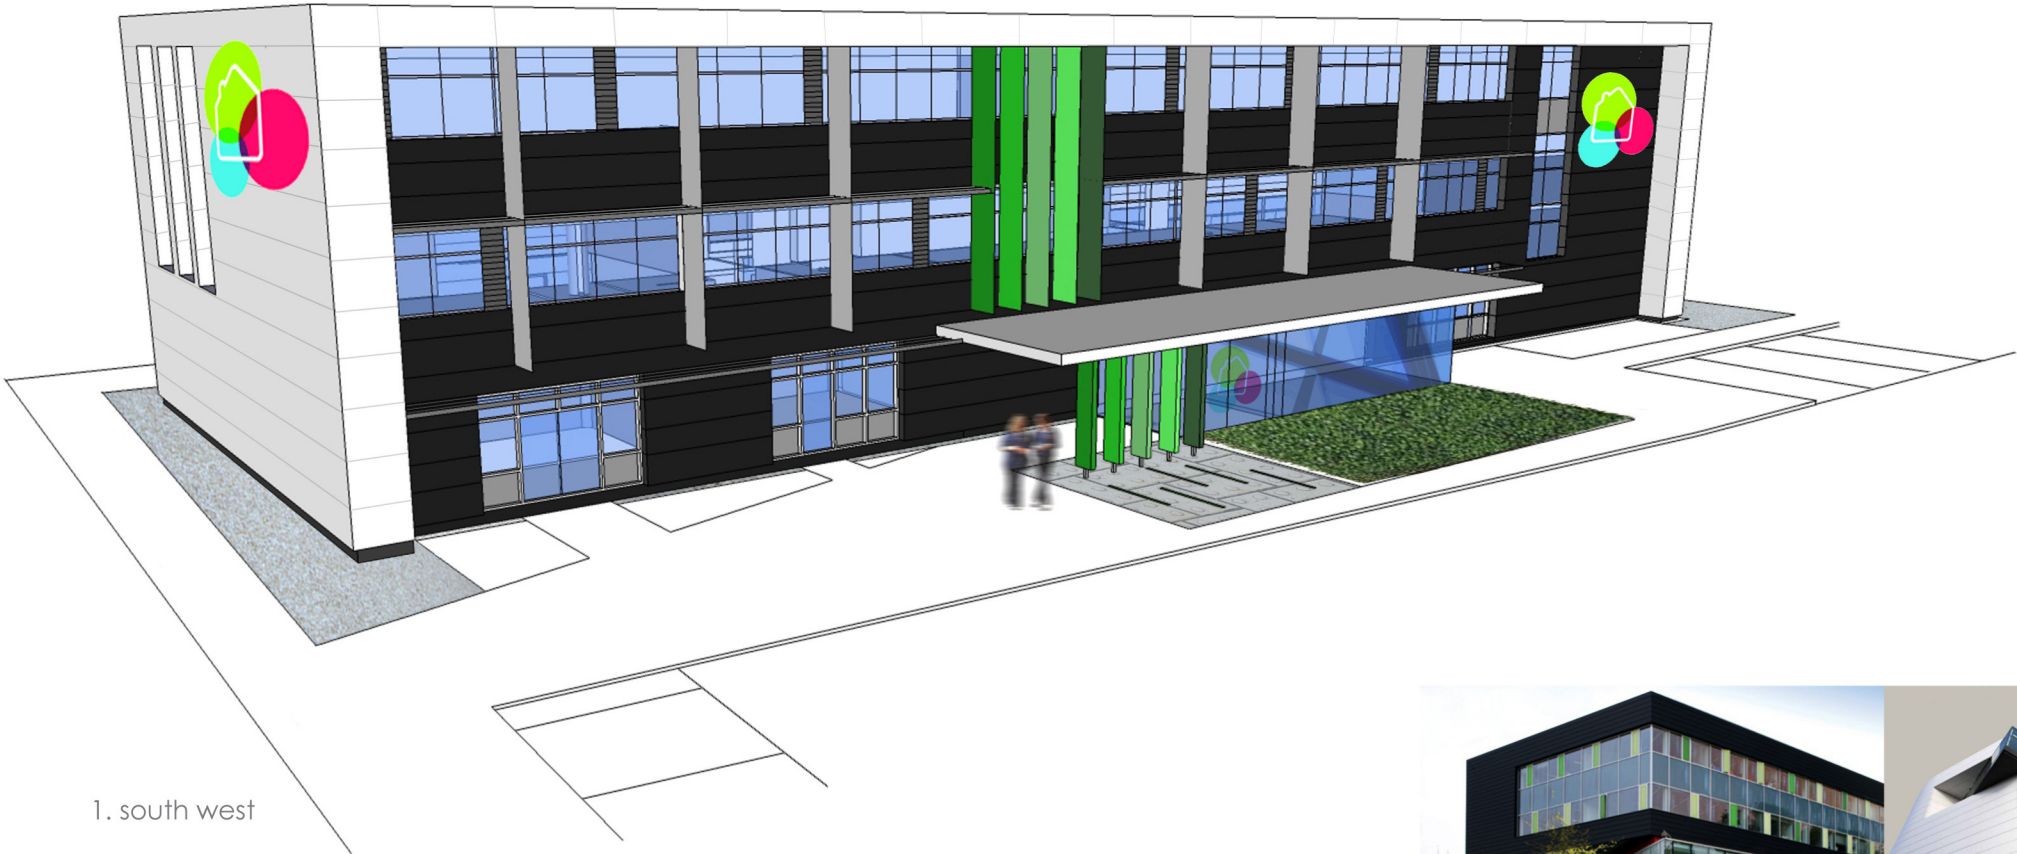


1. south west



aluminium cladding system



2. north west

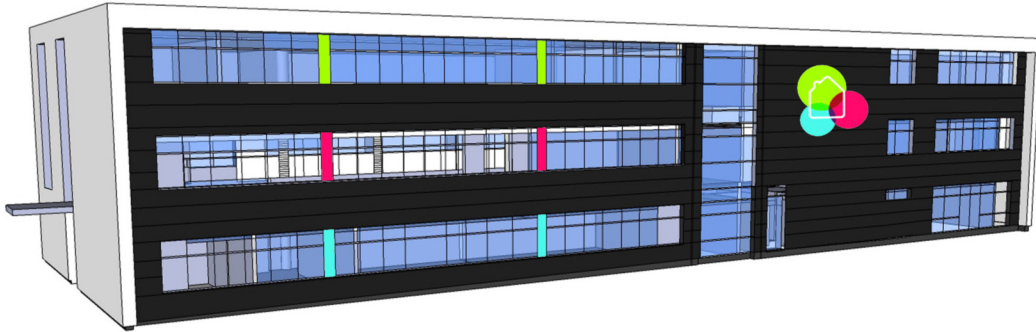

3. north east

REV	DATE	DESCRIPTION	INITIAL	CHECKED
	16/12/12	First Issue	SK	RS

B3
ARCHITECTS

● Cardiff
● Leicester
● Loughborough
● Newcastle
● Newtown

t : 029 2034 2688
f : 029 2038 4683
www.b3.co.uk

New Office for
Neath Port Talbot Homes
Proposed 3D Views

16483 G2 EL-1203 /

Drawn SK Checked RS NTS 12/12/11

16483-G2-EL-1203 /