



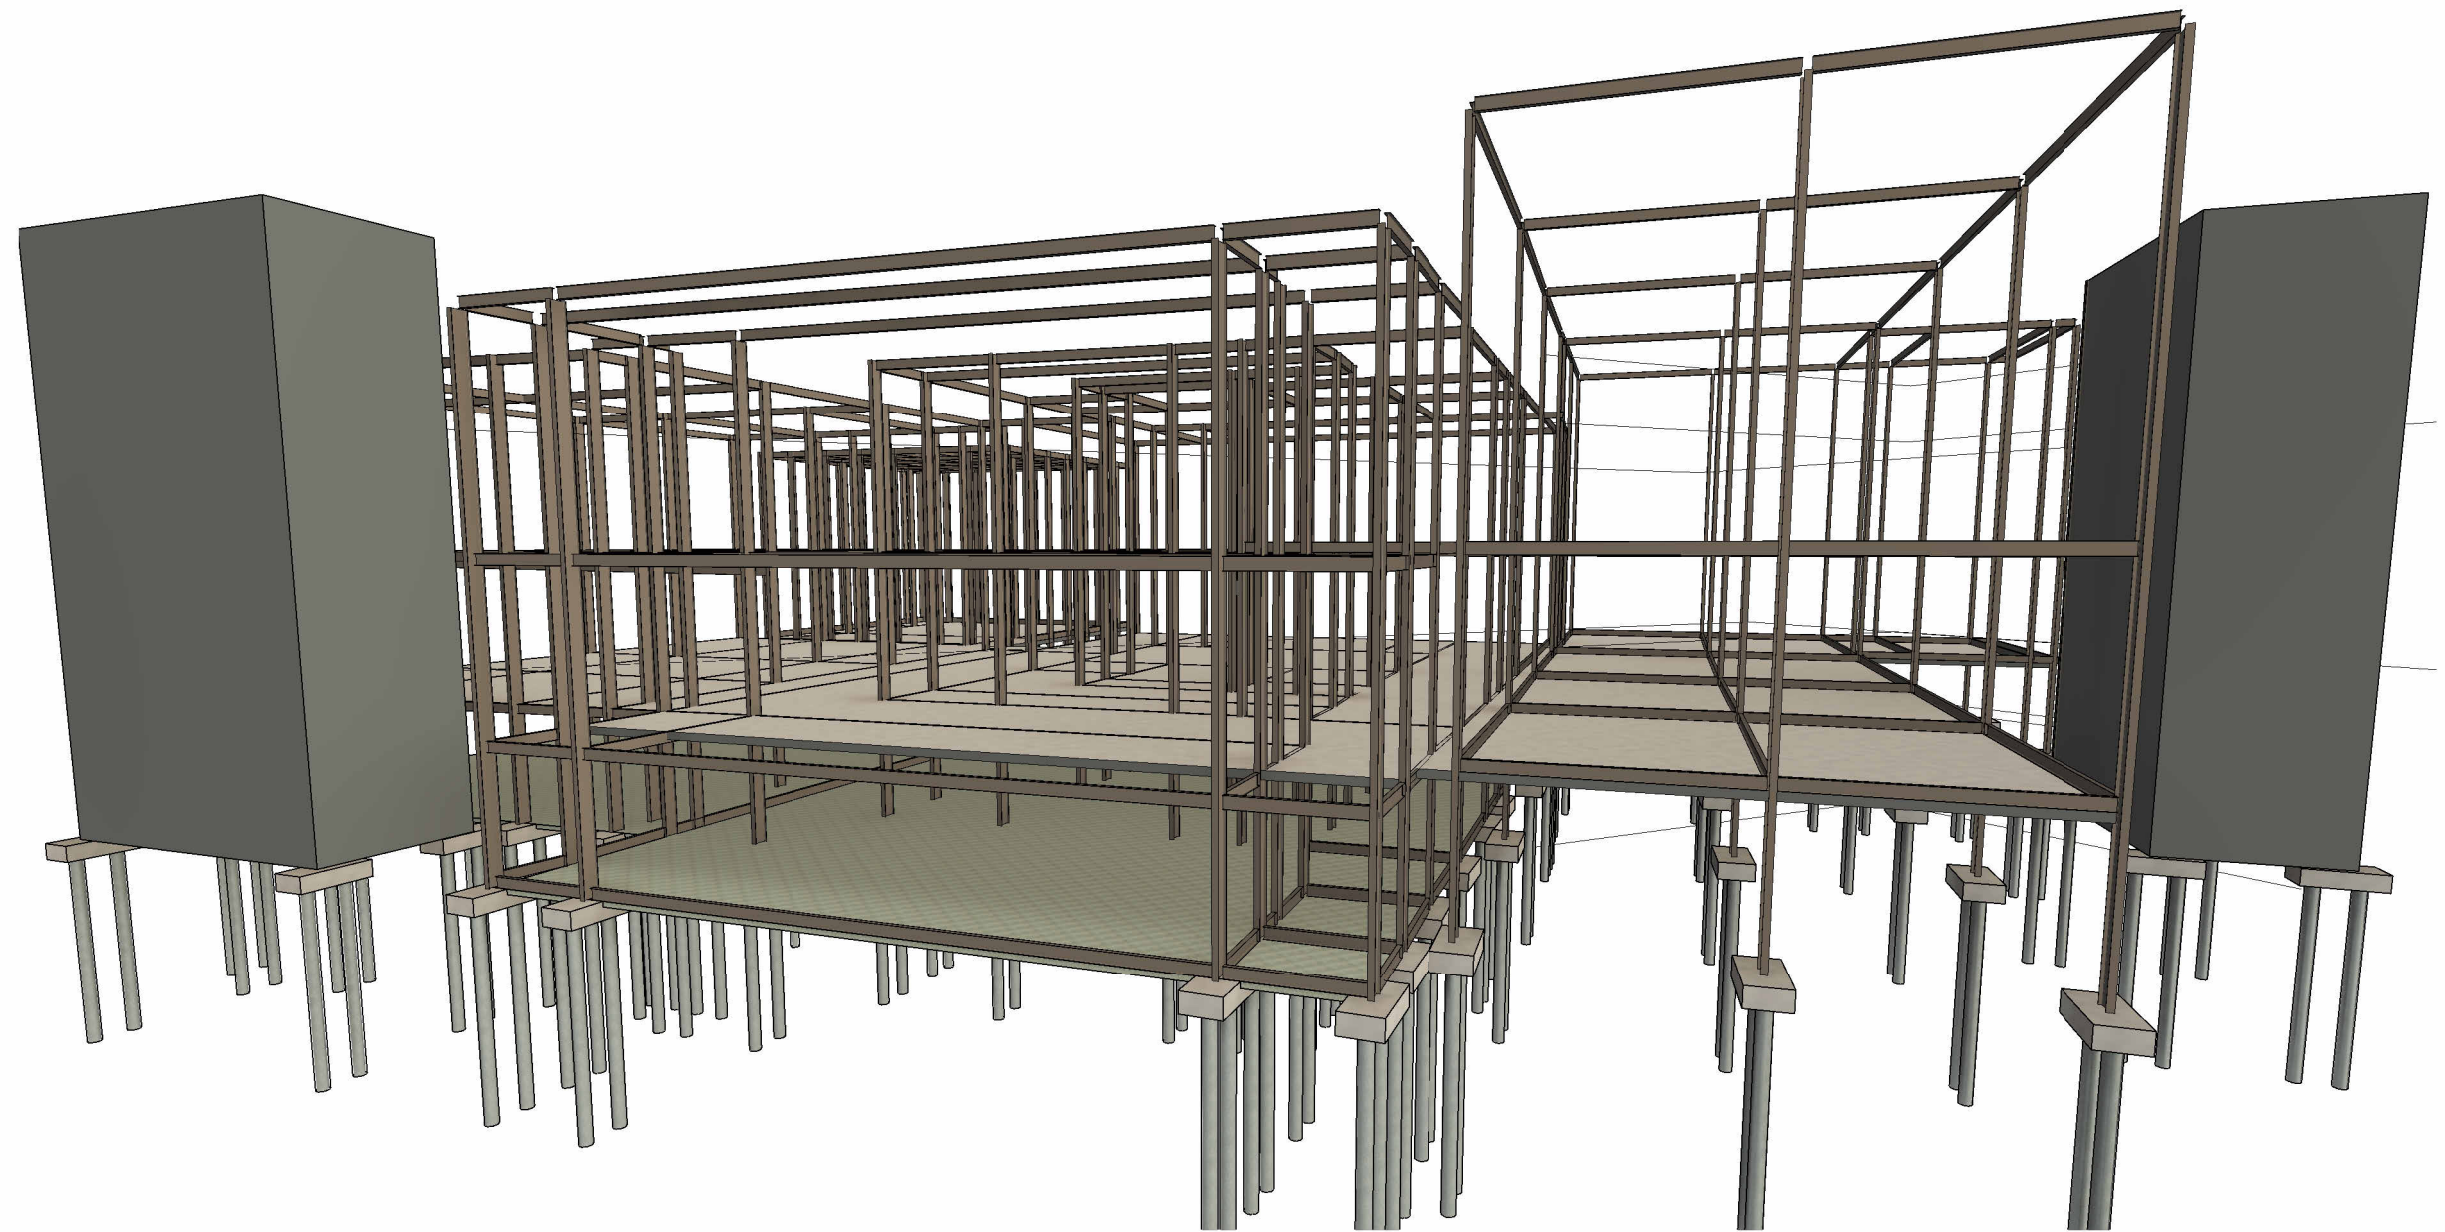

1 South 3D View

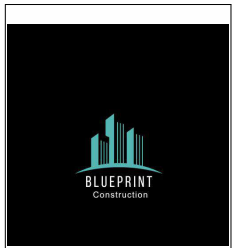

No.	Description	Date

Blueprint Construction LTD

PROJECT	Steel Museum		
	CLIENT		
	ACECP		
	Date	Project number	Scale (@ A3)
SHEET	1 May 2024	6033	
	Drawn by	DRWAING NUMBER	
	AW	6033-ACECP-CD-ZZ-DR-S-0009-Rev01-SOUTH	
	Checked by	3D VIEW	
	MC		