




Front Elevation
1 : 100

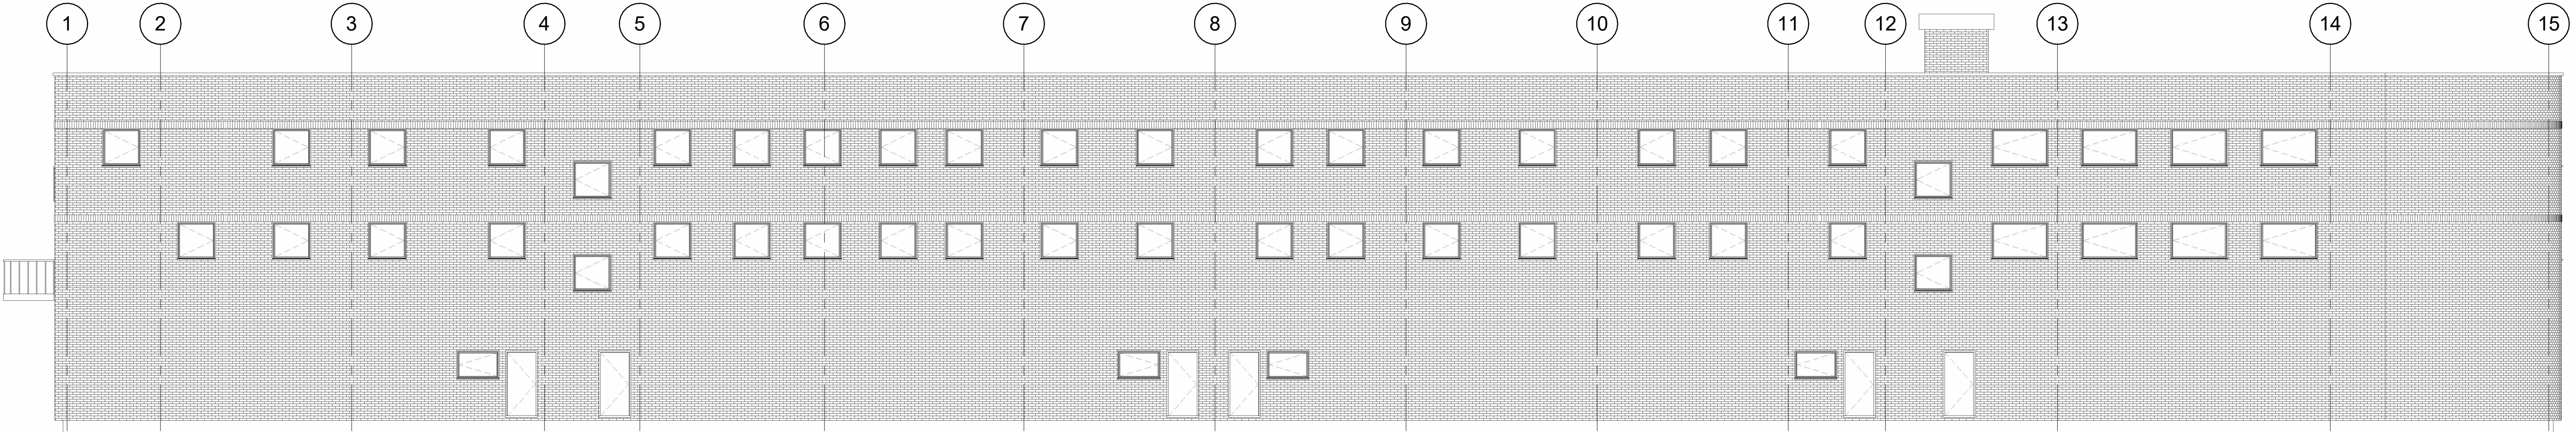

RHS Elevation
1 : 100

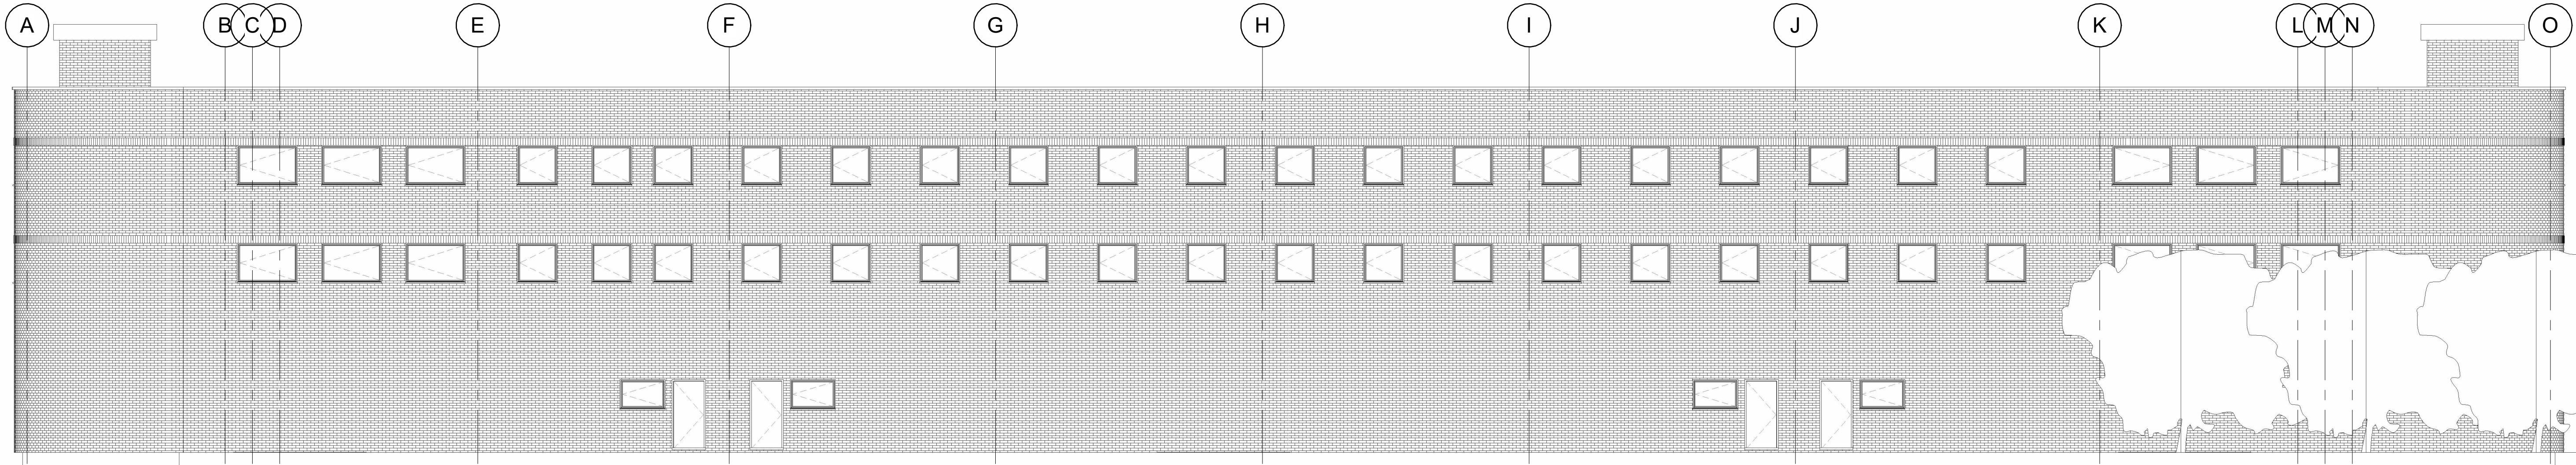

Rear Elevation
1 : 100

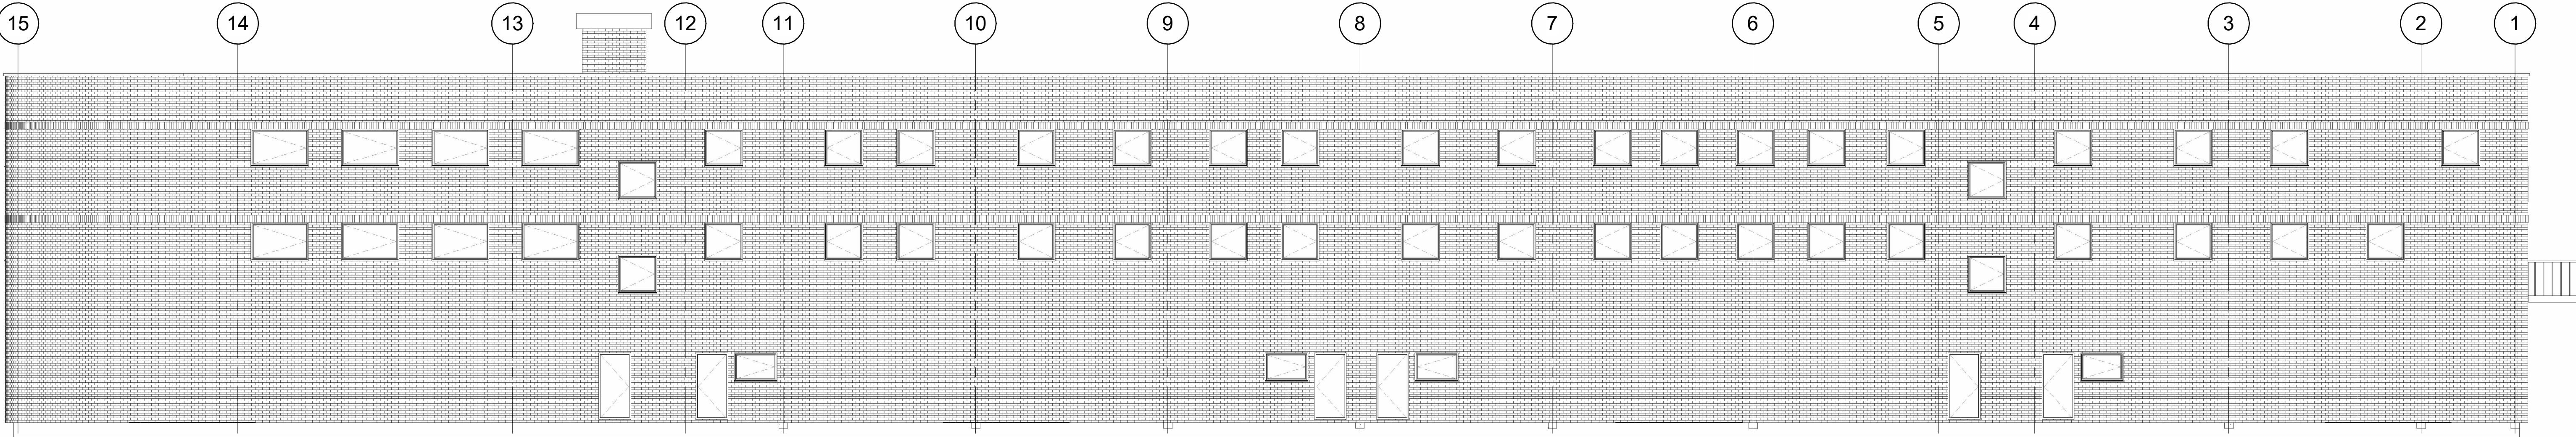


LHS Elevation
1 : 100




Garden LHS Elevation
1 : 100




Garden RHS Elevation
1 : 100

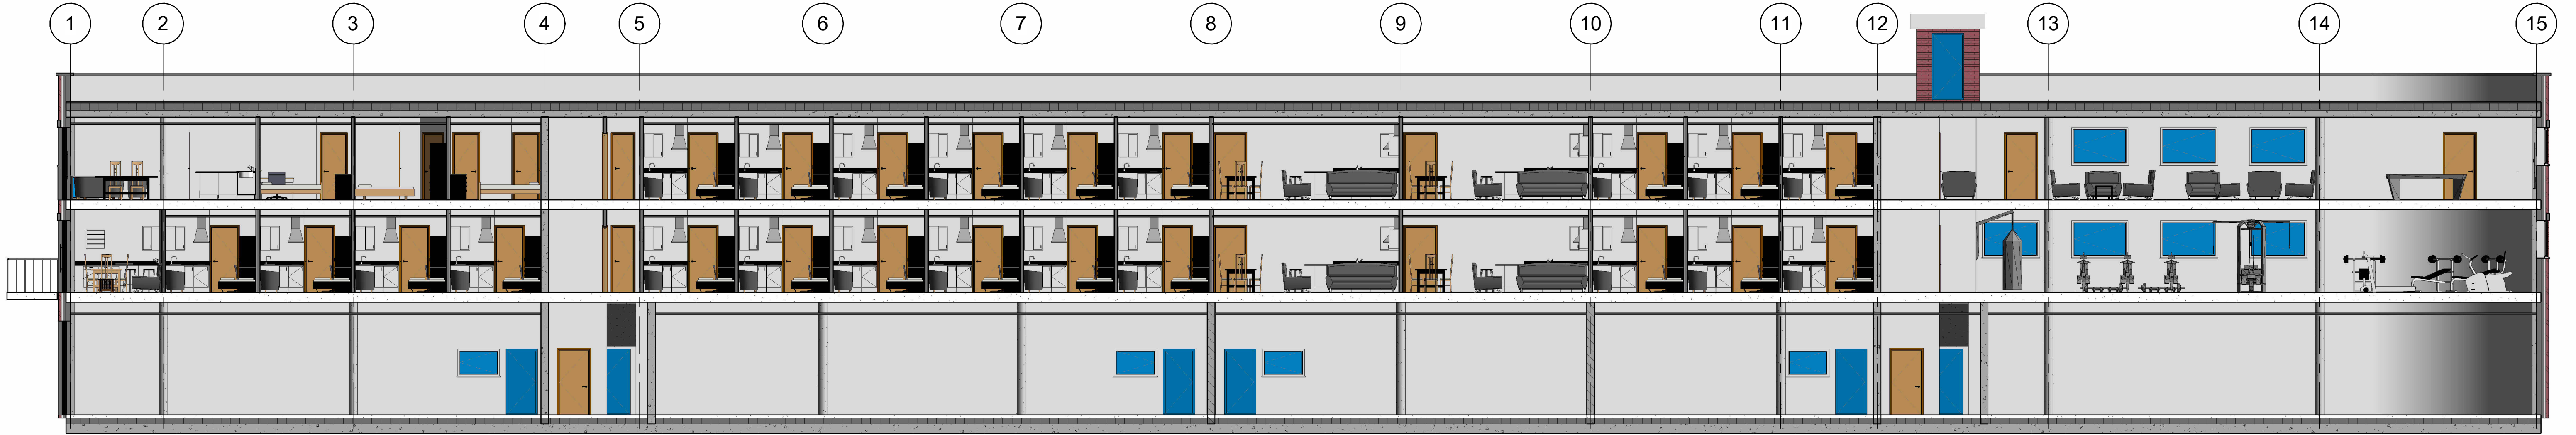


Section - LHS Wing
1 : 100

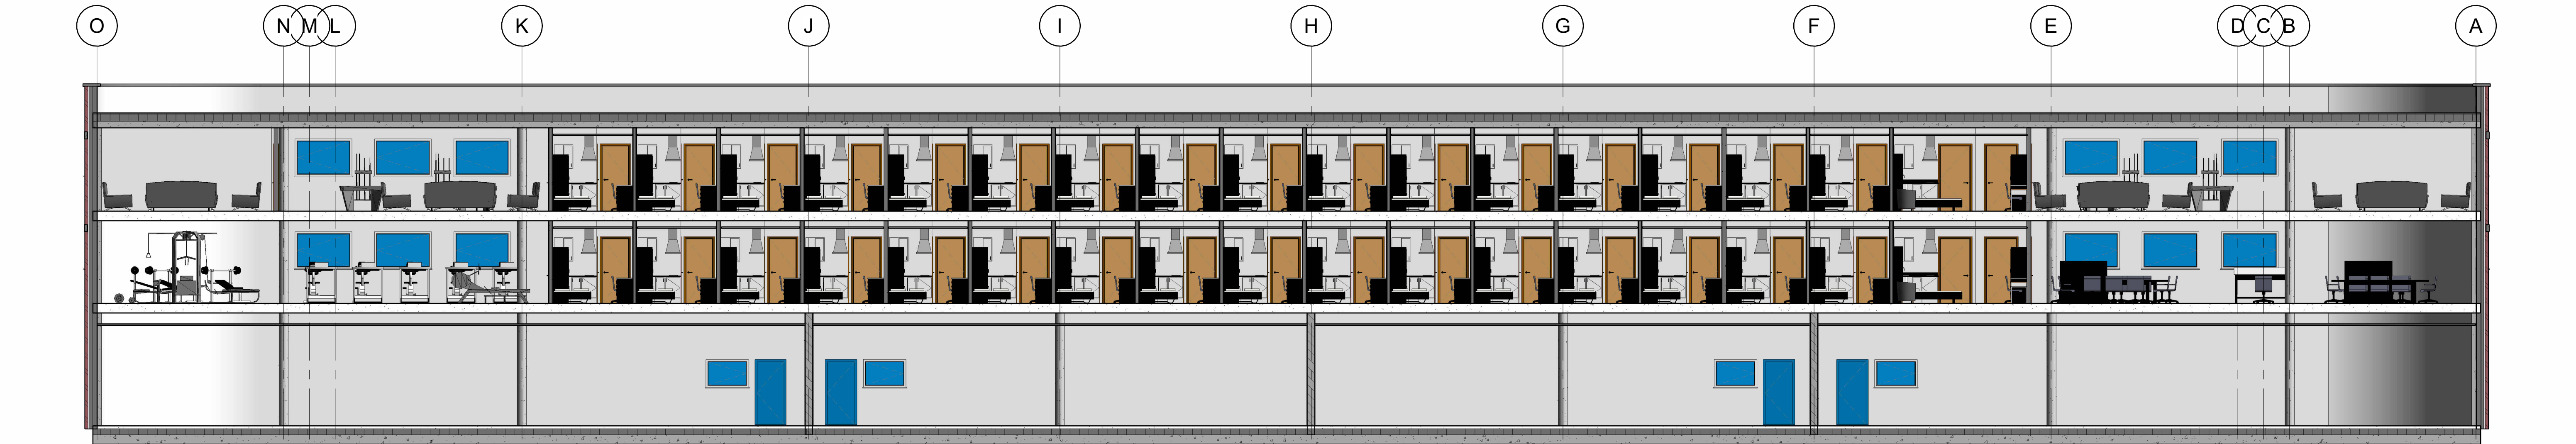


Section - Rear Wing
1 : 100

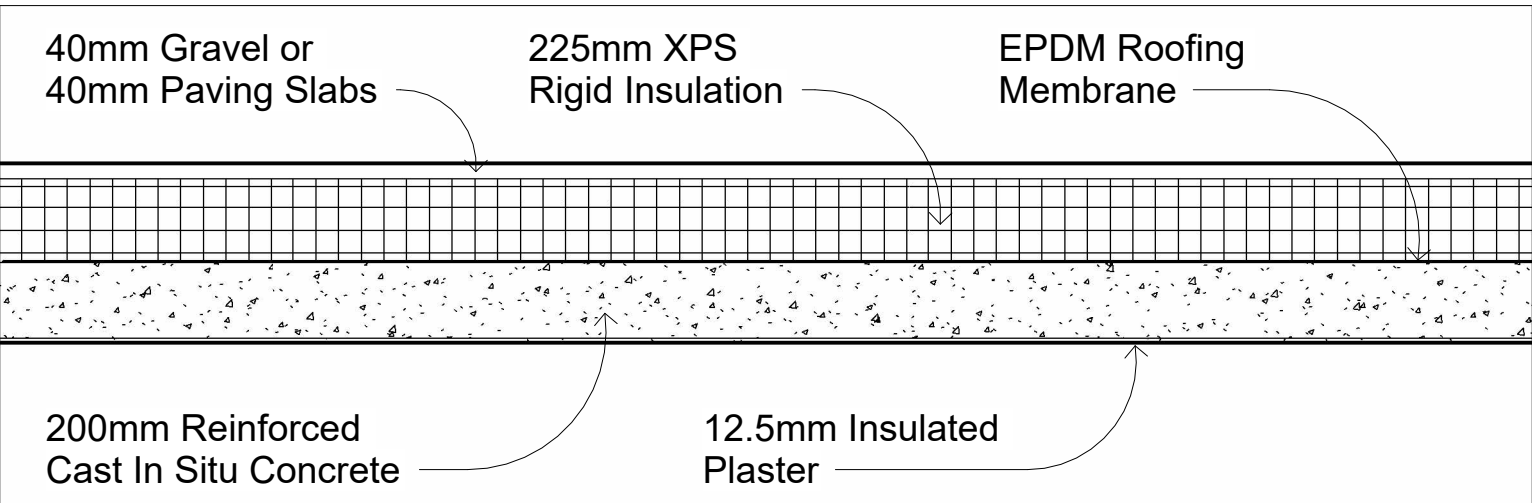

Detailed Section - Roof
1 : 20

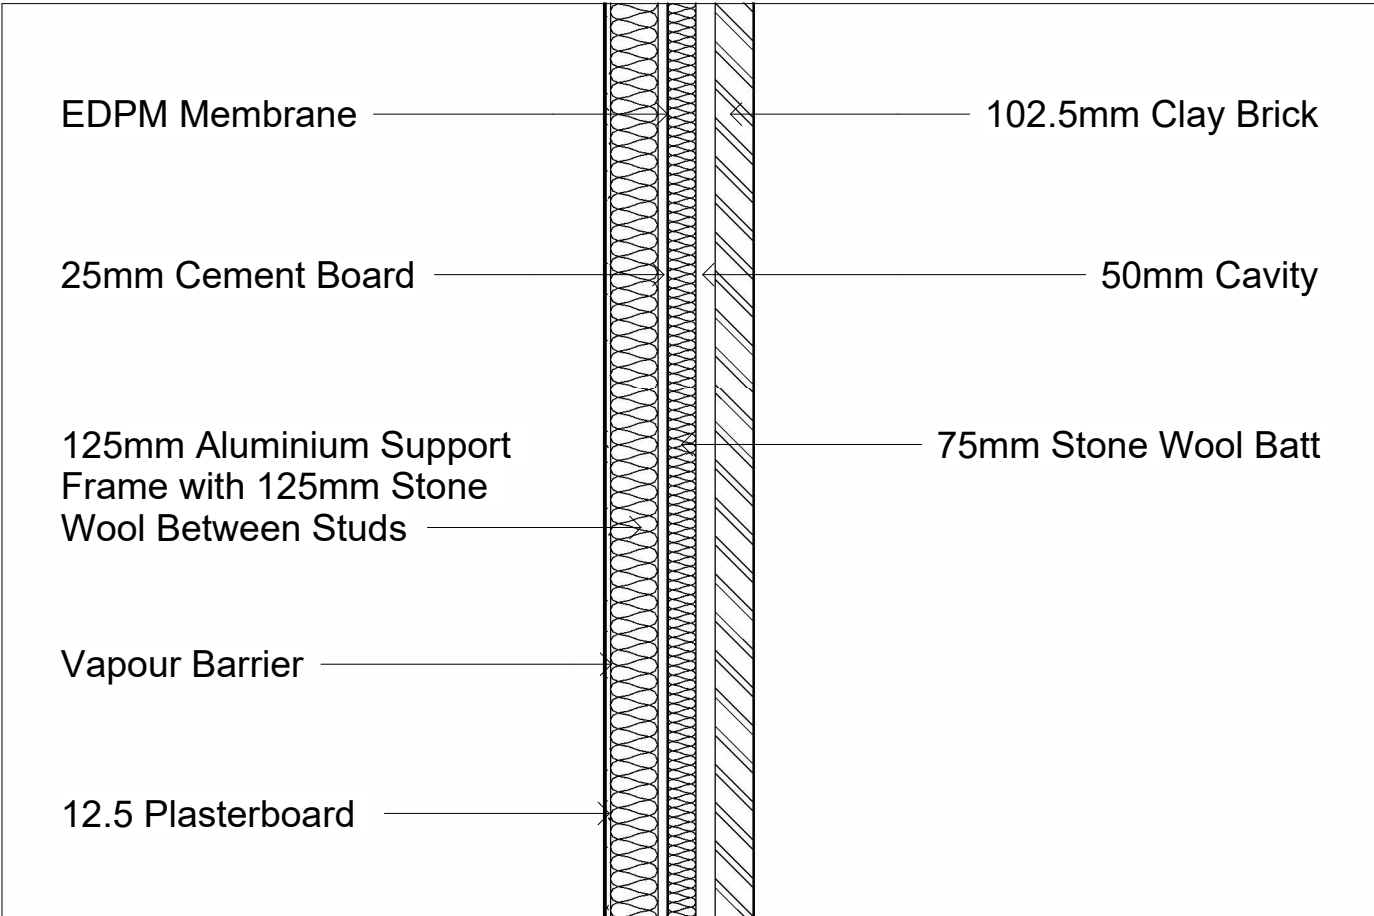

Detailed Section - External Wall
1 : 20

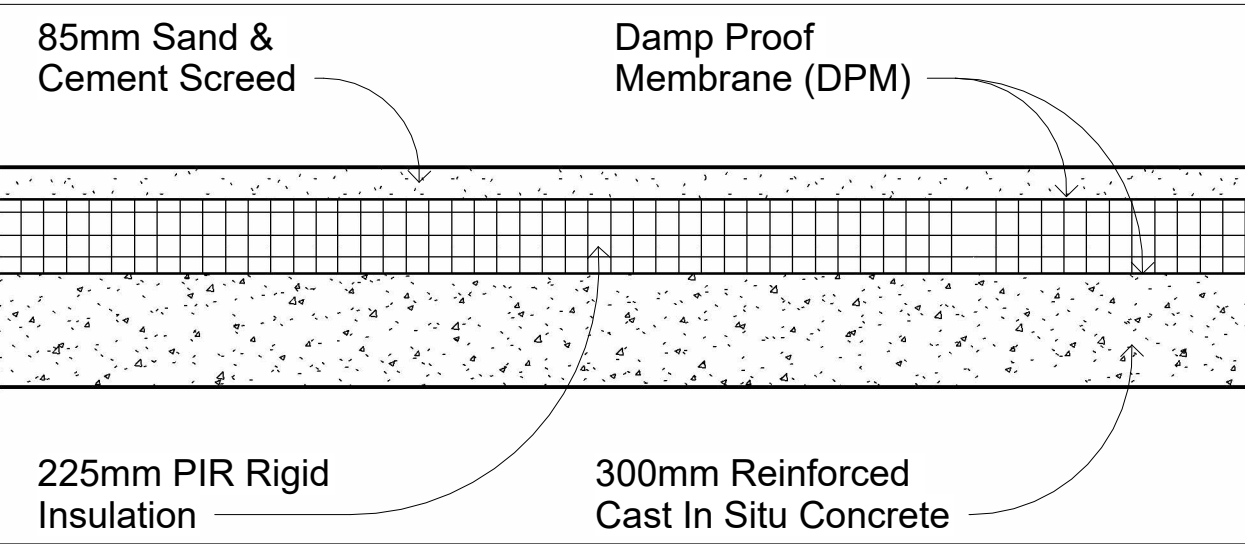

Detailed Section - Ground Floor
1 : 20