
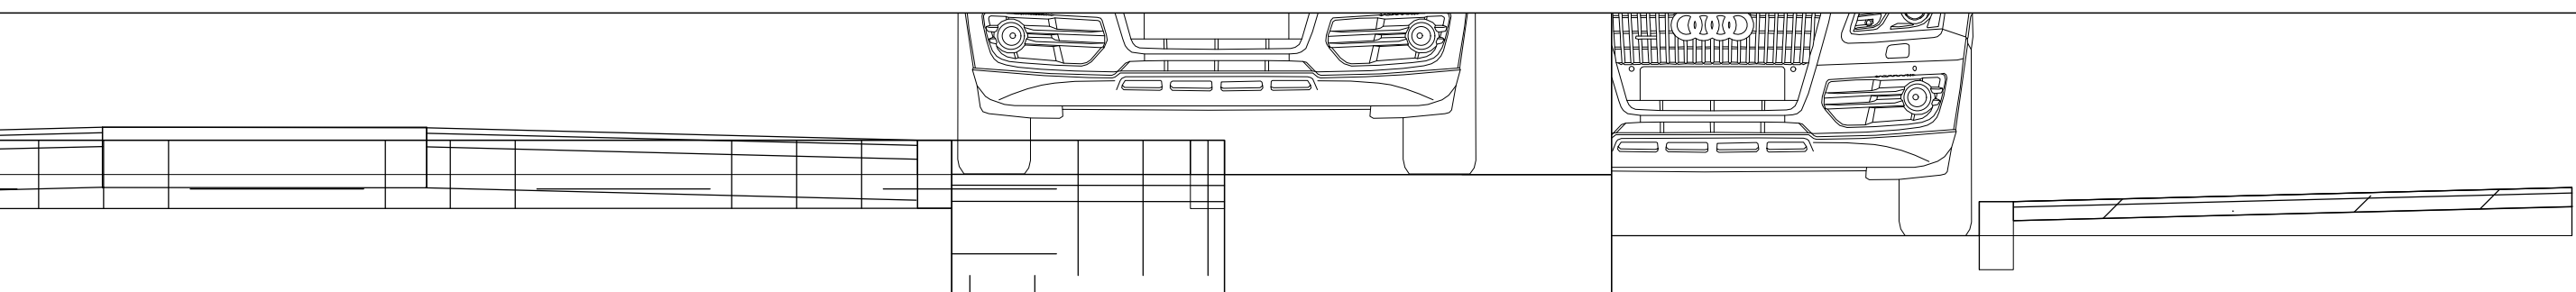
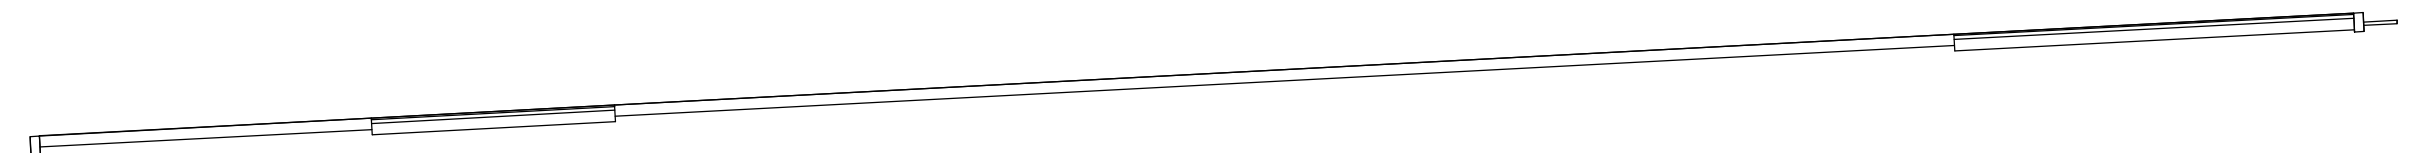
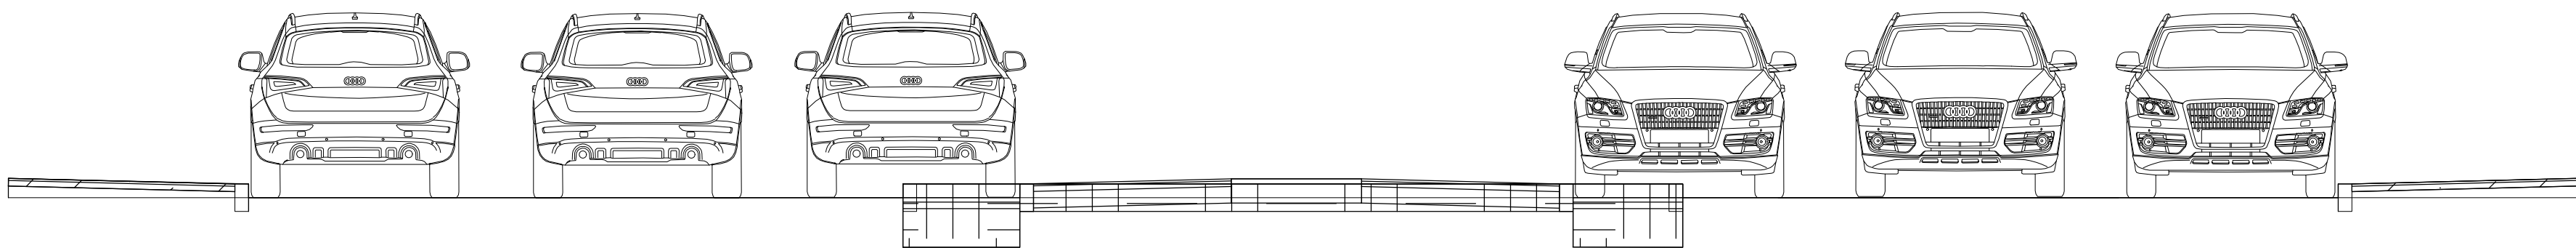


SPRINGFIELD DESIGNS Ltd

**PROPOSED HIGHWAY
IMPROVEMENT - SCALE
1:200**

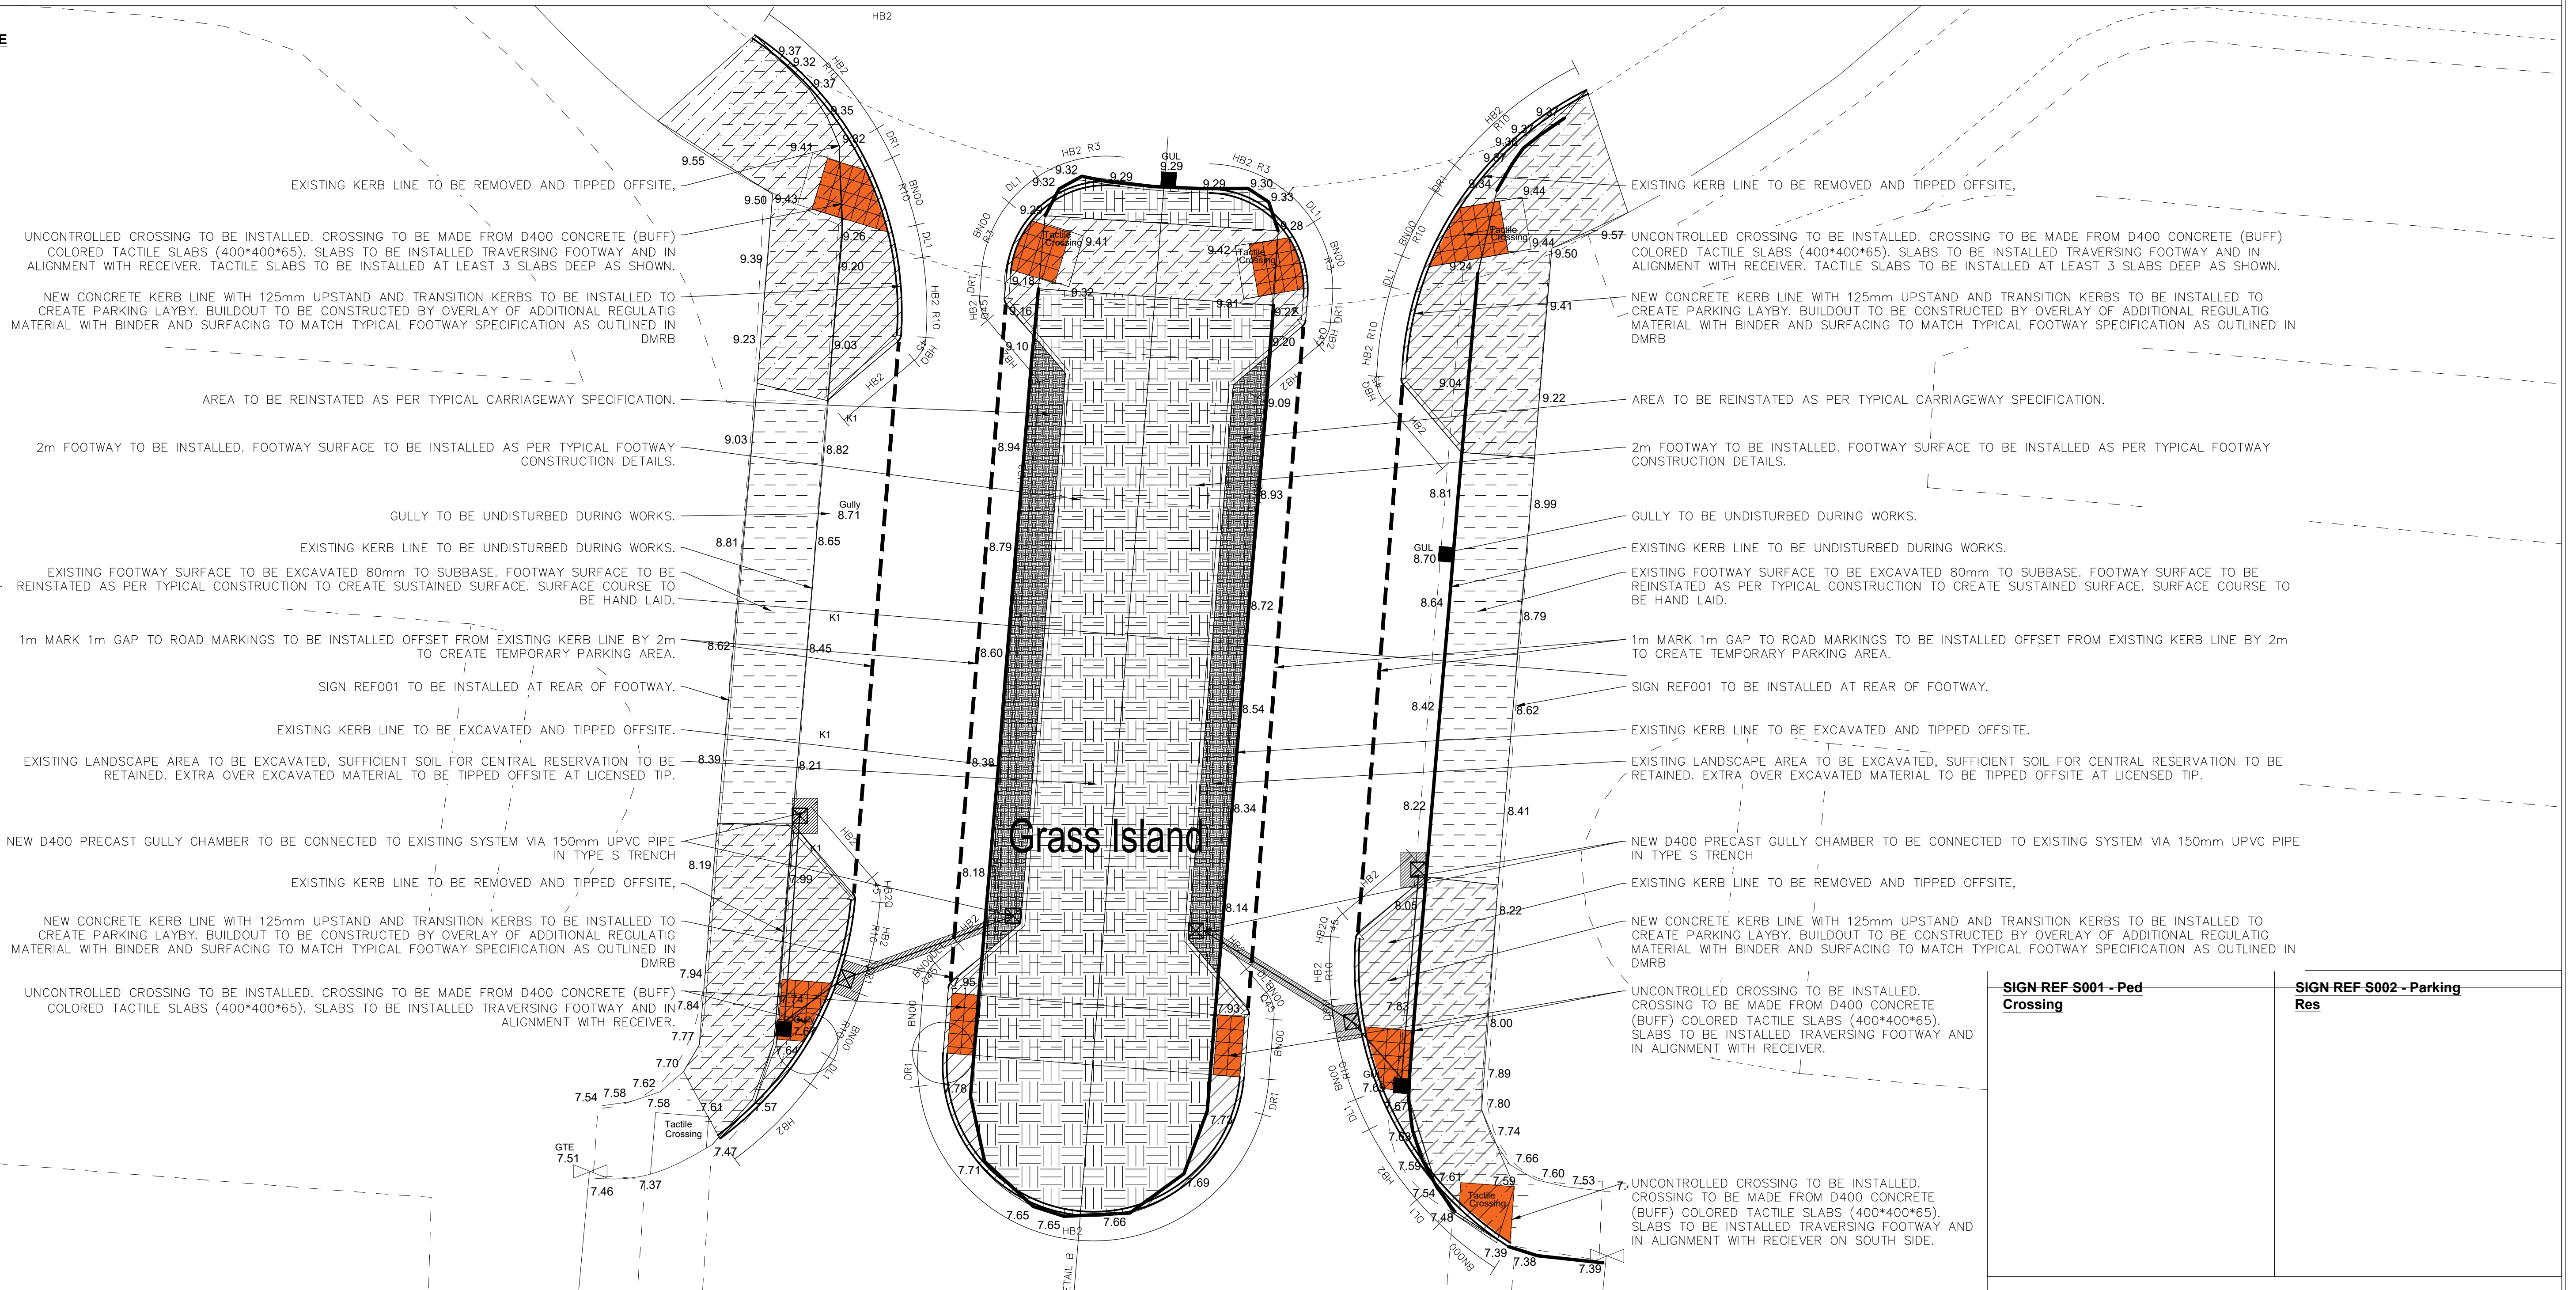

DRAWING TITLE

PHASE 2 - HIGHWAY ACCESS IMPROVEMENT - OVERVIEW

DRAWN BY	
CHECKED	

RM
XXX

11/22
X/XX

	SCALE

SHOWN

PROJECT TITLE

**ACBA6003 - SPRINGFIELD DESIGNS -
PEDESTRIAN BRIDGE**

CAD REF.

CAD

PHASE

--	--

REV.

DRAWING No.

PED1-SPR-DR-C-0004-S1

--	--

DESCRIPTION

BY _____

	ρ

ATF