

Project Name: Ysgol Y Twyn

UPRN Code: 5016

Originator Code: 0001

Discipline : Designer


Drawn By: Michael Sutton


Checked By: Gavin Traylor

Date: 28/04/26

Project Status: Technical designn

ACBA 5016
BIM : LEVEL 5

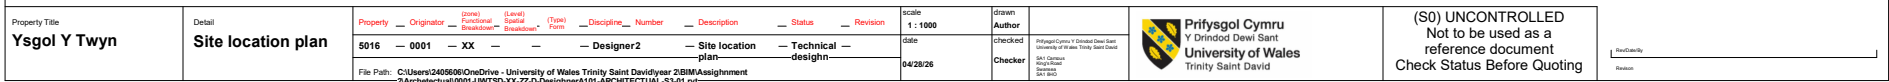


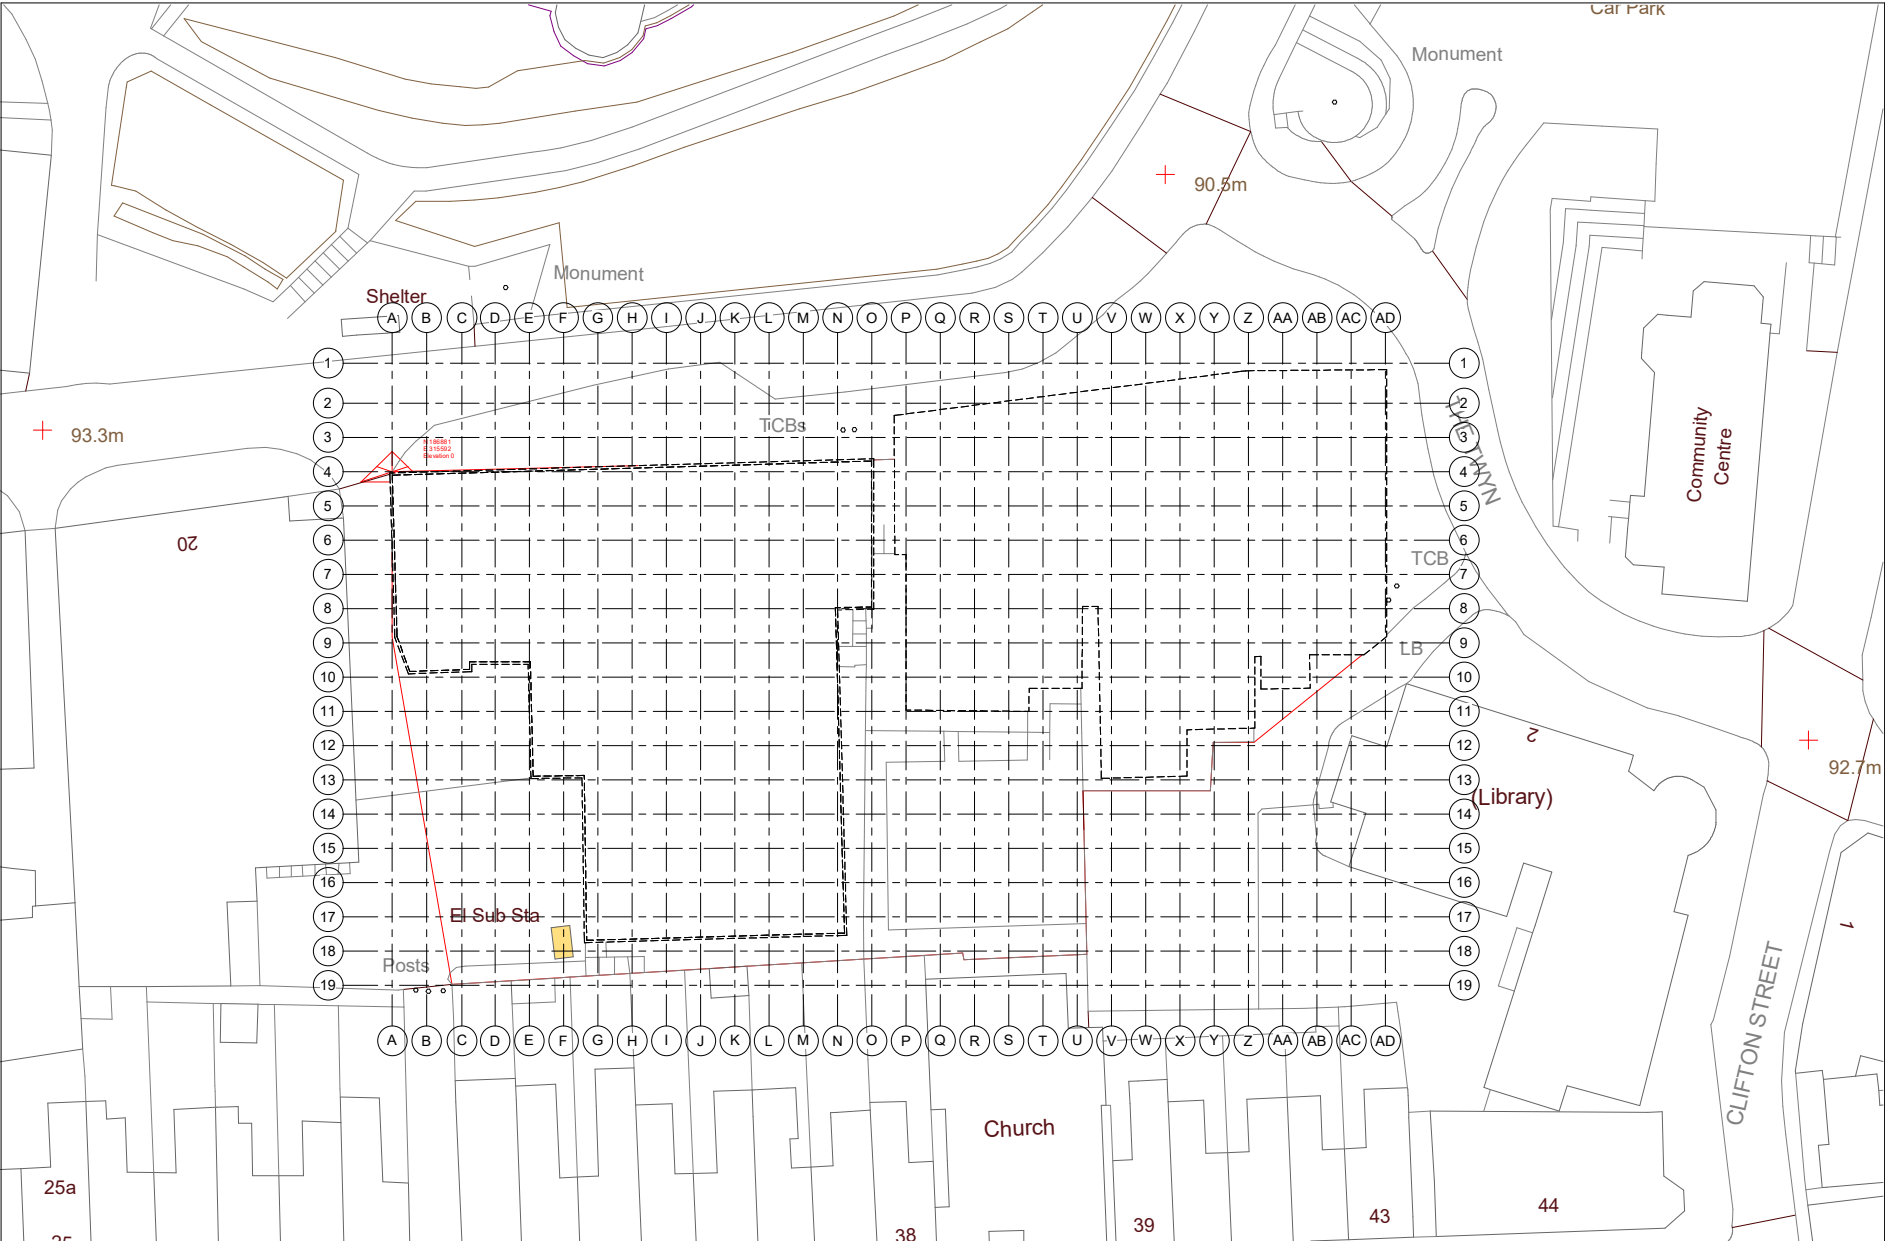


Property Title Ysgol Y Twyn	Detail Existing site plan and demolition	Property ___ Originator ___ (zone) Functional Description ___ (Level) Spatial Description ___ (Type) Form ___ Discipline ___ Number ___ Description ___ Status ___ Revision ___											scale 1 : 200	drawn Author	 Prifysgol Cymru Y Drindod Dewi Sant University of Wales Trinity Saint David	(S0) UNCONTROLLED Not to be used as a reference document Check Status Before Quoting	Revised
		5016 ___ 0001 ___ XX ___ ___ ___ Designer3 ___ Existing site plan and demolition ___ Technical design ___											date	checked			
		File Path: C:\Users\2405606\OneDrive - University of Wales Trinity Saint David\year 2 BIM\demolition\2\Architectural\0001-UWTSO-XX-ZZ-D-DesignerA101-ARCHITECTUAL-S3-01.rvt											04/28/26	Checker			




Property Title	Detail	Property ___ Originator (name) Functional Specification (drawn) Spatial Specification (layout) (Type) Form (Discipline) Number ___ Description ___ Status ___ Revision 5016 — 0001 — XX — — — Designers5 — Proposed — Technical — File Path: C:\Users\2405606\OneDrive - University of Wales Trinity Saint David\year 2\BIM\arrangement 2\Architectural\0001-UWTSO-XX-ZZ-D-DesignerA1\01-ARCHITECTUAL-S3-01.rvt floor plan	scale 1 : 200 date 04/28/26	drawn Author checked Checker	 Prifysgol Cymru Y Drindod Dewi Sant University of Wales Trinity Saint David	(S0) UNCONTROLLED Not to be used as a reference document Check Status Before Quoting	Revision
----------------	--------	--	---	--	--	---	---------------------------------

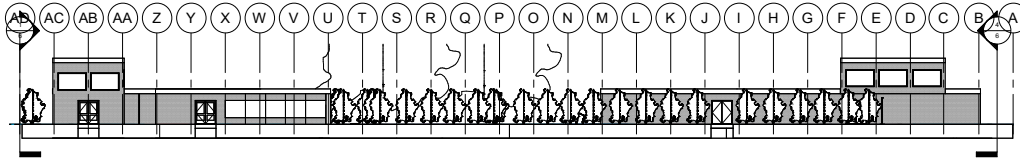


2 North
1 : 200

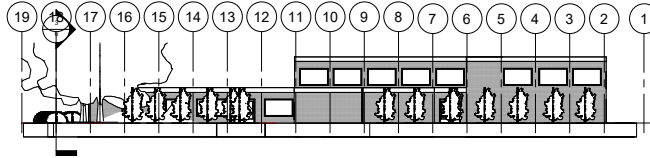

1 East
1 : 200

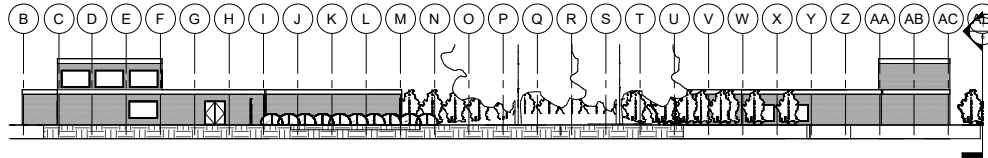


3 South
1 : 200

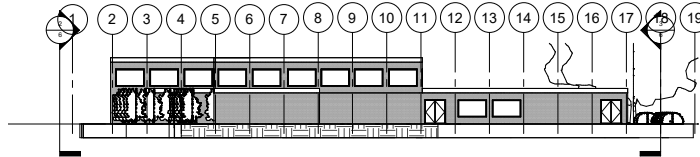

4 West
1 : 200

Property Title	Detail	Property — Originator — (zone) Functional Breakdown — (Level) Spatial Breakdown — (Type) Form — Discipline — Number — Description — Status — Revision											scale	drawn	 Prifysgol Cymru Y Drindod Dewi Sant University of Wales Trinity Saint David	(S0) UNCONTROLLED Not to be used as a reference document Check Status Before Quoting	Reason/Category Revision	
Ysgol Y Twyn	Proposed principal elevations	5016 — 0001 — XX — — — Designer6 — Proposed — Technical —											1 : 200	Author				Prifysgol Cymru Y Drindod Dewi Sant University of Wales Trinity Saint David
		principal design—											date	checked				4th Floor High Road Trinity SA1 8SD
		File Path: C:\Users\2405606\OneDrive - University of Wales Trinity Saint David\year 2\BIM\elevations_2\Architectural\0001-UWTSO-XX-ZZ-D-Designer\A101-ARCHITECTUAL-S3-01.rvt											04/28/26	Checker				

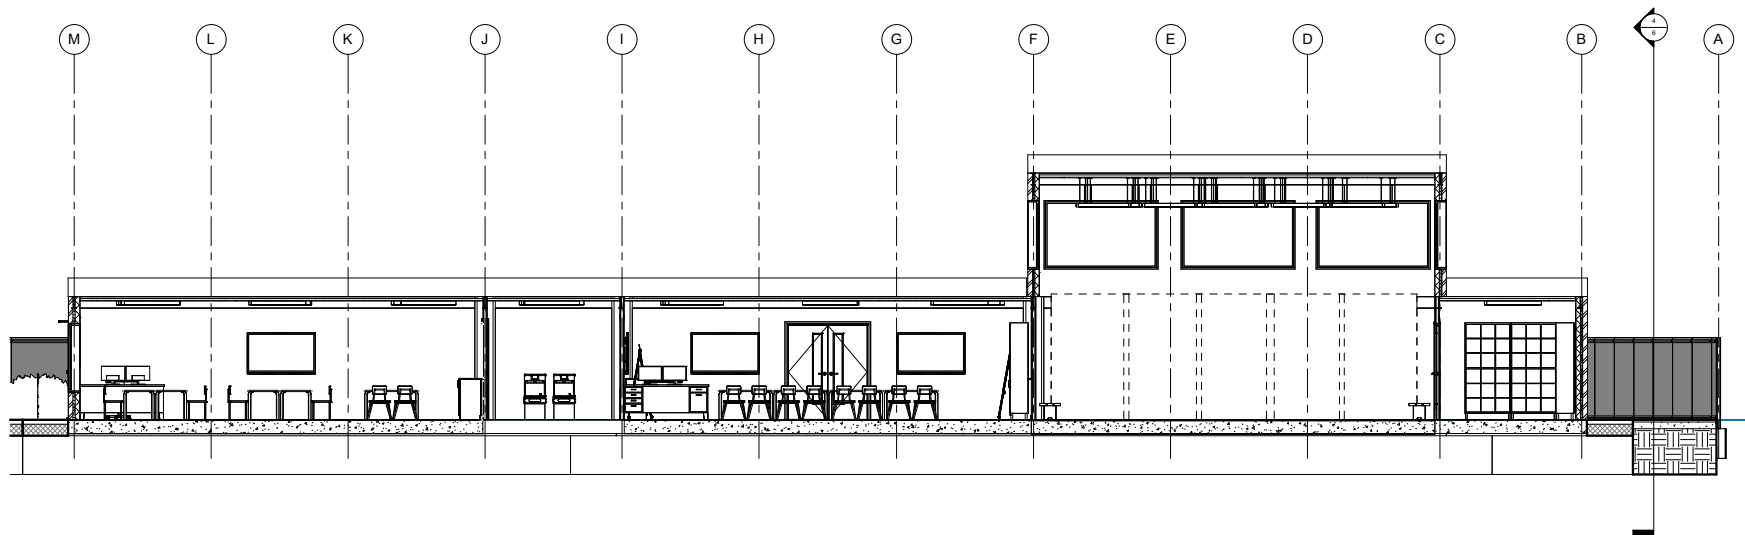

1 Proposed long short section
1 : 50

Property Title Ysgol Y Twyn	Detail Proposed long short section	Property — Originator — (Drawn) Functional Specification — (Landed) Spatial Requirements — (Type) Form — Discipline — Number — Description — Status — Revision								scale 1 : 50	drawn Author	 Prifysgol Cymru Y Drindod Dewi Sant University of Wales Trinity Saint David	(S0) UNCONTROLLED Not to be used as a reference document Check Status Before Quoting	Reason
		5016 — 0001 — XX — — — Designer7 — Proposed long short section — Technical design —								date	checked Prifysgol Cymru Y Drindod Dewi Sant University of Wales Trinity Saint David			
		File Path: C:\Users\2405606\OneDrive - University of Wales Trinity Saint David\year 2\BIM\Assignment 2\Architectual\0001-UWTSO-XX-ZZ-D-DesignerA101-ARCHITECTUAL-S3-01.rvt								04/28/26	Checker S31_Cyfeirnod Rhys Iwan S31-001			



1 Classroom view

Property Title
Ysgol Y Twyn

Detail
**Proposed
Visualisation -1
classroom view**

Property	Originator	Drawn Functional Breakdown	Layout Spatial Equipment	Type Form	Discipline	Number	Description	Status	Revision
5016	0001	XX			Designer8		Proposed Visualisation design	Technical	
File Path: C:\Users\2405606\OneDrive - University of Wales Trinity Saint David\year 2\BIM - 1 classroom 2\Architectural\0001-UWTSO-XX-ZZ-0-DesignerA101-ARCHITECTUAL-S3-01.rvt view									

scale
date
04/28/26

drawn
Author
checked
Checker

Prifysgol Cymru
Y Drindod Dewi Sant
University of Wales
Trinity Saint David



(S0) UNCONTROLLED
Not to be used as a
reference document
Check Status Before Quoting

Rev/Issued
Revision



1 Art room

Property Title
Ysgol Y Twyn

Detail
Proposed
visualisation - 2 art
room

Property	Originator	Drawn Functional Specification	Checked Spatial Specification	Typed Form	Discipline	Number	Description	Status	Revision
5016	0001	XX			Designer9		Proposed visualisation	Technical design	
File Path: C:\Users\2405606\OneDrive - University of Wales Trinity Saint David\year 2 BIM\2 art room\2Architectual\0001-UWTSO-XX-ZZ-D-DesignerA101-ARCHITECTUAL-S3-01.rvt									

scale
date
04/28/26

drawn
Author
checked
Checker

Prifysgol Cymru
Y Drindod Dewi Sant
University of Wales
Trinity Saint David



(S0) UNCONTROLLED
Not to be used as a
reference document
Check Status Before Quoting

Revised



1 ICT room

Property Title Ysgol Y Twyn	Detail proposed visualisation - 3 ICT room	Property — Originator — (Drawn) Functional Breakdown — (Landed) Spatial Breakdown — (Type) Discipline — Number — Description — Status — Revision						scale	drawn	 Prifysgol Cymru y Drindod Dewi Sant University of Wales Trinity Saint David	(S0) UNCONTROLLED Not to be used as a reference document Check Status Before Quoting	Rev/Issued
		5016 — 0001 — XX — — Designer10 — proposed — Technical — visualisation — design						date	checked			
		File Path: C:\Users\2405606\OneDrive - University of Wales Trinity Saint David\year 2\BIM\3 ICT room, 2\Architectual\0001-UWTSO-XX-ZZ-D-DesignerA101-ARCHITECTUAL-S3-01.rvt						04/28/26	Checker			



1 School hall

Property Title Ysgol Y Twyn	Detail Proposed Visualisation - 4 School hall	Property — Originator — (zone) Functional Qualification — (level) Spatial Qualification — (Type) Form — Discipline — Number — Description — Status — Revision										scale	drawn Author	 Prifysgol Cymru Y Drindod Dewi Sant University of Wales Trinity Saint David	(S0) UNCONTROLLED Not to be used as a reference document Check Status Before Quoting	Rev/Issued By Revised
		5016 — 0001 — XX — — Designer11 — Proposed — Visualisation — Technical — design										date	checked			
		File Path: C:\Users\2405606\OneDrive - University of Wales Trinity Saint David\year 2\BIM\4 School hall										04/28/26	Checker			
		Architectural\0001-UWTS-D-DesignerA101-ARCHITECTUAL-S3-01.rvt														



1 Cafeteria

Property Title Ysgol Y Twyn	Detail Proposed visualisations - 5 Cafeteria	Property — Originator — (Drawn) Functional Breakdown — (Landed) Spatial Organisation — (Type) Form — Discipline — Number — Description — Status — Revision						scale	drawn	 Prifysgol Cymru Y Drindod Dewi Sant University of Wales Trinity Saint David	(S0) UNCONTROLLED Not to be used as a reference document Check Status Before Quoting	Rev/Issued By
		5016 — 0001 — XX — — — Designer12 — Proposed visualisations — Technical design —						date	checked			
		File Path: C:\Users\2405606\OneDrive - University of Wales Trinity Saint David\year 2\BIM\5 Cafeteria - 2\Architectural\0001-UWTSO-XX-ZZ-0-DesignerA101-ARCHITECTUAL-S3-01.rvt						04/28/26	Checker			



1 Playground

Property Title Ysgol Y Twyn	Detail Proposed visualisations - 6 Playground	<table><tr><td>Property</td><td>Originator</td><td>(zone) Functional Breakdown</td><td>(level) Spatial Footprint</td><td>(type) Form</td><td>Discipline</td><td>Number</td><td>Description</td><td>Status</td><td>Revision</td><td>scale</td></tr><tr><td>5016</td><td>0001</td><td>XX</td><td></td><td></td><td>Designer13</td><td></td><td>Proposed visualisations</td><td>Technical</td><td></td><td>date</td></tr><tr><td colspan="10">File Path: C:\Users\2405606\OneDrive - University of Wales Trinity Saint David\year 2\BIM - 6 Playground</td><td>04/28/26</td></tr><tr><td colspan="10"></td><td></td></tr></table>										Property	Originator	(zone) Functional Breakdown	(level) Spatial Footprint	(type) Form	Discipline	Number	Description	Status	Revision	scale	5016	0001	XX			Designer13		Proposed visualisations	Technical		date	File Path: C:\Users\2405606\OneDrive - University of Wales Trinity Saint David\year 2\BIM - 6 Playground										04/28/26												<table><tr><td>drawn Author</td><td>checked Author</td><td>checked Author</td><td>checked Author</td></tr><tr><td>Checker</td><td>Checker</td><td>Checker</td><td>Checker</td></tr></table>	drawn Author	checked Author	checked Author	checked Author	Checker	Checker	Checker	Checker	 Prifysgol Cymru Y Drindod Dewi Sant University of Wales Trinity Saint David	(S0) UNCONTROLLED Not to be used as a reference document Check Status Before Quoting	checkAvailability Revision
		Property	Originator	(zone) Functional Breakdown	(level) Spatial Footprint	(type) Form	Discipline	Number	Description	Status	Revision	scale	
		5016	0001	XX			Designer13		Proposed visualisations	Technical		date	
		File Path: C:\Users\2405606\OneDrive - University of Wales Trinity Saint David\year 2\BIM - 6 Playground										04/28/26	
drawn Author	checked Author	checked Author	checked Author	
Checker	Checker	Checker	Checker	



(S0) UNCONTROLLED
Not to be used as a
reference document
Check Status Before Quoting

Revision



1 Nursery play room

Property Title
Ysgol Y Twyn

Detail
**Proposed
visualisation - 7
nursery play room**

Property	Originator	Drawn Functional Breakdown	Layout Spatial Footprint	Type Form	Discipline	Number	Description	Status	Revision
5016	0001	XX			Designer14		Proposed visualisation	Technical design	
File Path: C:\Users\2405606\OneDrive - University of Wales Trinity Saint David\year 2 BIM\7 nursery play 2\Architectual\0001-UWTSO-XX-ZZ-D-DesignerA101-ARCHITECTUAL-S3-01.rvt\room									

scale
date
04/28/26

drawn
Author
checked
Checker

Prifysgol Cymru
Y Drindod Dewi Sant
University of Wales
Trinity Saint David



(S0) UNCONTROLLED
Not to be used as a
reference document
Check Status Before Quoting

Rev/Issued
Revision



1 community hall

Property Title
Ysgol Y Twyn

Detail
Proposed
visualisation -8
community hall

Property	Originator	(Drawn) Functional Specification	(Landed) Spatial Specification	(Type) Form	Discipline	Number	Description	Status	Revision
5016	0001	XX			Designer15		Proposed visualisation design	Technical	
File Path: C:\Users\2405606\OneDrive - University of Wales Trinity Saint David\year 2\BIM -8 community hall\2\Architectural\0001-UWTSD-XX-ZZ-0-DesignerA101-ARCHITECTUAL-S3-01.vyt\hall									

scale
date
04/28/26

drawn
Author
checked
Checker

Prifysgol Cymru
Y Drindod Dewi Sant
University of Wales
Trinity Saint David




(S0) UNCONTROLLED
Not to be used as a
reference document
Check Status Before Quoting

Revision



① storey gallery

Property Title Ysgol Y Twyn	Detail proposed visualisations - 9 storey gallery	Property — Originator — (Drawn) Functional Breakdown — (Landed) Spatial Organisation — (Type) Form — Discipline — Number — Description — Status — Revision										scale	drawn	Prifysgol Cymru Y Drindod Dewi Sant University of Wales Trinity Saint David	(S0) UNCONTROLLED Not to be used as a reference document Check Status Before Quoting	Rev/Issued by
		5016 — 0001 — XX — — — Designer16 — proposed — Technical — visualisations — design										date	checked			
		File Path: C:\Users\2405606\OneDrive - University of Wales Trinity Saint David\year 2\BIM\9 storey.d 2\Architectual\0001-UWTSO-XX-ZZ-D-DesignerA101-ARCHITECTUAL-S3-01.rvt\gallery										04/28/26	Checker			

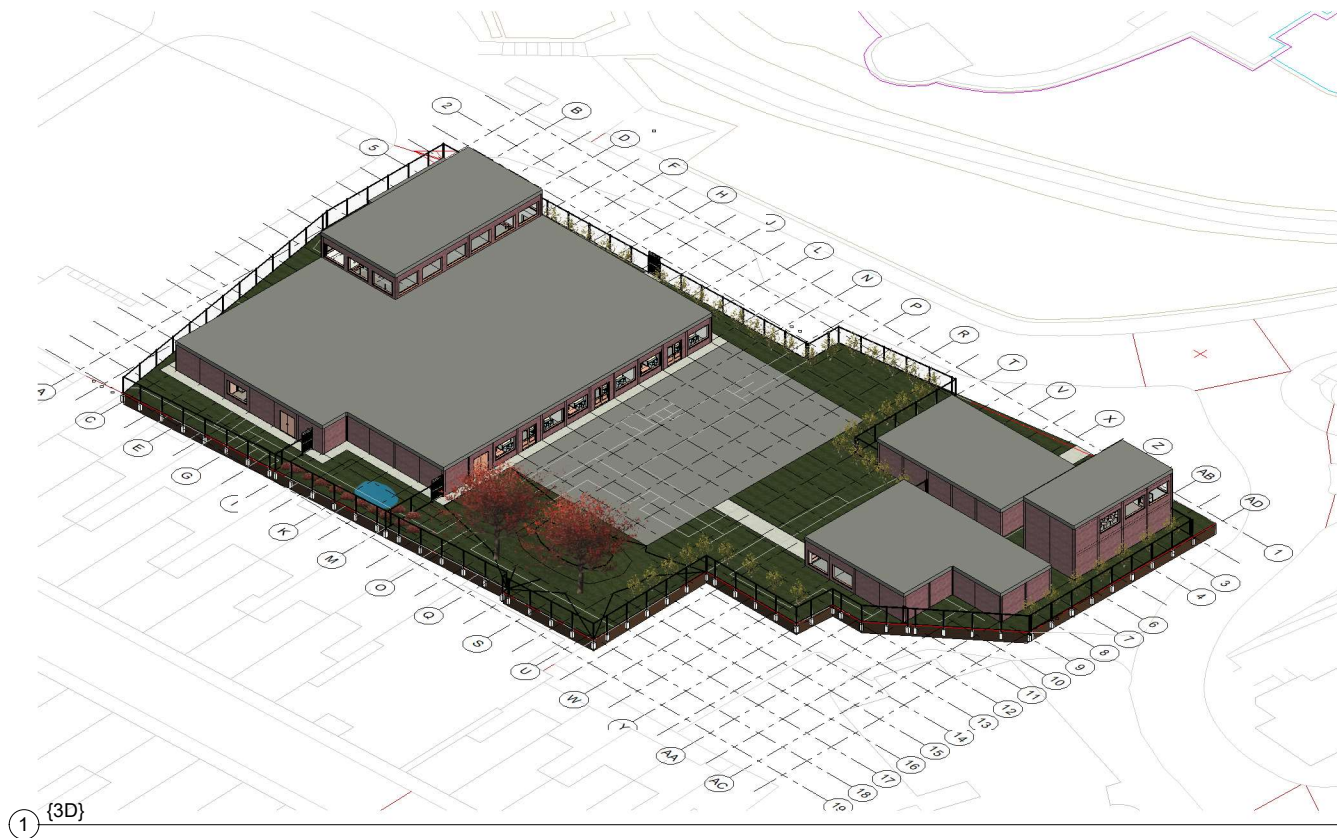

Property Title Ysgol Y Twyn	Detail Proposed visualisation - 10 Ed site plan	Property _____ Originator _____ (Zone) _____ (Level) _____ Functional Breakdown _____ (Type) Form _____ Discipline _____ Number _____ Description _____ Status _____ Revision _____							scale	drawn	 Prifysgol Cymru Y Drindod Dewi Sant University of Wales Trinity Saint David	(S0) UNCONTROLLED Not to be used as a reference document Check Status Before Quoting	RevClarity Access
		5016 _____ 0001 _____ XX _____ Designer18 _____ Proposed _____ Technical _____ visualisation _____ design _____							date	checked			
		File Path: C:\Users\2405606\OneDrive - University of Wales Trinity Saint David\year 2\BIM\10 Ed site plan 2\Architectural\0001-JWTSD-XX-ZZ-0-DesignerA101-ARCHITECTUAL-S3-01.rvt							04/28/26	Checker			

Door Schedule				
Description	Family and Type	Count	Height	Width

Doors_ExtDbl_2: External Door - 1

[illegible]

Doors_ExtDbl_Flush_Fire_Escape: 1810x2110mm

External Opening Double Doors	Doors_ExtDbI_Flush_Fire_Escape: 1810x2110mm	1	2.110	1.810
----------------------------------	--	---	-------	-------

Doors_ExtDbl_Flush_Fire_Escape: Fire Escape Door - 1

[illegible]

Doors_IntDbl_2: Internal Door - 2

[illegible]

M_Single-Flush: Internal Door - 1


[illegible]

Room Schedule			
Name	Number	Area	Level
Reception classroom	6	78 m ²	0 - Ground floor
Room	21	106 m ²	0 - Ground floor
Art classroom	4	105 m ²	0 - Ground floor
Shcool Hall	3	156 m ²	0 - Ground floor
Cafeteria	16	138 m ²	0 - Ground floor
Storage cupboard	1	8 m ²	0 - Ground floor
Storage cupboard 2	2	17 m ²	0 - Ground floor
Hallway 2	17	26 m ²	0 - Ground floor
Year 1 Classrooom	7	78 m ²	0 - Ground floor
year 2 classroom	8	78 m ²	0 - Ground floor
Hallway 1	5	138 m ²	0 - Ground floor
Male student toilet	9	16 m ²	0 - Ground floor
Female student toilet	10	17 m ²	0 - Ground floor
Disabled toilet 1	11	4 m ²	0 - Ground floor
2Disabled toilet	12	4 m ²	0 - Ground floor
3Disabled toilet	13	4 m ²	0 - Ground floor
Disabled toilet 4	14	4 m ²	0 - Ground floor
Staff room	15	52 m ²	0 - Ground floor
Storey gallery	18	70 m ²	0 - Ground floor
Cafe	23	25 m ²	0 - Ground floor
Store	22	16 m ²	0 - Ground floor
Office	19	8 m ²	0 - Ground floor
Disabled toilet 5	20	4 m ²	0 - Ground floor
Disabled toilet 6	21	4 m ²	0 - Ground floor
Comunity hall	24	67 m ²	0 - Ground floor
Male nursery toilet	25	8 m ²	0 - Ground floor
Female nursery toilet	26	8 m ²	0 - Ground floor
Disabled toilet 7	27	4 m ²	0 - Ground floor
Disabled toilet 8	28	4 m ²	0 - Ground floor
Disabled toilet 9	29	4 m ²	0 - Ground floor
Nursery staff room	30	38 m ²	0 - Ground floor
Nursery play area	31	104 m ²	0 - Ground floor


Wall Schedule		
Family and Type	Area	Width
Basic Wall: External wall - 1		
Basic Wall: External wall - 1	82 m²	0.254
Basic Wall: External wall - 1	43 m²	0.254
Basic Wall: External wall - 1	58 m²	0.254
Basic Wall: External wall - 1	41 m²	0.254
Basic Wall: External wall - 1	9 m²	0.254
Basic Wall: External wall - 1	24 m²	0.254
Basic Wall: External wall - 1	8 m²	0.254
Basic Wall: External wall - 1	22 m²	0.254
Basic Wall: External wall - 1	25 m²	0.254
Basic Wall: External wall - 1	16 m²	0.254
Basic Wall: External wall - 1	55 m²	0.254
Basic Wall: External wall - 1	21 m²	0.254
Basic Wall: External wall - 1	52 m²	0.254
Basic Wall: External wall - 1	32 m²	0.254
Basic Wall: External wall - 1	13 m²	0.254
Basic Wall: External wall - 1	24 m²	0.254
Basic Wall: External wall - 1	41 m²	0.254
Basic Wall: External wall - 1	10 m²	0.254
Basic Wall: External wall - 1	16 m²	0.254
Basic Wall: External wall - 1	16 m²	0.254
Basic Wall: External wall - 1	20 m²	0.254
Basic Wall: External wall - 1	14 m²	0.254
Basic Wall: External wall - 1	26 m²	0.254
Basic Wall: External wall - 1	13 m²	0.254
Basic Wall: External wall - 1	25 m²	0.254
Basic Wall: External wall - 2		
Basic Wall: External wall - 2	8 m²	0.255
Basic Wall: External wall - 2	32 m²	0.255
Basic Wall: External wall - 2	28 m²	0.255
Basic Wall: Internal wall - 1		
Basic Wall: Internal wall - 1	67 m²	0.100
Basic Wall: Internal wall - 1	24 m²	0.100
Basic Wall: Internal wall - 1	24 m²	0.100
Basic Wall: Internal wall - 1	24 m²	0.100
Basic Wall: Internal wall - 1	20 m²	0.100
Basic Wall: Internal wall - 1	20 m²	0.100
Basic Wall: Internal wall - 1	24 m²	0.100
Basic Wall: Internal wall - 1	56 m²	0.100
Basic Wall: Internal wall - 1	24 m²	0.100

Wall Schedule		
Family and Type	Area	Width
Basic Wall: Internal wall - 1	22 m²	0.100
Basic Wall: Internal wall - 1	73 m²	0.100
Basic Wall: Internal wall - 1	14 m²	0.100
Basic Wall: Internal wall - 1	16 m²	0.100
Basic Wall: Internal wall - 1	8 m²	0.100
Basic Wall: Internal wall - 1	3 m²	0.100
Basic Wall: Internal wall - 1	2 m²	0.100
Basic Wall: Internal wall - 1	8 m²	0.100
Basic Wall: Internal wall - 1	2 m²	0.100
Basic Wall: Internal wall - 1	6 m²	0.100
Basic Wall: Internal wall - 1	19 m²	0.100
Basic Wall: Internal wall - 1	8 m²	0.100
Basic Wall: Internal wall - 1	3 m²	0.100
Basic Wall: Internal wall - 2		
Basic Wall: Internal wall - 2	29 m²	0.100
Basic Wall: Internal wall - 2	8 m²	0.100
Basic Wall: Internal wall - 2	8 m²	0.100
Basic Wall: Internal wall - 2	8 m²	0.100
Basic Wall: Internal wall - 2	4 m²	0.100
Basic Wall: Internal wall - 2	8 m²	0.100
Basic Wall: Internal wall - 2	8 m²	0.100
Basic Wall: Internal wall - 2	4 m²	0.100
Basic Wall: Internal wall - 2	8 m²	0.100
Basic Wall: Internal wall - 2	8 m²	0.100
Basic Wall: Internal wall - 2	14 m²	0.100
Basic Wall: Internal wall - 2	8 m²	0.100
Basic Wall: Internal wall - 2	8 m²	0.100
Basic Wall: Internal wall - 2	4 m²	0.100
Basic Wall: Internal wall - 2	8 m²	0.100
Basic Wall: Internal wall - 2	8 m²	0.100
Basic Wall: Internal wall - 2	2 m²	0.100
Basic Wall: Internal wall - 2	8 m²	0.100
Basic Wall: Internal wall - 2	2 m²	0.100
Basic Wall: Internal wall - 2	8 m²	0.100
Curtain Wall: Curtain Wall		
Curtain Wall: Curtain Wall	24 m²	
Curtain Wall: Curtain Wall	9 m²	

[illegible][illegible]

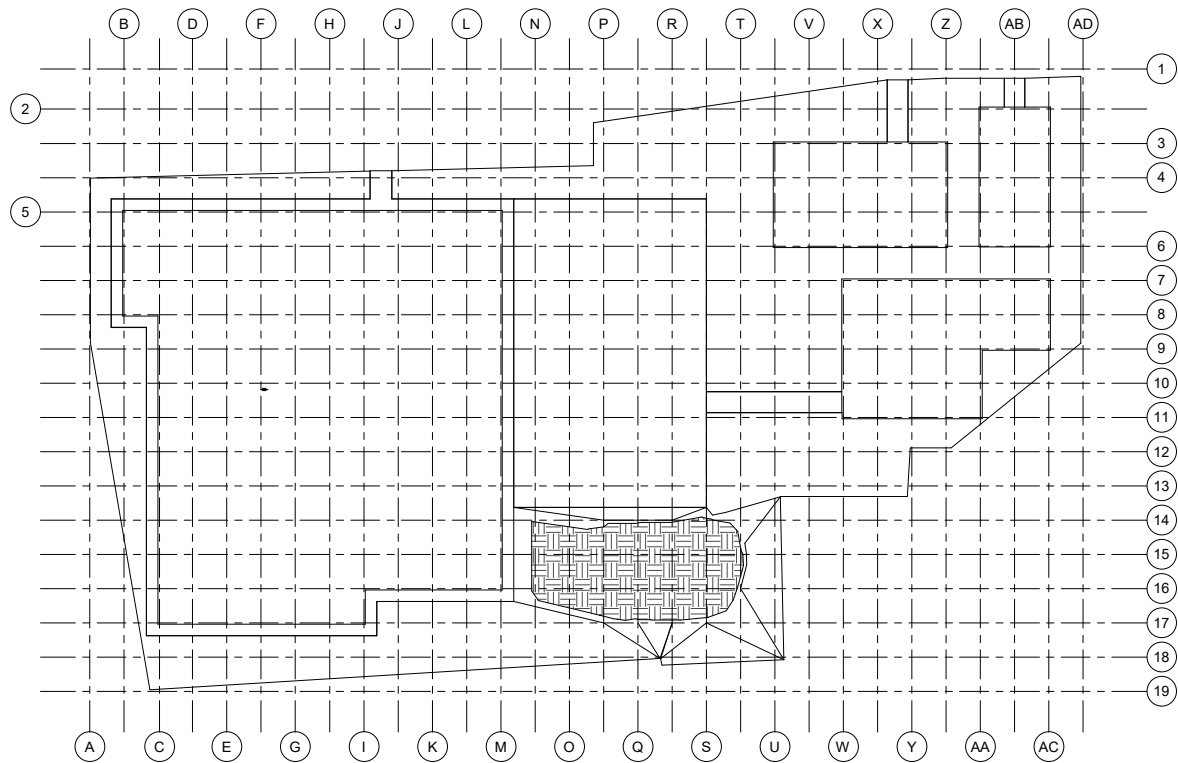

0 - Ground Floor - New
1 Construction Copy 1 Copy 1
1:200

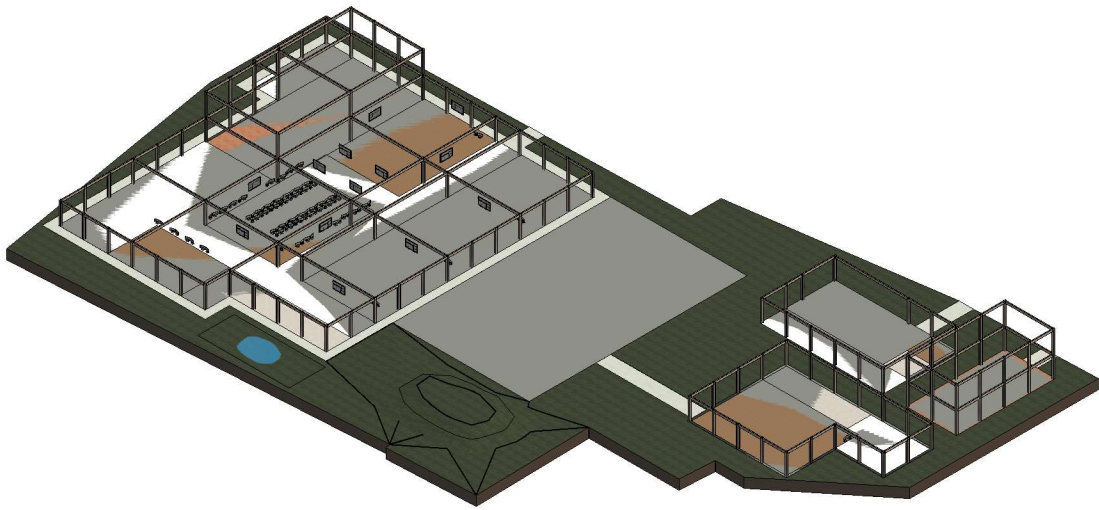

Property Title
Ysgol Y Twyn

Detail
**Structural
visualisation**

Property	Originator	Discipline	Number	Description	Status	Revision
5016	0001	XX	—	Designer S.3	— Structural —	— visualisation —
File Path: C:\Users\2405606\OneDrive - University of Wales Trinity Saint David\year 2 BIM\Assignment 2\Structural\0001-JWTSD-XX-ZZ-D-DesignerA101-STRUCTURAL-S3-01.rvt						

scale
date
04/28/26


drawn
Author
checked
Checker

Prifysgol Cymru
Y Drindod Dewi Sant
University of Wales Trinity Saint David



(S0) UNCONTROLLED
Not to be used as a
reference document
Check Status Before Quoting

Revised
Revised

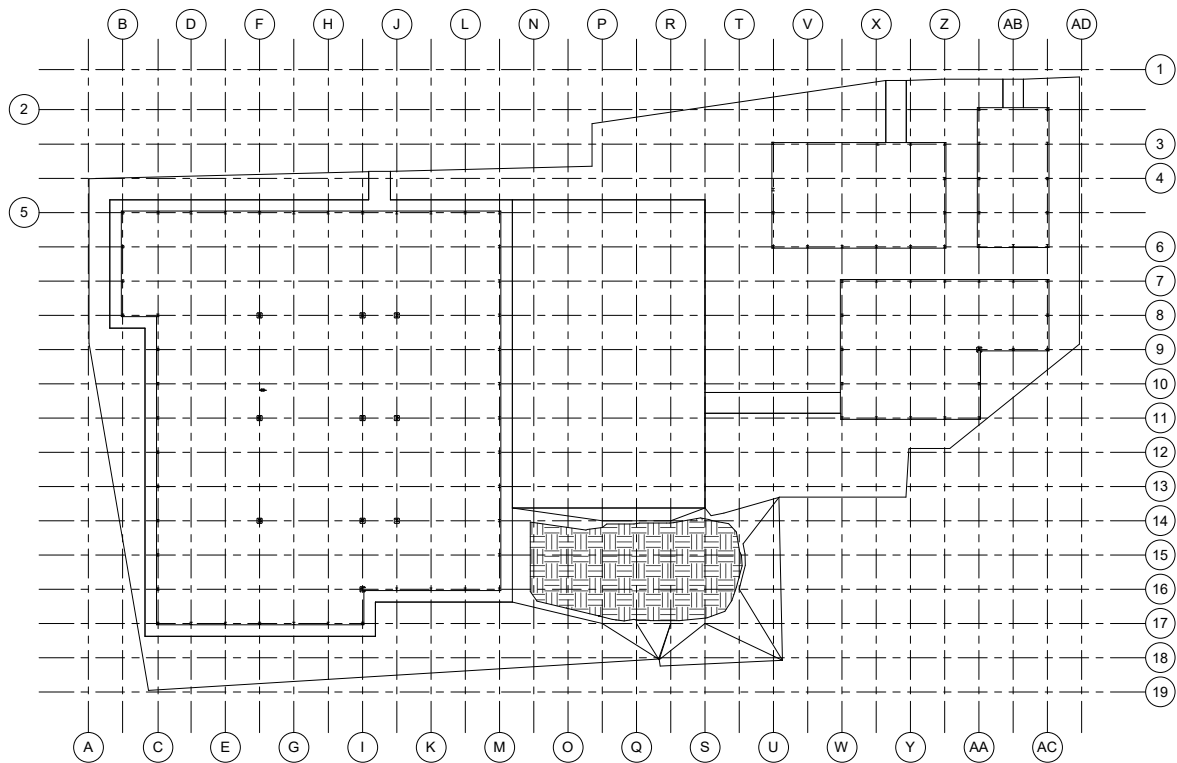

Property Title	Detail	Property ___ Originator ___ (Drawn) Functional ___ (Level) Spatial ___ (Type) Form ___ Discipline ___ Number ___ Description ___ Status ___ Revision ___ 5016 ___ 0001 ___ XX ___ ___ ___ Designers.4 ___ Primary ___ structure plan ___ Technical ___ design ___ File Path: C:\Users\2405606\OneDrive - University of Wales Trinity Saint David\year 2\BIM\Assignment 2\Structural\0001-UWTSD-XX-ZZ-D-Designer\A101-STRUCTURAL-S3-01.rvt	scale 1 : 200 date 04/28/26	drawn Author checked Checker	 Prifysgol Cymru Y Drindod Dewi Sant University of Wales Trinity Saint David	(S0) UNCONTROLLED Not to be used as a reference document Check Status Before Quoting	Rev/Issued Revision
Ysgol Y Twyn	Primary structure plan						