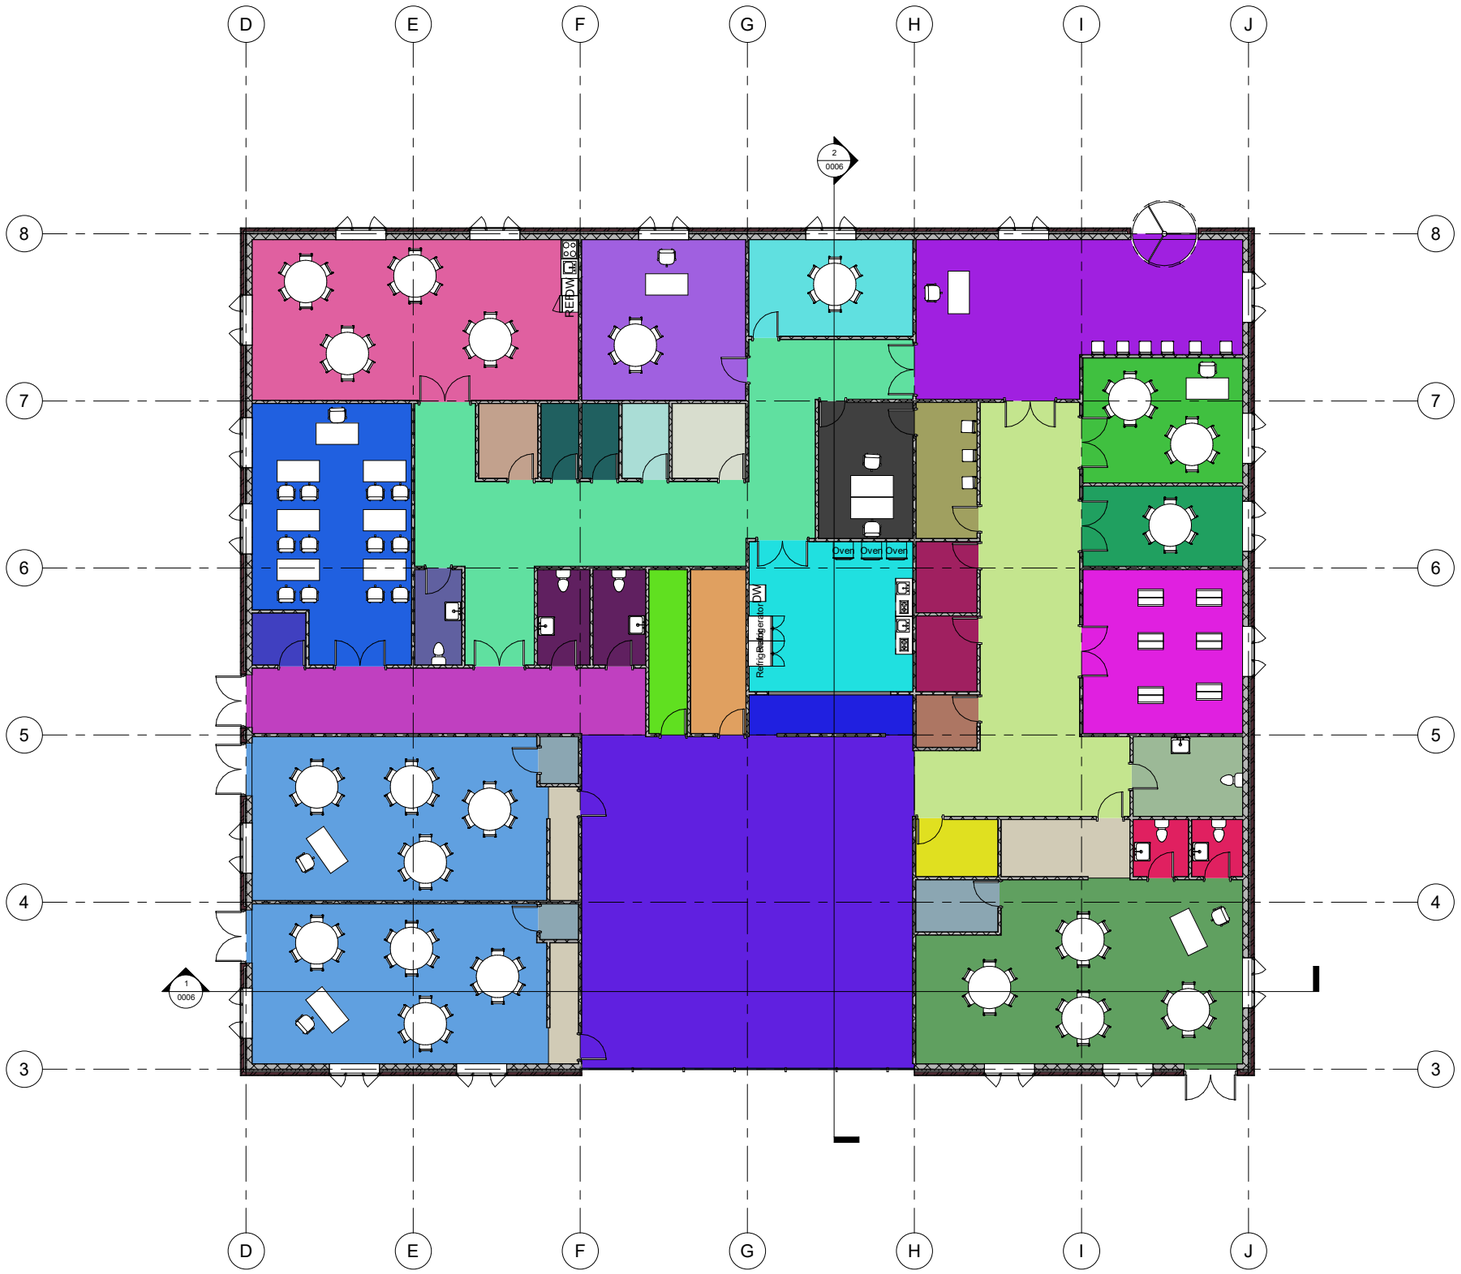

Room Legend

- Accessible toilet
- Caretackers store
- Central stock
- Classroom storage
- Cleaners store
- Cloakroom
- Community store
- Copier
- Entrance corridor
- External access corridor
- External PE store
- Food/science/D&T
- General office
- Group room
- Head's office/meeting room
- IT room
- Junior classroom
- Junior toilet
- Kitchen
- Library resource centre
- Main hall
- PE store
- Reception classroom
- Reception toilet
- Reception/entrance
- Servery
- Sick bay
- Small group room
- Specialist store
- Staff corridor
- Staff room
- Staff toilet
- Staging/appliance store
- Table/chairs store

1 Ground floor - GA Plan

1 : 100

Property Title: **Ysgol Bae Abertawe**	Detail: **GA Plan**	Property — Originator — Zone — Level — Type — Role — Number — Description — Suitability — Revision **5010 — UWTSD — XX — GF — DR — A — 0004 — GA Plan — S0 —** File Path: **C:\Users\Ben\Documents\BIM 2021\5010-UWTSD-XX-ZZ-M3-A-0000-GAPLAN-S0.rvt**	scale **1 : 100** date **01/05/21**	drawn **Author** checked **Checker**	Prifysgol Cymru Y Drindod Dewi Sant University of Wales Trinity Saint David SA1 Campus King's Road Swansea SA1 8HD	(S0) UNCONTROLLED Not to be used as a reference document Check Status Before Quoting

Rev/Date/By

Revison