
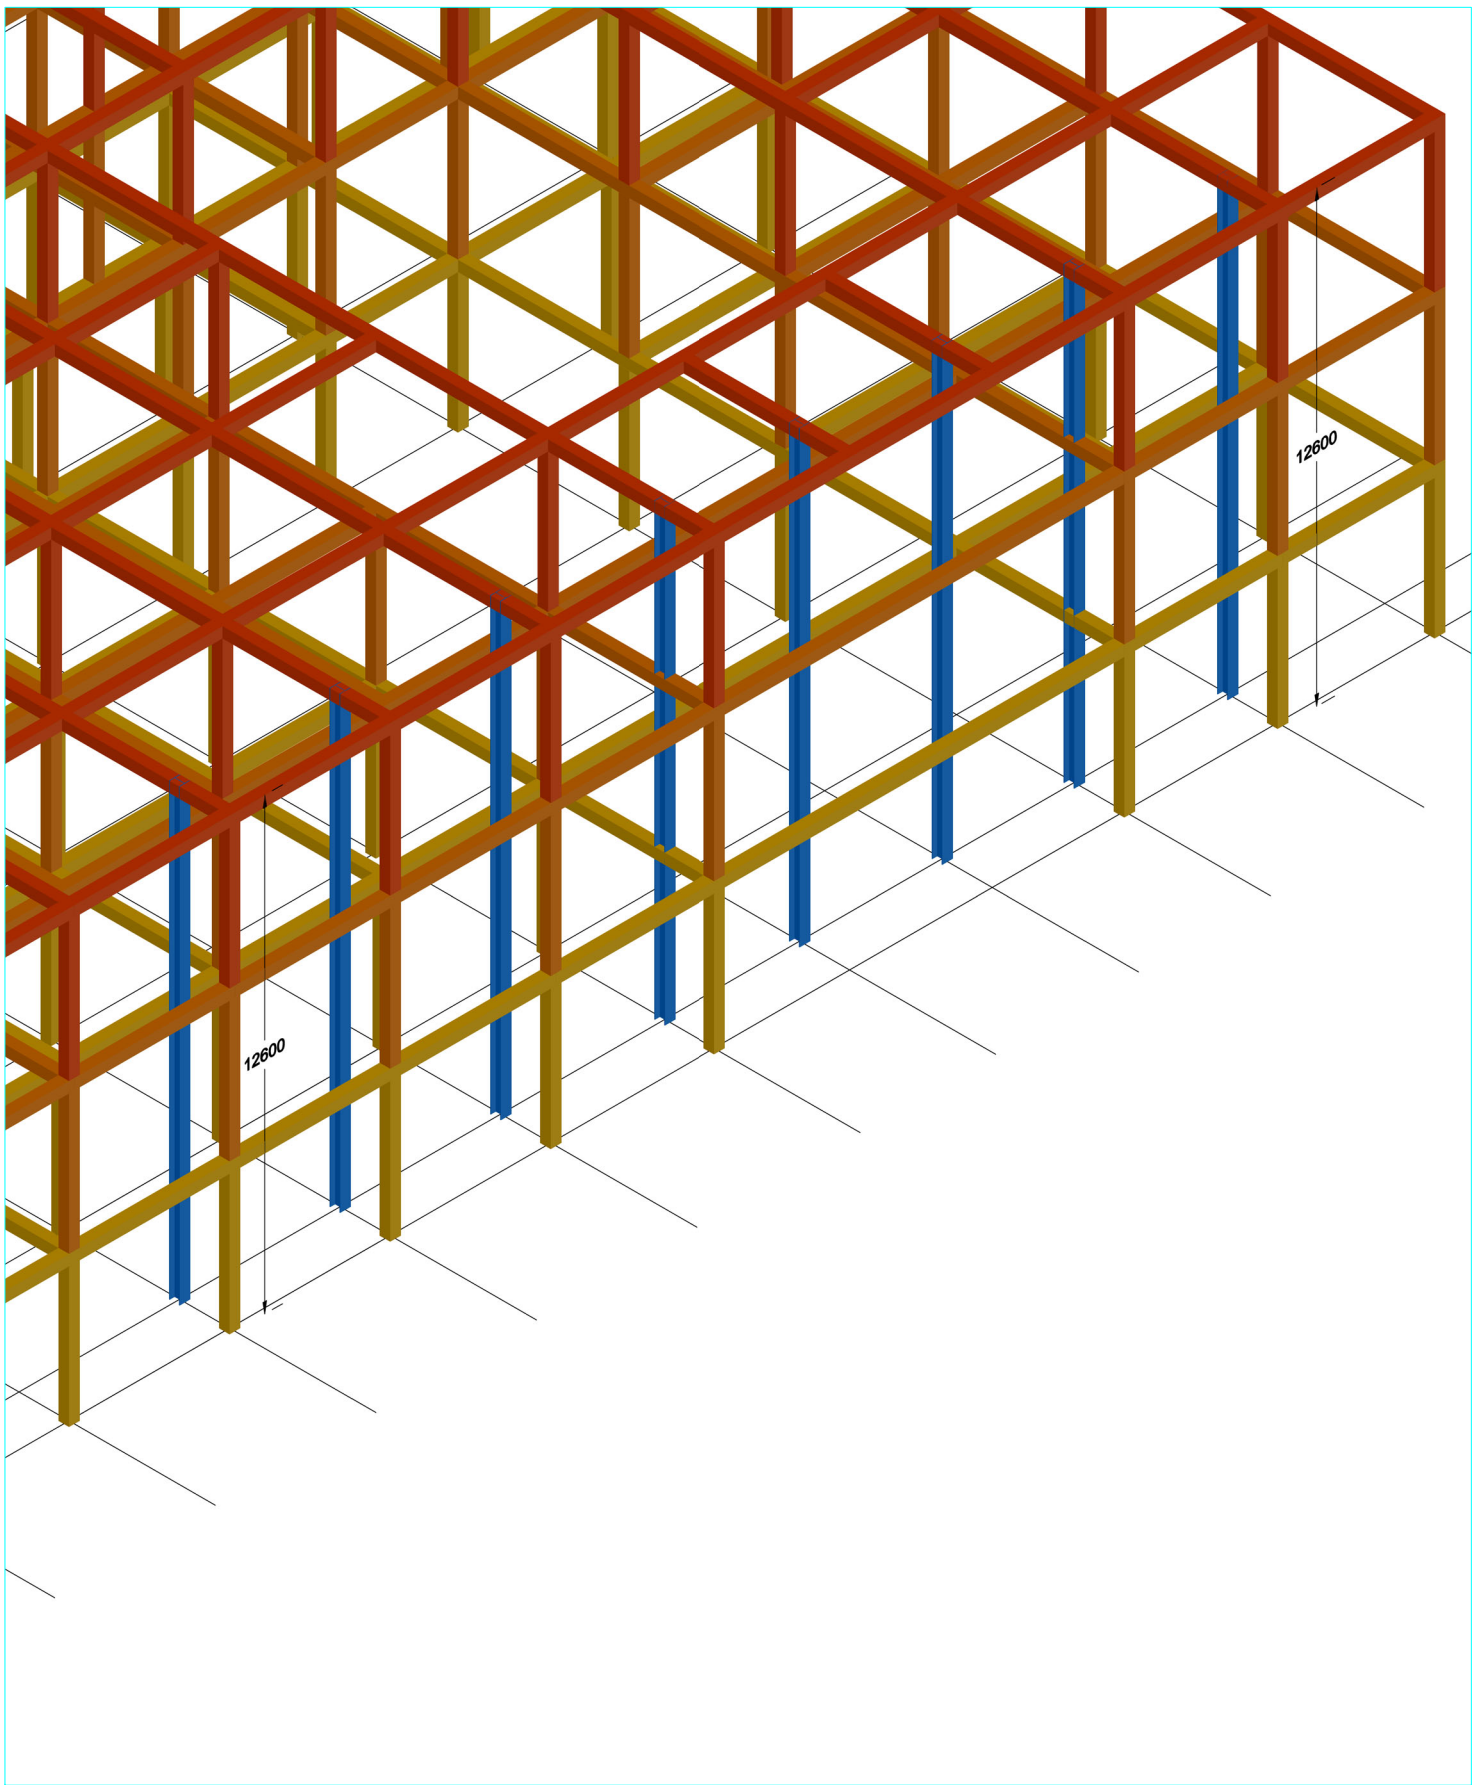
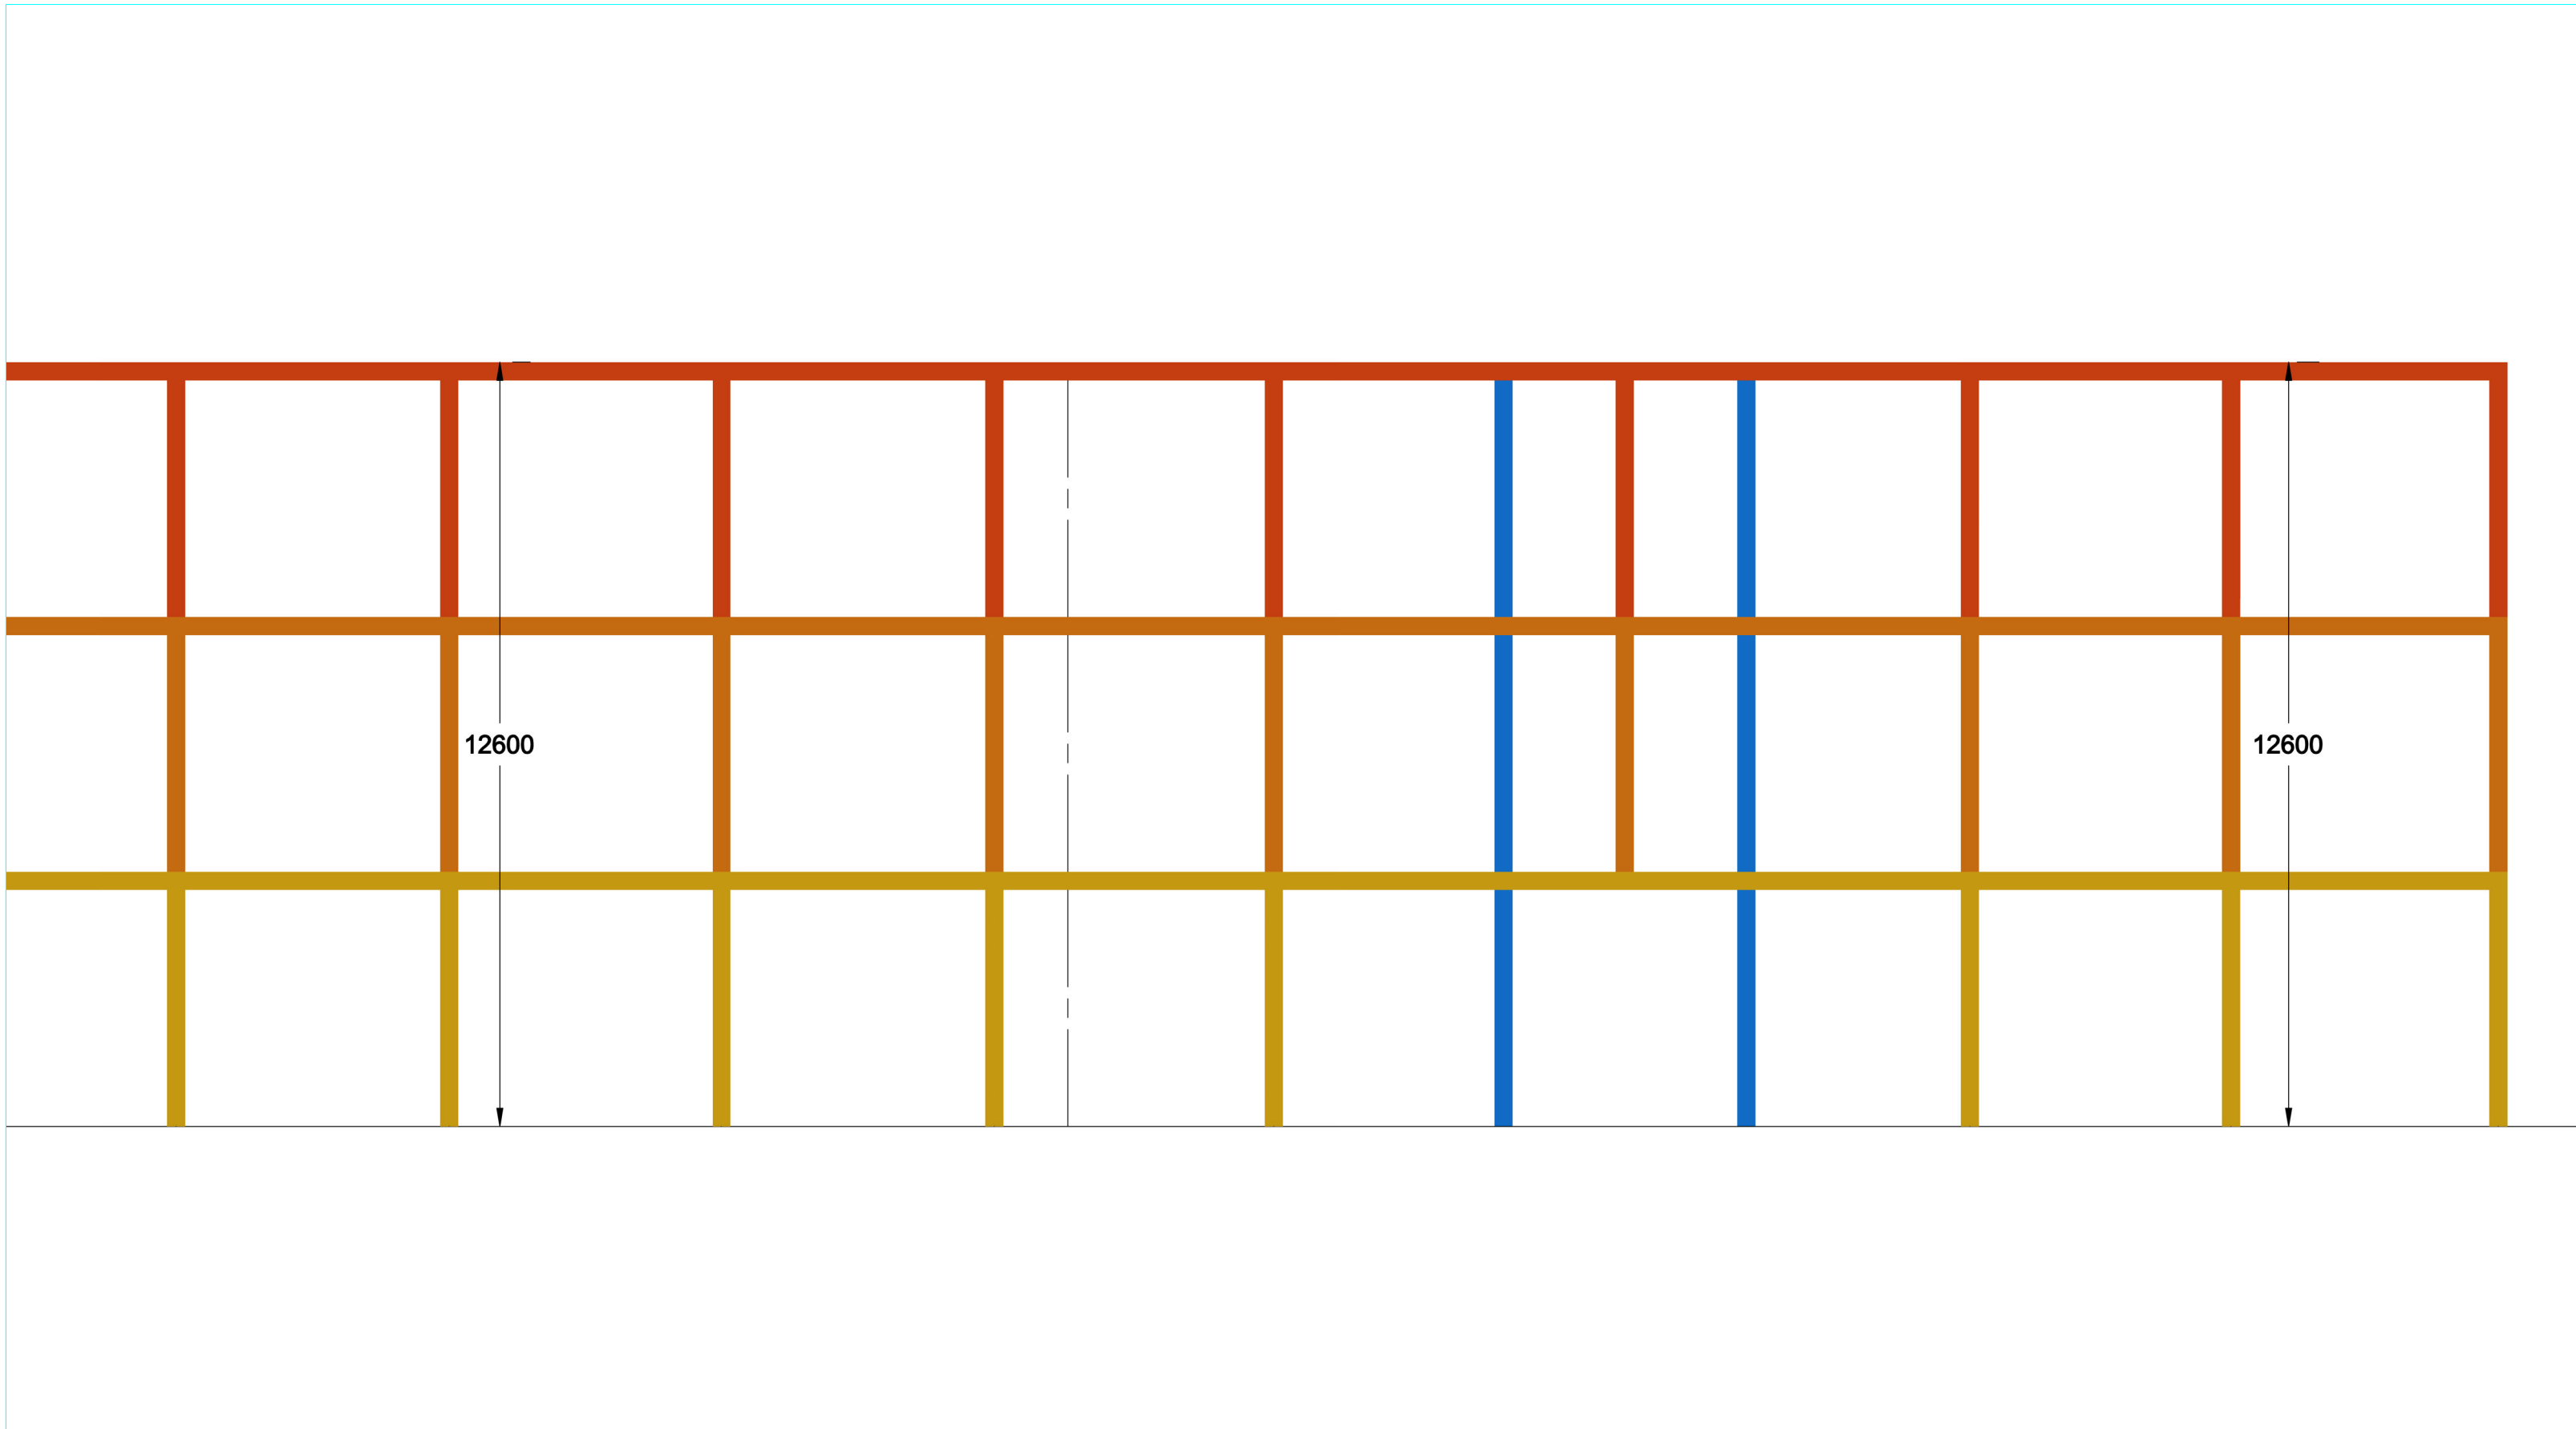
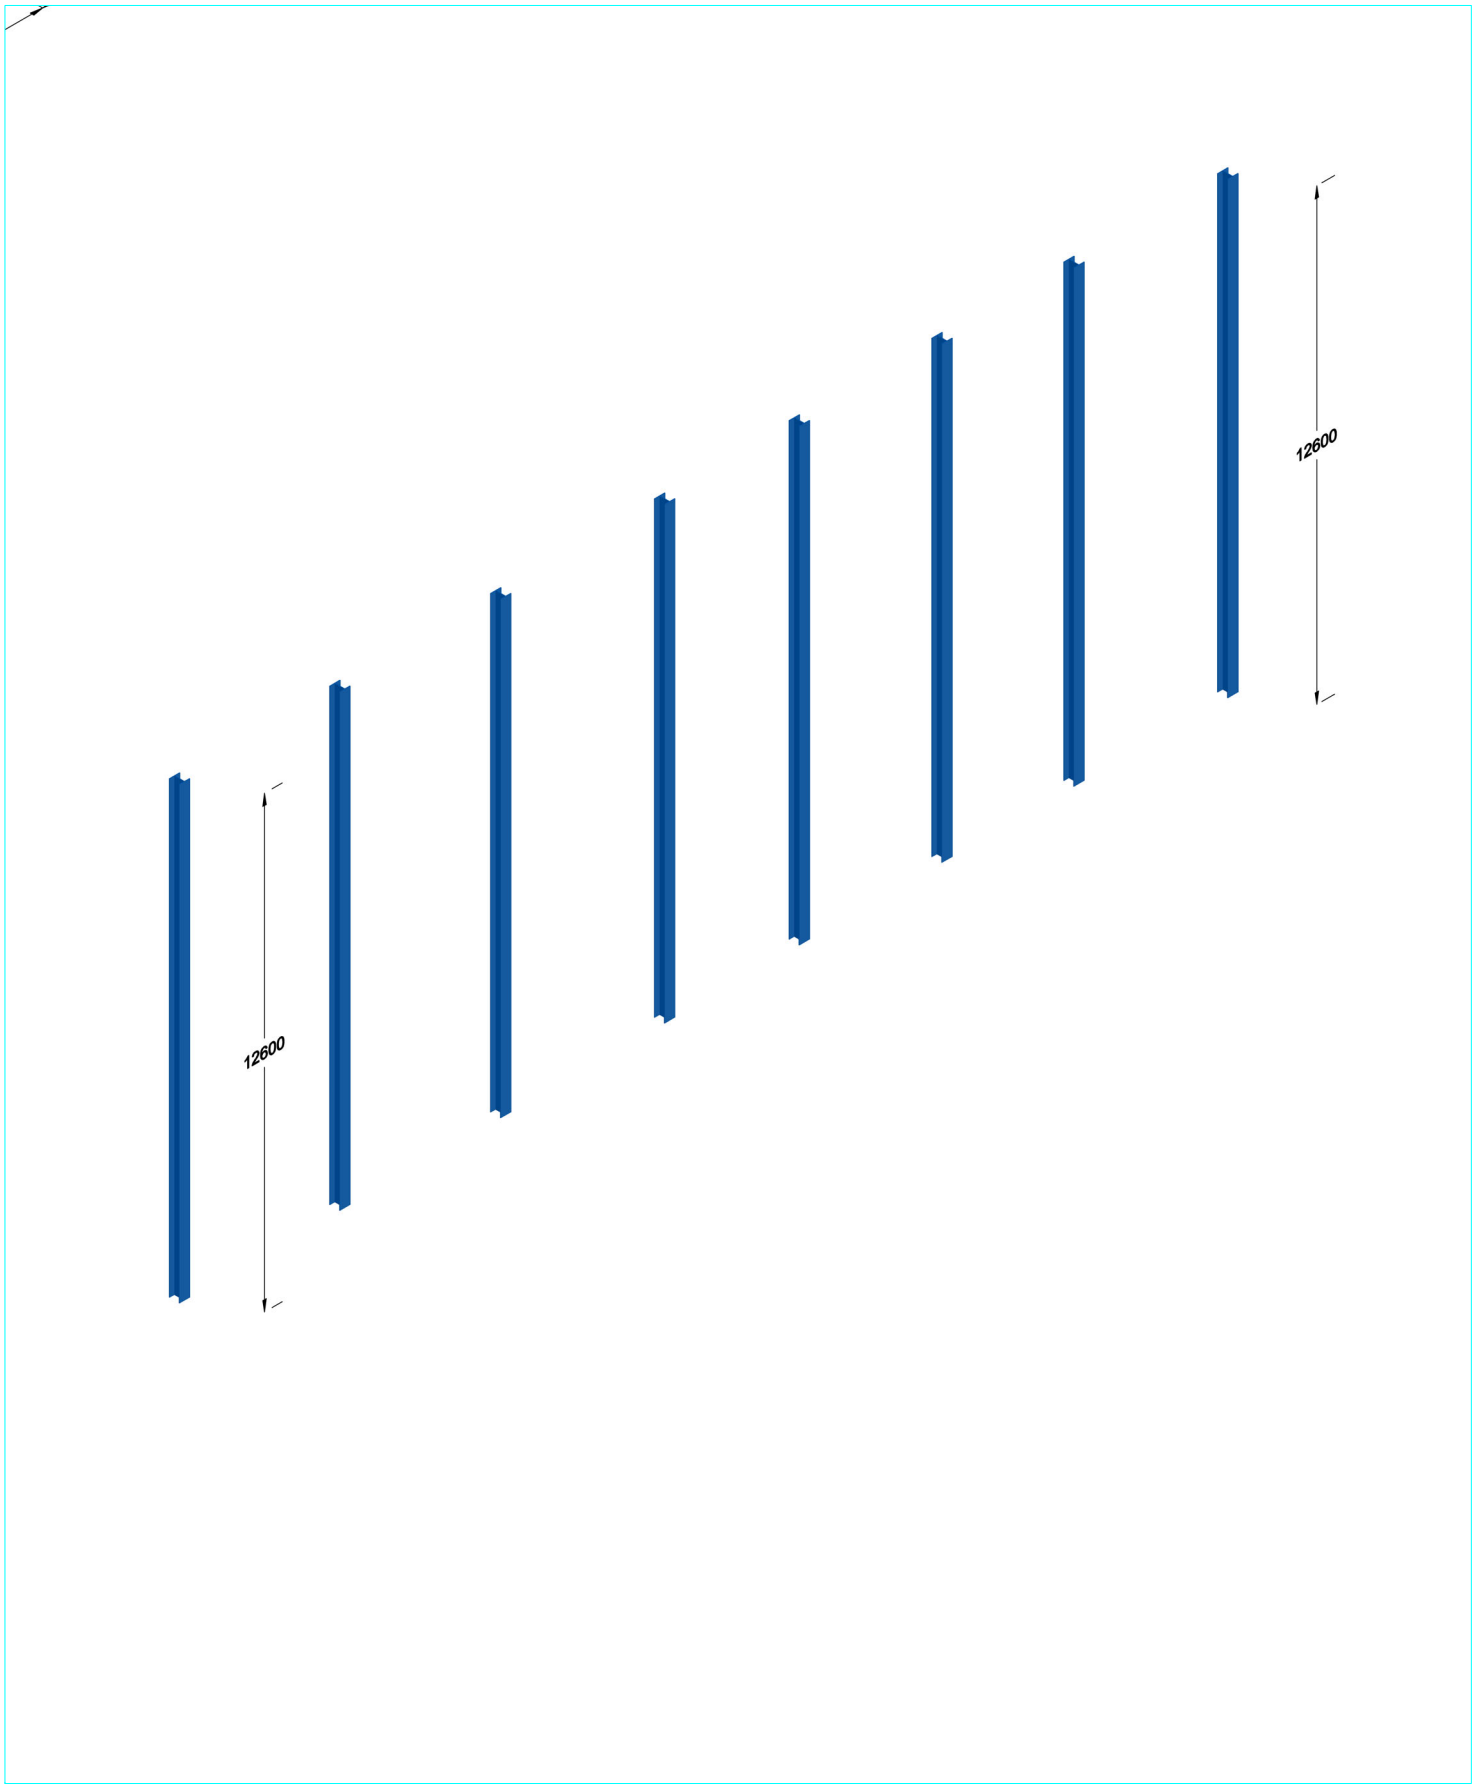


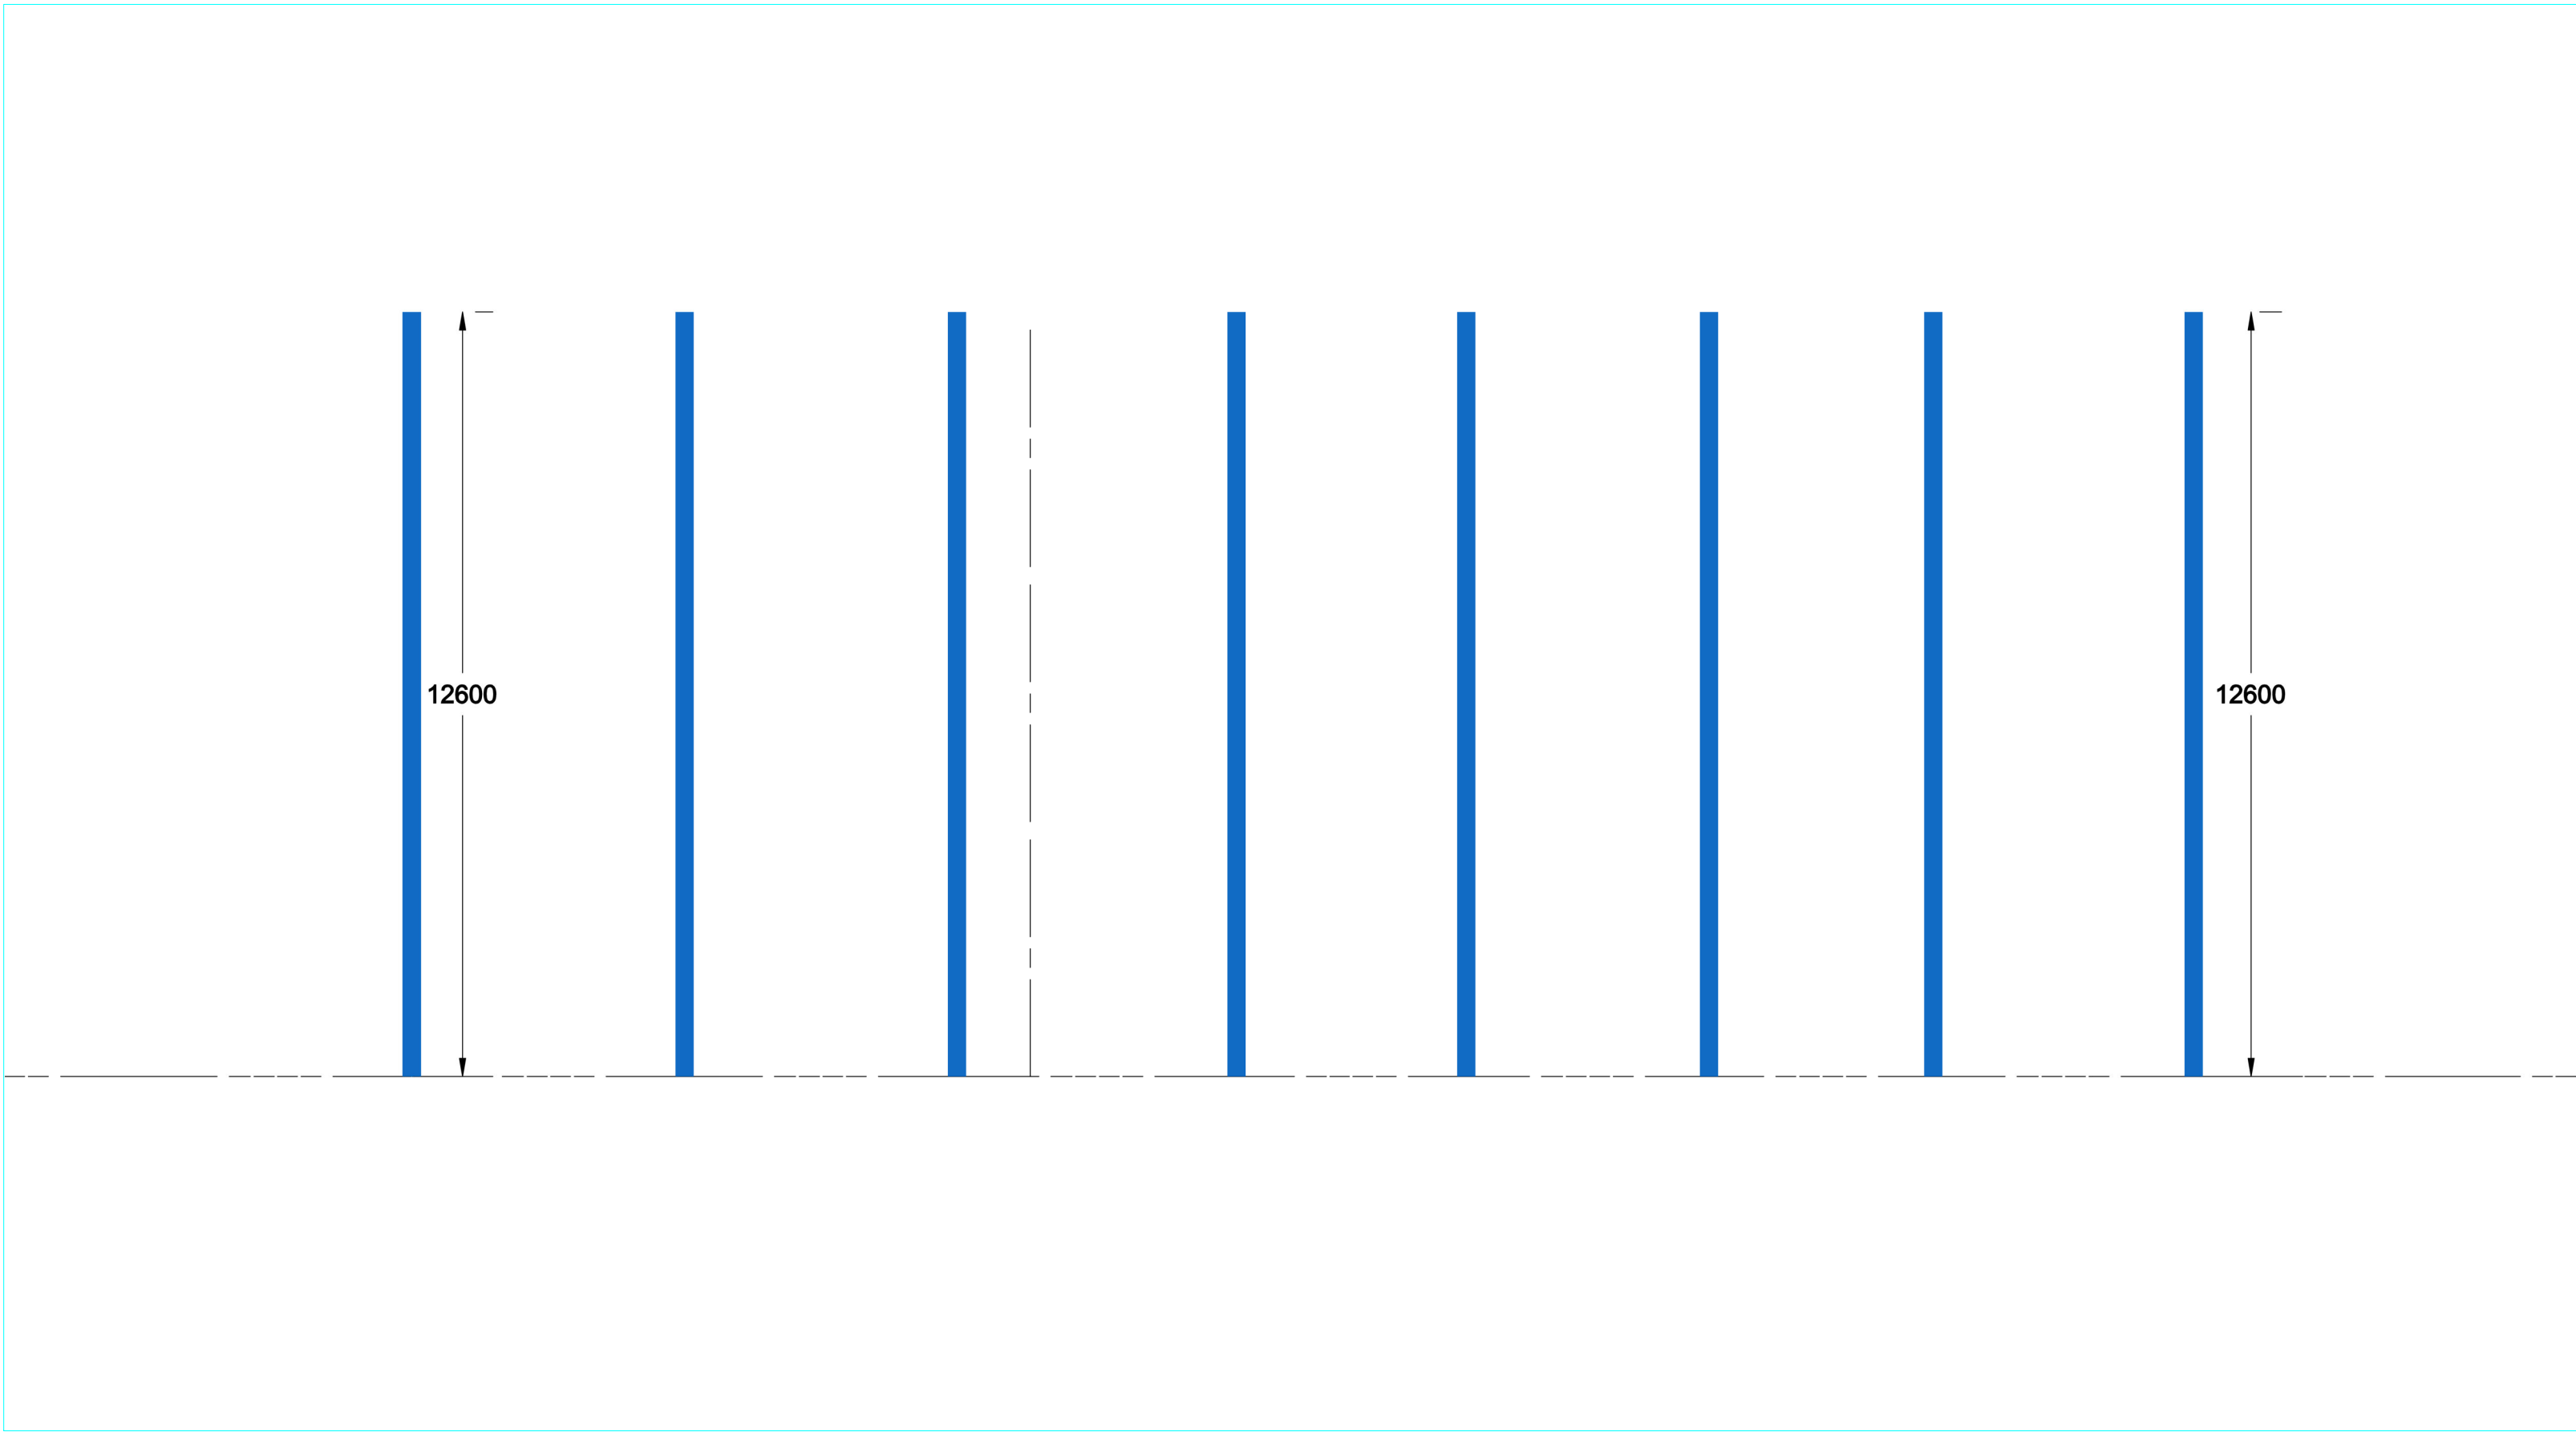

General Notes

No.	Revision/Issue	Date
-----	----------------	------

Firm Name and Address

6063-ALPHA-XX-SD
-ST-D-0001

Project Name and Address

Jayne Pierson School of
Art, Fashion & Design

6063

Project	6063	Sheet
Date	03.04.24	01
Scale	1:100 & 1:150	