SPRINGFIELD DESIGNS Ltd

BRIDGE ELEVATION -
A1-A1 - NTS

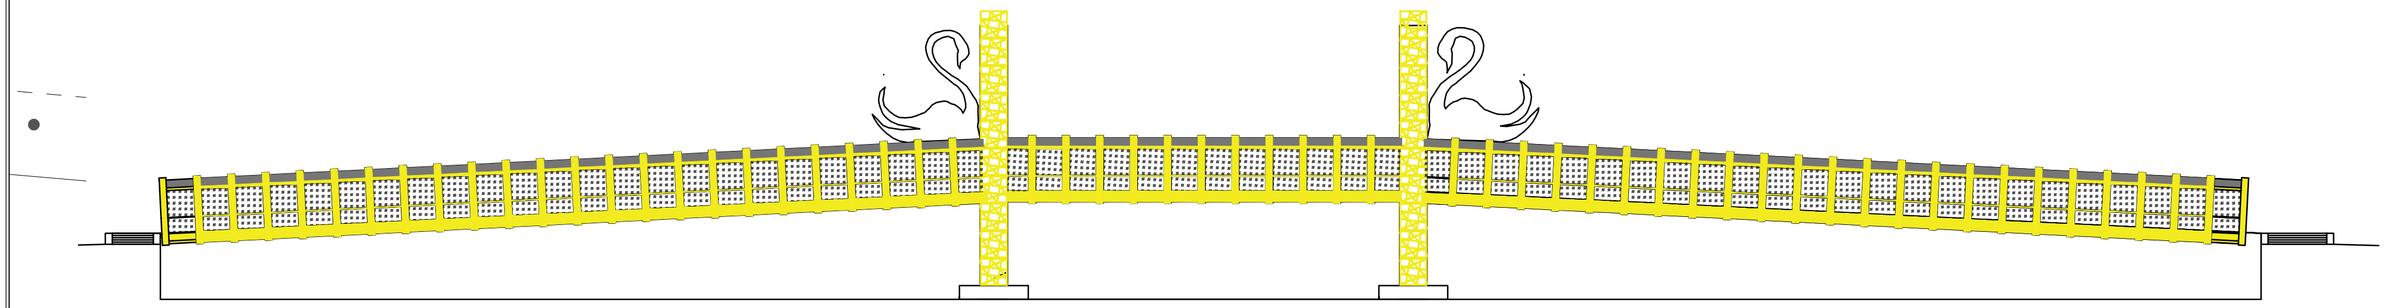

SUPERSTRUCTURE
DETAIL - SCALE 1:100

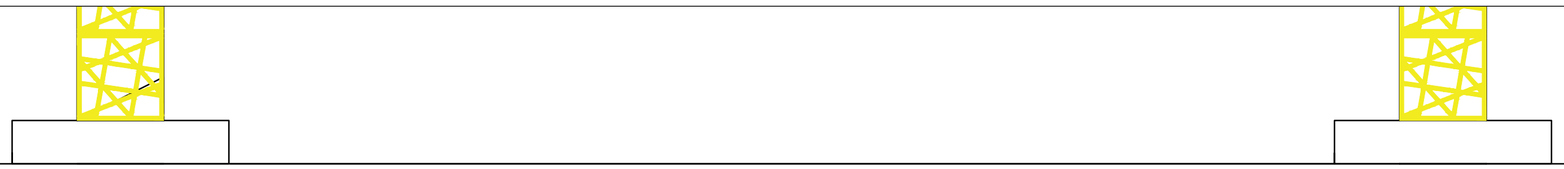

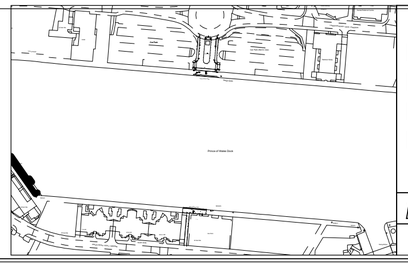

DRAWING TITLE	**PROPOSED BRIDGE LAYOUT AND BRIDGE DETAIL (2 of 2)** **BRIDGE FOUNDATION DETAIL AND ELEVATIONS**		
DRAWN BY	RM	11/22	SCALE SHOWN
CHECKED	XXX	X/XX	

PROJECT TITLE	**ACBA6003 - SPRINGFIELD DESIGNS - PEDESTRIAN BRIDGE**
CAD REF.	CAD
PROJECT PHASE	PHASE
REV.	

DRAWING No.
6003-UWTSD-ZZ-ZZ-SP-A-00006

REV.	DESCRIPTION	BY	DATE