


Sports Facility Ground/1st Floor (Plan)

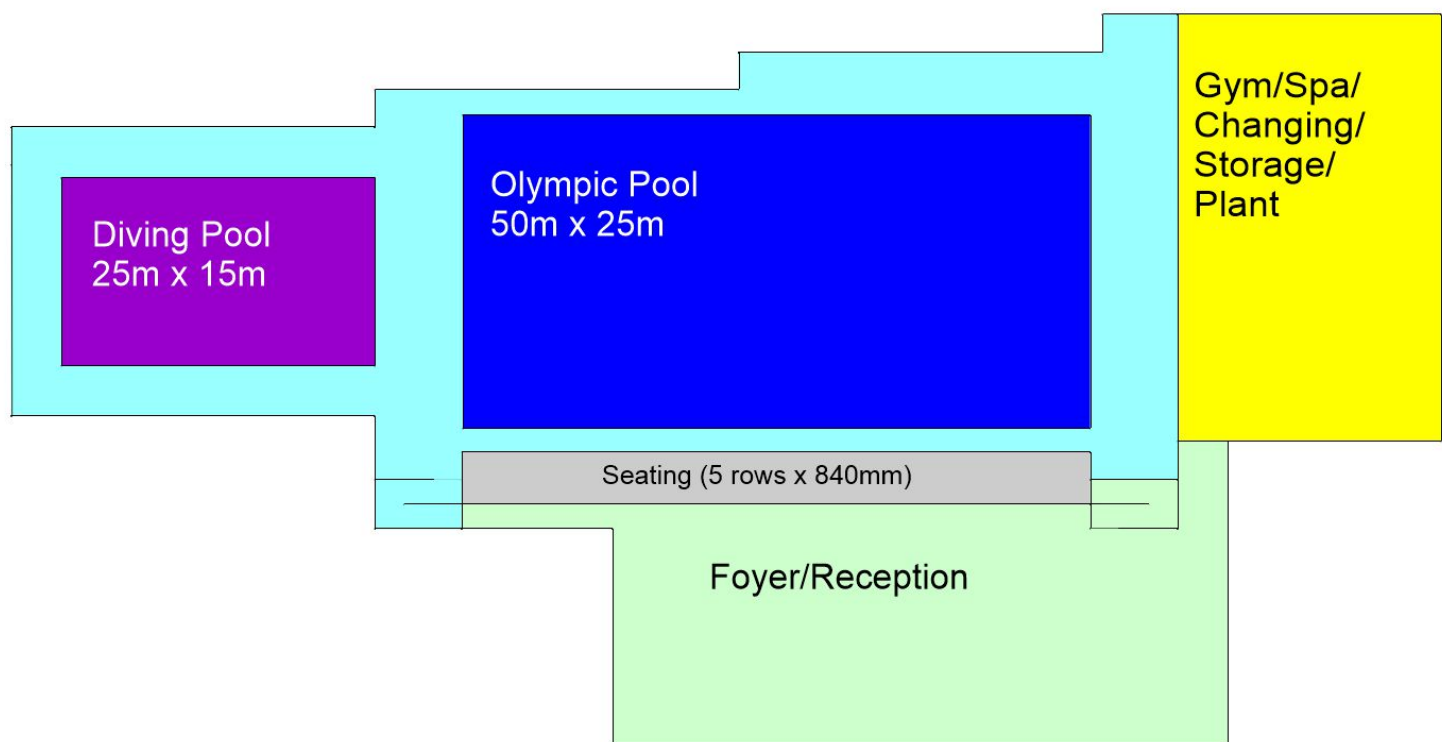

0 10 20 metres

Scale 1:500