

Project Name: Ysgol Bae Abertawe

UPRN Code: 5010

Originator Code: NAG

Role Code: A


Drawn By: Neil Gadd

Checked By: G. Traylor

Date: 21/04/21

Project Status: WIP

ACBA 5010
BIM : LEVEL 5

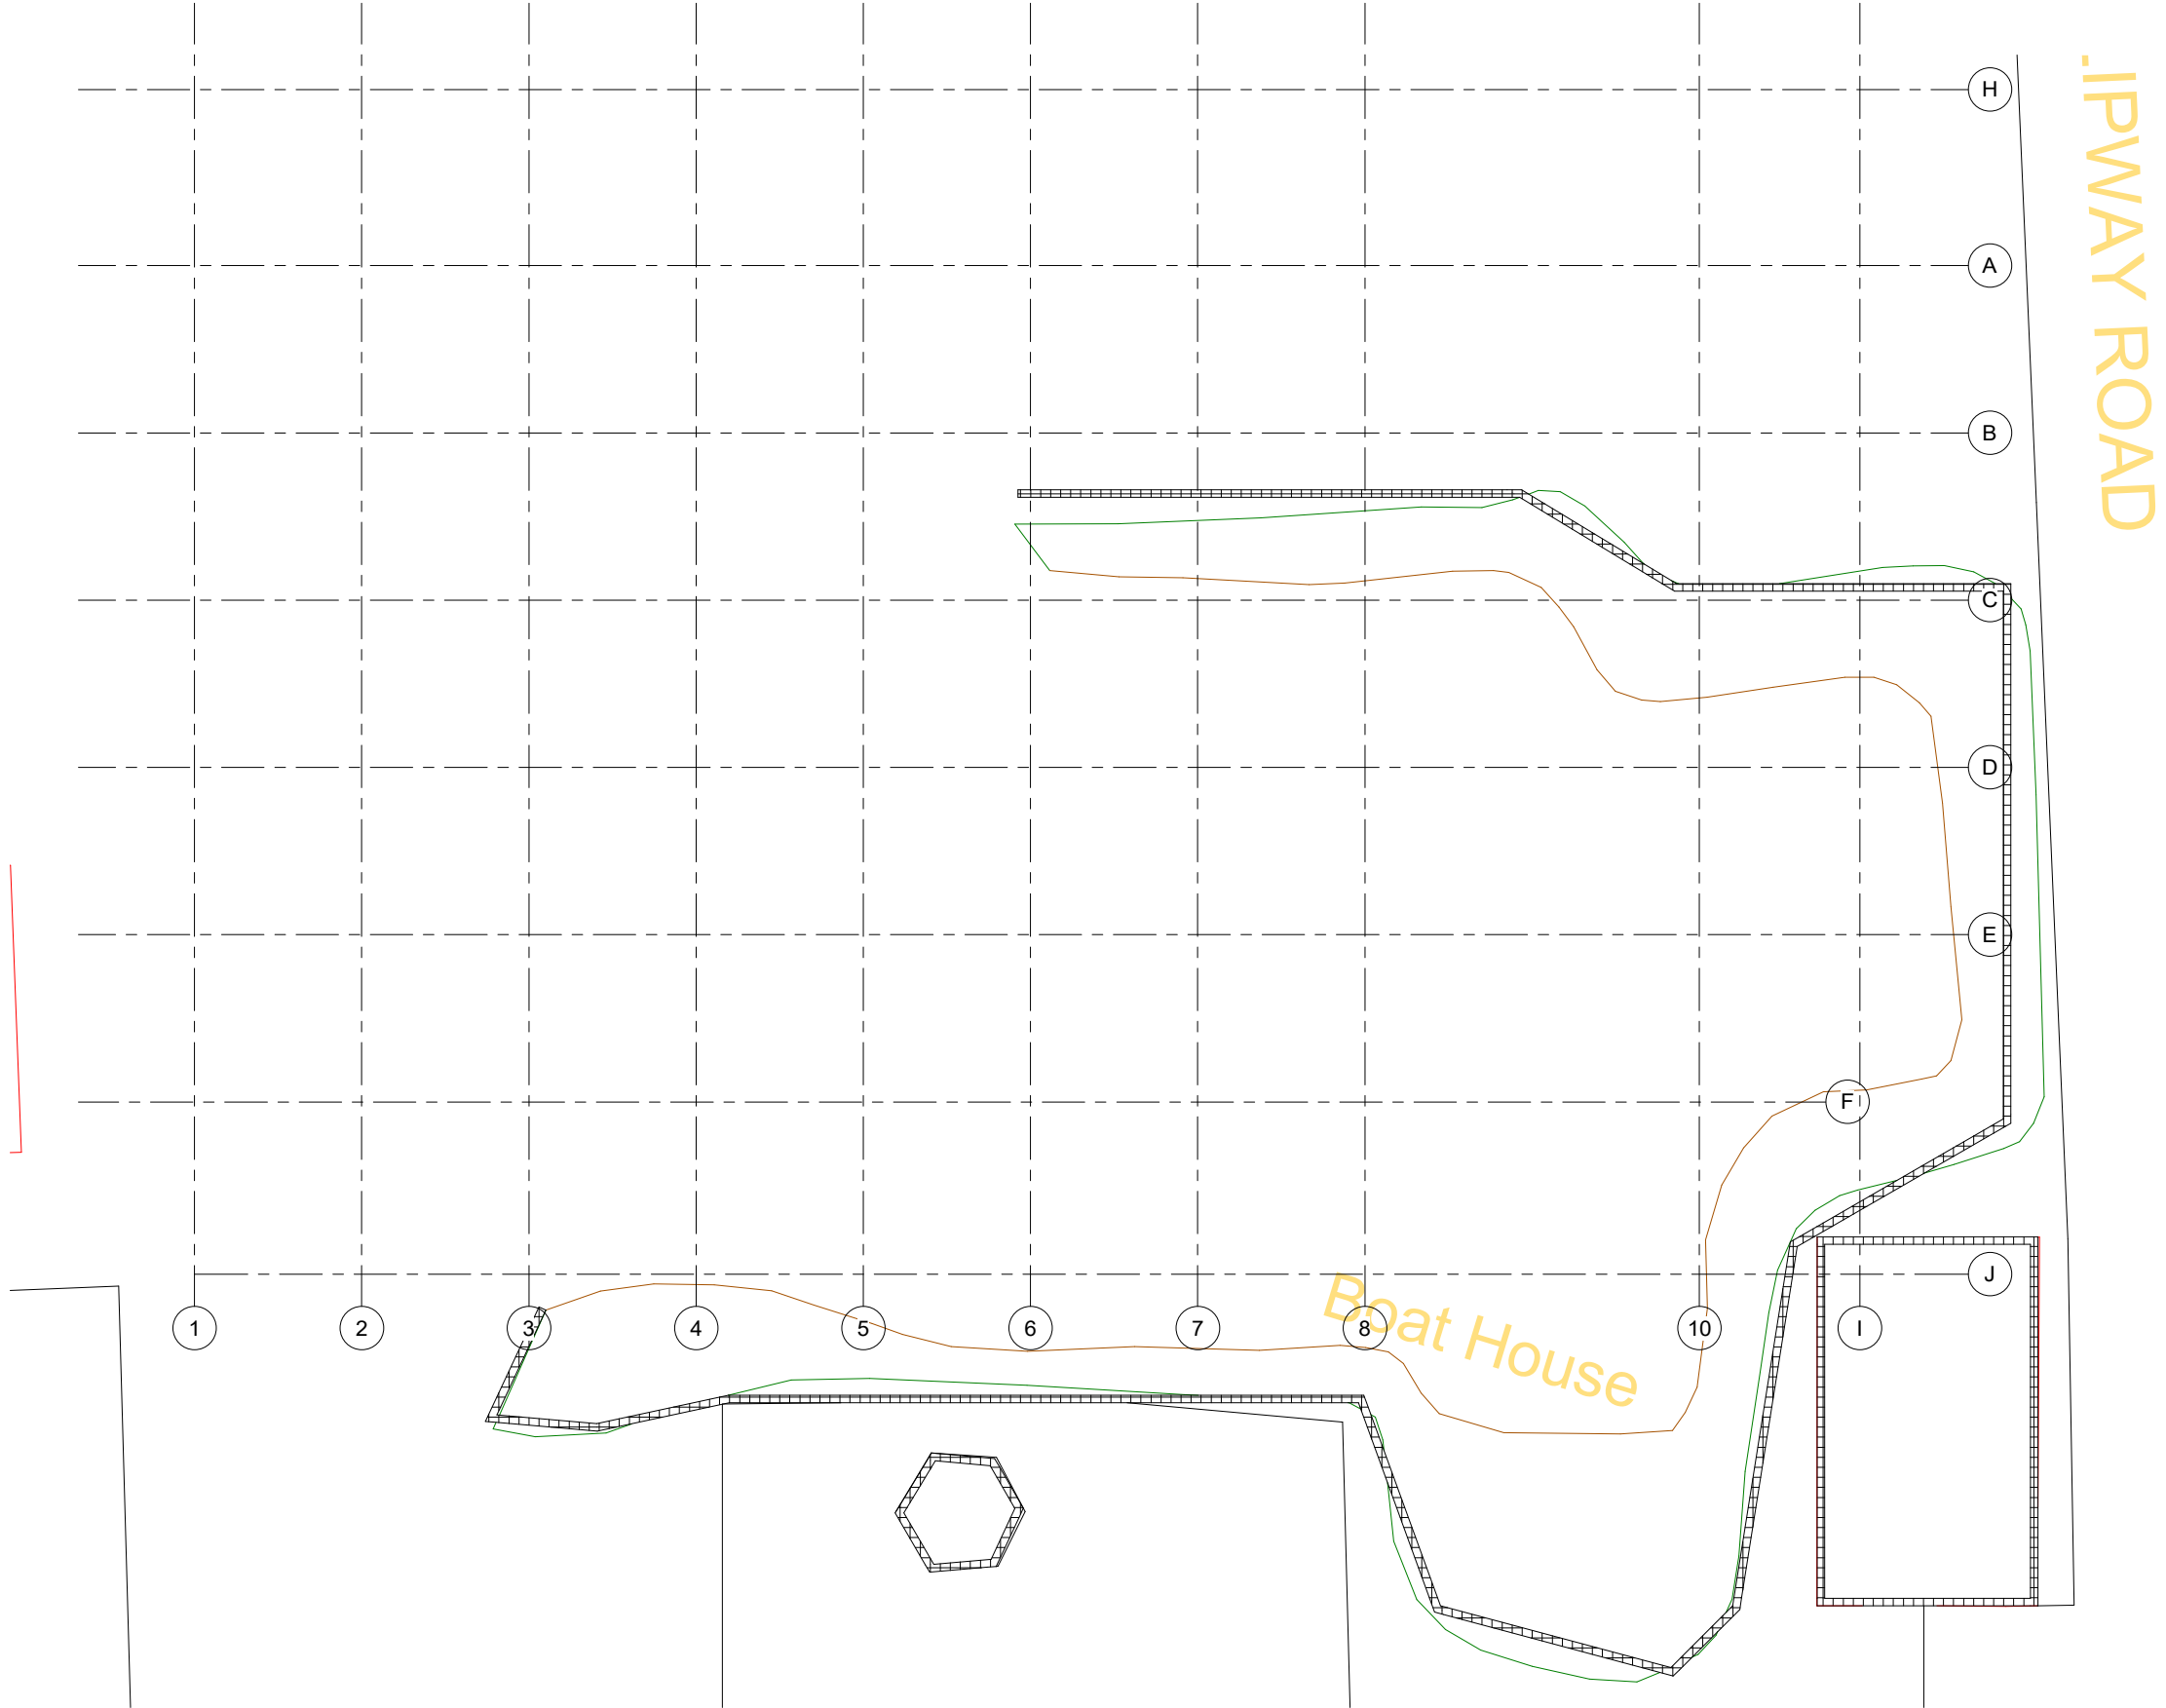

Property Title
Ysgol Bae Abertawe

Detail
GF Existing

Property — Originator — Zone — Level — Type — Role — Number — Description — Suitability — Revision

5010 — NAG — XX — XX — DR — A — A01 — GF Existing — WIP —

File Path: C:\Users\neil.gadd\Desktop\Uni work\Revit\Arch Assessment WIP 2021.rvt

Scale
1 : 100

date

04/22/21

drawn
Neil Gadd

checked

G. Traylor

Prifysgol Cymru Y Drindod Dewi Sant
University of Wales Trinity Saint David
SA1 Campus
Kings Road
Swansea
SA1 8RD



Prifysgol Cymru
Y Drindod Dewi Sant
University of Wales
Trinity Saint David

(S0) UNCONTROLLED
Not to be used as a
reference document
Check Status Before Quoting

Rev/Date/By

Revision

Room Legend


- Acc.
- Caretaker
- Central
- Chair/table
- Cleaners
- Cloak room
- Community
- Entrance
- Food/science
- General
- HO
- ICT
- Infant
- Infant class
- Kitchen
- Library resource
- Main
- Other pupil
- PE
- Reception
- Repro-
- Room
- SENC
- Sick
- Small Group
- Specialist
- Staff
- Staging/app



1 0 - GF Proposed
1 : 100

Property Title	Detail	Property	Originator	Zone	Level	Type	Role	Number	Description	Suitability	Revision	Scale	Drawn	Checked	Prifysgol Cymru Y Drindod Dewi Sant University of Wales Trinity Saint David	(S0) UNCONTROLLED Not to be used as a reference document Check Status Before Quoting
Ysgol Bae Abertawe	GF Proposed	5010	NAG	XX	XX	DR	A	A02	GF Proposed	WIP		1 : 100	Neil Gadd	G. Traylor	Prifysgol Cymru Y Drindod Dewi Sant University of Wales Trinity Saint David SA1 Campus Kings Road Swansea SA1 8RD	
File Path: C:\Users\neil.gadd\Desktop\Uni work\Revit\Arch Assessment WIP 2021.rvt																
date 04/22/21																



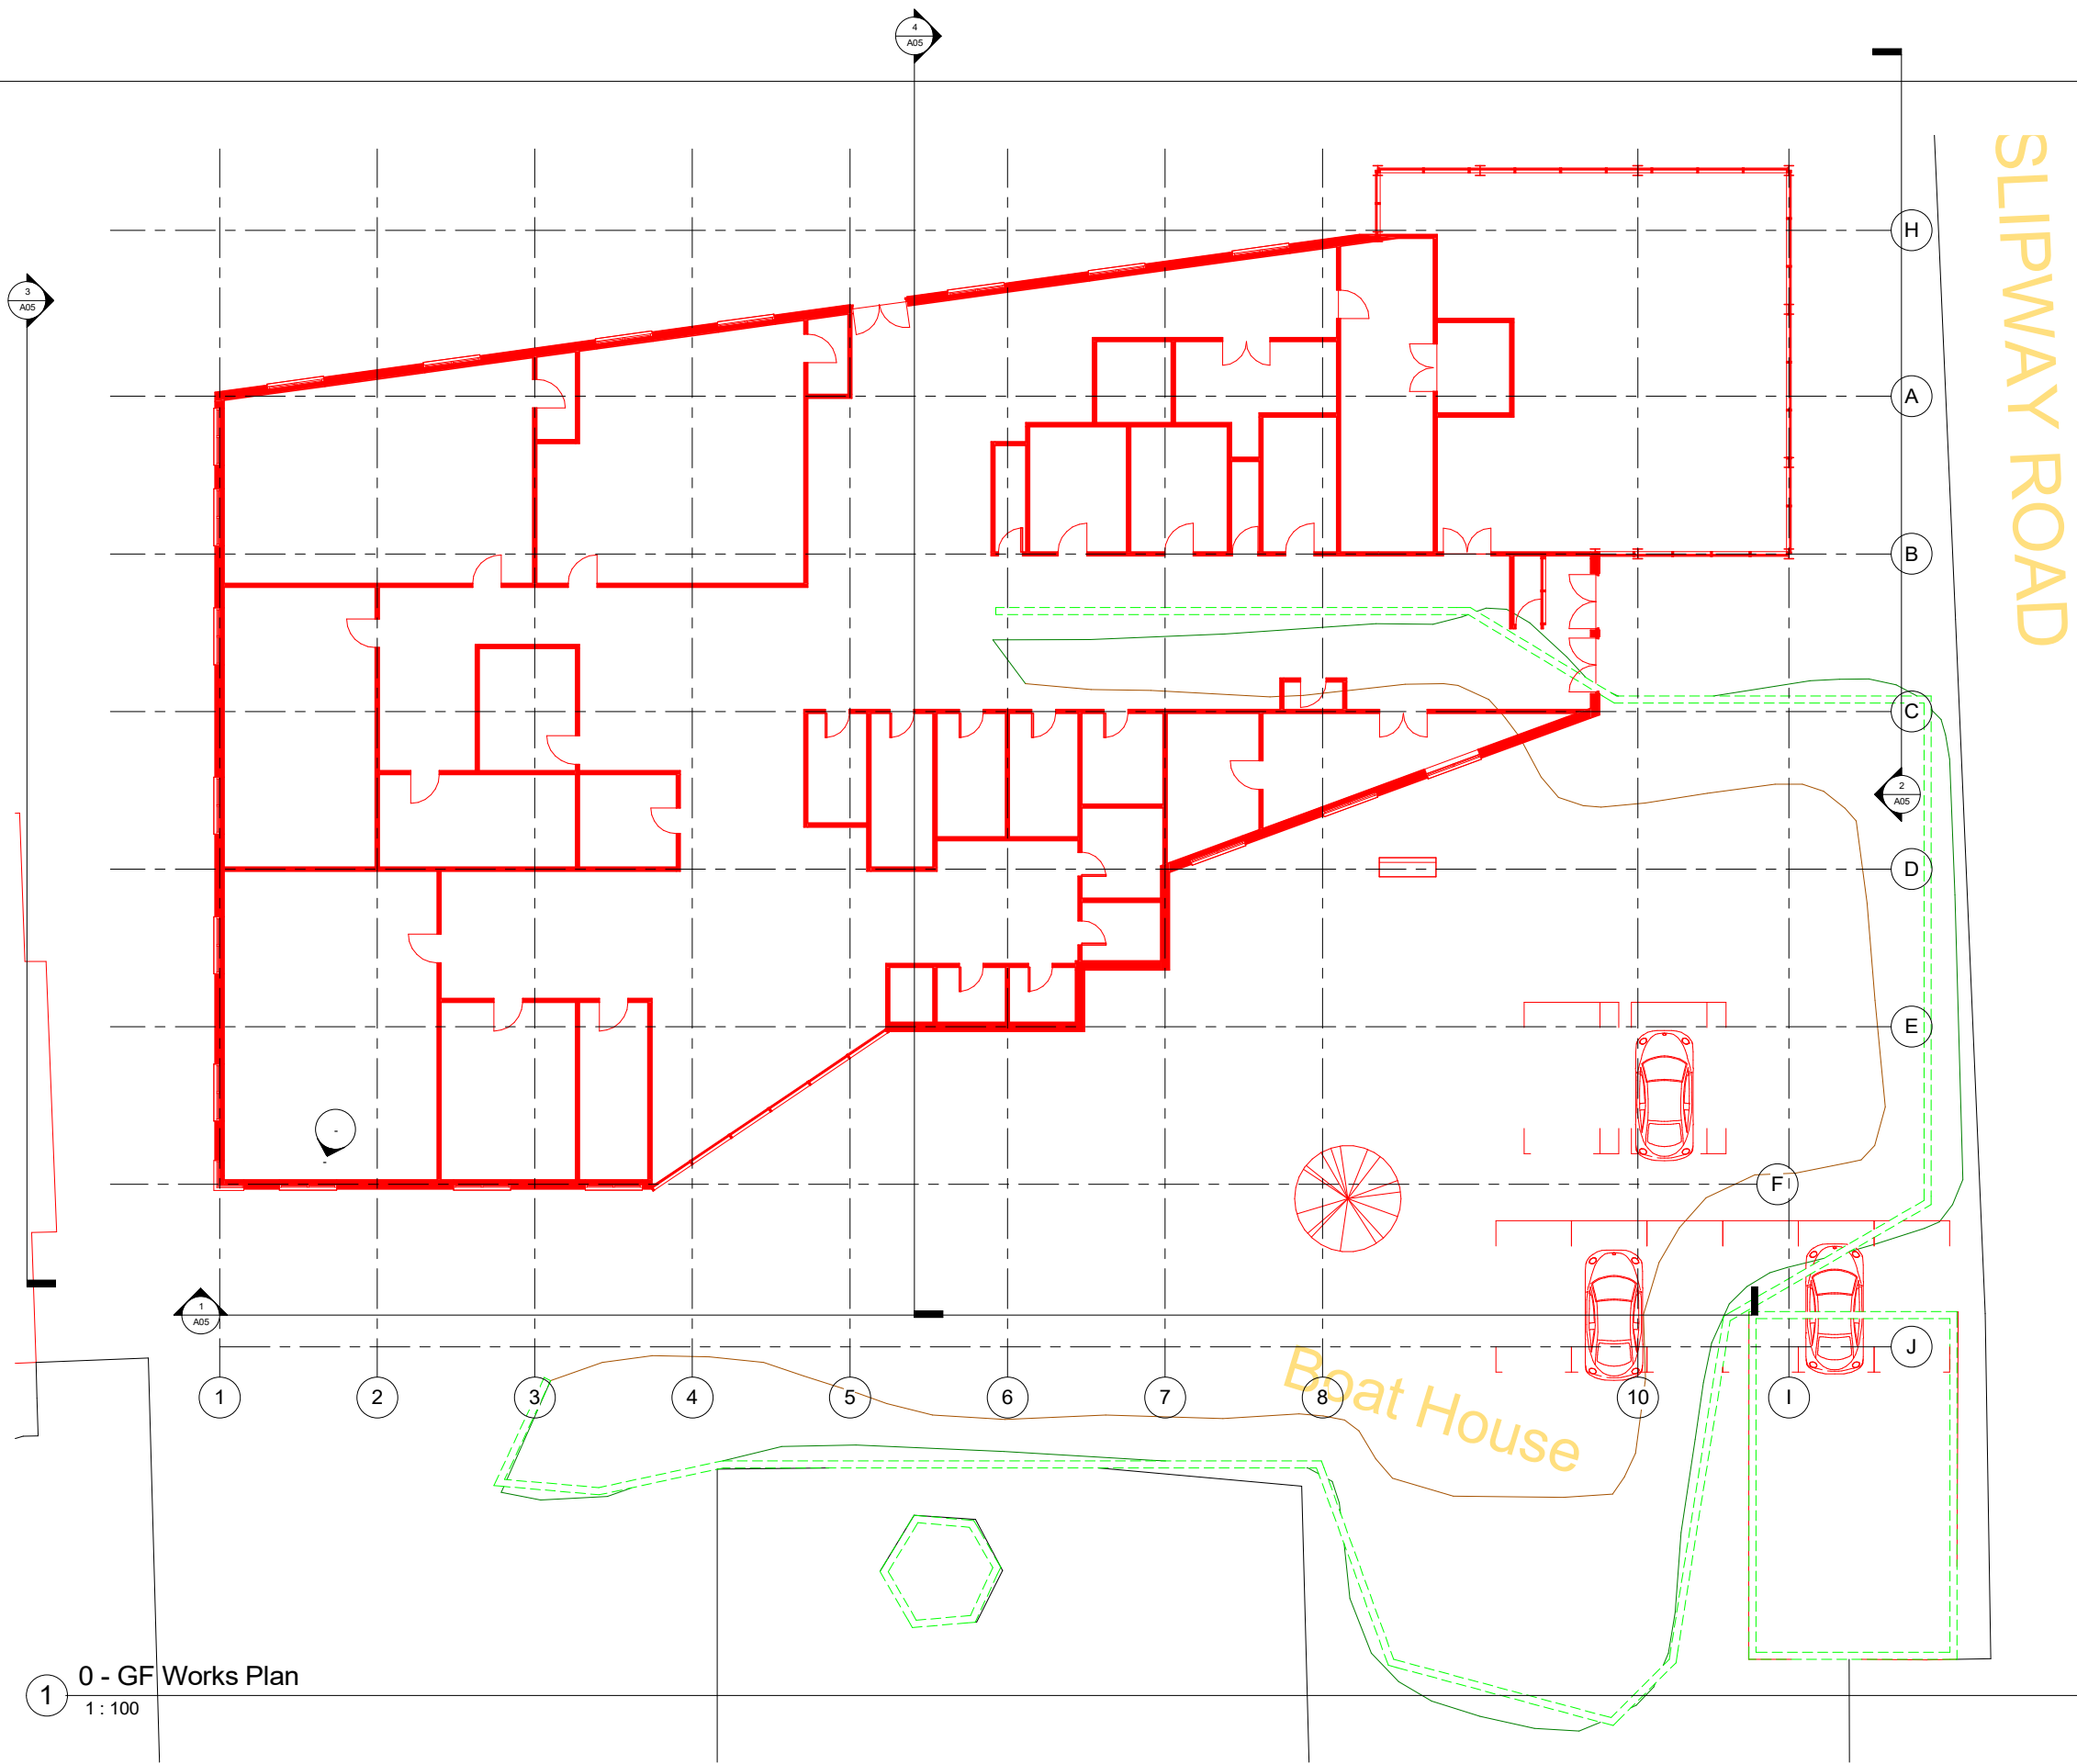

1 0 - GF Works Plan
1 : 100

Property Title
Ysgol Bae Abertawe

Detail
GF Works Plan

Property	Originator	Zone	Level	Type	Role	Number	Description	Suitability	Revision
5010	NAG	XX	XX	DR	A	A03	GF Works Plan	WIP	
File Path: C:\Users\neil.gadd\Desktop\Uni work\Revit\Arch Assessment WIP 2021.rvt									


Scale
1 : 100
date
04/21/21

drawn
Neil Gadd
checked
Prifysgol Cymru Y Drindod Dewi Sant
University of Wales Trinity Saint David
SA1 Campus
Kings Road
Swansea
SA1 8RD
G. Traylor




(S0) UNCONTROLLED
Not to be used as a
reference document
Check Status Before Quoting


Rev/Date/By
Revision

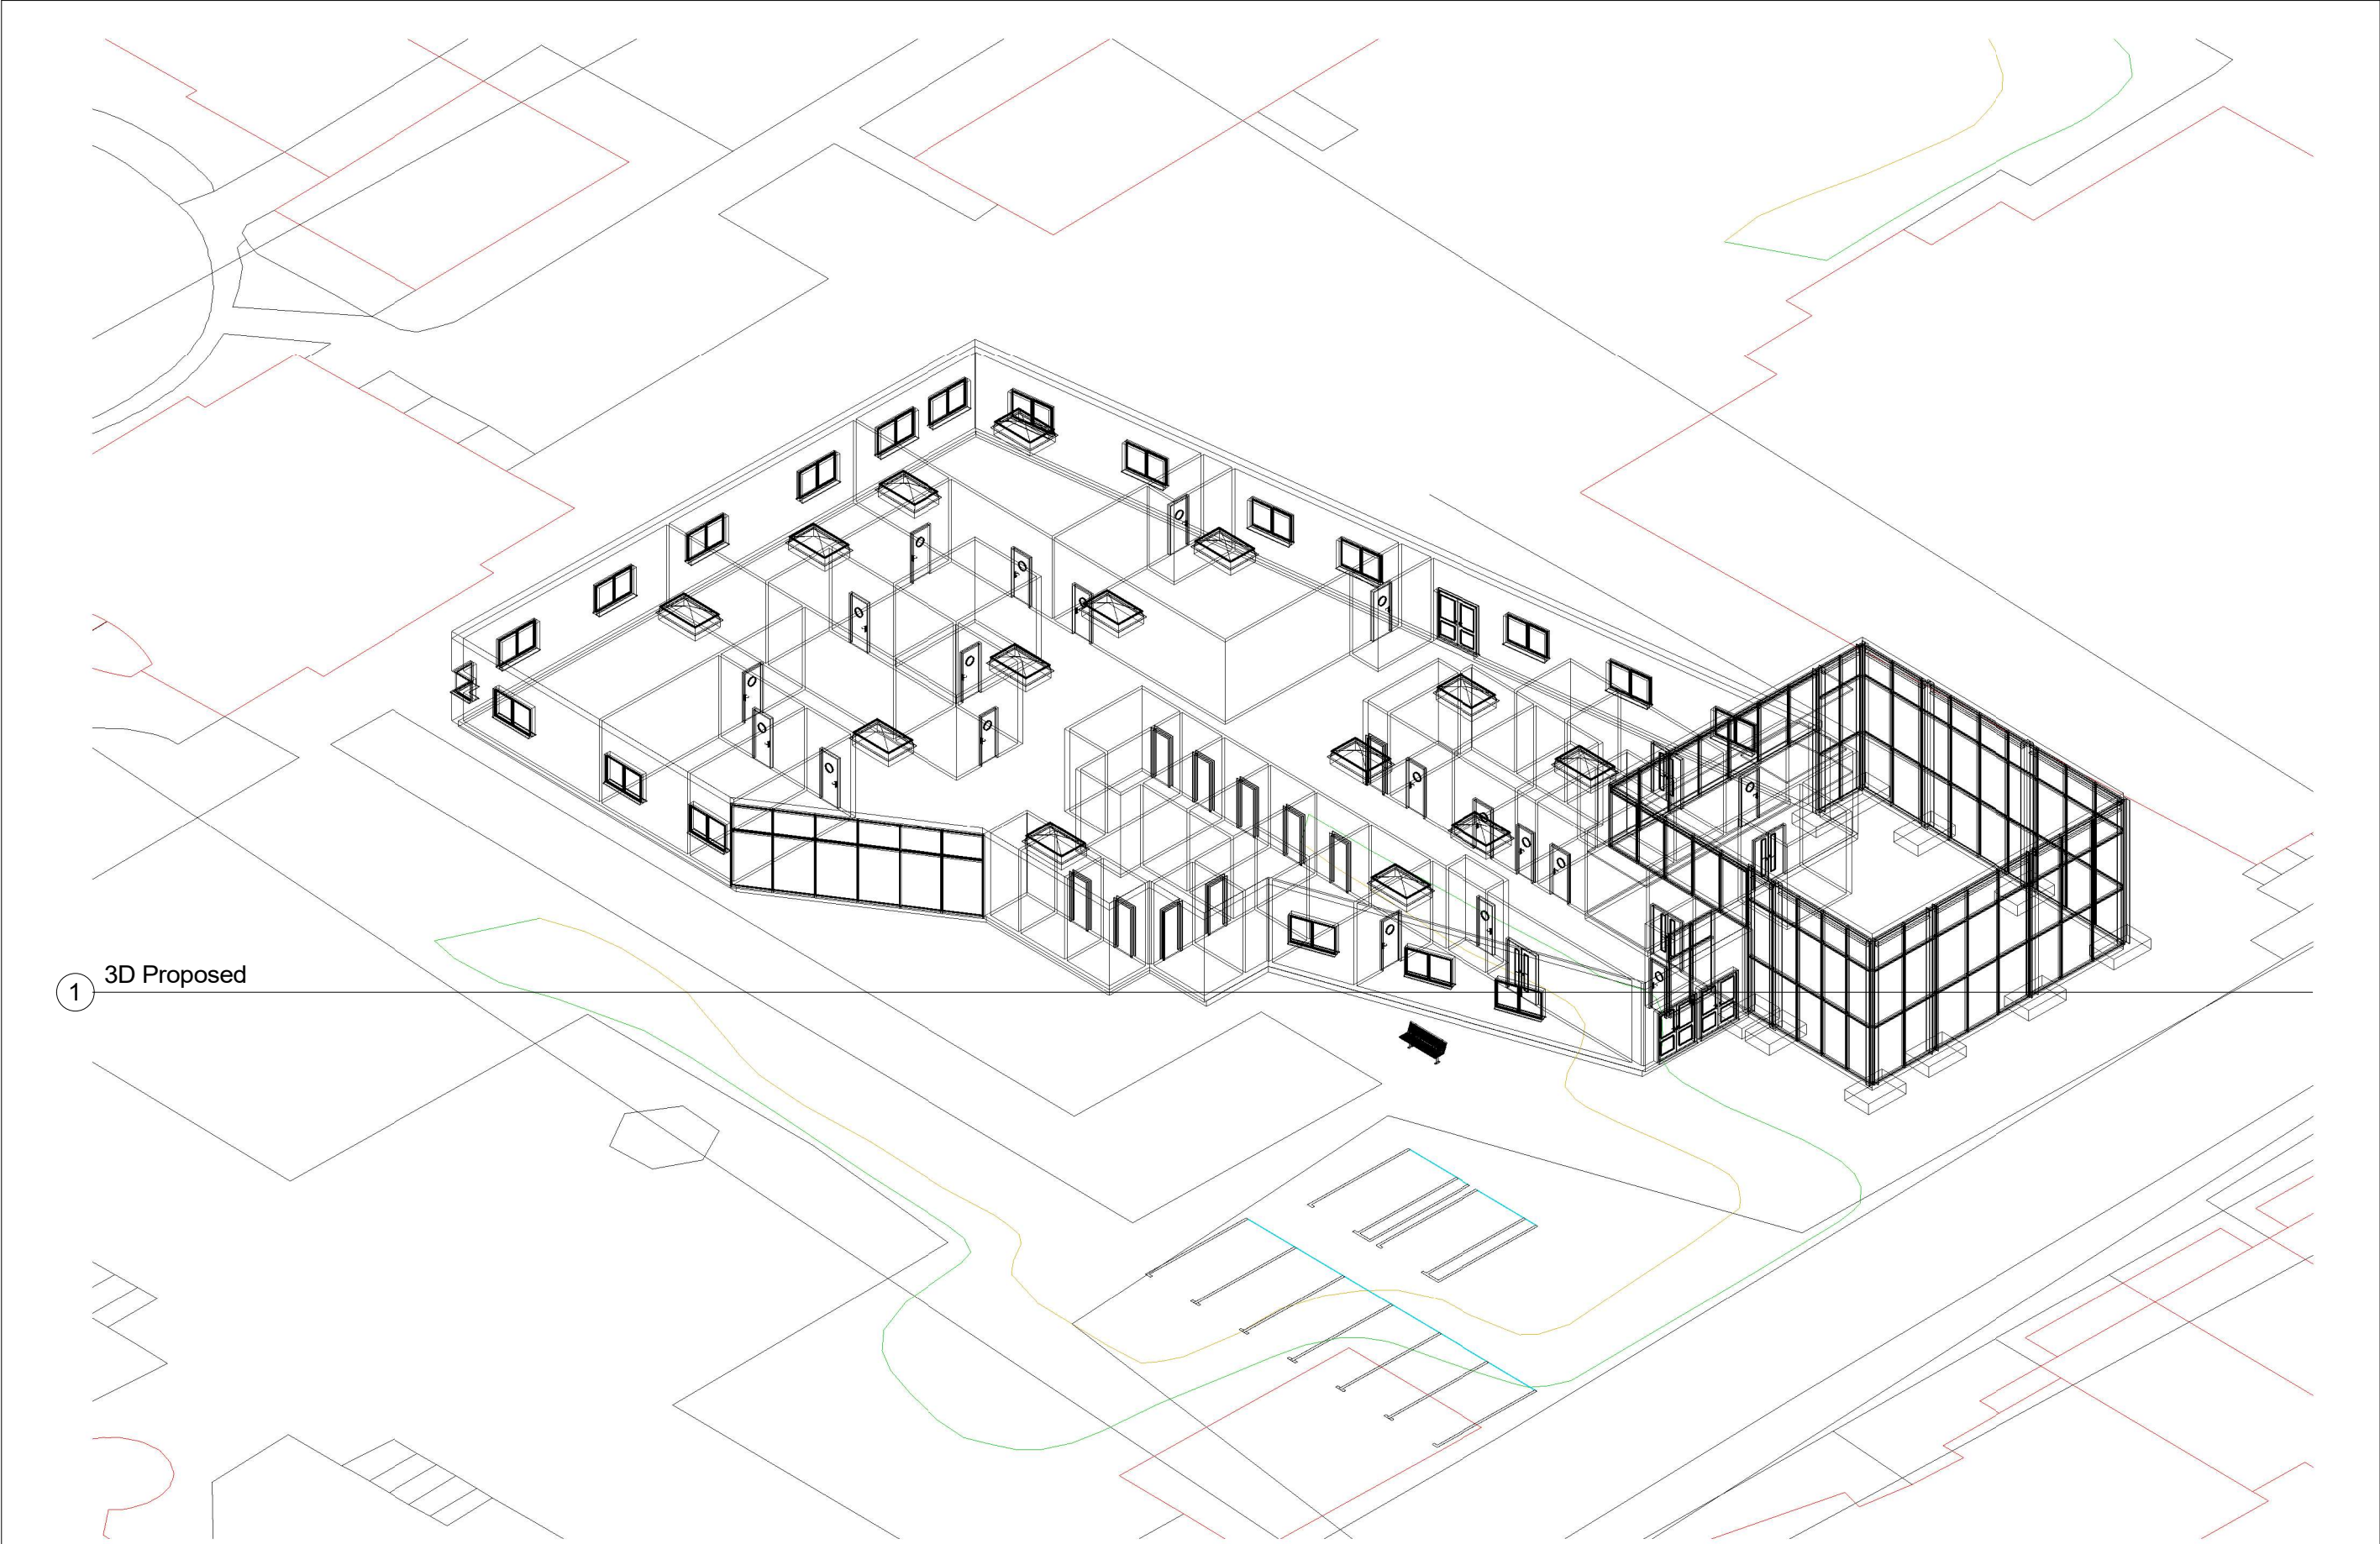


1 3D Proposed

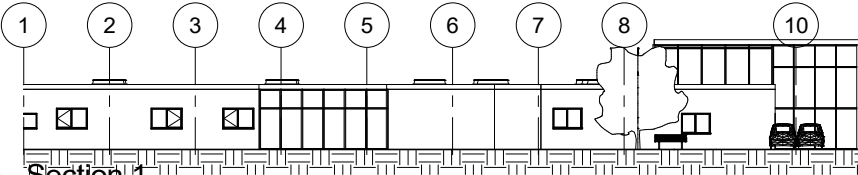


1 Section 1
1 : 200

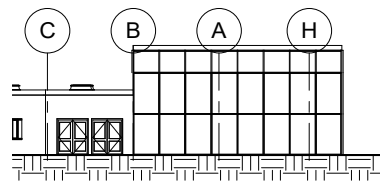


2 Section 2
1 : 200

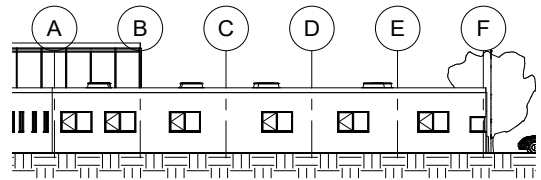


3 Section 3
1 : 200

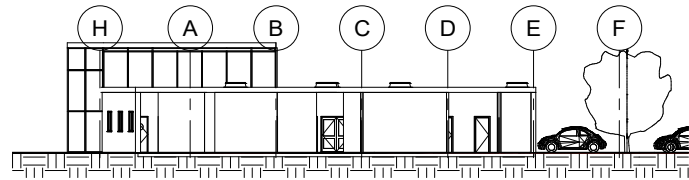


4 Section 4
1 : 200

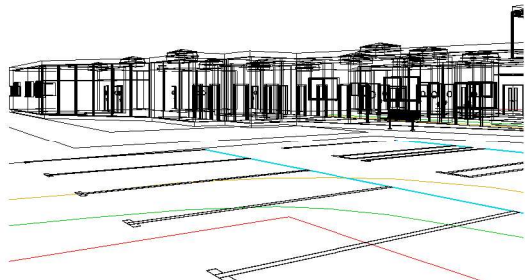


6 3D View 1

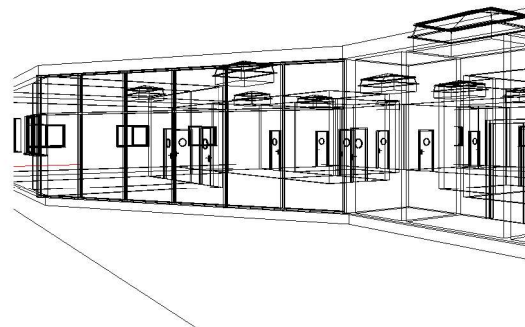

5 3D View 2

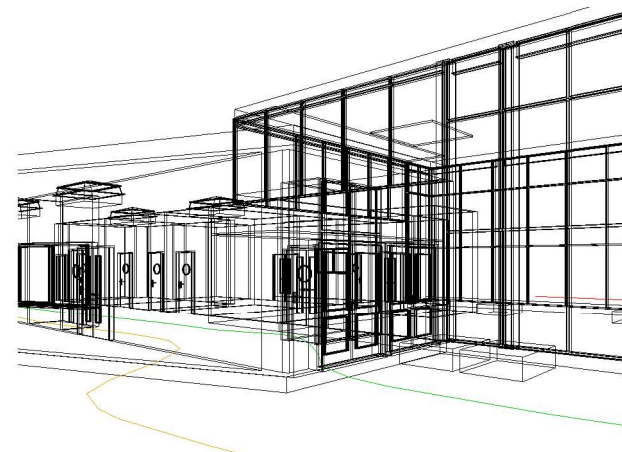


2 3D View 5

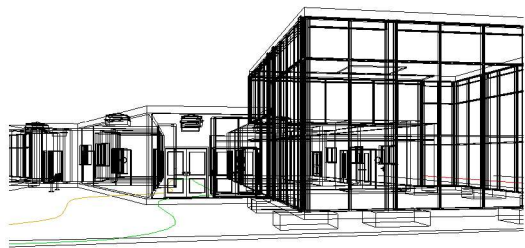

4 3D View 3



3 3D View 4

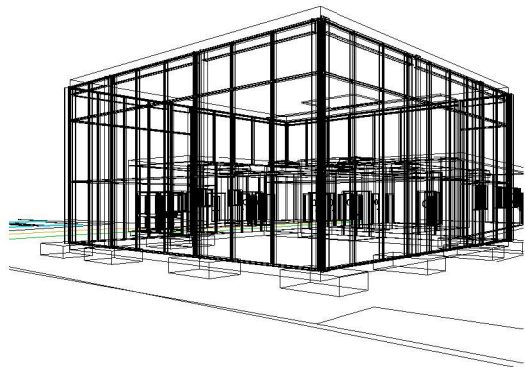

1 3D View 6