


Elevation (West)

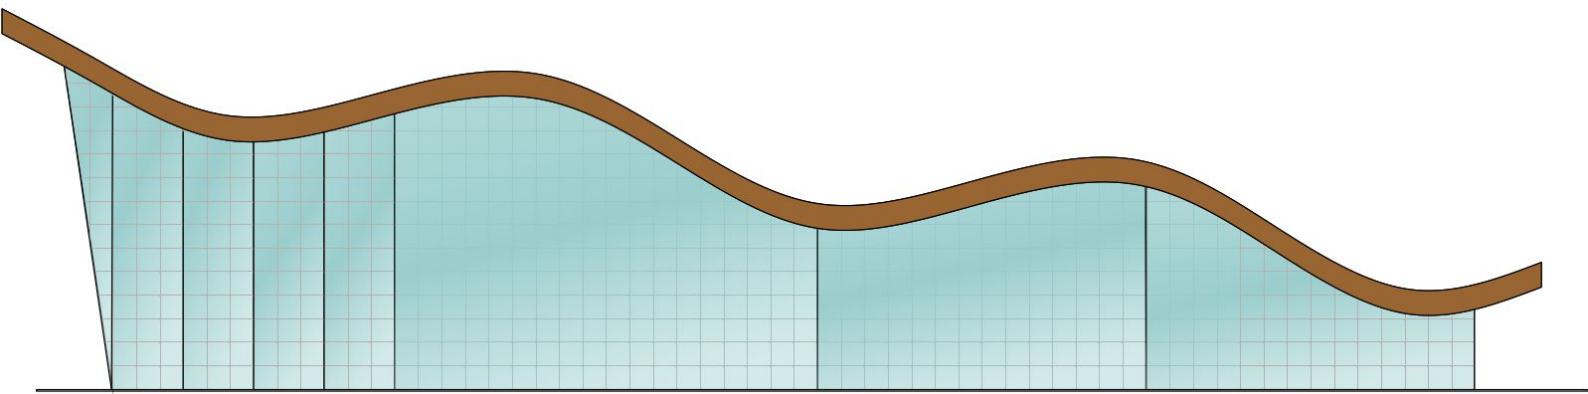

Scale 1:250