










Sand



Sand

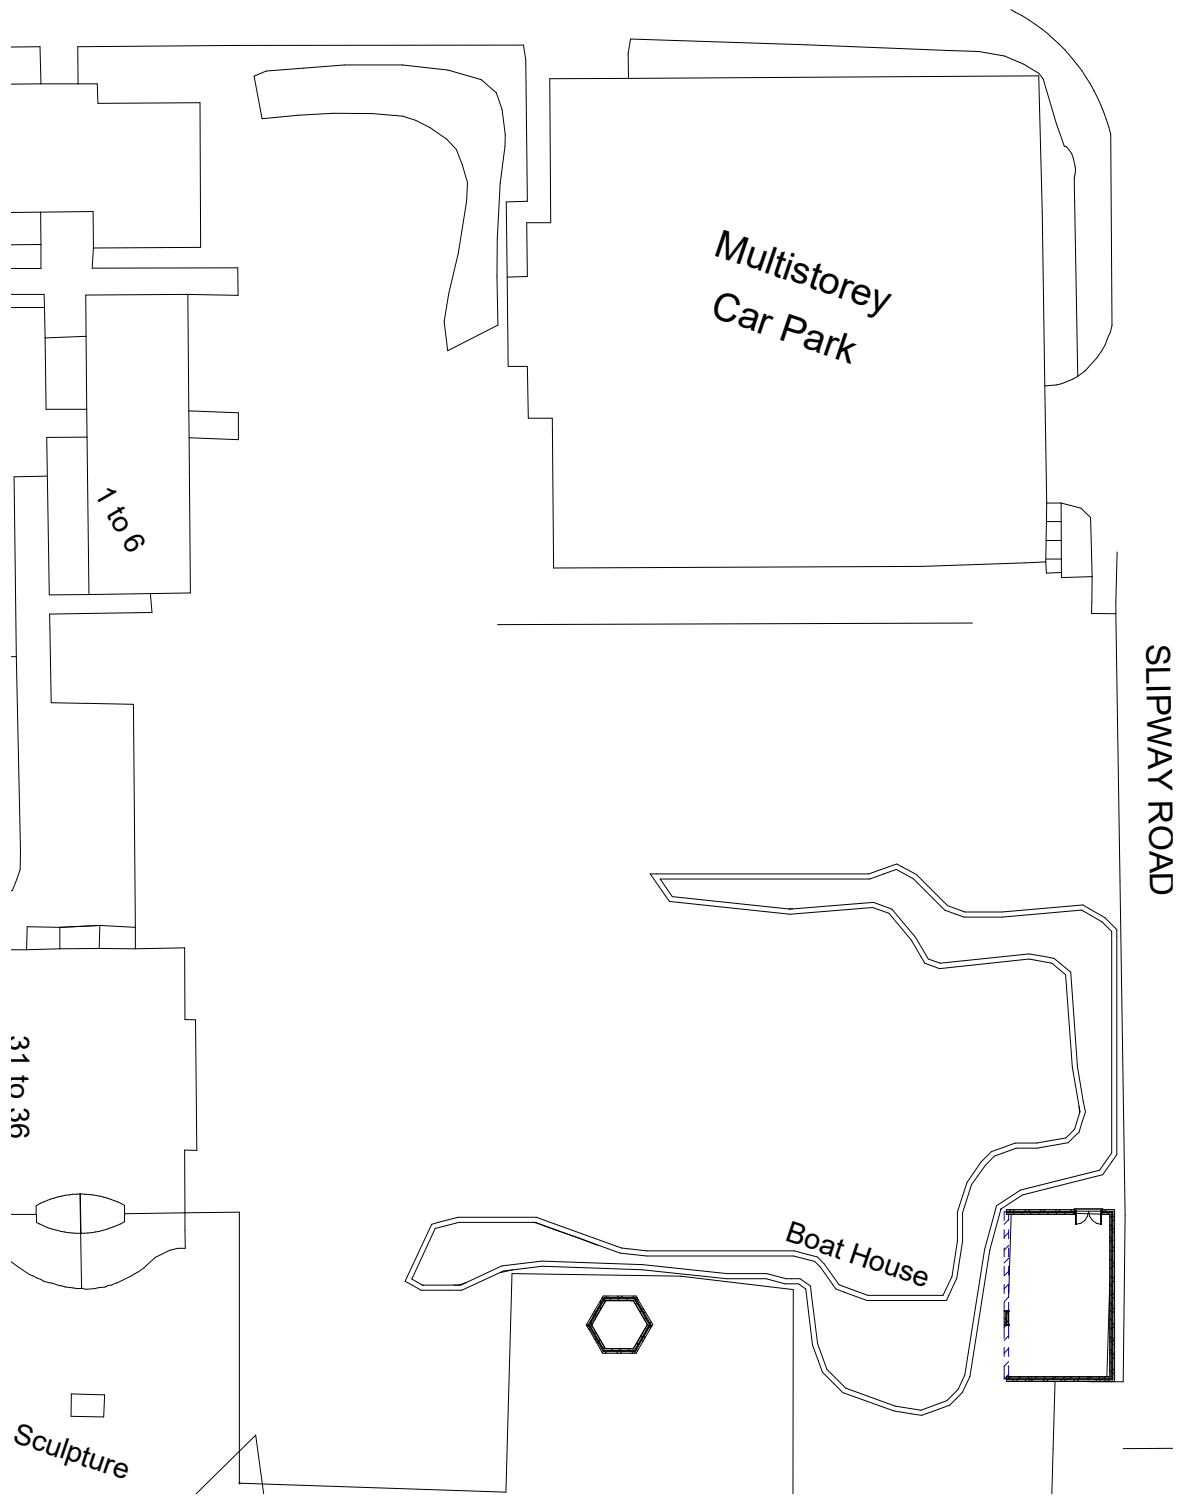

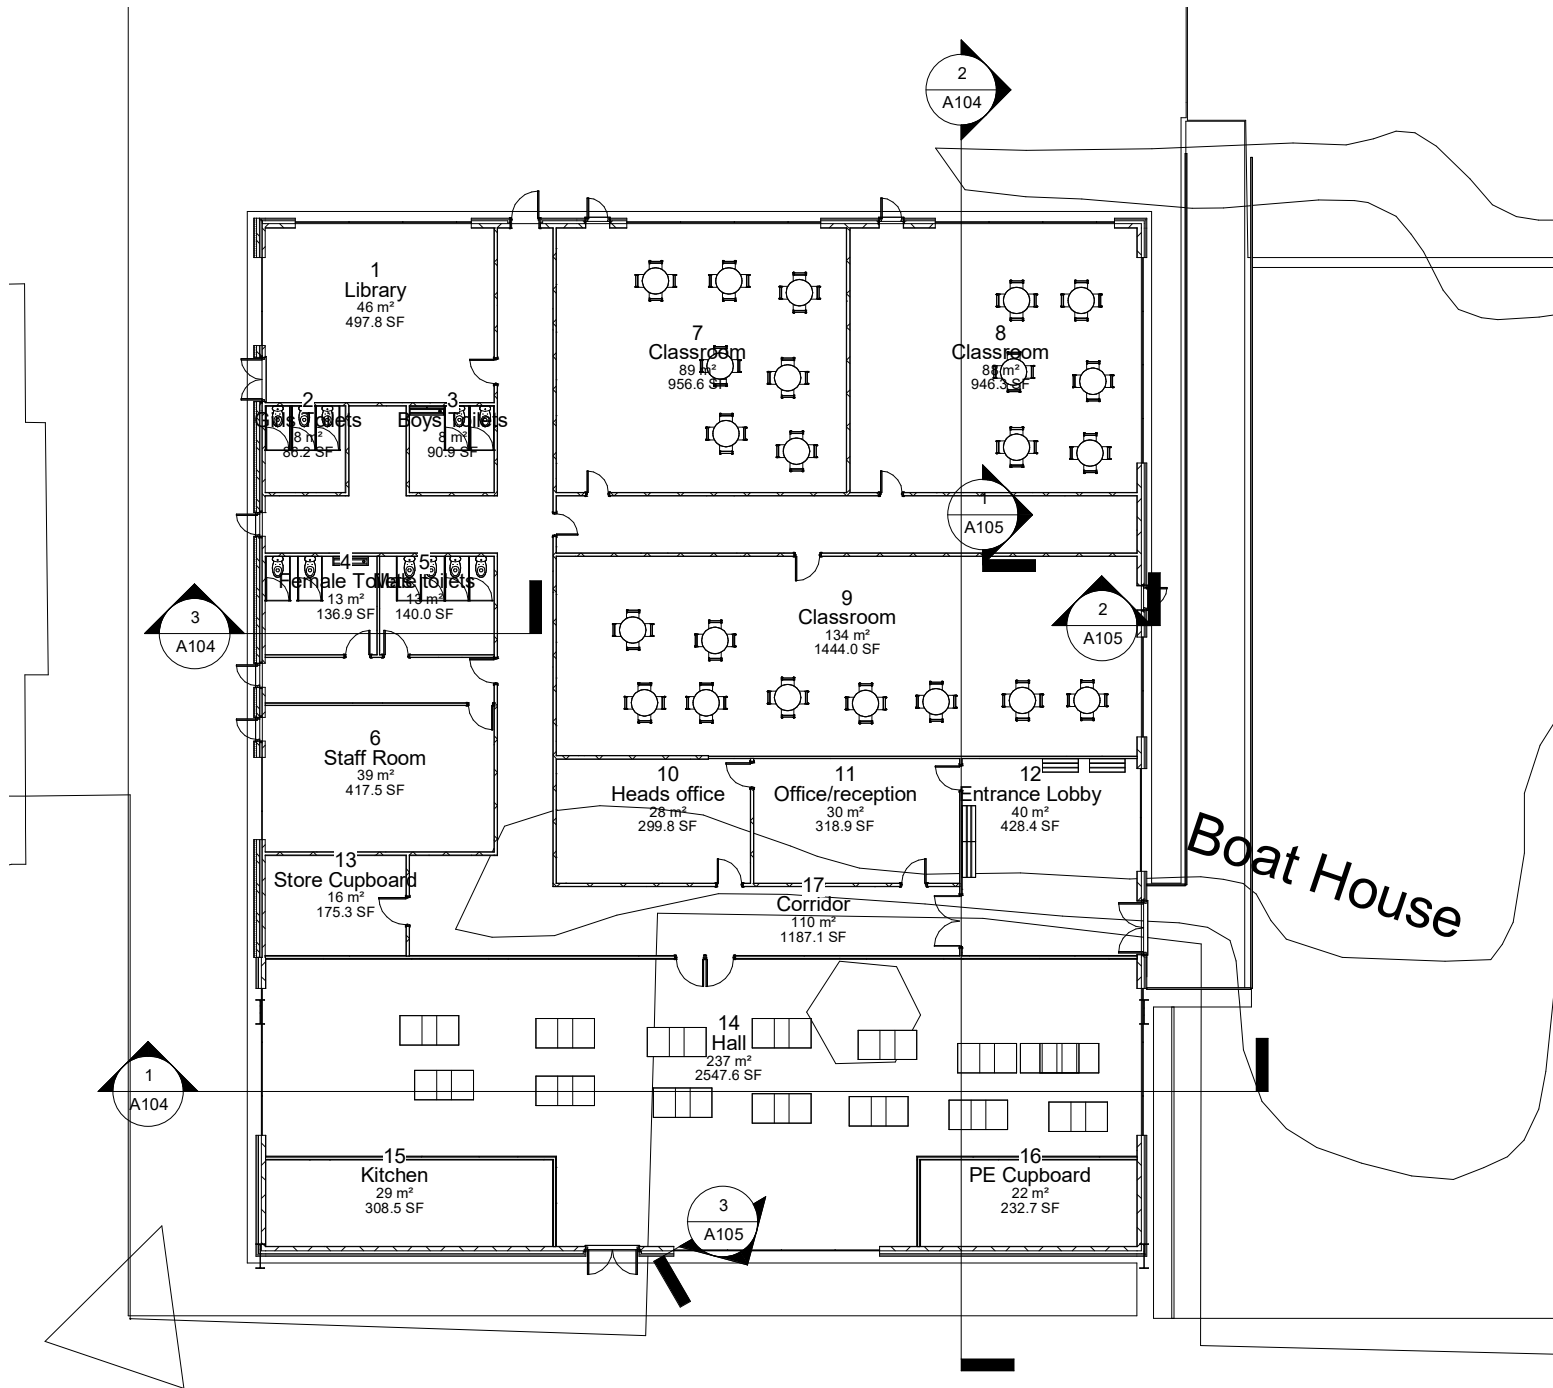

—

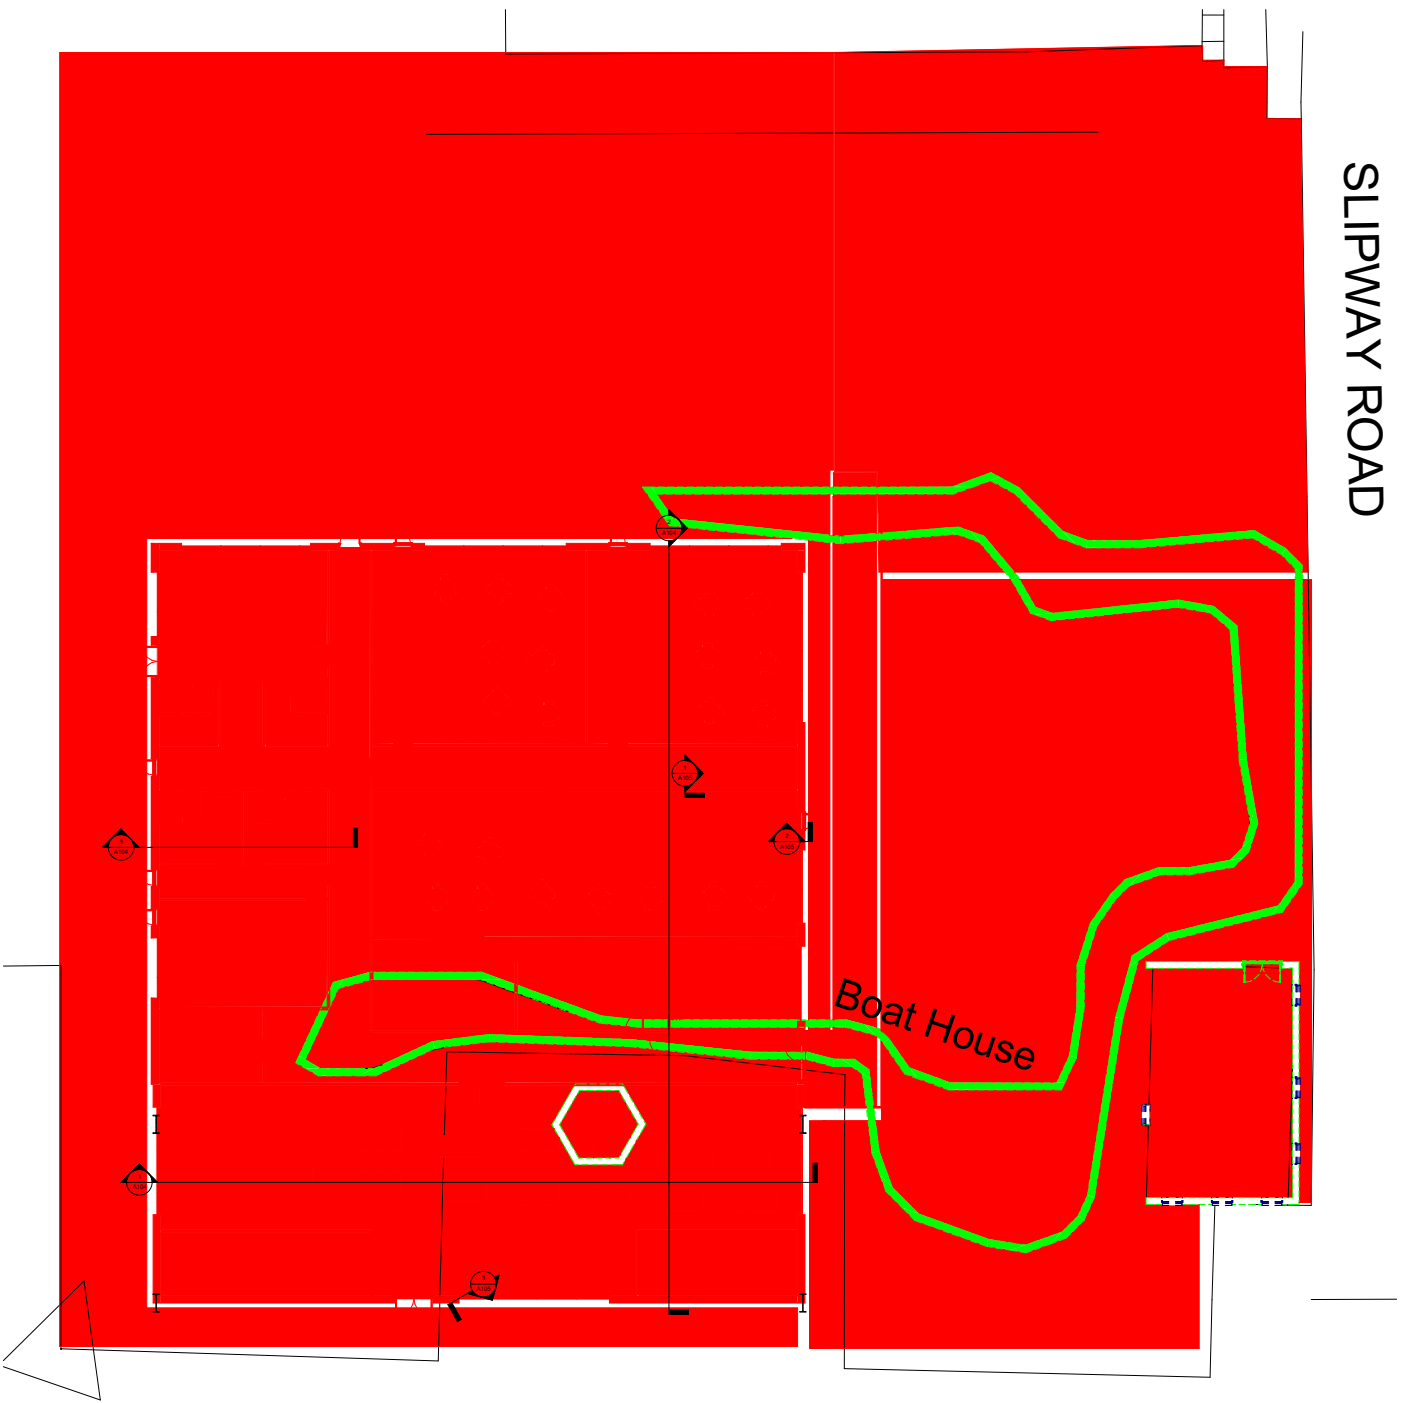

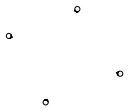
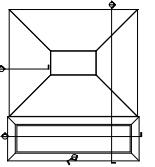




Sand

Sand


수업

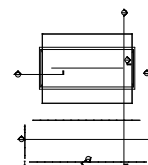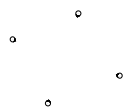

44



11


12

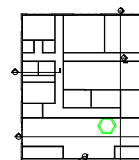



13


14

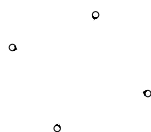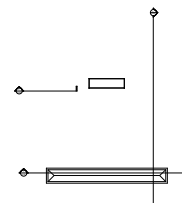

 

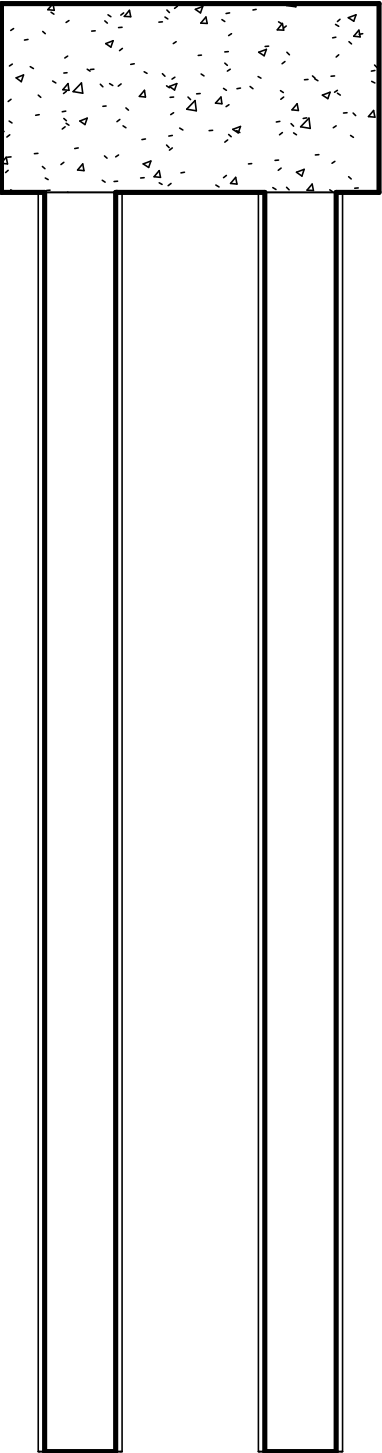


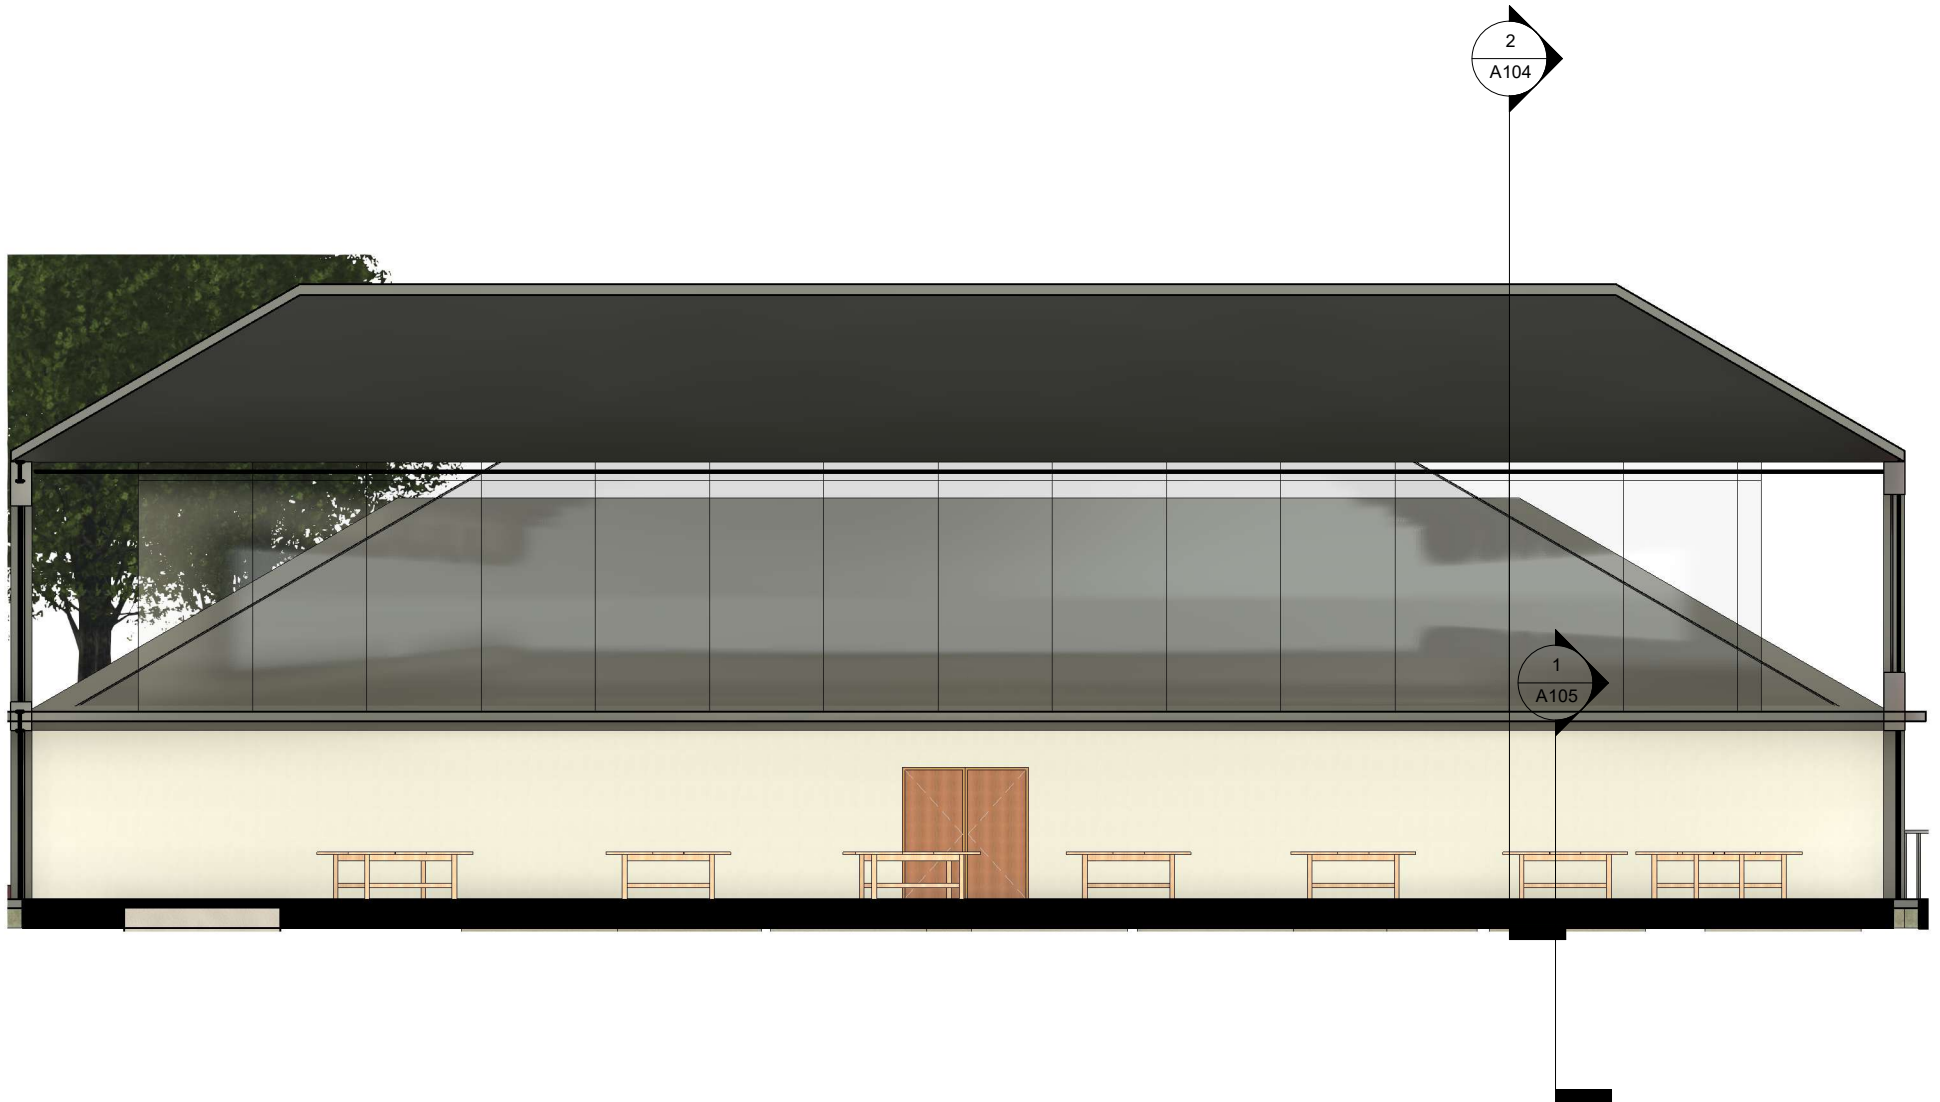

 






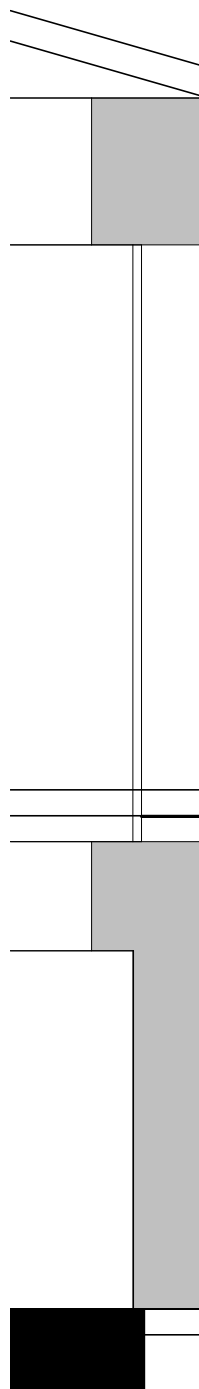




1 3D View

Property Title Ysgol Bae Abertawe	Detail 3D View	Property Originator (Drawn) Functional Specification (Landed) Spatial Specification (Type) Form Discipline Number Description Status Revision										scale	drawn Ryan Evans	 Prifysgol Cymru Y Drindod Dewi Sant University of Wales Trinity Saint David	(S0) UNCONTROLLED Not to be used as a reference document Check Status Before Quoting	
		5100 — — XX — — — A — A101 — 3D View — WIP —										date	checked			Prifysgol Cymru Y Drindod Dewi Sant University of Wales Trinity Saint David
		File Path: C:/Users/Ryan Evans/Downloads/XX_ZZ_M_S_0001_A_WIP.0001.rvt assignment 2 final.rvt										04/04/22	checker			GAI Campus High Street Swansea SA1 2BA

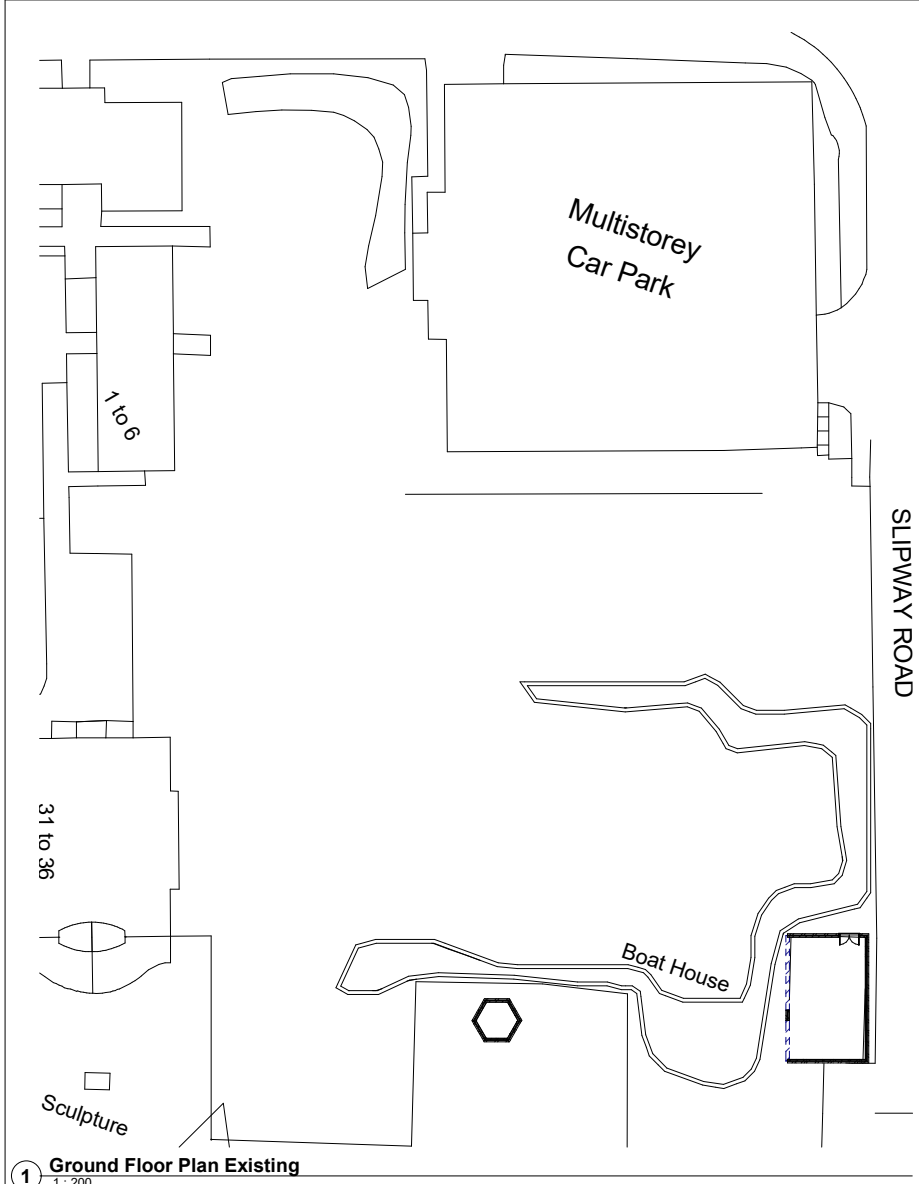

1 Ground Floor Plan Existing
1 : 200

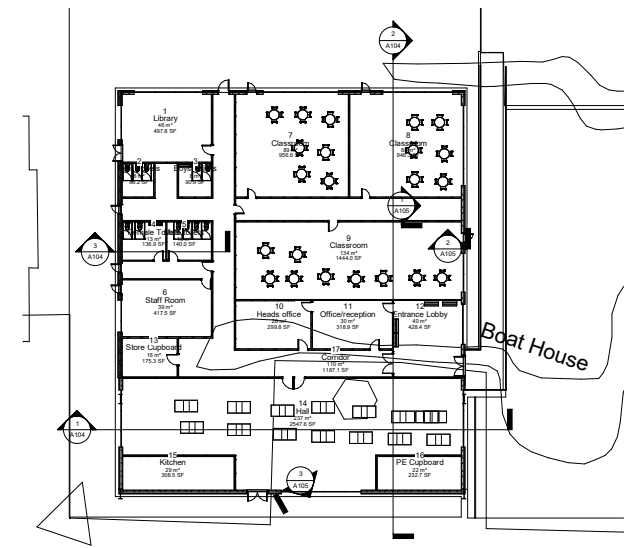

2 Ground Floor Plan Proposed
1 : 200

Property Title Ysgol Bae Abertawe	Detail Existing and Proposed	Property Originator Drawn Functional Layout Sanitary Equipment Form Discipline Number Description Status Revision												Scale 1 : 200	Drawn Author	 Prifysgol Cymru Y Drindod Dewi Sant University of Wales Trinity Saint David	(S0) UNCONTROLLED Not to be used as a reference document Check Status Before Quoting	Rev/Issued Revision	
		5100 — XX — — — A — A102 — Existing and Proposed — WIP —												Date 4/4/22	Checked Prifysgol Cymru Y Drindod Dewi Sant University of Wales Trinity Saint David				Checker San Cymru Prifysgol Cymru Y Drindod Dewi Sant
		File Path: C:\Users\Ryan Evans\Downloads\XX_ZZ_M_S_0001_A_WIP.0001.rvt assignment 2 final.rvt																	

Project Name: Ysgol Bae Abertawe

UPRN Code: 5100

Originator Code:

Discipline : A



Drawn By: Ryan

Checked By: Gavin
Traylor


Date: 4/4/22

Project Status: WIP


ACBA 5010
BIM : LEVEL 5

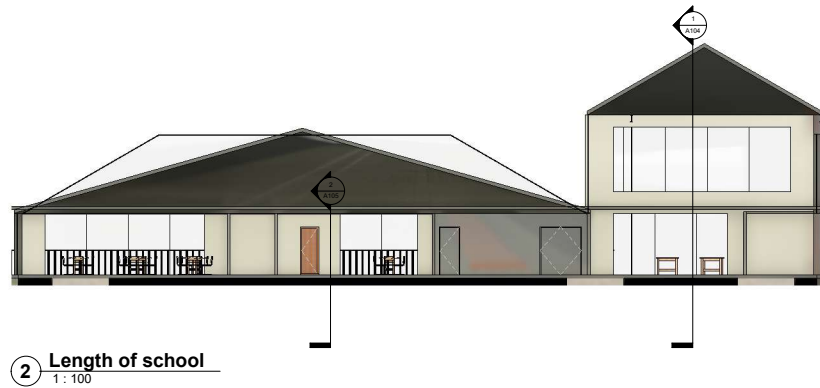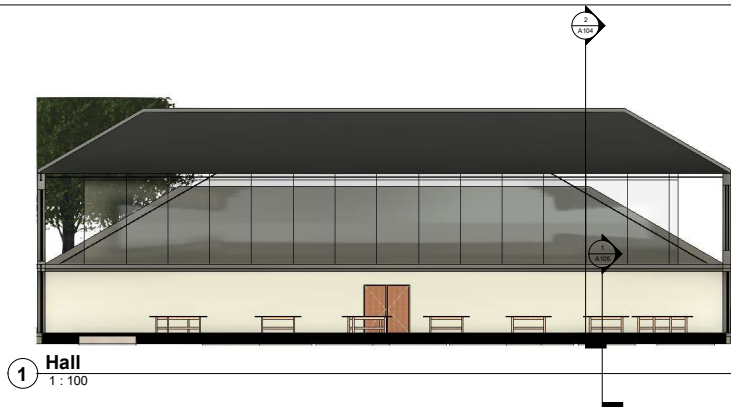

Property Title Ysgol Bae Abertawe	Detail Sections	<table><tr><th>Property</th><th>Originator</th><th>(Drawn) Functional Breakdown</th><th>(Landed) Spatial Breakdown</th><th>(Type) Form</th><th>Discipline</th><th>Number</th><th>Description</th><th>Status</th><th>Revision</th></tr><tr><td>5100</td><td>—</td><td>XX</td><td>—</td><td>—</td><td>A</td><td>A104</td><td>Sections</td><td>WIP</td><td>—</td></tr></table>										Property	Originator	(Drawn) Functional Breakdown	(Landed) Spatial Breakdown	(Type) Form	Discipline	Number	Description	Status	Revision	5100	—	XX	—	—	A	A104	Sections	WIP	—	Scale As Indicated	Drawn Ryan Evans	 Prifysgol Cymru Y Drindod Dewi Sant University of Wales Trinity Saint David	(S0) UNCONTROLLED Not to be used as a reference document Check Status Before Quoting	<table><tr><td>Rev/Issued</td><td></td></tr><tr><td>Reason</td><td></td></tr></table>	Rev/Issued		Reason	
		Property	Originator	(Drawn) Functional Breakdown	(Landed) Spatial Breakdown	(Type) Form	Discipline	Number	Description	Status	Revision																													
		5100	—	XX	—	—	A	A104	Sections	WIP	—																													
		Rev/Issued																																						
Reason	
File Path: C:\Users\Ryan Evans\Downloads\XX_ZZ_M_S_0001_A_WIP.0001.rvt assignment 2 final.rvt										date		checked	Prifysgol Cymru Y Drindod Dewi Sant University of Wales Trinity Saint David																											
										04/04/22		checker	Sgt Cymru Rhydian Dewi Sant Trinity Saint David																											

 

1 Internal Wall
1 : 10

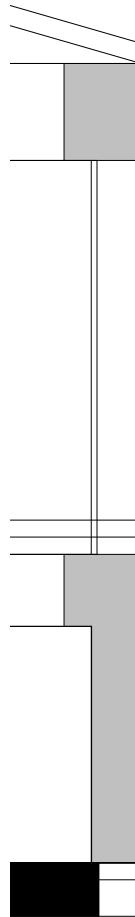


3 Window and Wall
1 : 20



2 External Wall
1 : 10

Property Title Ysgol Bae Abertawe	Detail Detailed Section	Property — Originator — (Drawn) Functional Breakdown — (Submitted) Spatial Equivalency — (Type) Form — Discipline — Number — Description — Status — Revision										Scale As Indicated	Drawn Ryan Evans	 Prifysgol Cymru Y Drindod Dewi Sant University of Wales Trinity Saint David	(S0) UNCONTROLLED Not to be used as a reference document Check Status Before Quoting	Rev/Issued
		5100 — XX — A — A105 — Detailed Section — WIP —										Date 04/04/22	Checked Ski Capener Rory Jones Ski Capener			
		File Path: C:\Users\Ryan Evans\Downloads\XX_ZZ_M_S_0001_A_WIP.0001.rvt assignment 2 final.rvt														

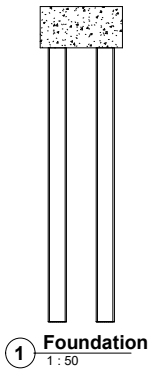

Property Title Ysgol Bae Abertawe	Detail Structural Elements	Property — Originator — Design Functional Specification — Submittal Schedule — Form — Discipline — Number — Description — Status — Revision										scale 1 : 50	drawn Author	Prifysgol Cymru Y Drindod Dewi Sant University of Wales Trinity Saint David	(S0) UNCONTROLLED Not to be used as a reference document Check Status Before Quoting	Rev/Issued Revision
		5100 — — XX — — — Designer A106 — Structural Elements — WIP —										date	checked			
		File Path: C:\Users\Ryan Evans\Downloads\XX_ZZ_M_S_0001_A_WIP.0001.rvt assignment 2 final.rvt										04/26/22	Checker			
													SAI Cymru Rydym Ni Ddiol SAI Cymru			

