


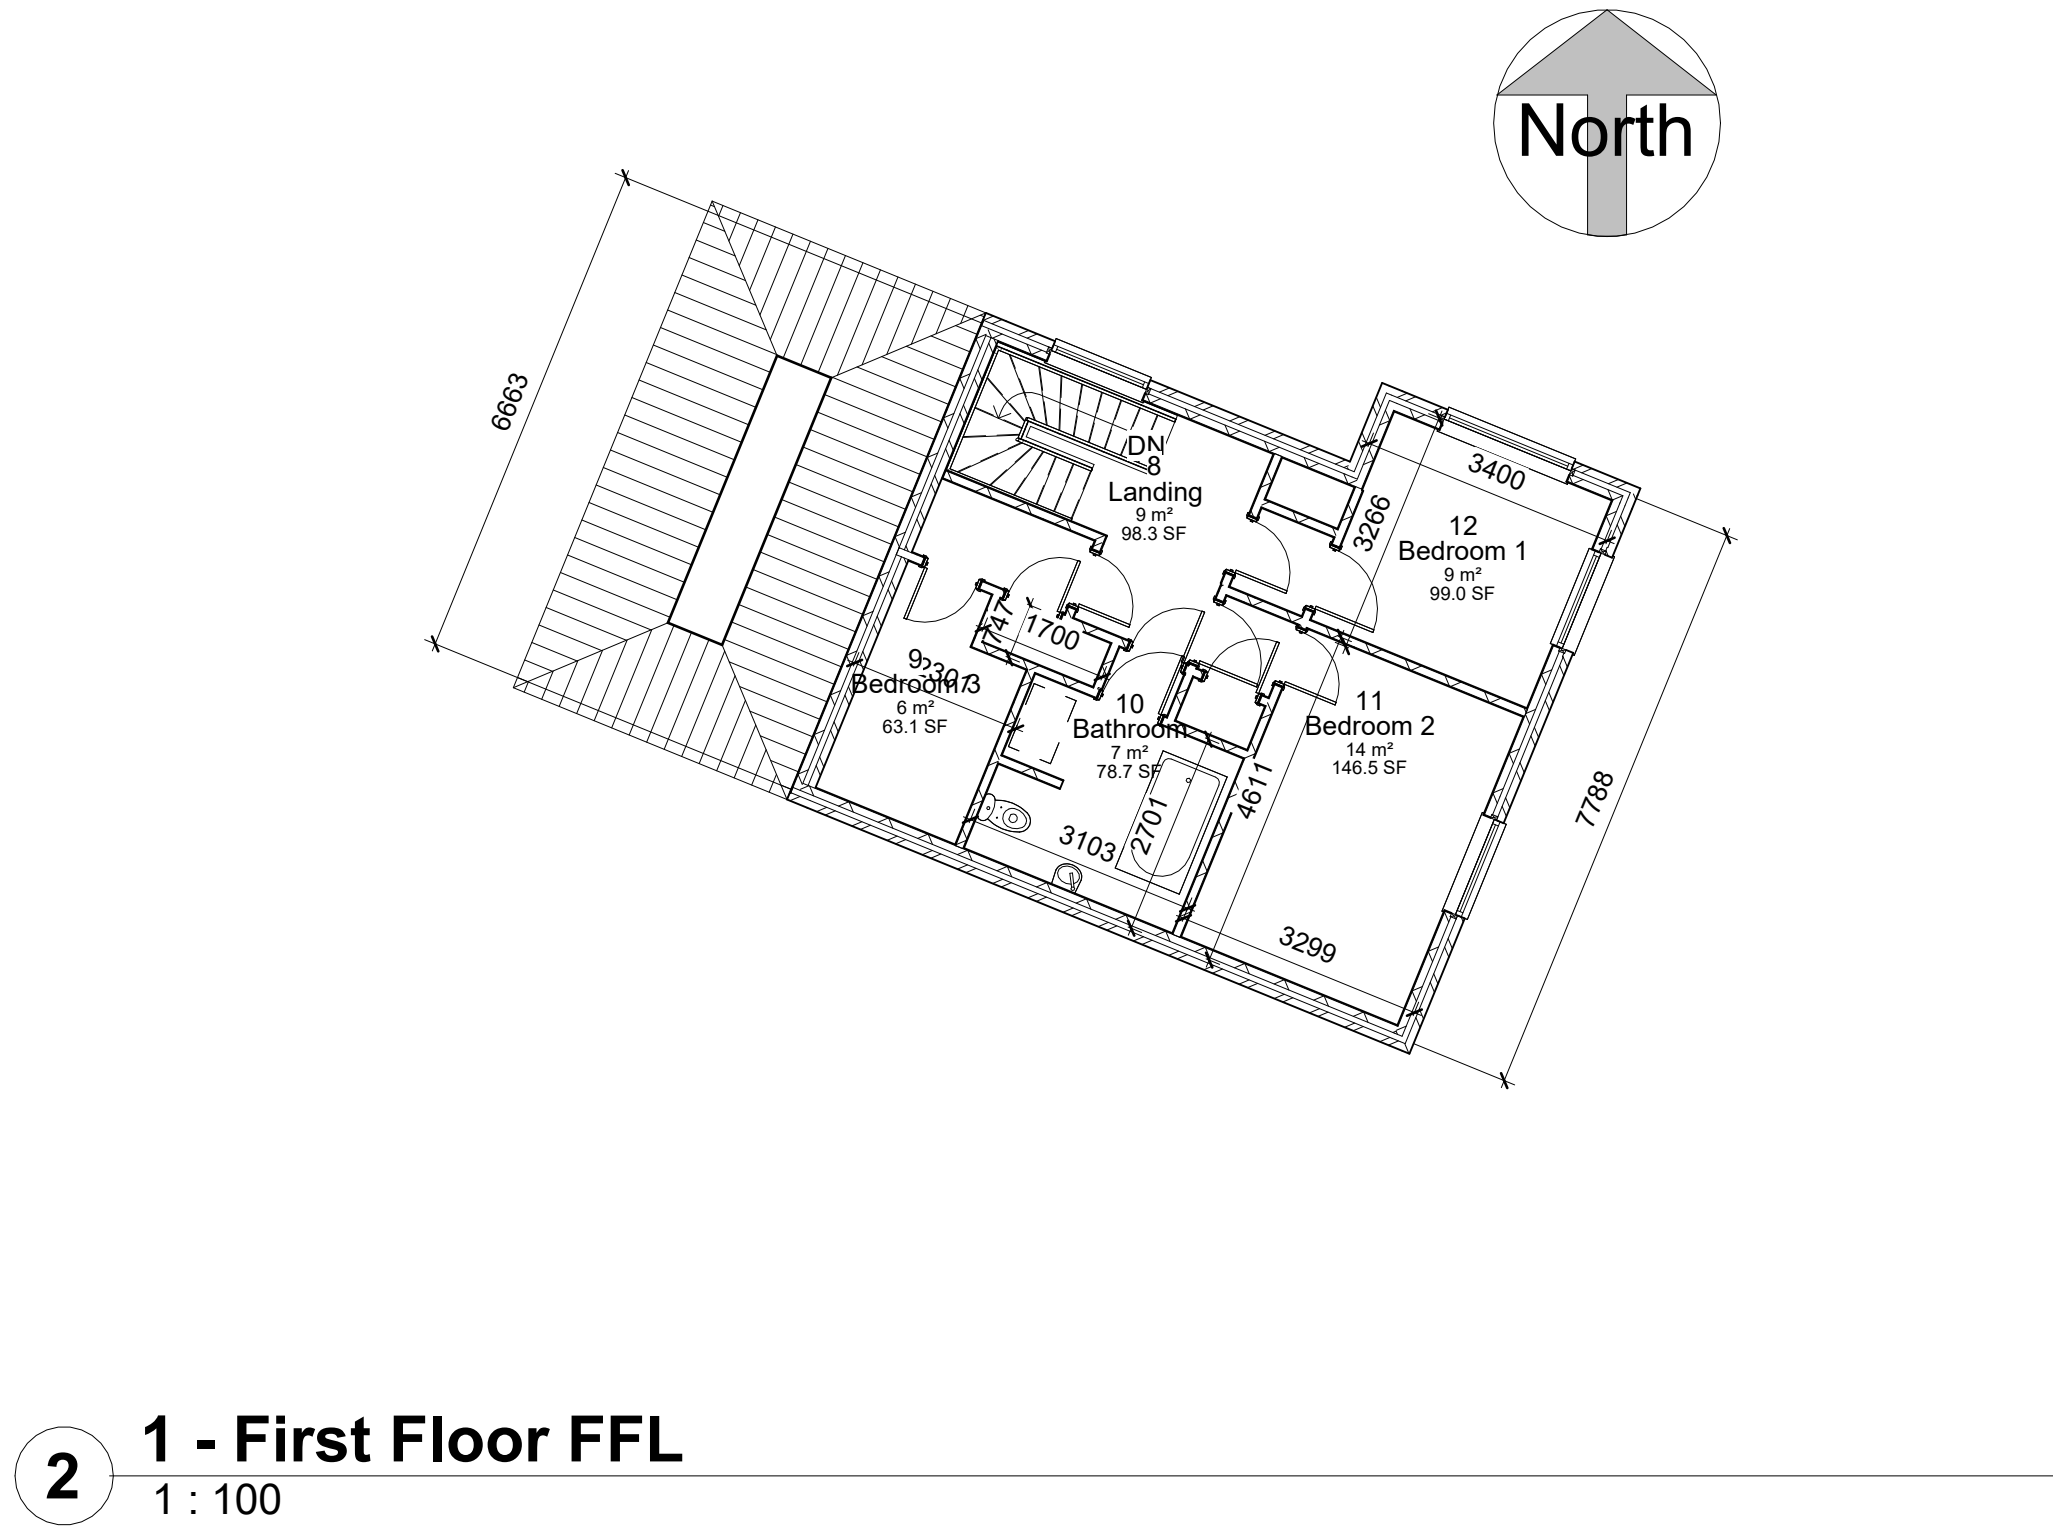


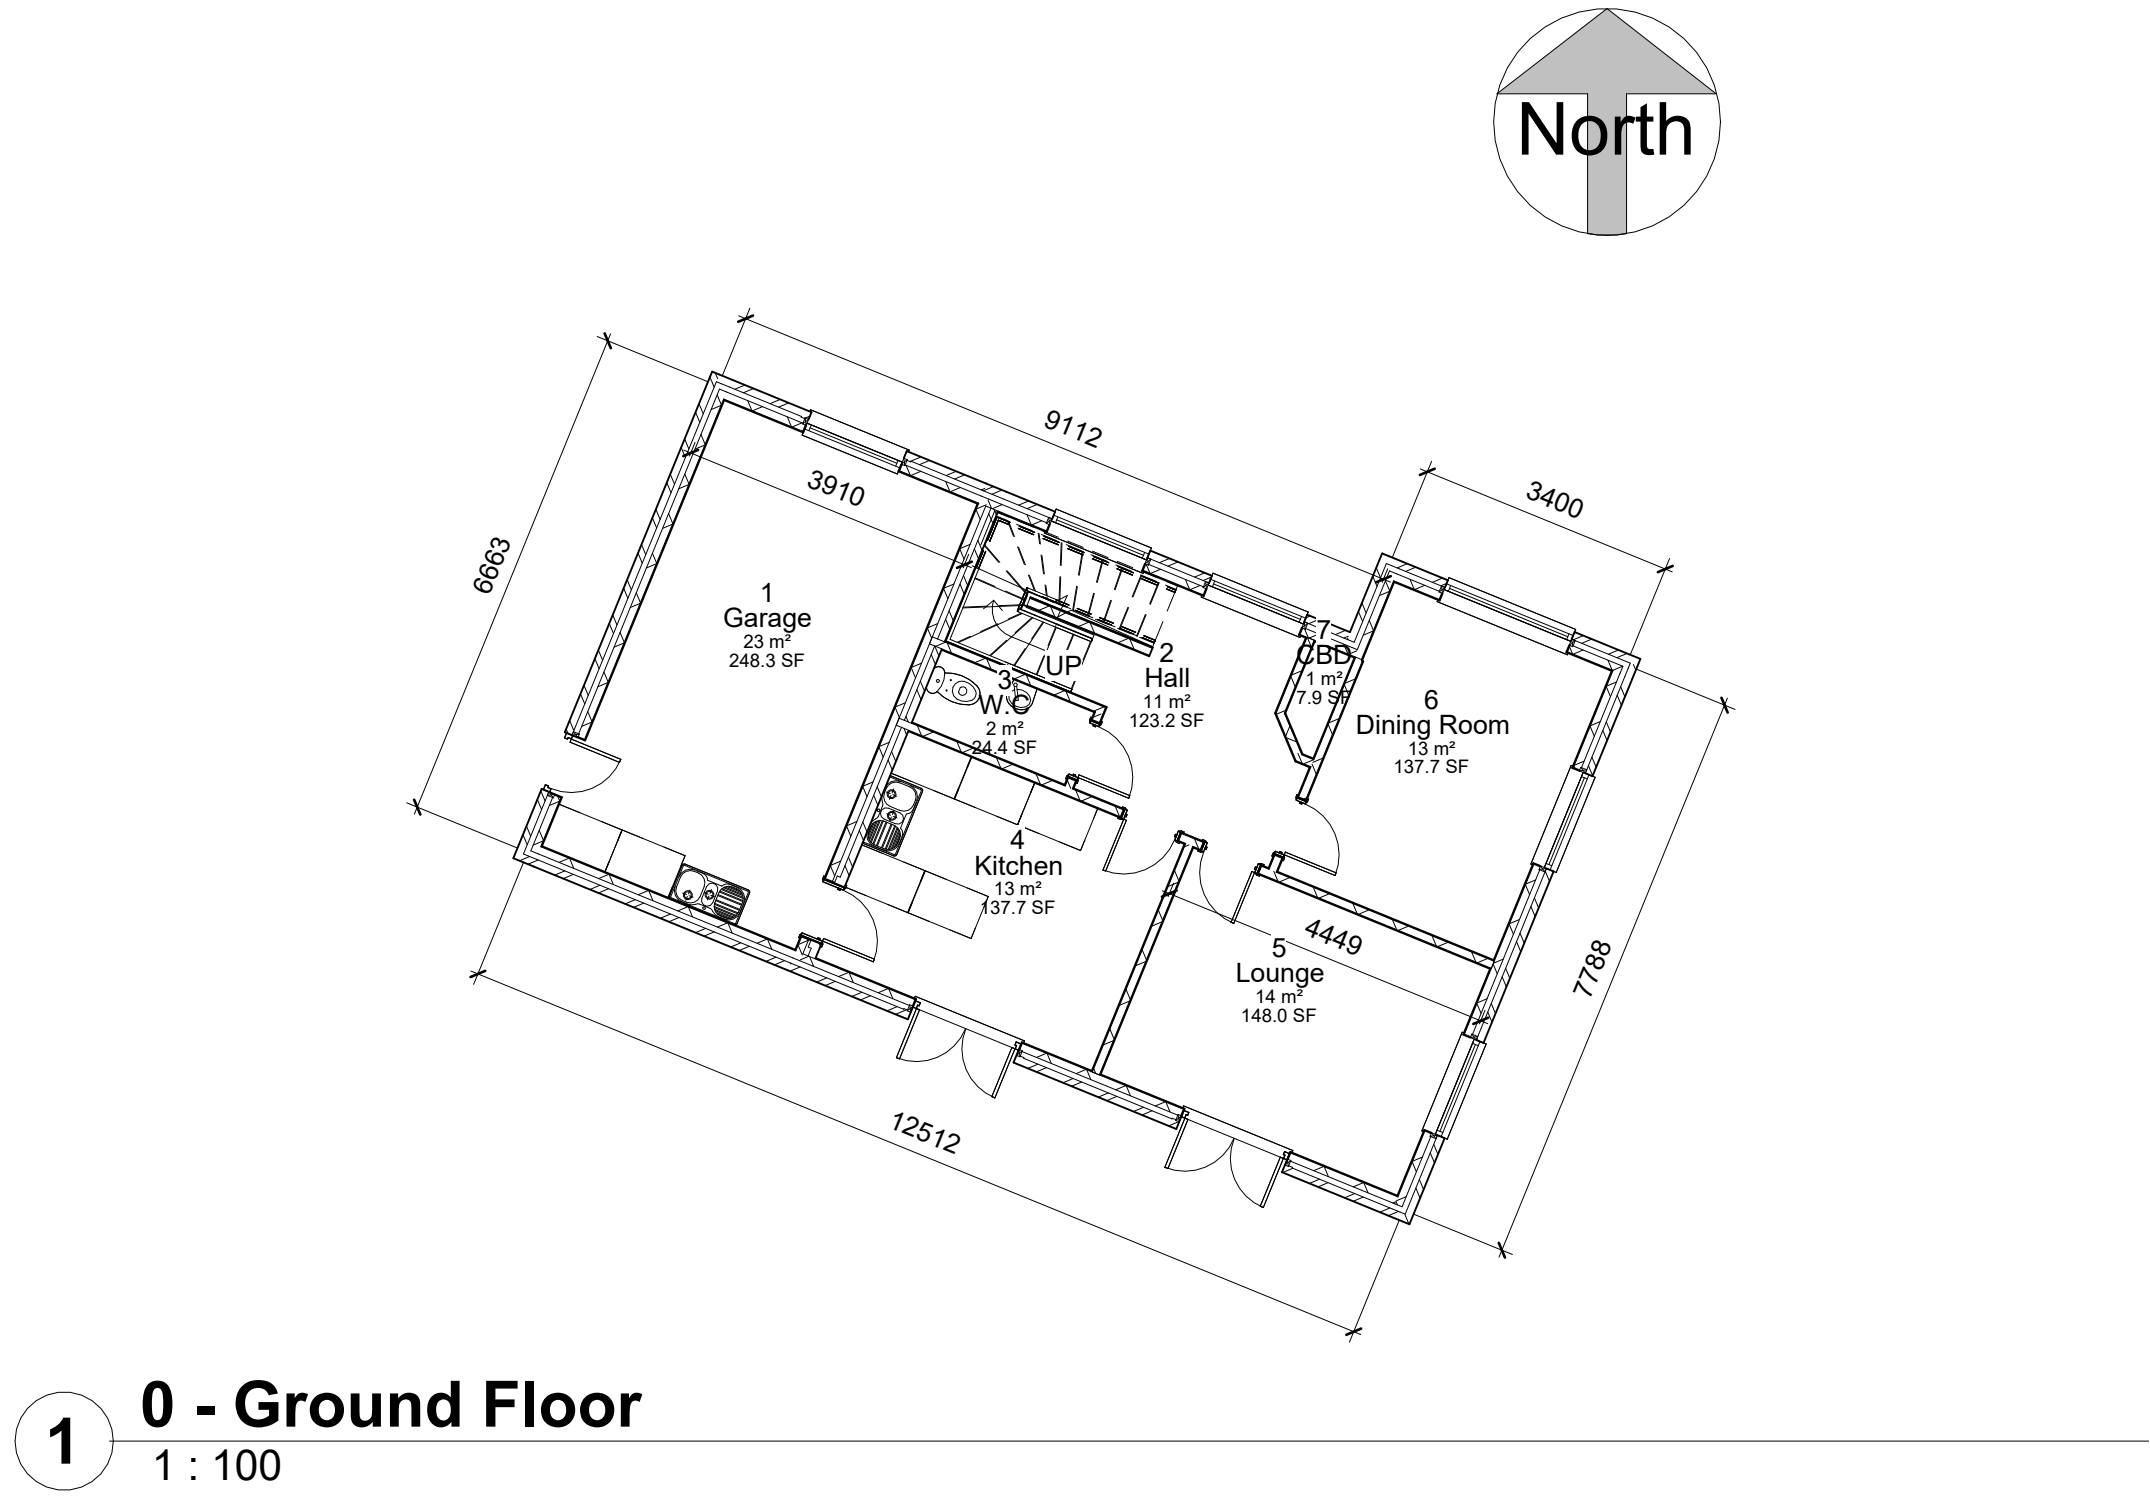

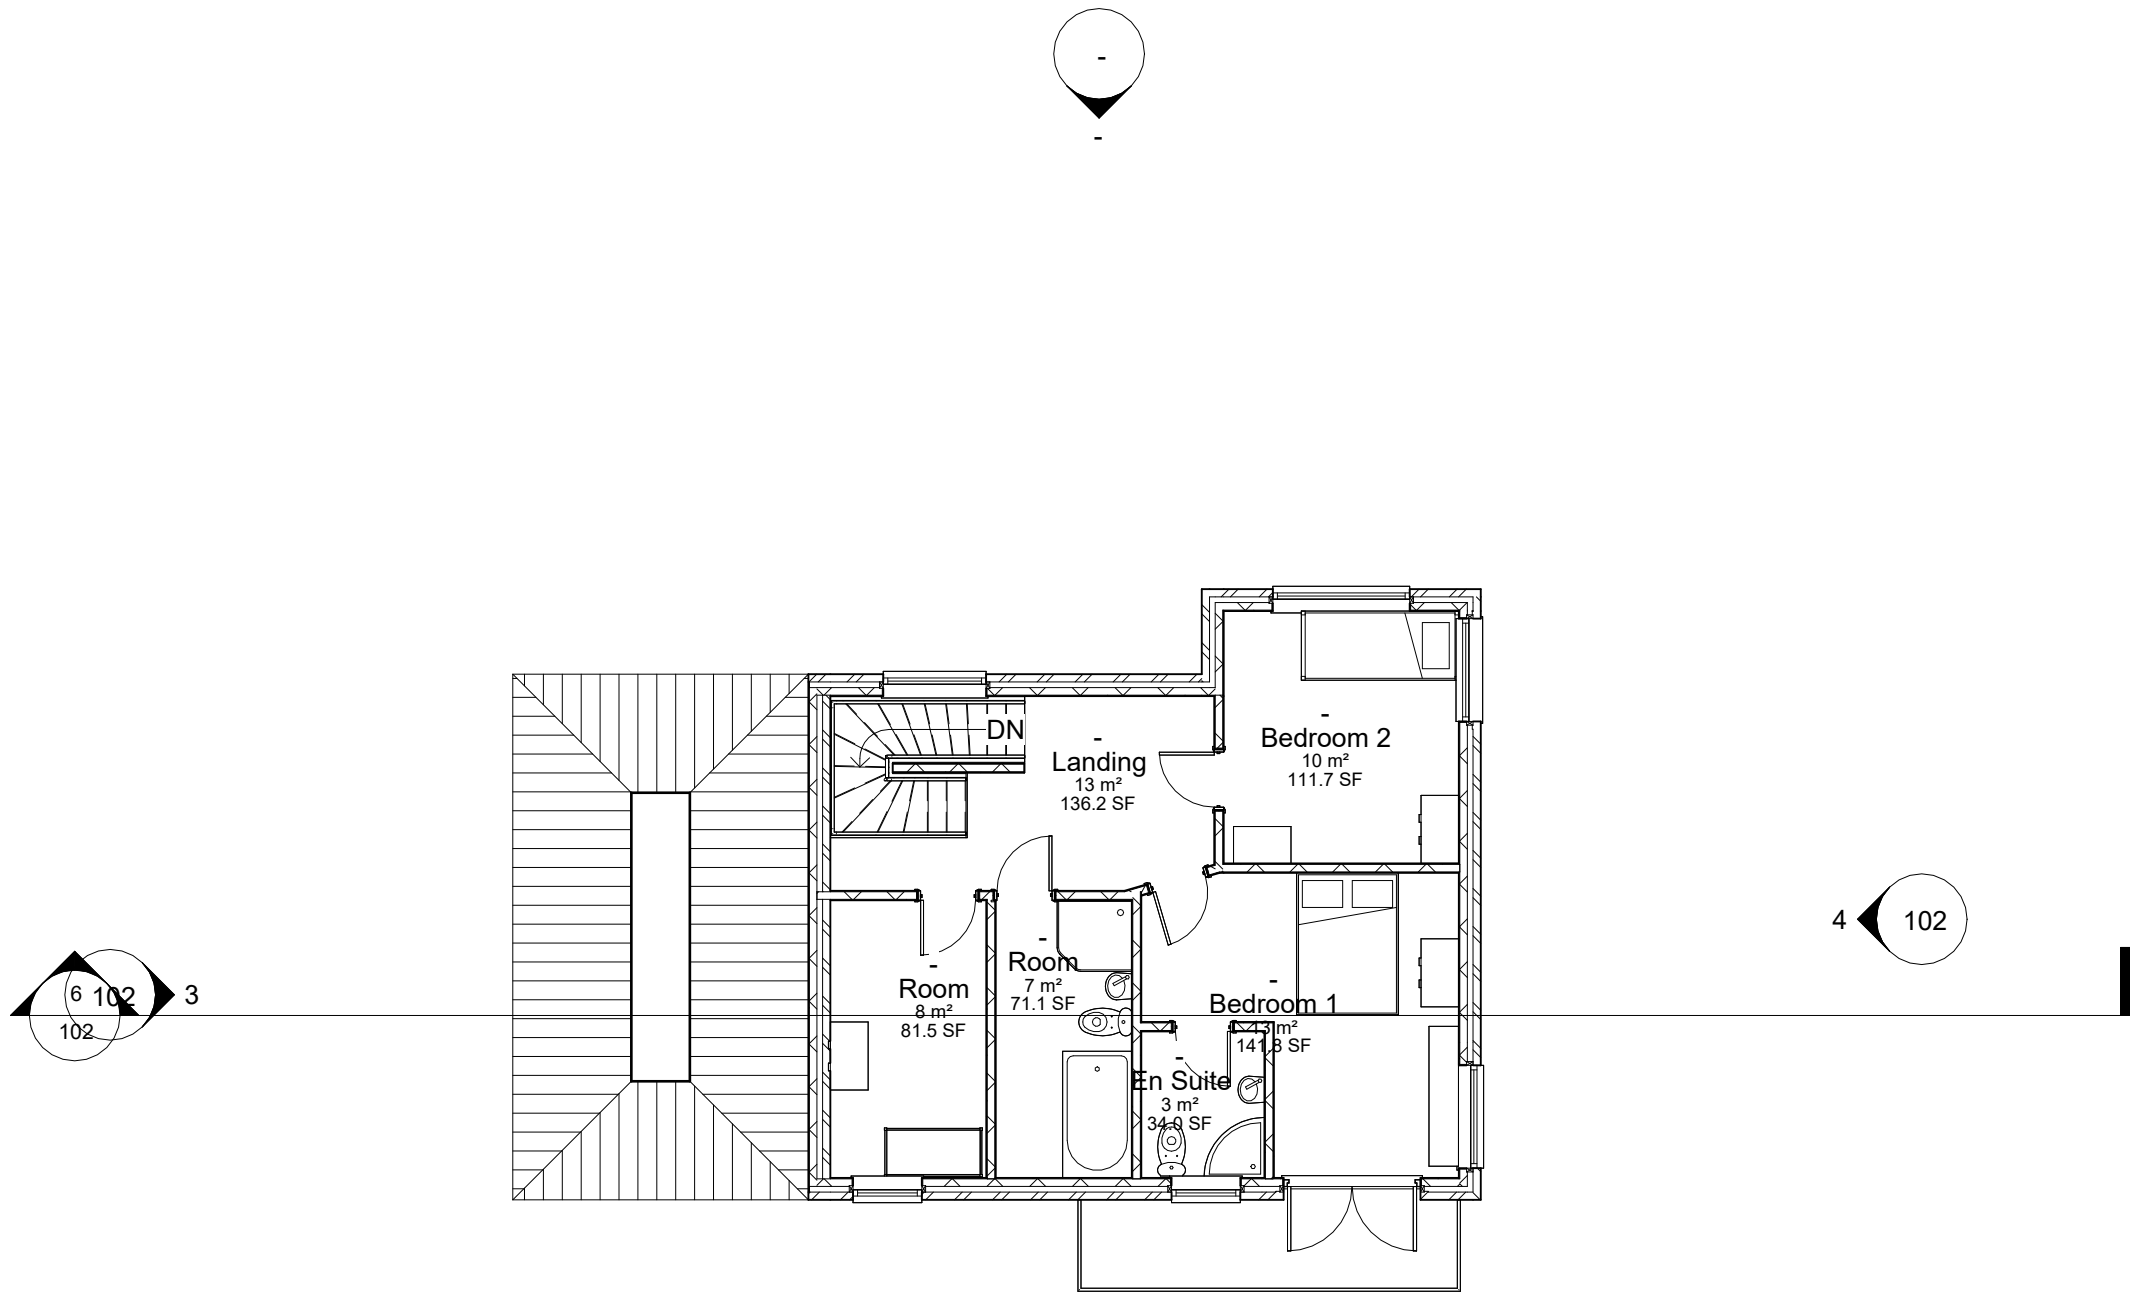


1 Proposed FF
1 : 100

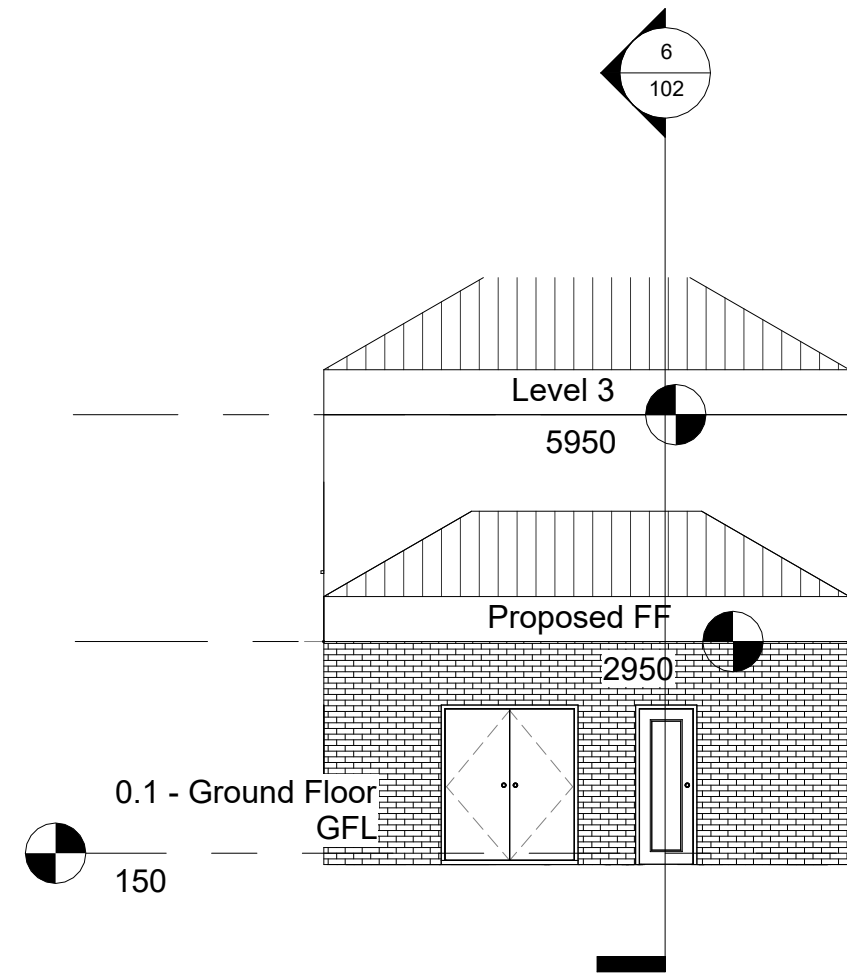


3 West
1 : 100




5 3D View 2

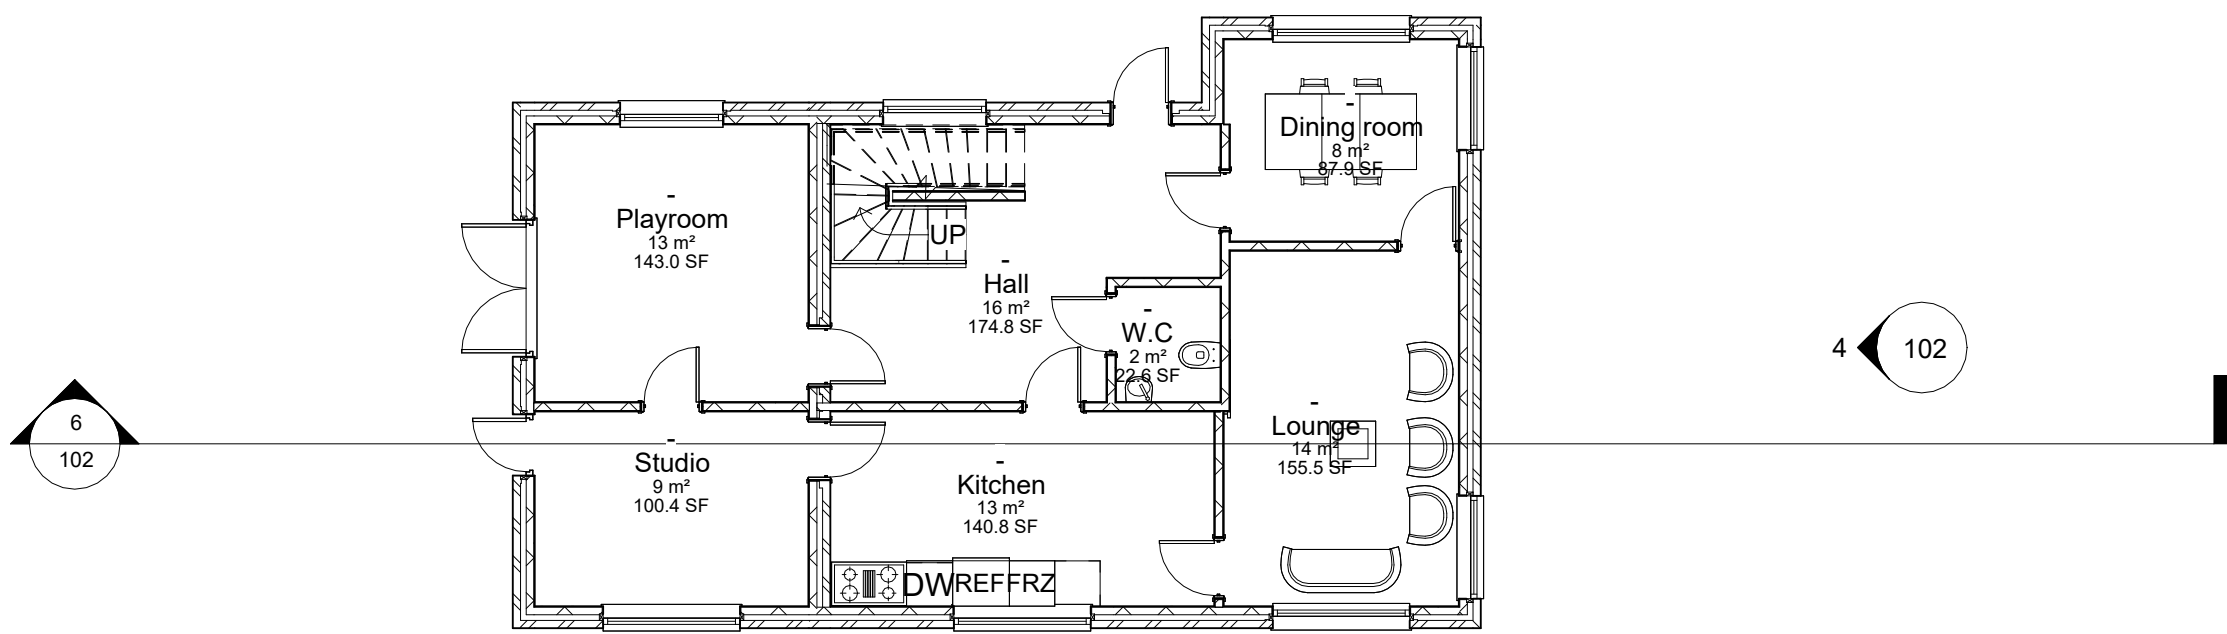

2 Proposed GF
1 : 100

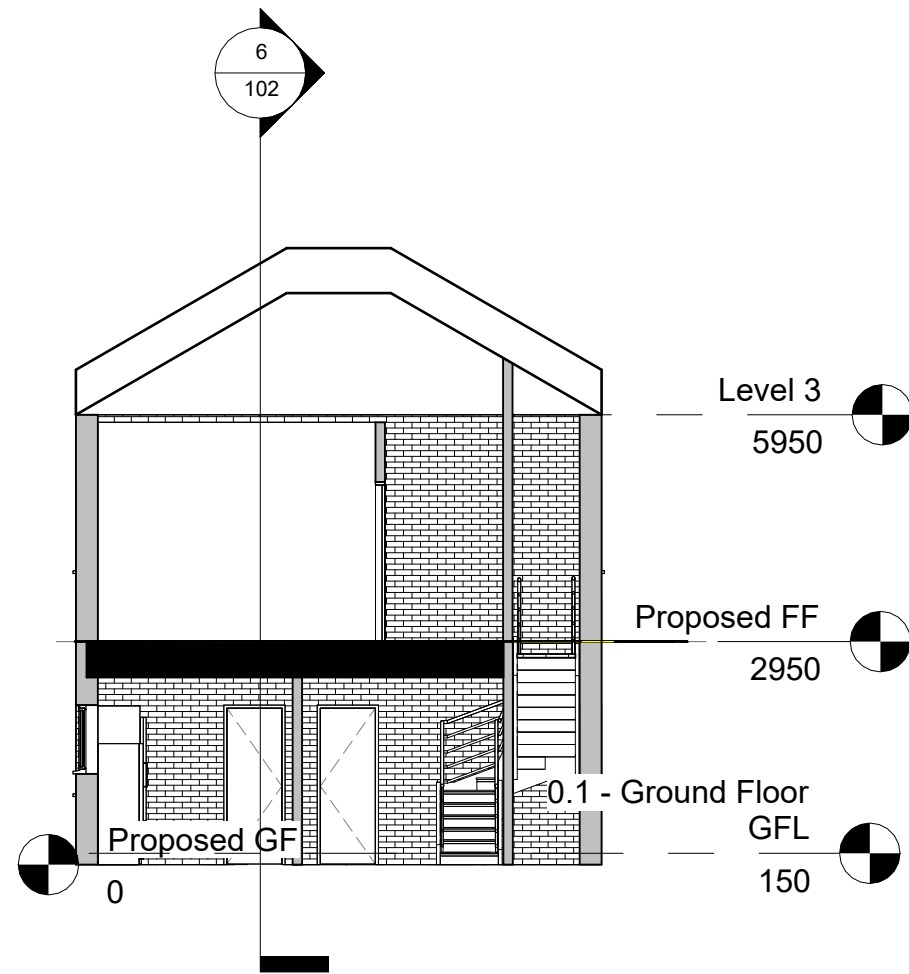

4 East
1 : 100

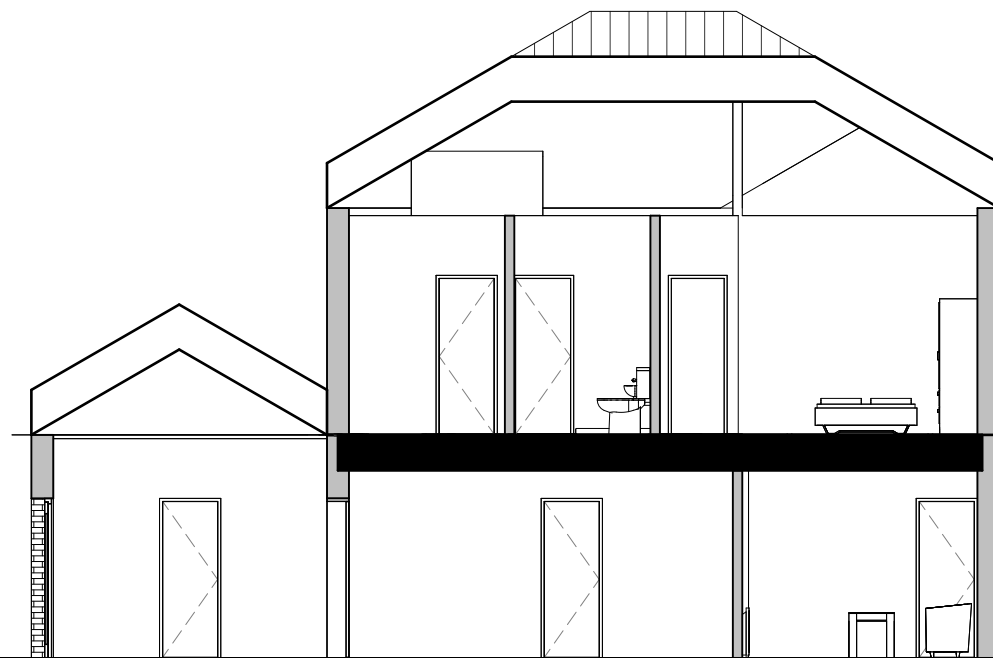

6 Section 1
1 : 100