

Project Name: Ysgol Bae Abertawe

UPRN Code: 5010

Originator Code: UWTSD

Role Code: Designer

Drawn By: CG

Checked By: GT


Date: 06/05/21

Project Status: S1



Prifysgol Cymru
Y Drindod Dewi Sant
University of Wales
Trinity Saint David

ACBA 5010
BIM : LEVEL 5

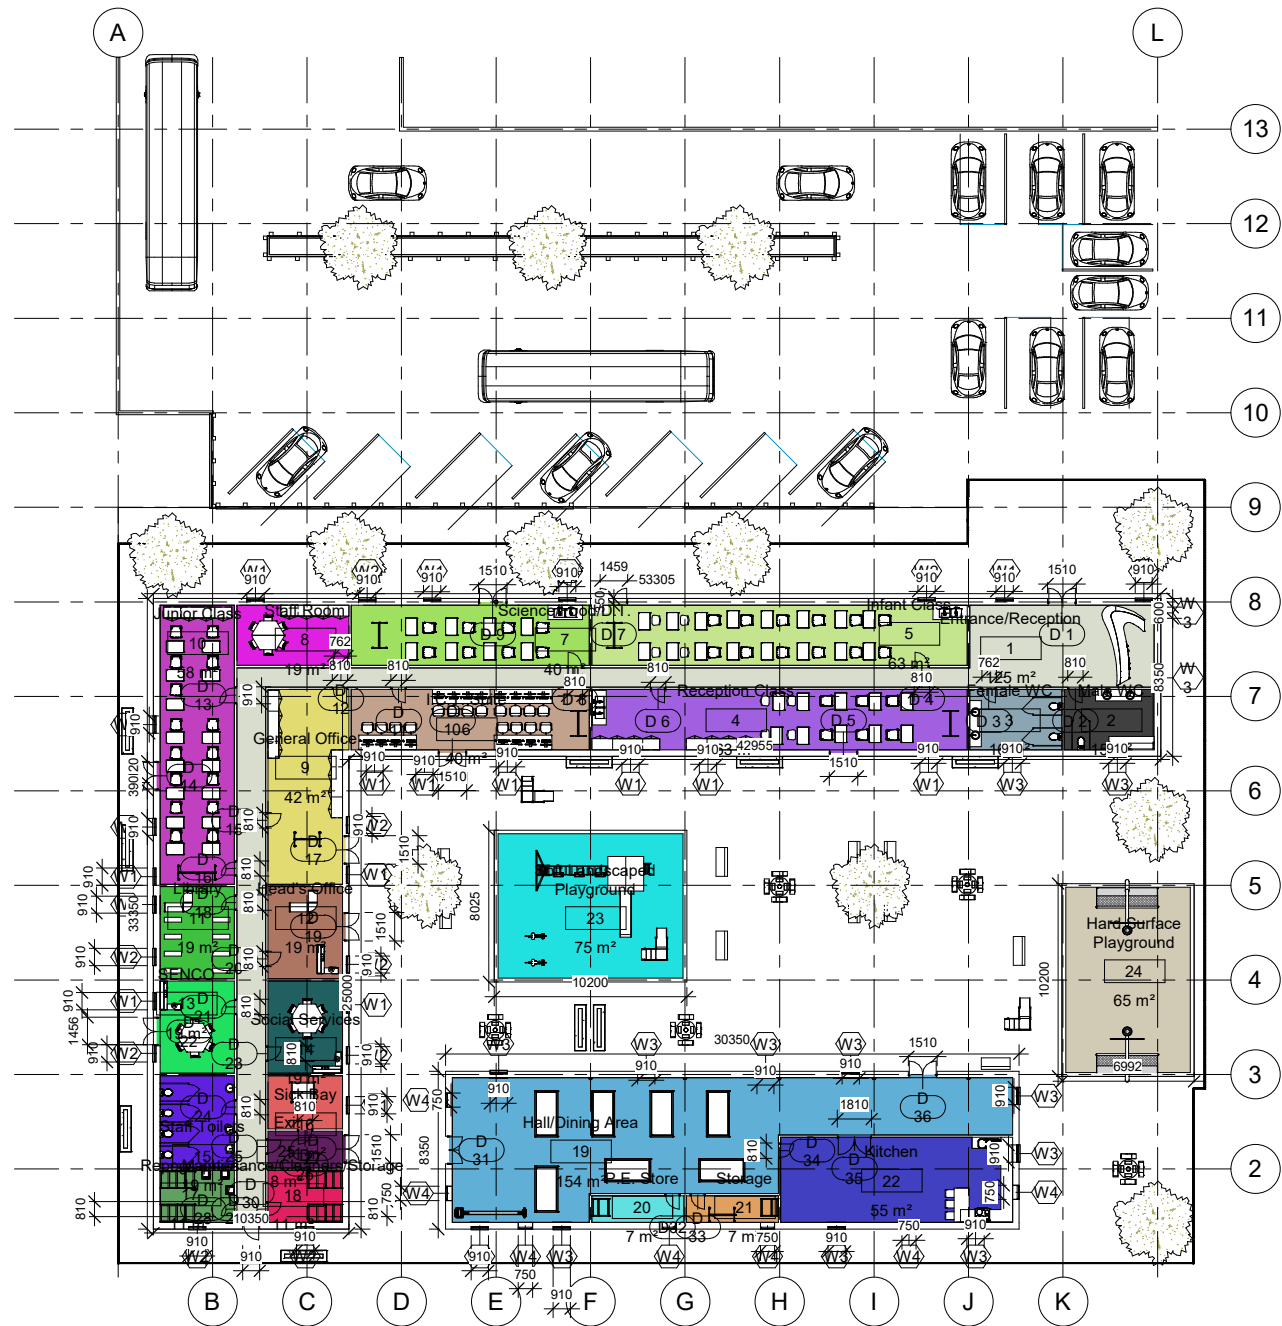


Room Legend

- Entrance/Reception
- Exit
- Female WC
- General Office
- Hall/Dining Area
- Hard Surface Playground
- Head's Office
- I.C.T. Suite
- Infant Class
- Junior Class
- Kitchen
- Library
- Maintenance/Cleaners/Storage
- Male WC
- P.E. Store
- Reception Class
- Repographics
- Science/Food/D.T.
- SENCO
- Sick Bay
- Social Services
- Soft Landscaped Playground
- Staff Room
- Staff Toilets
- Storage

0 - Ground Floor Proposed
1 Plan
1:200






1 Site
1 : 2000

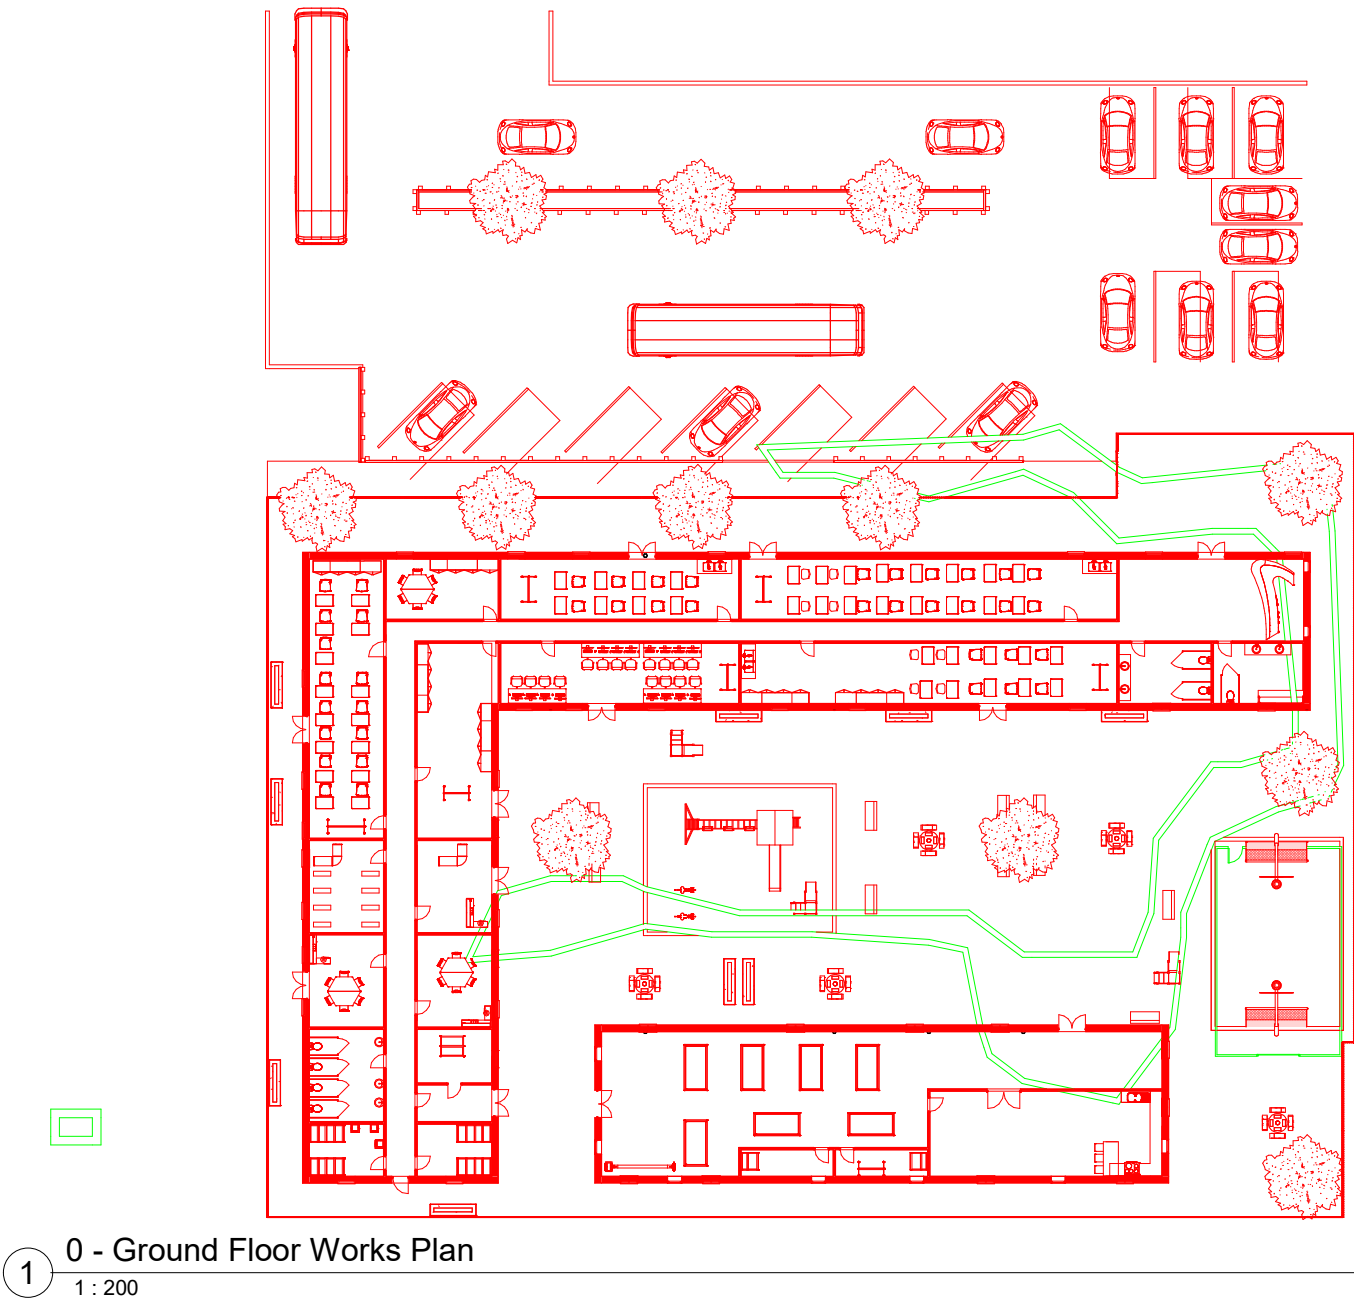




1 0 - Ground Floor Existing
1 : 2000

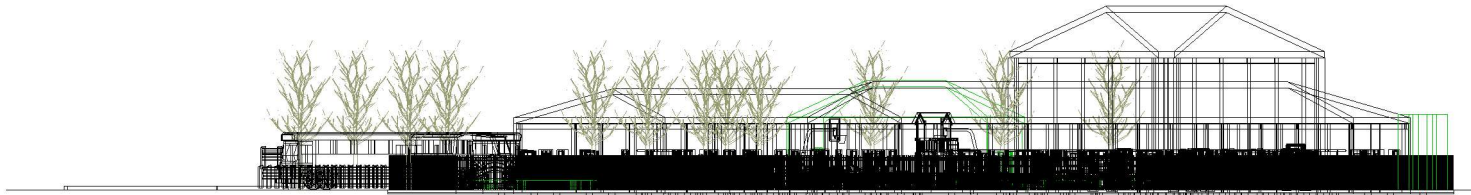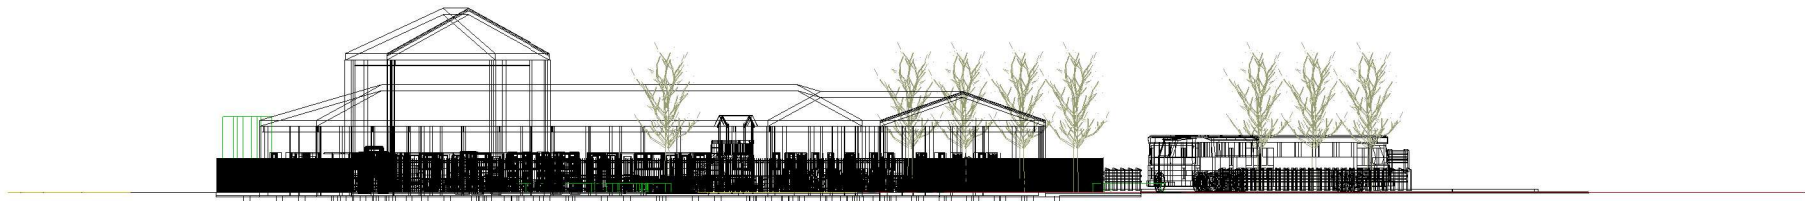

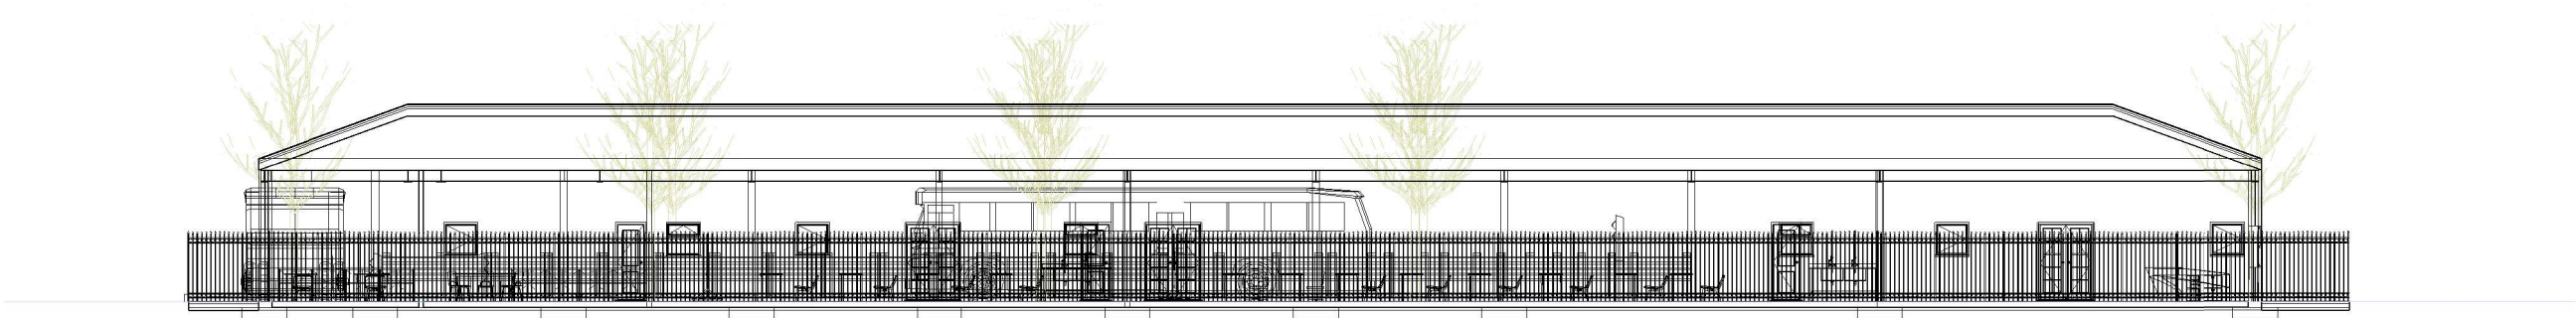

1 Section 1
1 : 100

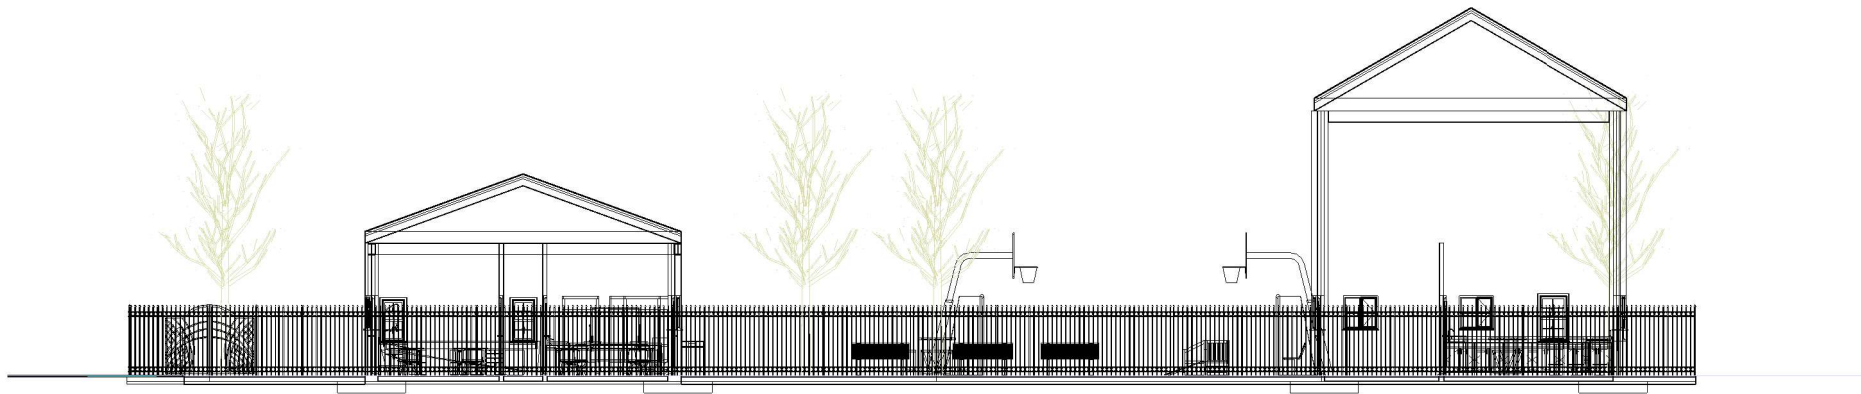

2 Section 2
1 : 100



1 Visualisation 1
1:1



2 Visualisation 2
1:1




3 Visualisation 3
1:1



4 Visualisation 4
1:1



1 Visualisation 5
1 : 1

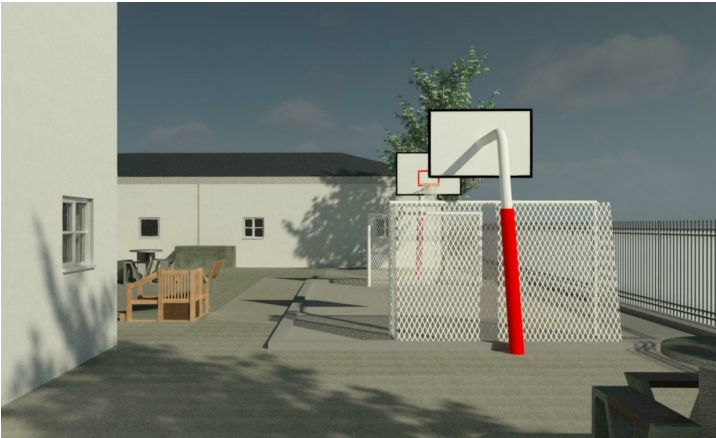

2 Visualisation 6
1 : 1



3 Visualisation 7
1 : 1