



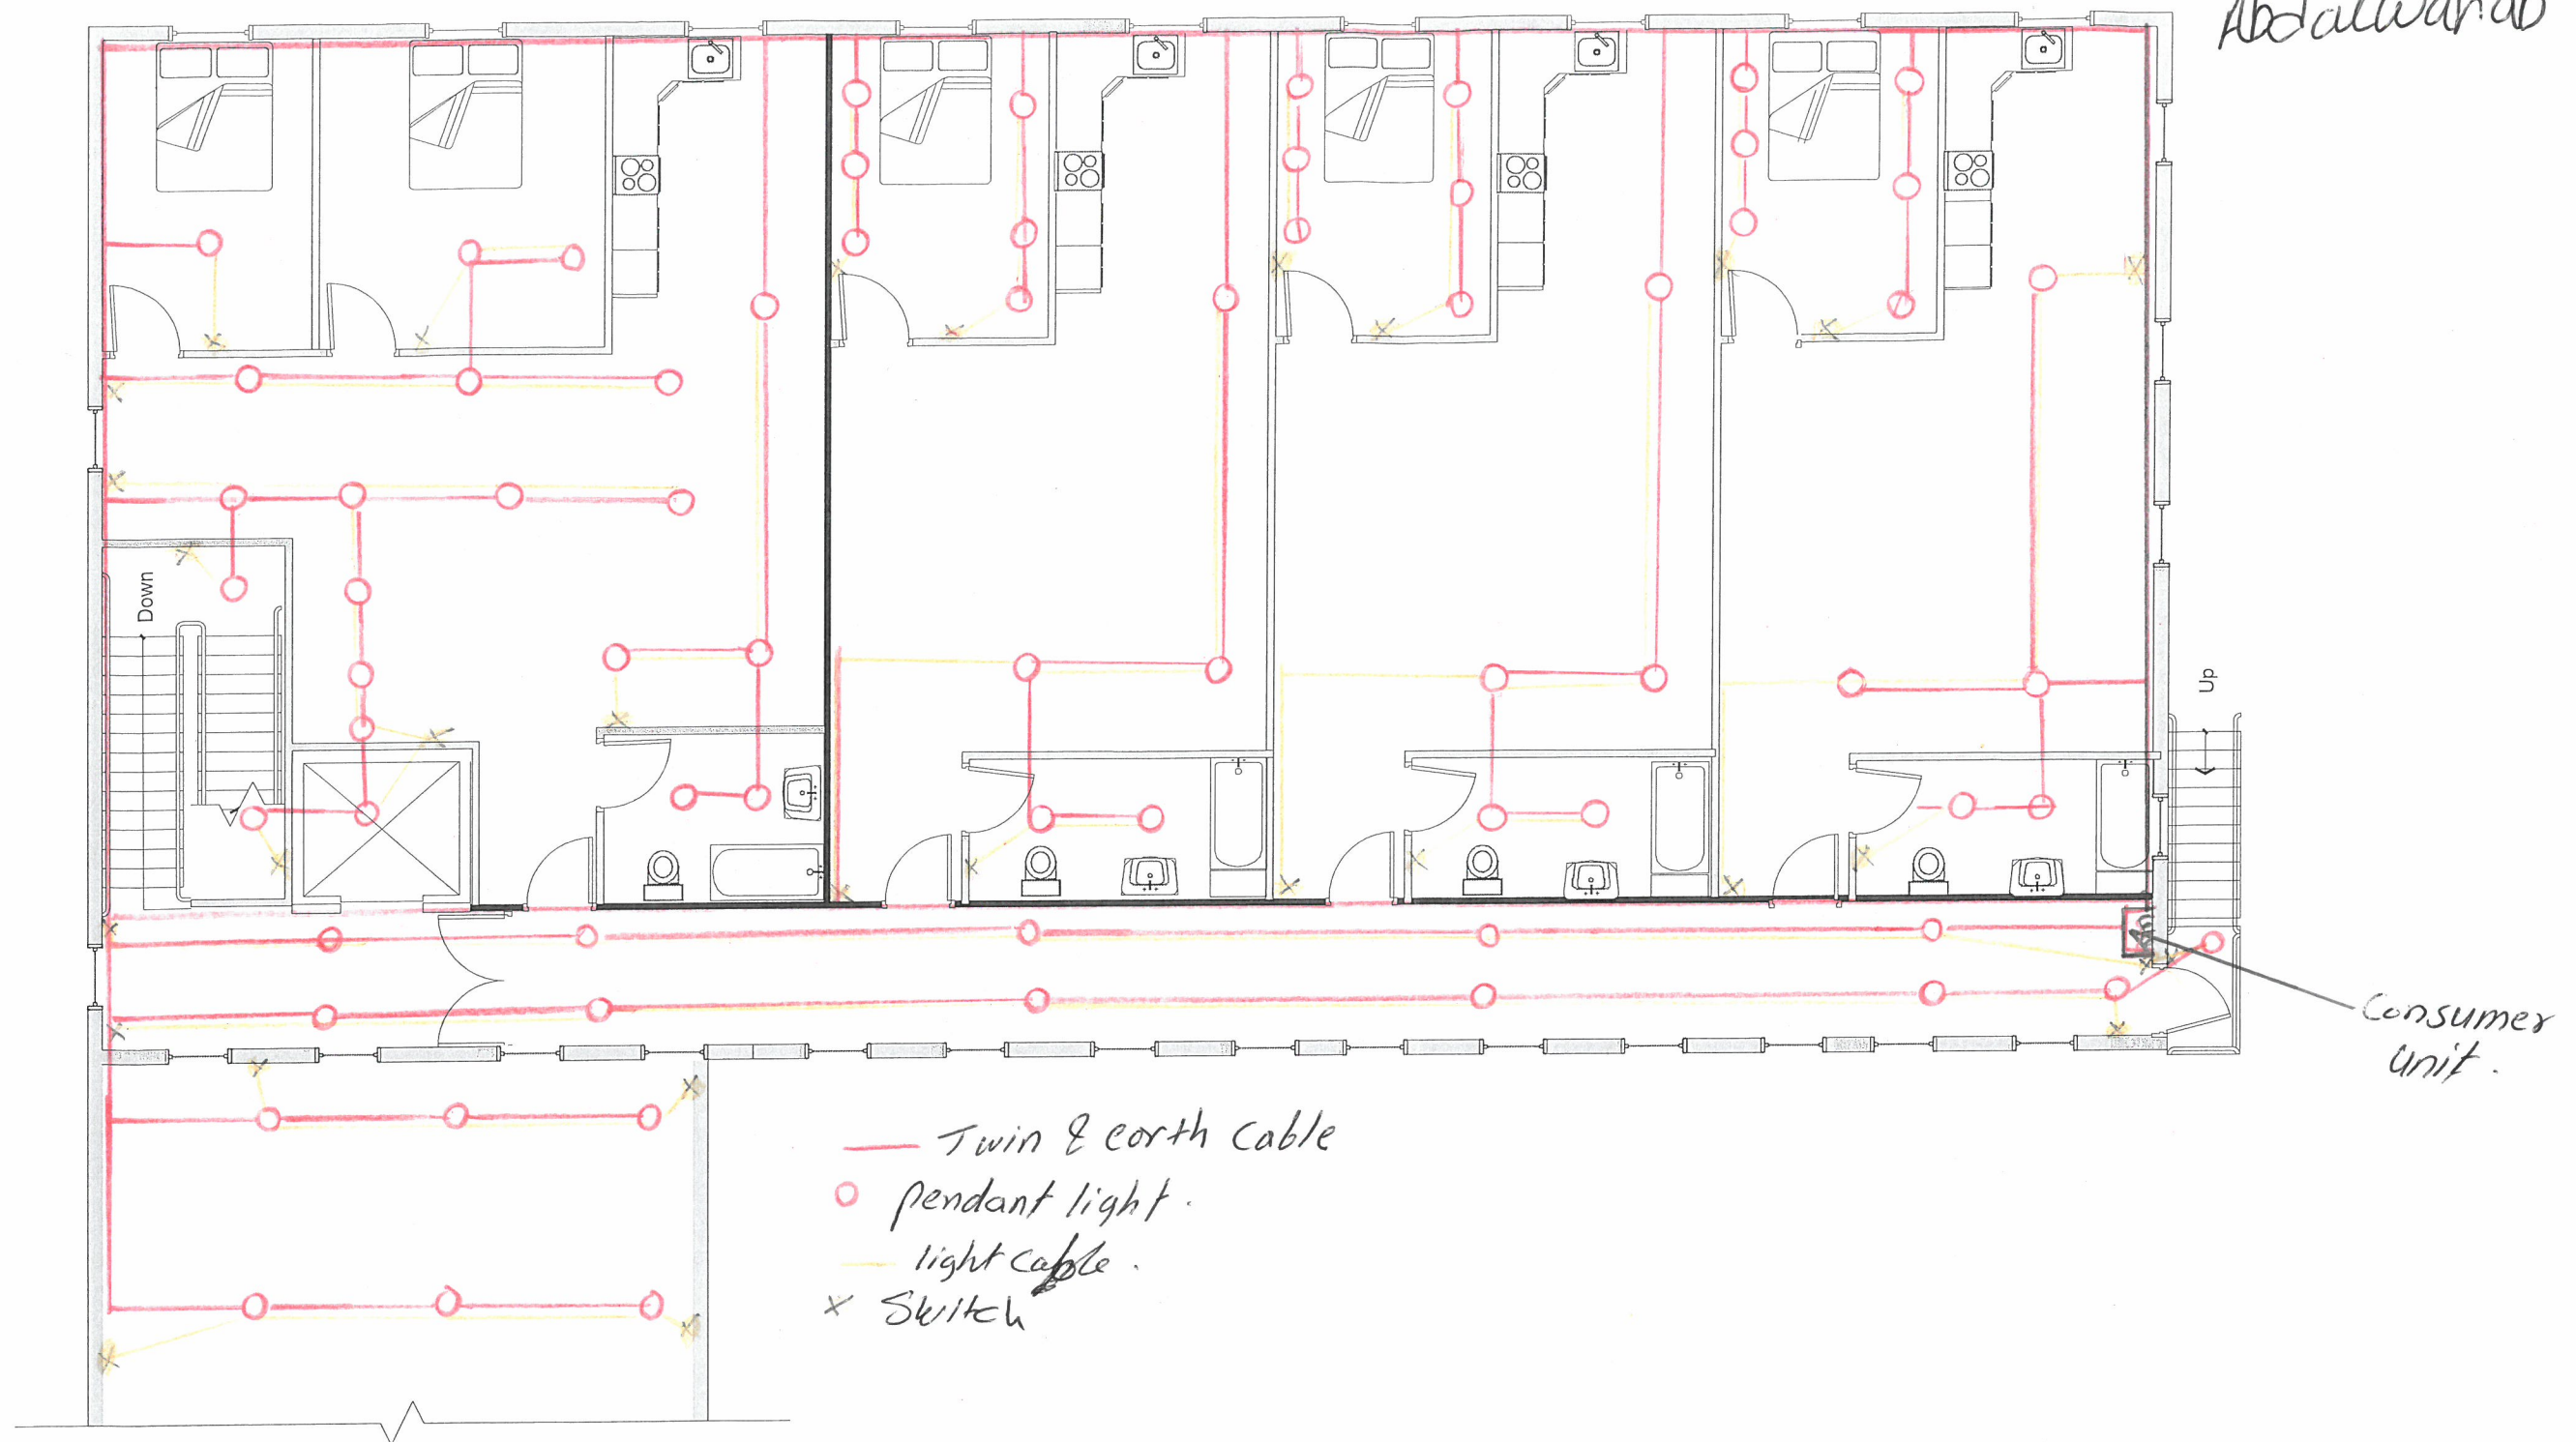

Sheltered accommodation First Floor
Scale 1:125

Abdulwahab zain

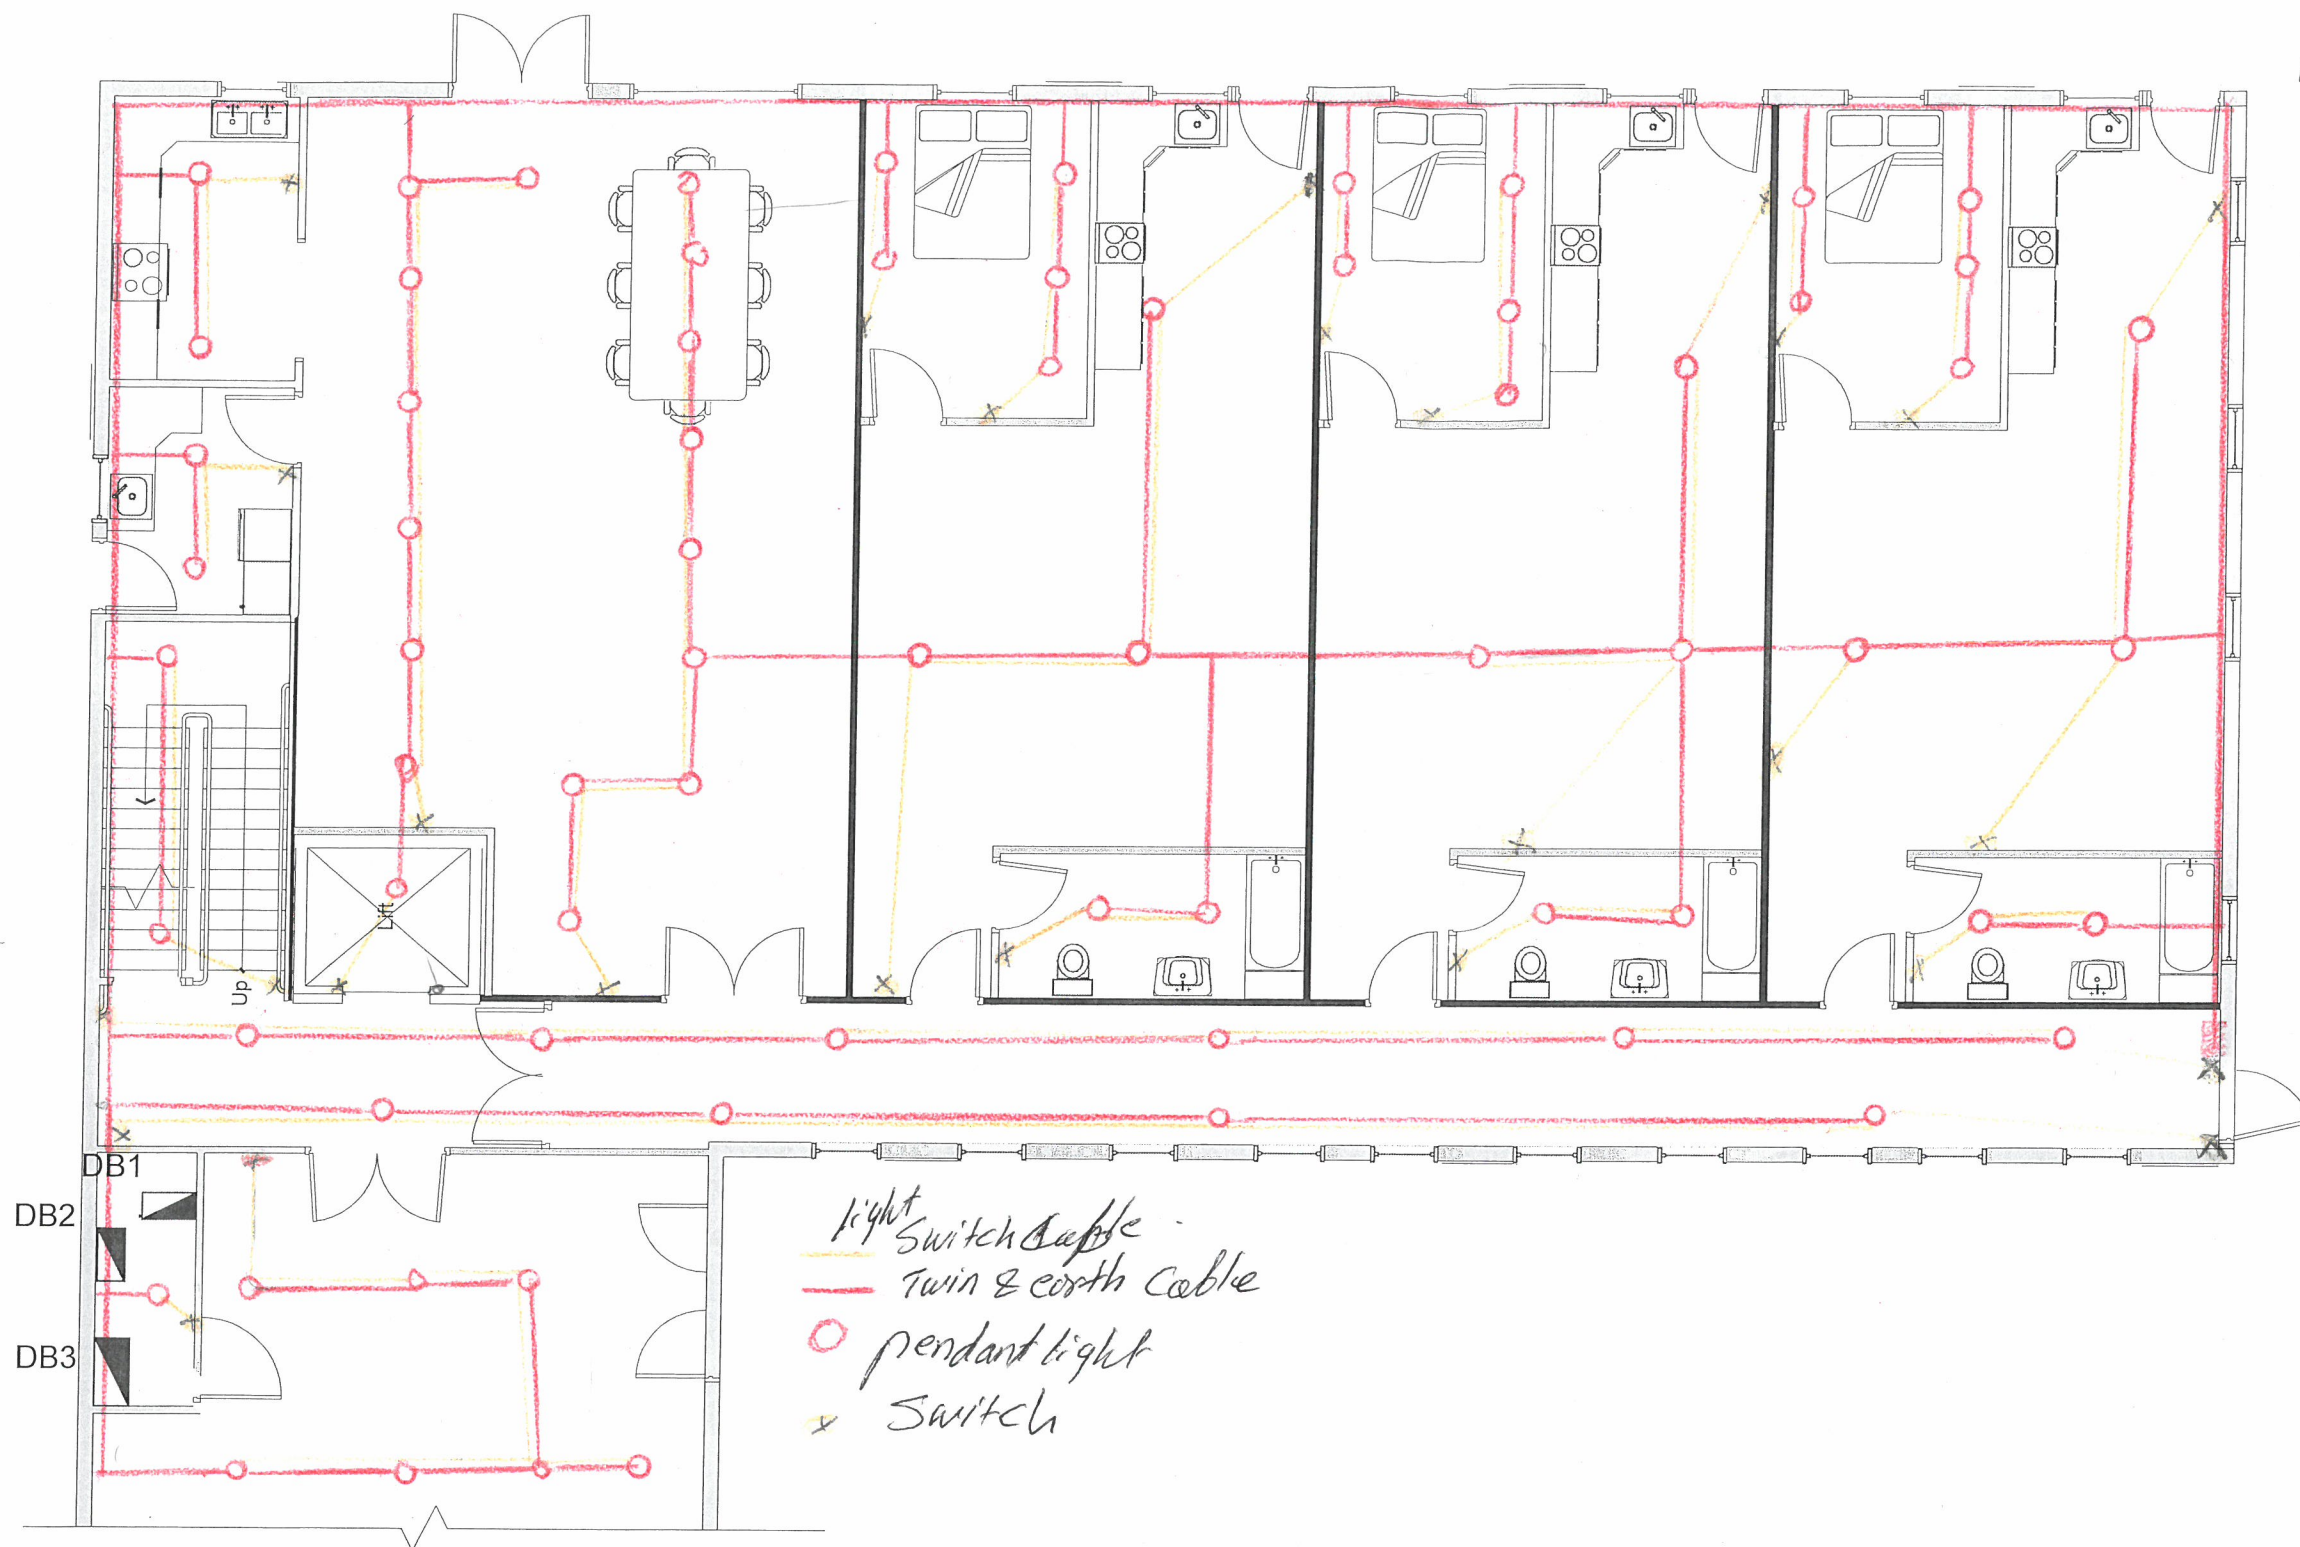

Sheltered accommodation Ground Floor
Scale 1:125