



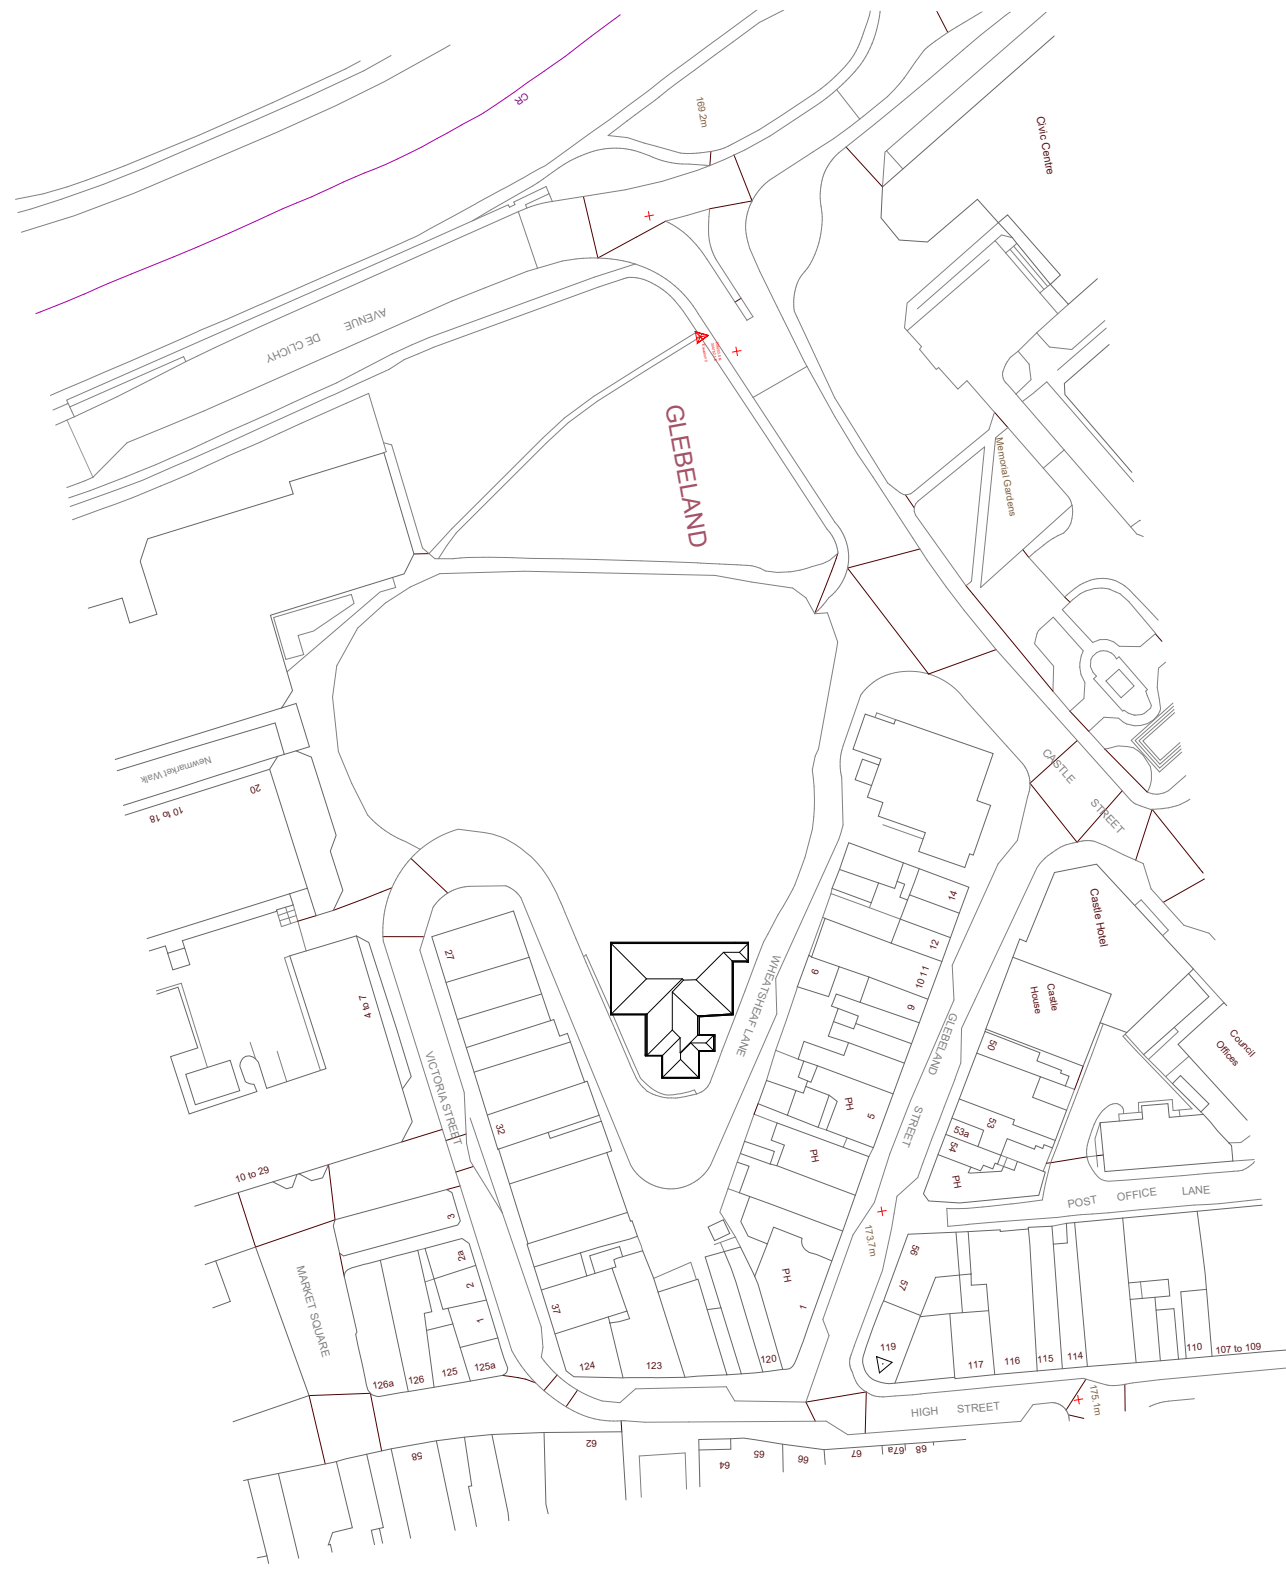

1 A101 - Site Location Plan
1250
1 : 1250

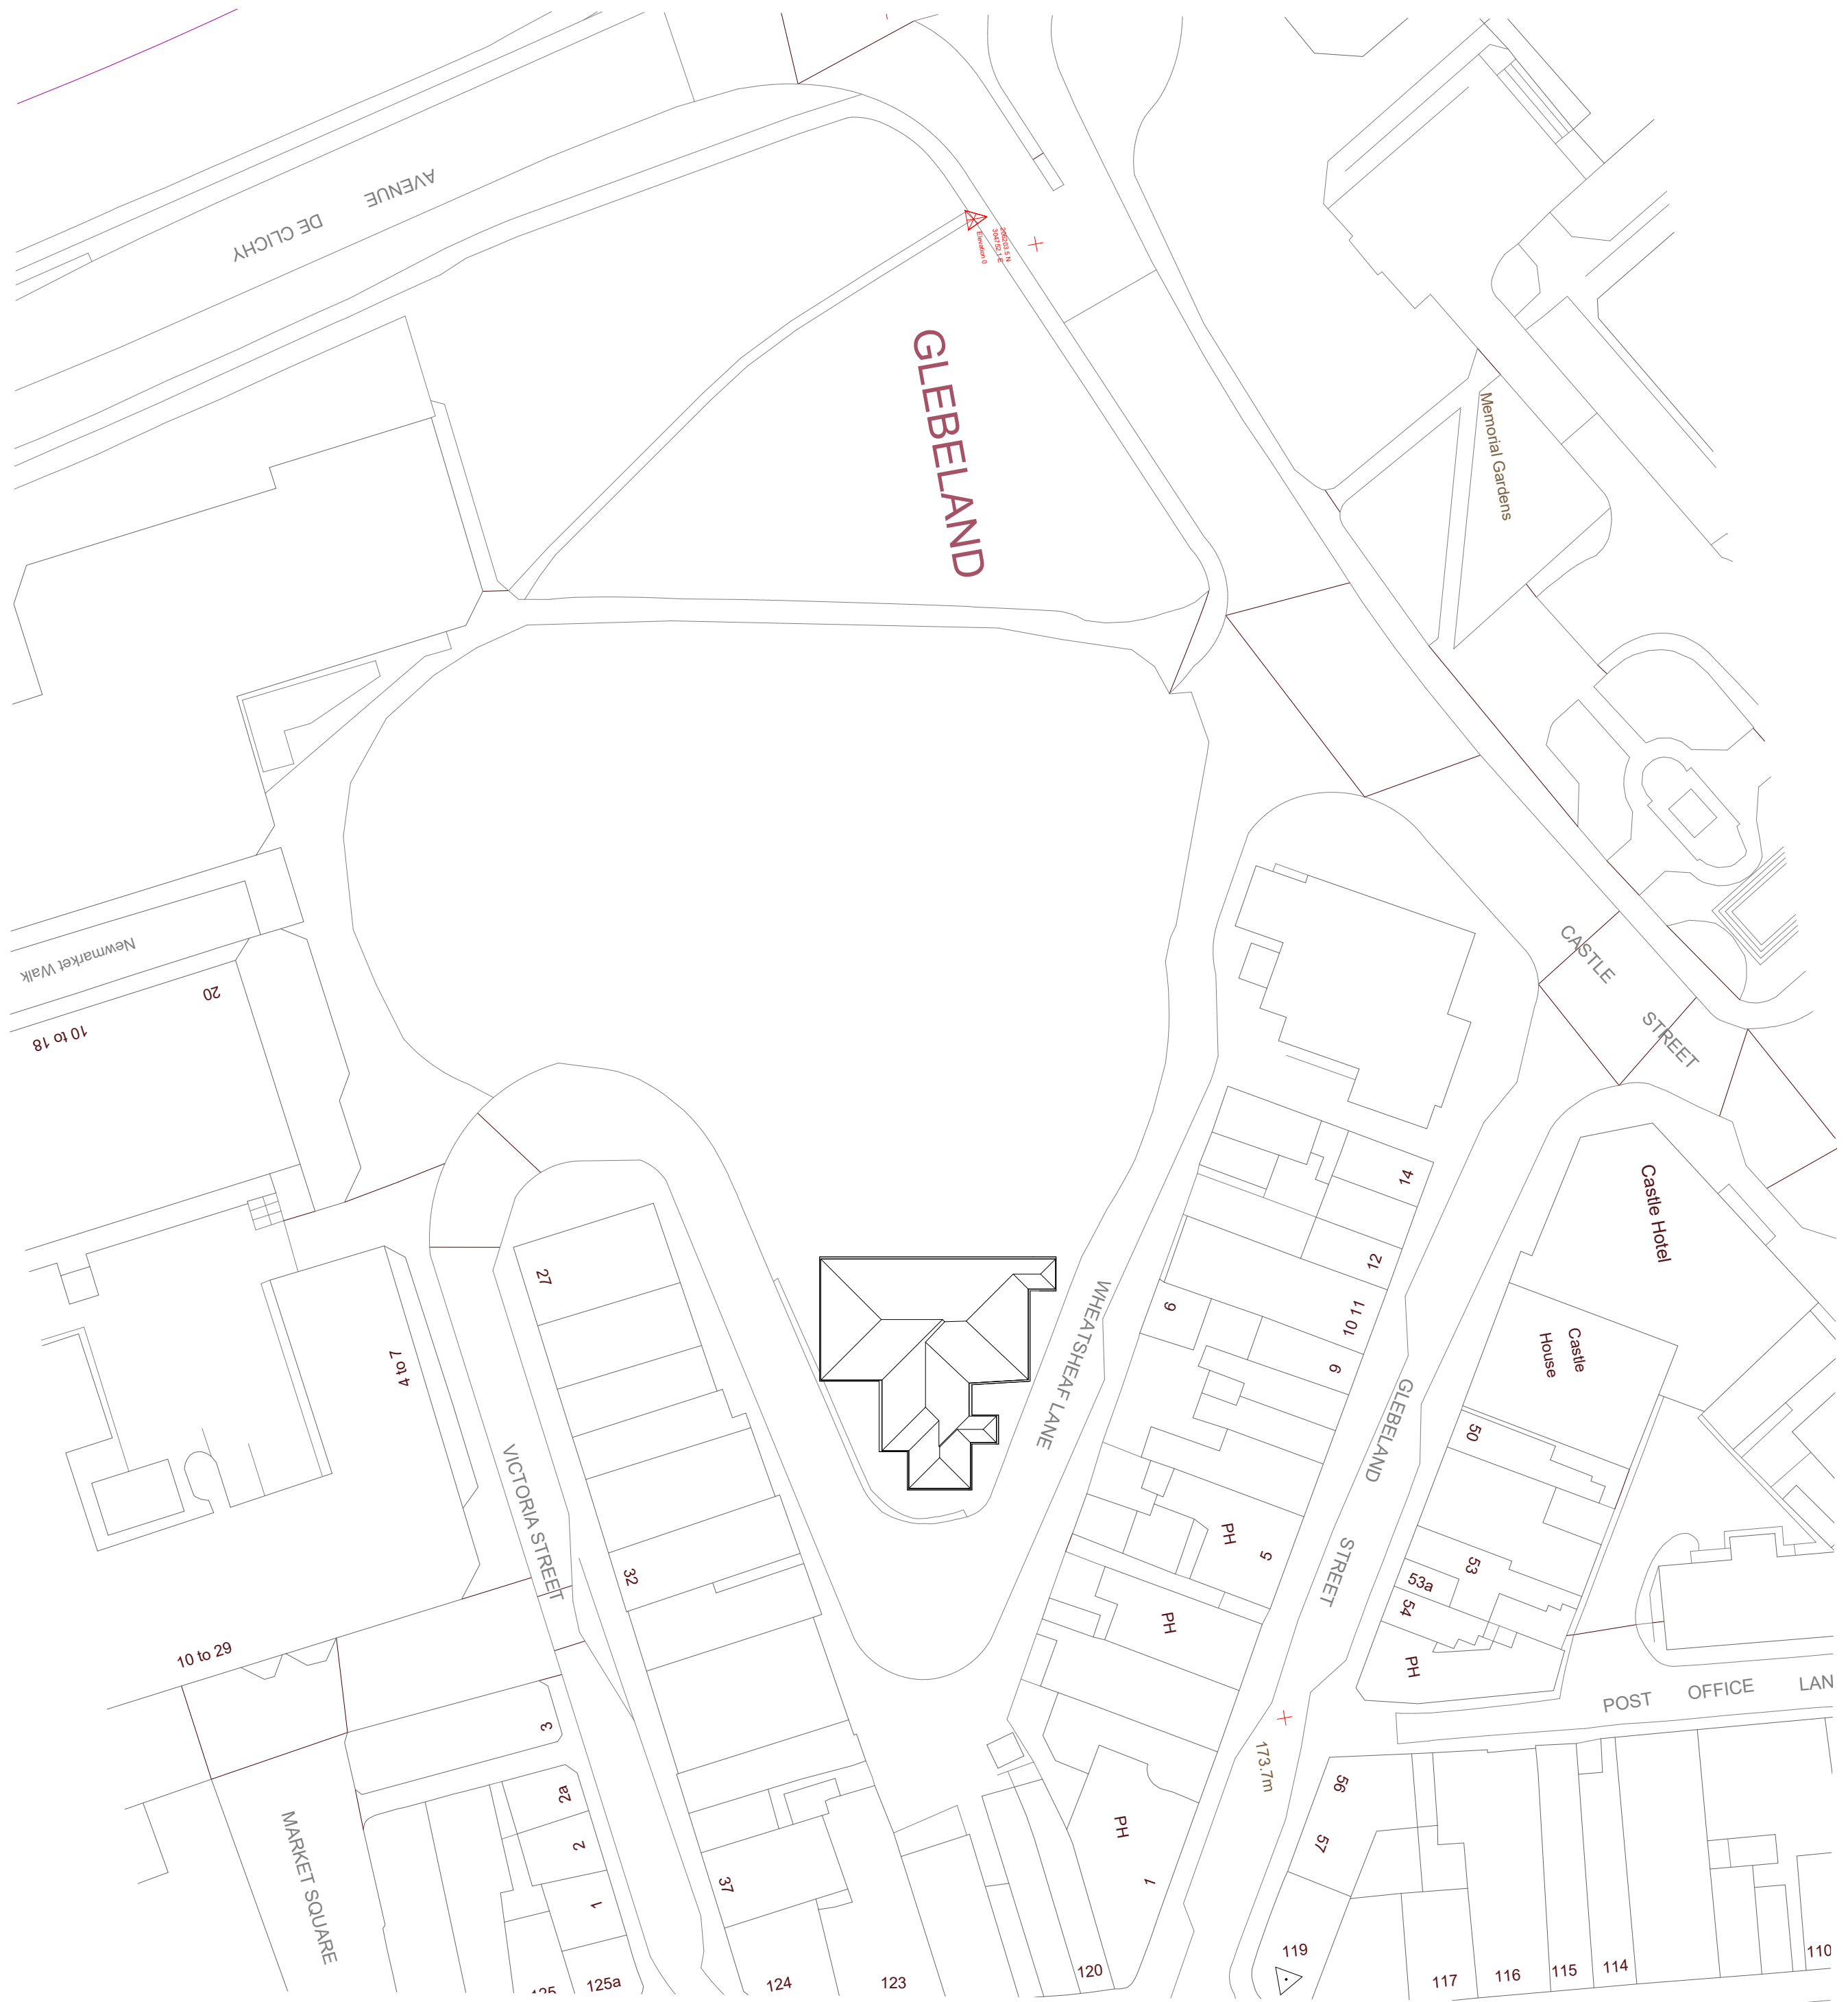

2 A101 - Site Location Plan
500
1 : 500