

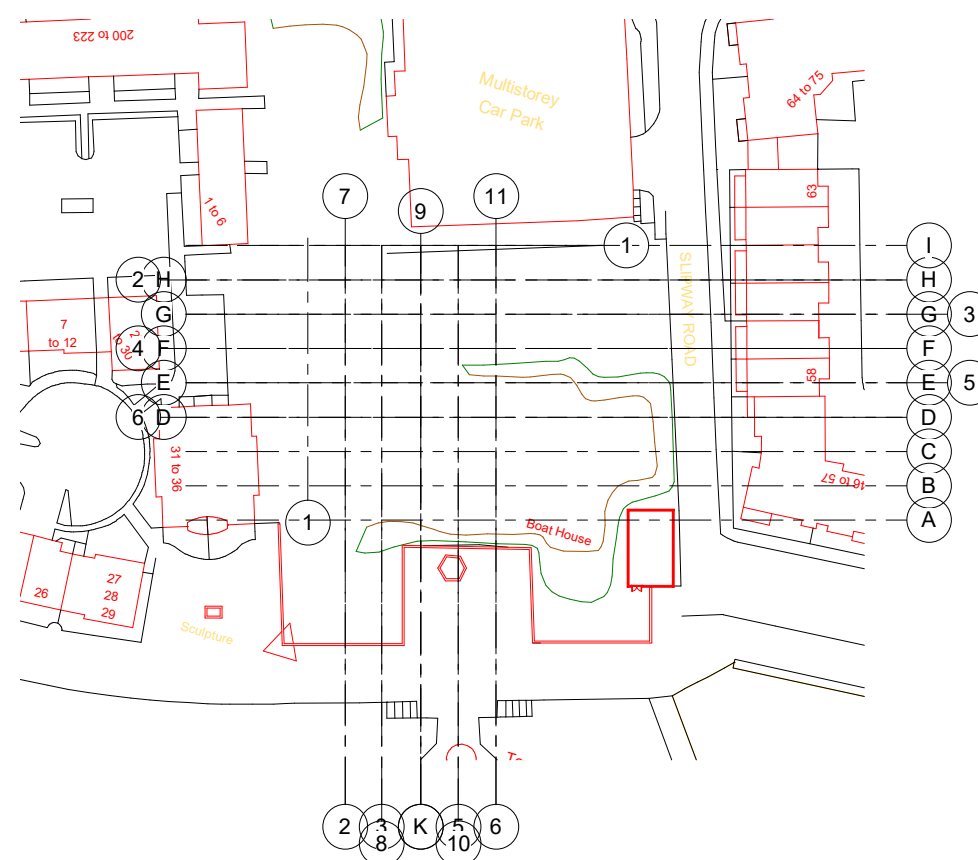
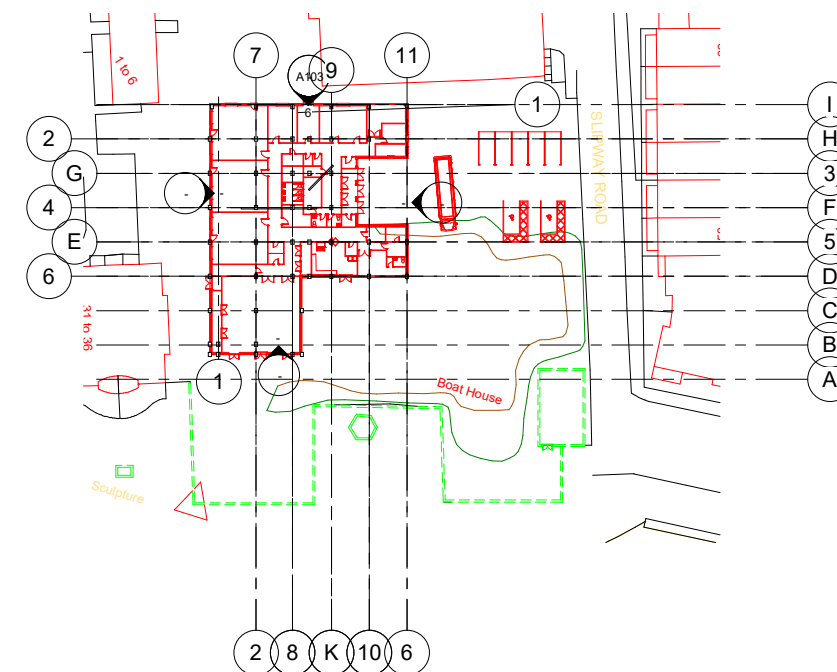


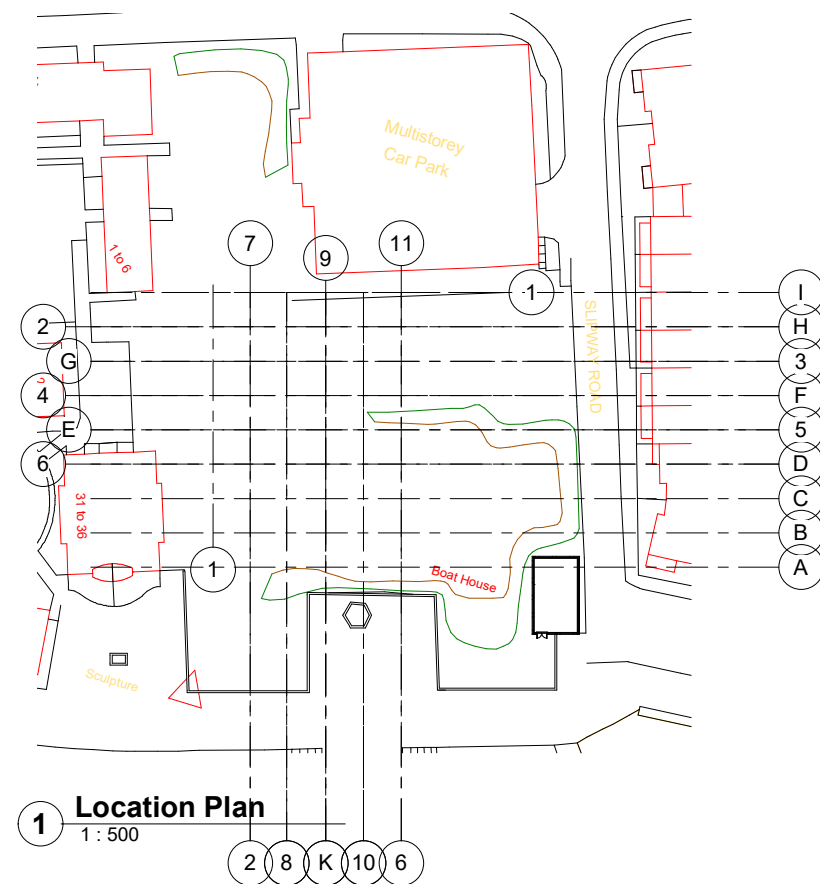

Property Title Ysgol Bae Abertawe	Detail Ysgol Bae Abertawe Titleblock 1	Property Originator Zone Level Type Role Number Description Suitability Revision	scale 1 : 500	drawn SPG	 Prifysgol Cymru Y Drindod Dewi Sant University of Wales Trinity Saint David	(S0) UNCONTROLLED Not to be used as a reference document Check Status Before Quoting	Rev/Date/By	
		5010 — UWTSO — XX — 00 — 0 — CM — A101 — Ysgol Bae Abertawe — Concept — Model	date 06/05/2021	checked GT			Prifysgol Cymru Y Drindod Dewi Sant University of Wales Trinity Saint David	Revision
		File Path: C:\Users\PC\Desktop\Ysgol Bae Abertawe school architectural model.rvt						

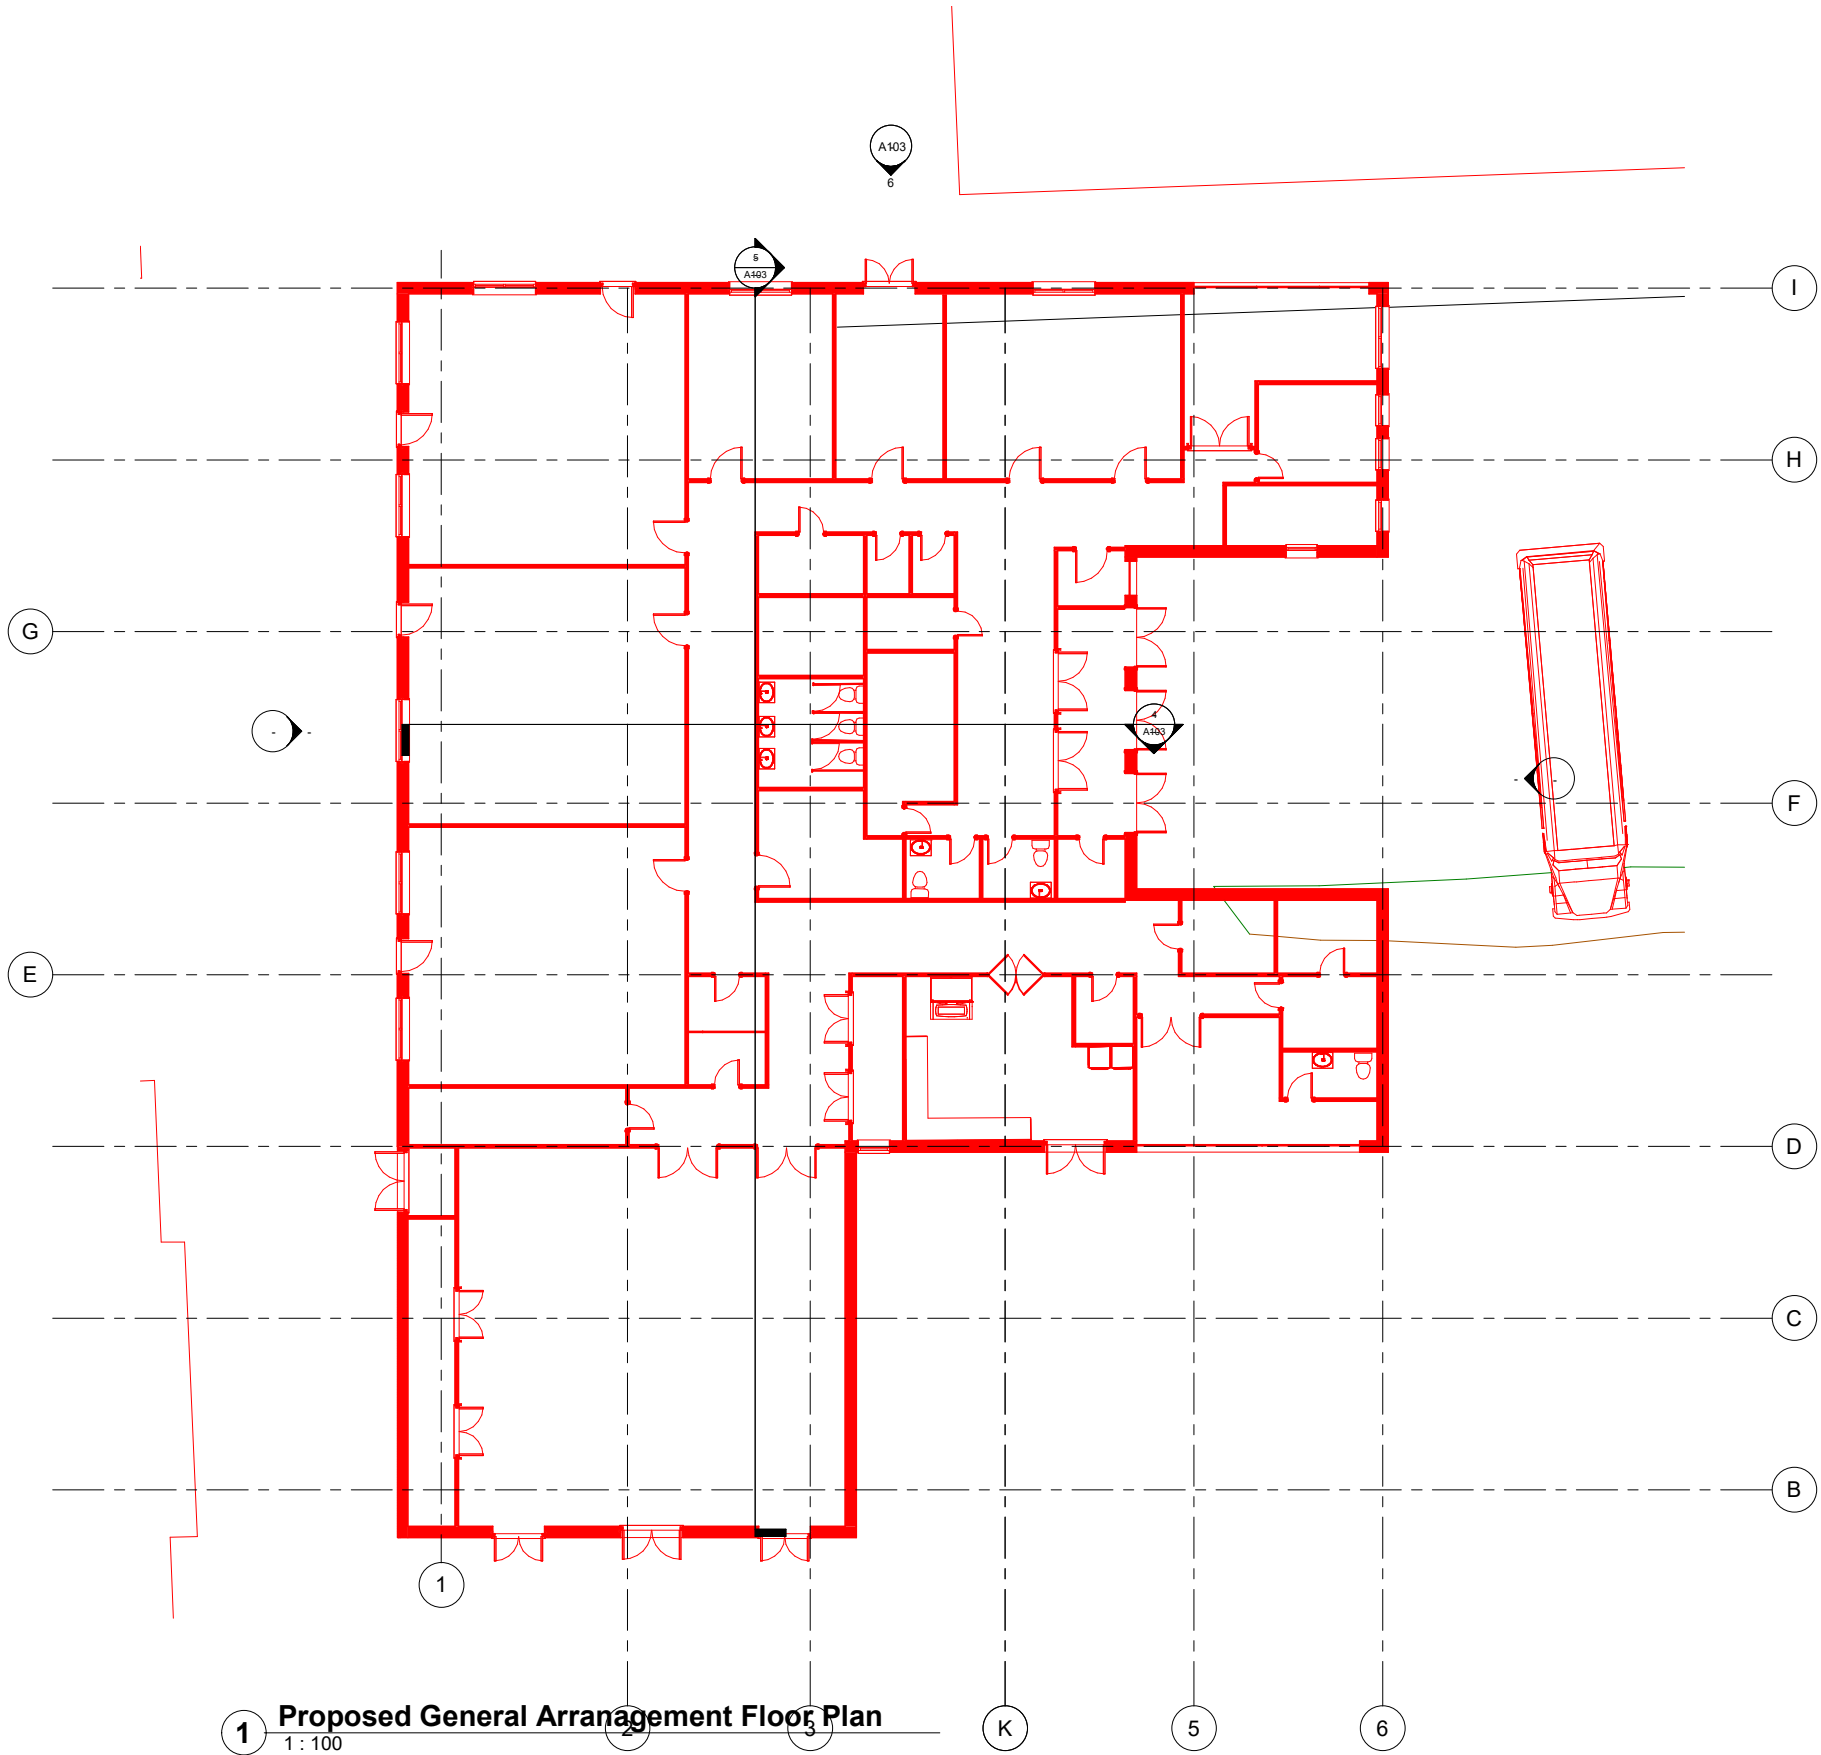

Property Title
Ysgol Bae Abertawe

Detail
**Ysgol Bae
Abertawe Titleblock
2**

Property	Originator	Zone	Level	Type	Role	Number	Description	Suitability	Revision
5010	UWTS	XX	00	0	CM	A102	Ysgol Bae Abertawe	Concept Model	
File Path: C:\Users\PC\Desktop\Ysgol Bae Abertawe school architectural model.rvt									

scale
1 : 100
date
05/05/21

drawn
SPG
checked
GT

Prifysgol Cymru Y Drindod Dewi Sant
University of Wales Trinity Saint David
SA1 Campus
Kings Road
Swansea
SA1 8RD



(S0) UNCONTROLLED
Not to be used as a
reference document
Check Status Before Quoting


Rev/Date/By
Revision




1 Ysgol Bae Abertawe entrance




2 Visualisations in Ysgol Bae Kitchen

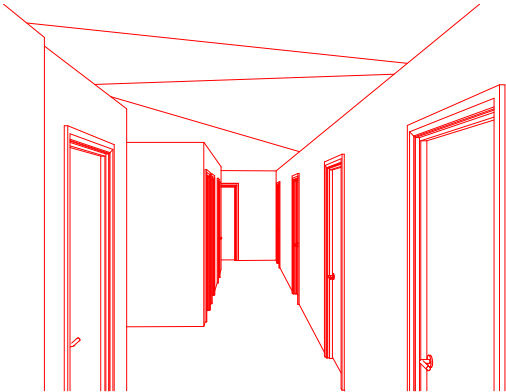


3 visualations of Main Corridor 1- Ysgol Bae Abertawe

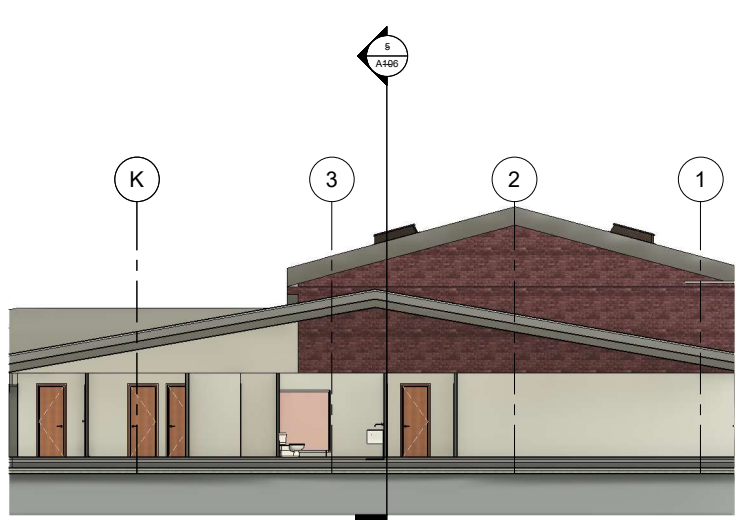

4 Short Section- Ysgol Bae Abertawe
1 : 100

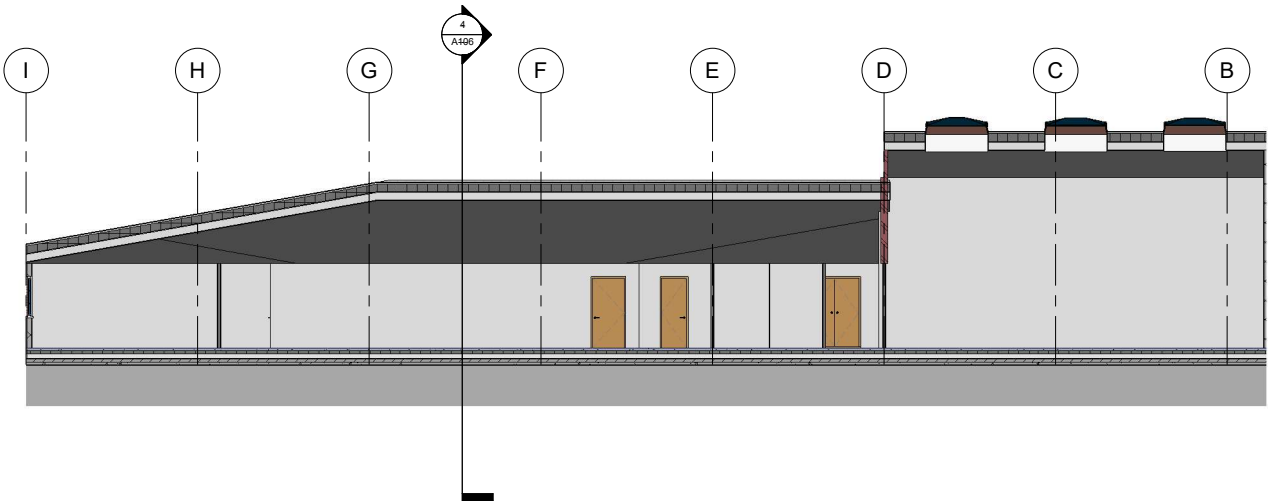

Long Section- Ysgol Bae Abertawe
1 : 100

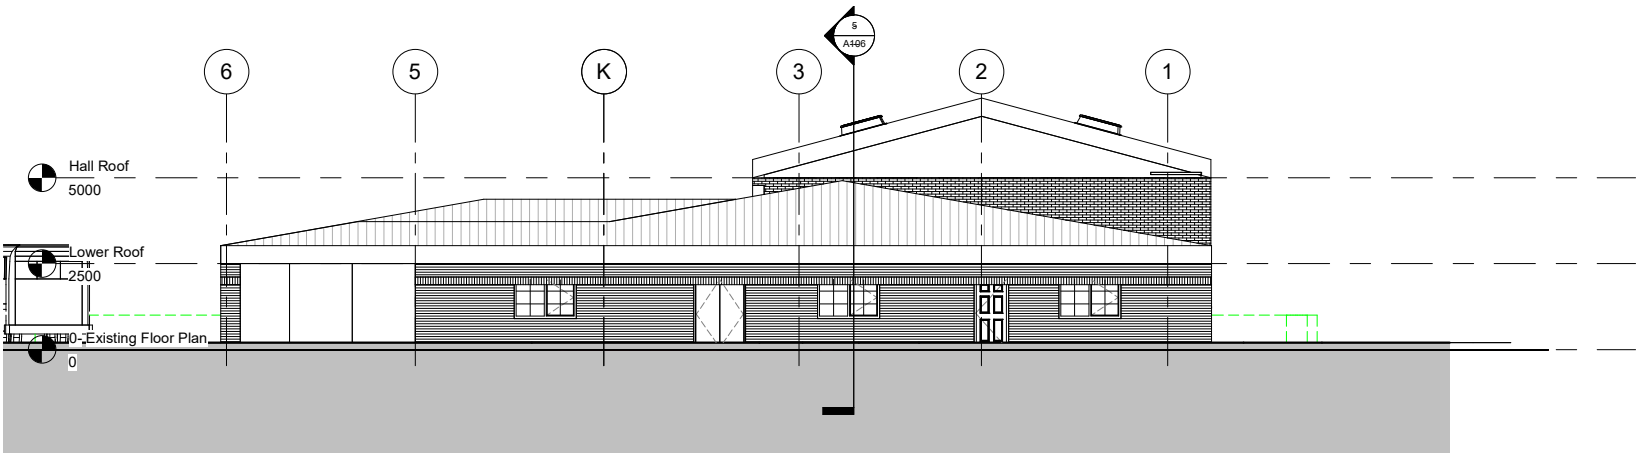

6 North Proposed Principal elevations
1 : 100

Property Title	Detail	Property	Originator	Zone	Level	Type	Role	Number	Description	Suitability	Revision	scale 1 : 100	drawn Author	 Prifysgol Cymru Y Drindod Dewi Sant University of Wales Trinity Saint David	(S0) UNCONTROLLED Not to be used as a reference document Check Status Before Quoting	Rev/Date/By Revision
Ysgol Bae Abertawe	Unnamed	5010		XX	o	0	Designer	A106	Unnamed	Concept	Model	date 05/06/21	checked Prifysgol Cymru Y Drindod Dewi Sant University of Wales Trinity Saint David			
File Path: C:\Users\PC\Desktop\Ysgol Bae Abertawe school architectural model.rvt													Checker SA1 Campus Kings Road Swansea SA1 8RD			