


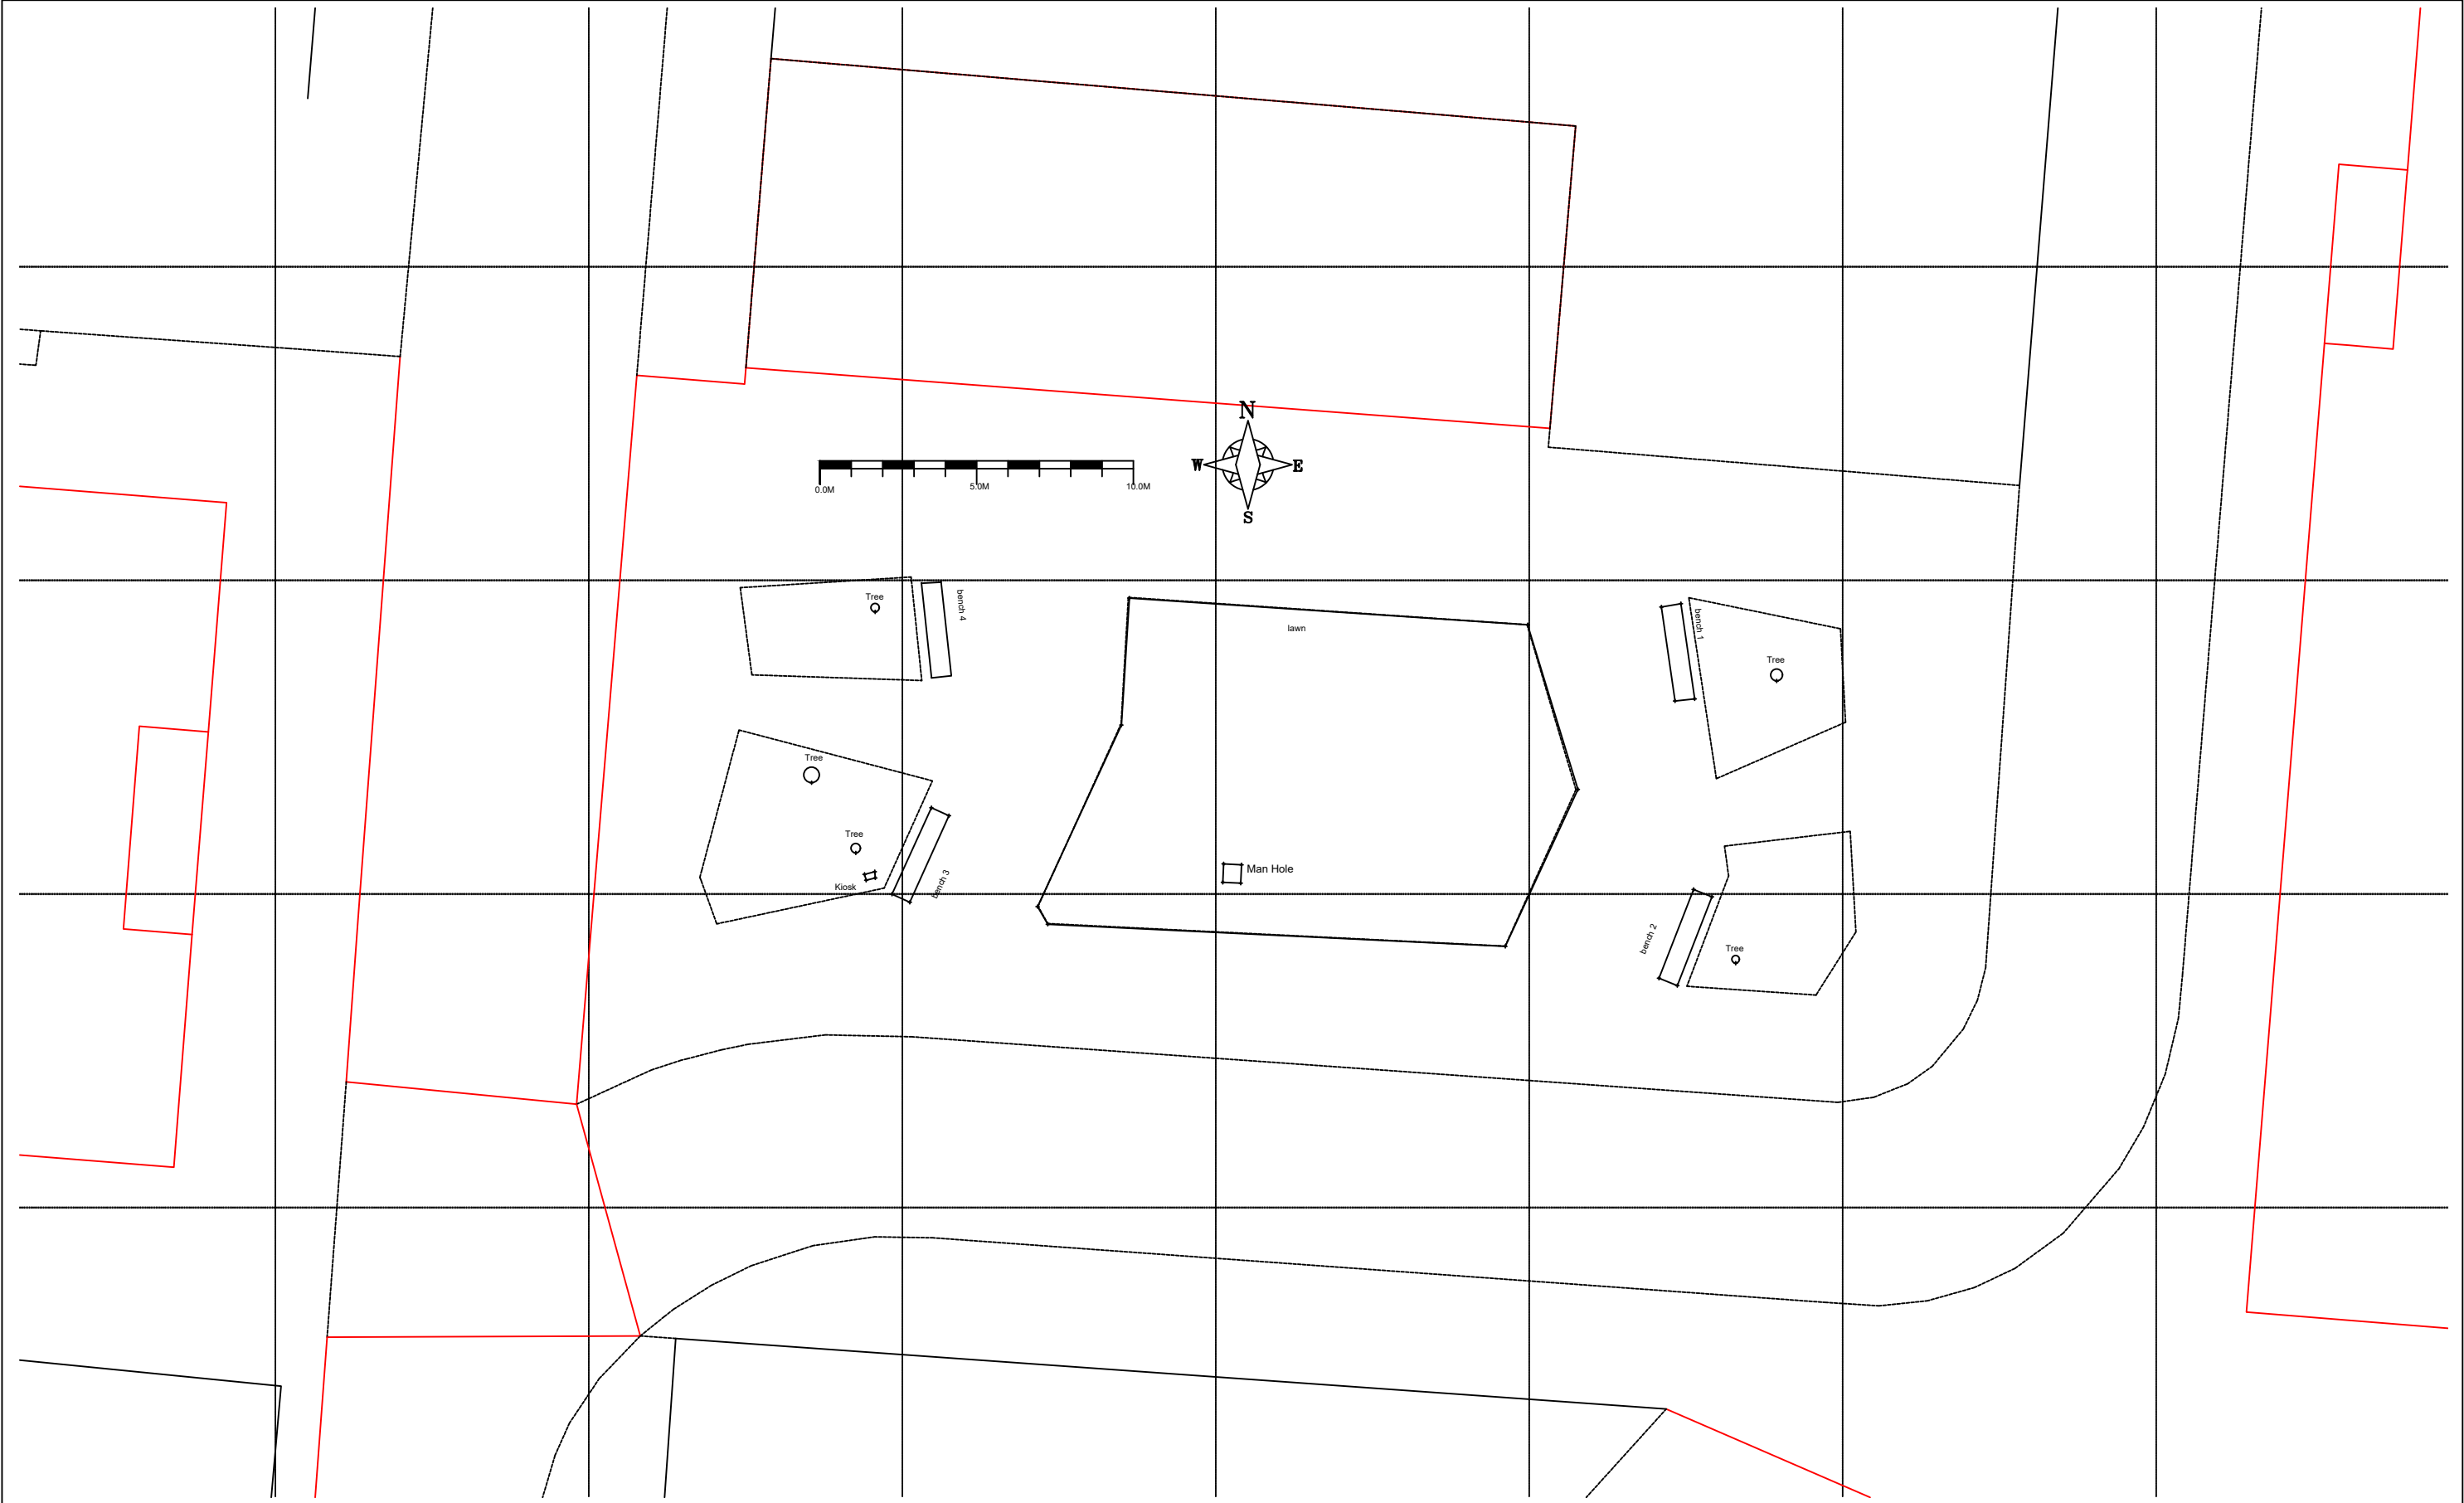

						Notes	Client				Project		ALT Surveying			
							Callum Jones				SA1 CAMPUS					
											Title					
							Scale (A3)		Datum		SITE SURVEY		Project Code		Drawing No.	Issue
							1:200		NEWLYN						1	1
1	FIRST ISSUE	AA			04/2024											
Issue	Description	Auth.	Ckd.	Appd.	Date											