SPRINGFIELD DESIGNS Ltd

Phase 1 - Overview - SCALE 1:500

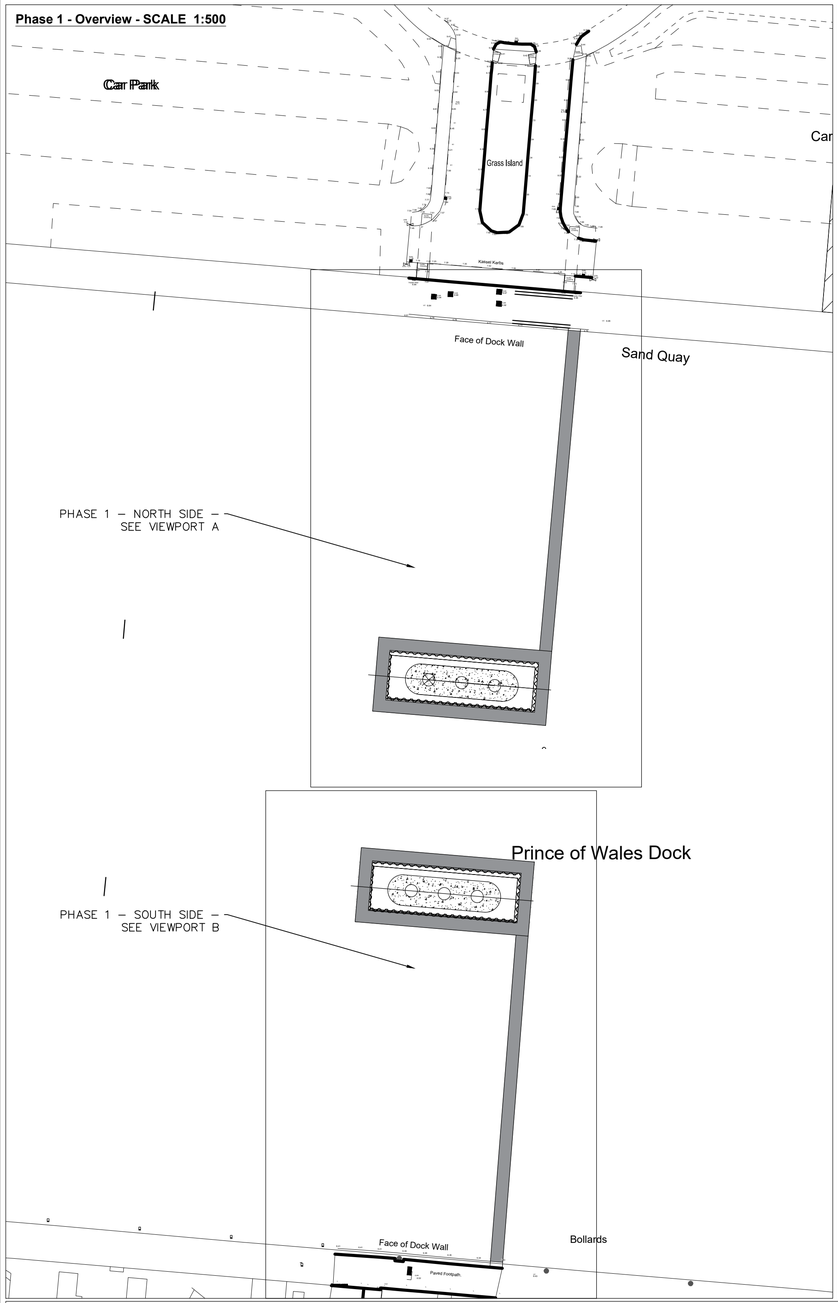

Phase 1 - South Side - OVERVIEW - SCALE 1:200

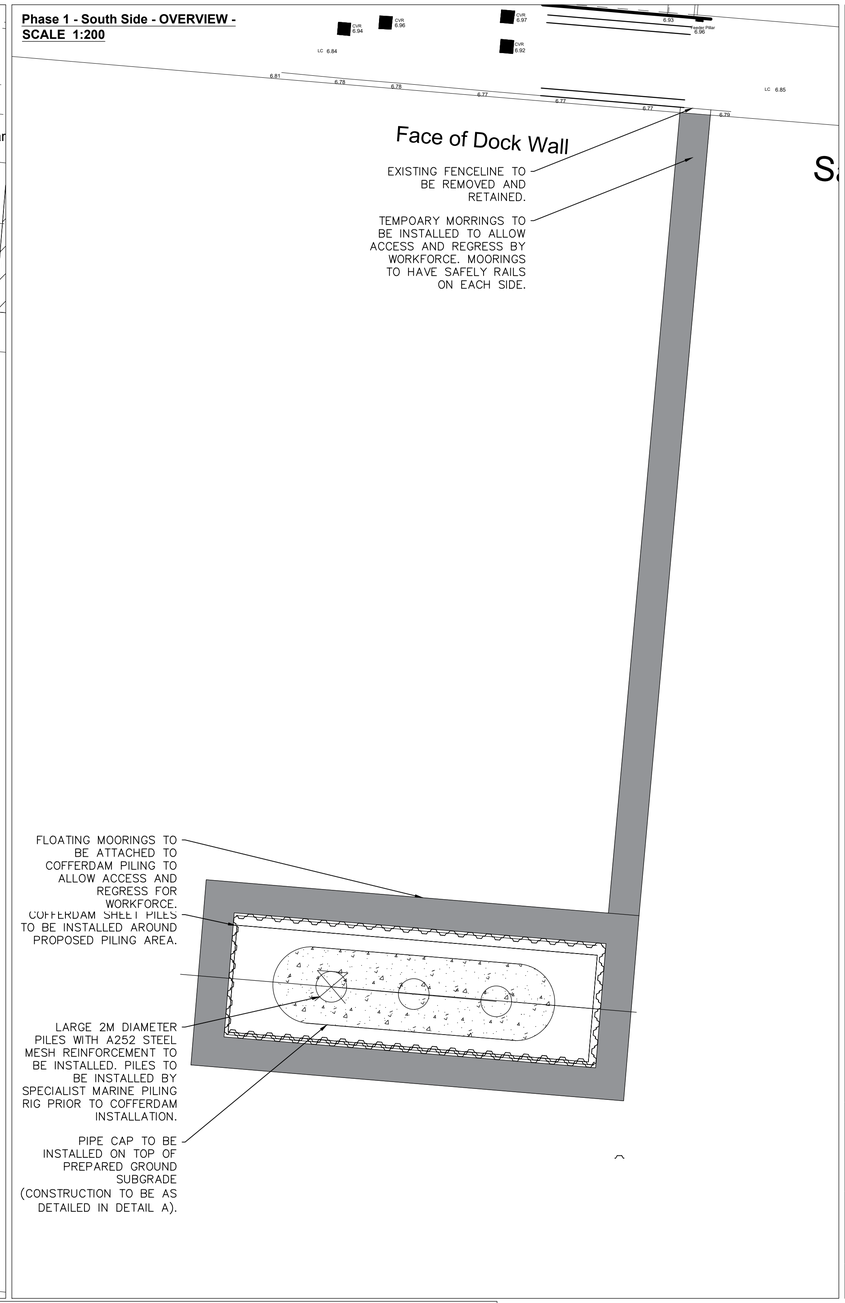

Phase 1 - North Side - OVERVIEW - SCALE 1:200

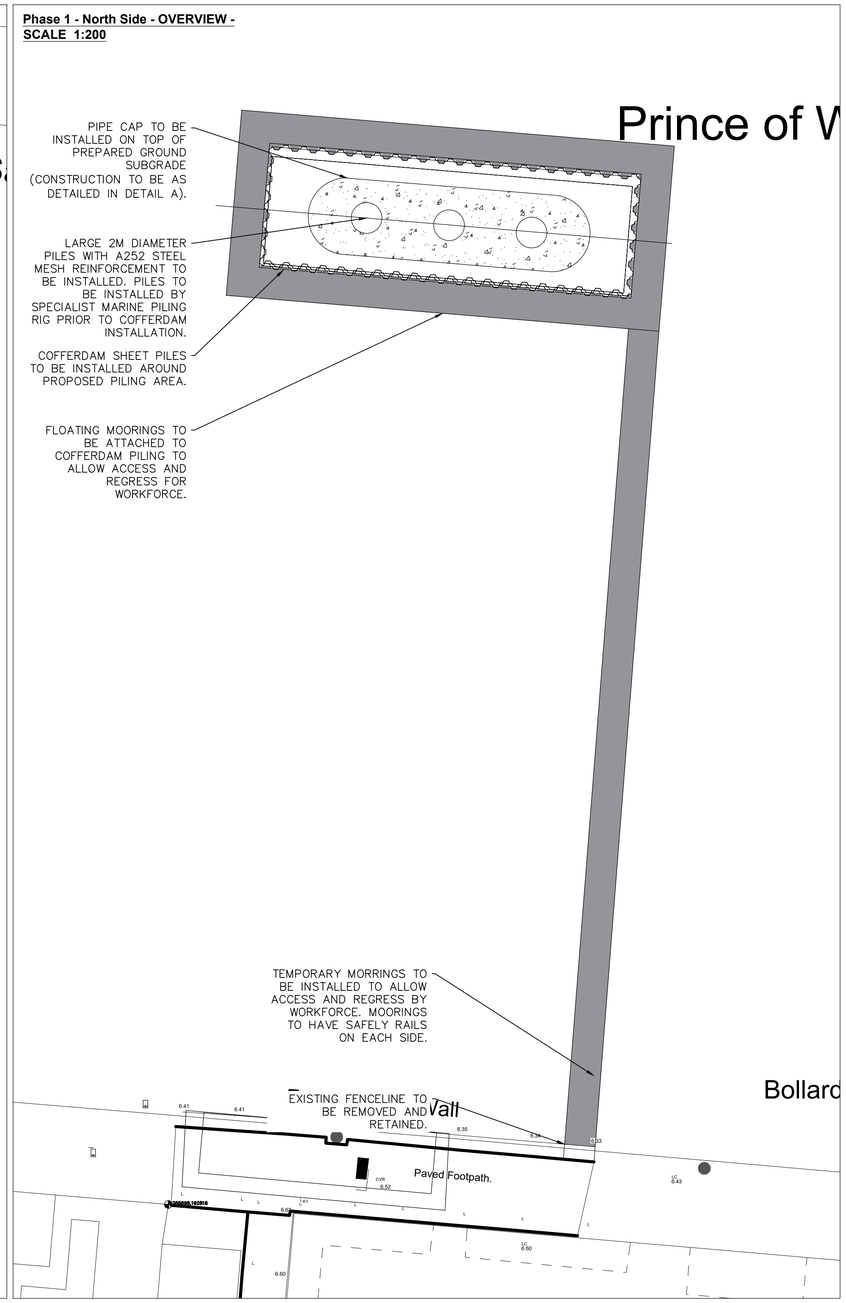

Phase 1 - Pier Construction Detail - SCALE 1:200

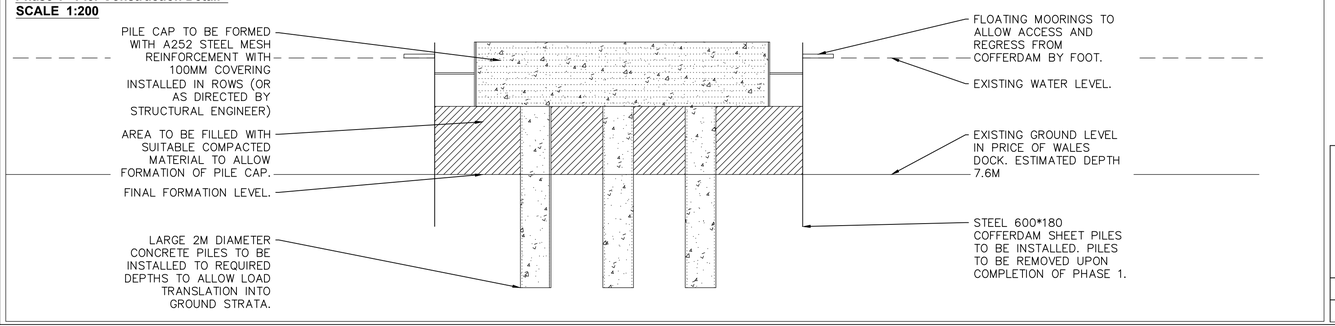

DRAWING TITLE **PHASE 1 - OVERVIEW CONSTRUCTION**			PROJECT TITLE **ACBA6003 - SPRINGFIELD DESIGNS - PEDESTRIAN BRIDGE**		DRAWING No. **PED1-SPR-DR-C-0003-S1**
DRAWN BY	RM	5/23	SCALE	CAD REF. CAD	
CHECKED	XXX	X/XX	SHOWN	PROJECT PHASE PHASE	REV.

REV.	DESCRIPTION	BY	DATE