




PLAN

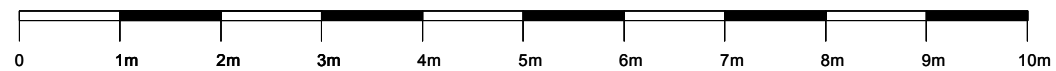

 National Museums Scotland	
MUSEUM National Museum of Scotland	
EXHIBIT The Tomb_SEG2	DRAWING Exhibition Plan
DATE 25/01/17	DRAWN BY ET
FILE GA Plan_Tender	SCALE 1:75@A3 (unless stated)
Chambers Street Edinburgh EH11JF T 0131 247 4121	STATUS CONSTRUCTION
Copyright © NMS 2016. Permission to use this drawing must be obtained from NMS.	GA101_Exhibition Plan