



SPRINGFIELD DESIGNS Ltd


PROPOSED BRIDGE IMPROVEMENT -
OVERVIEW - SCALE 1:500

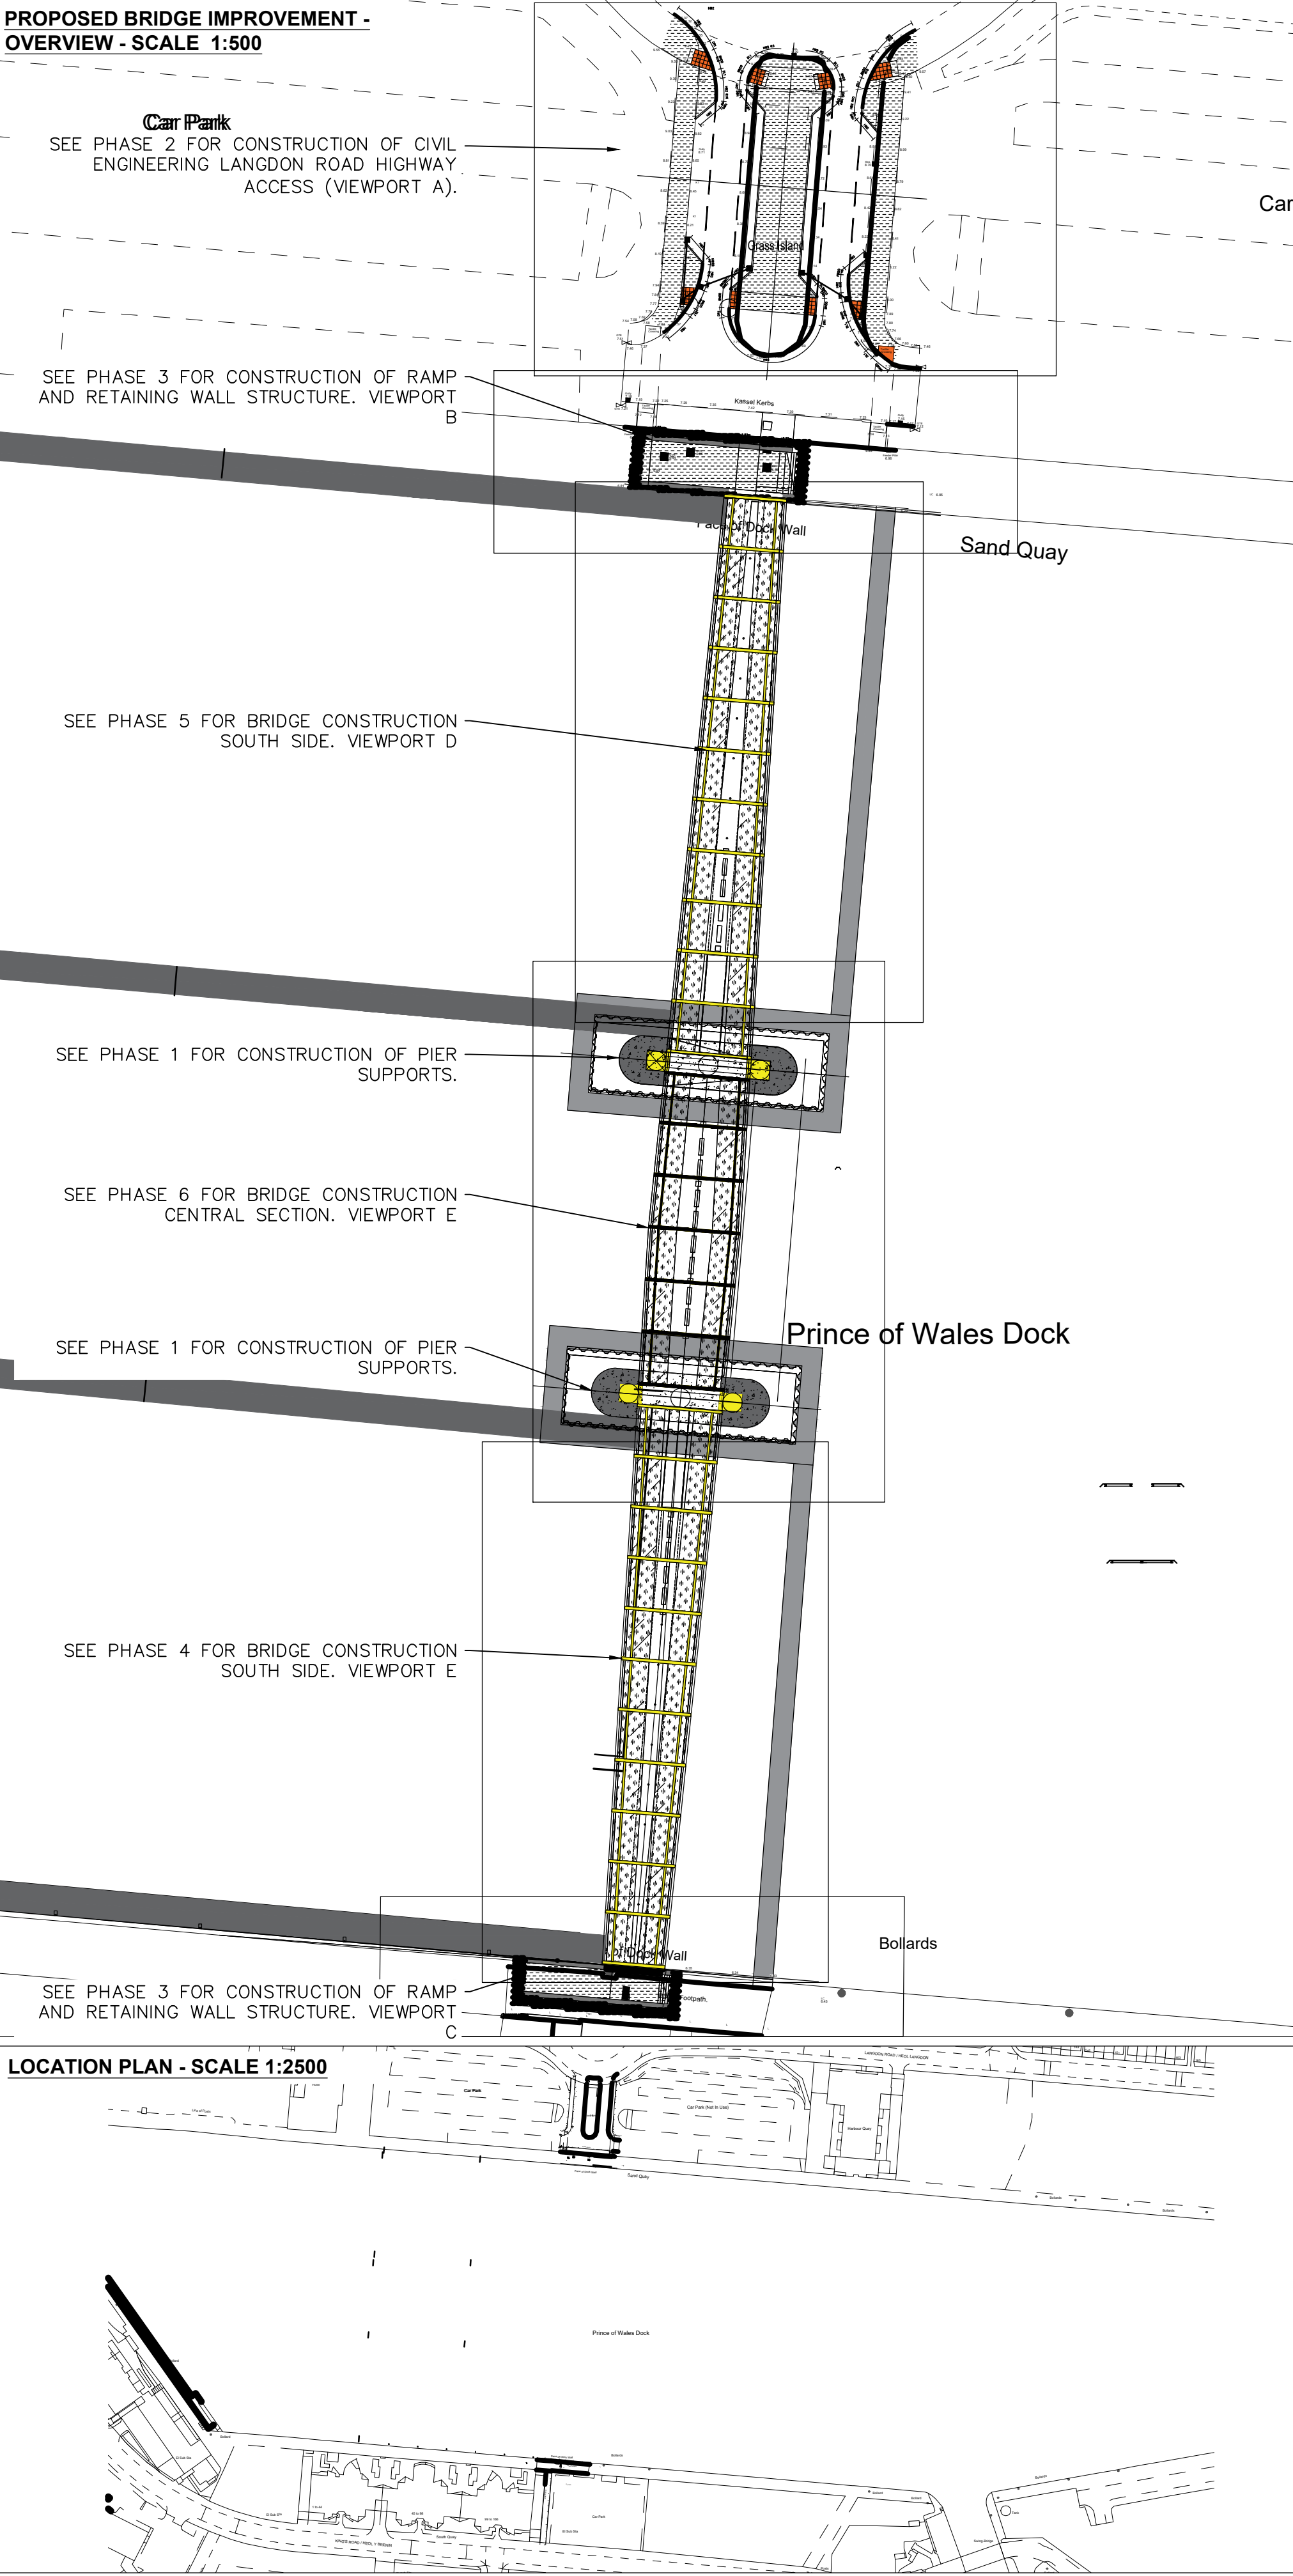


VIEWPORT A - HIGHWAY
IMPROVEMENT - SCALE 1:200

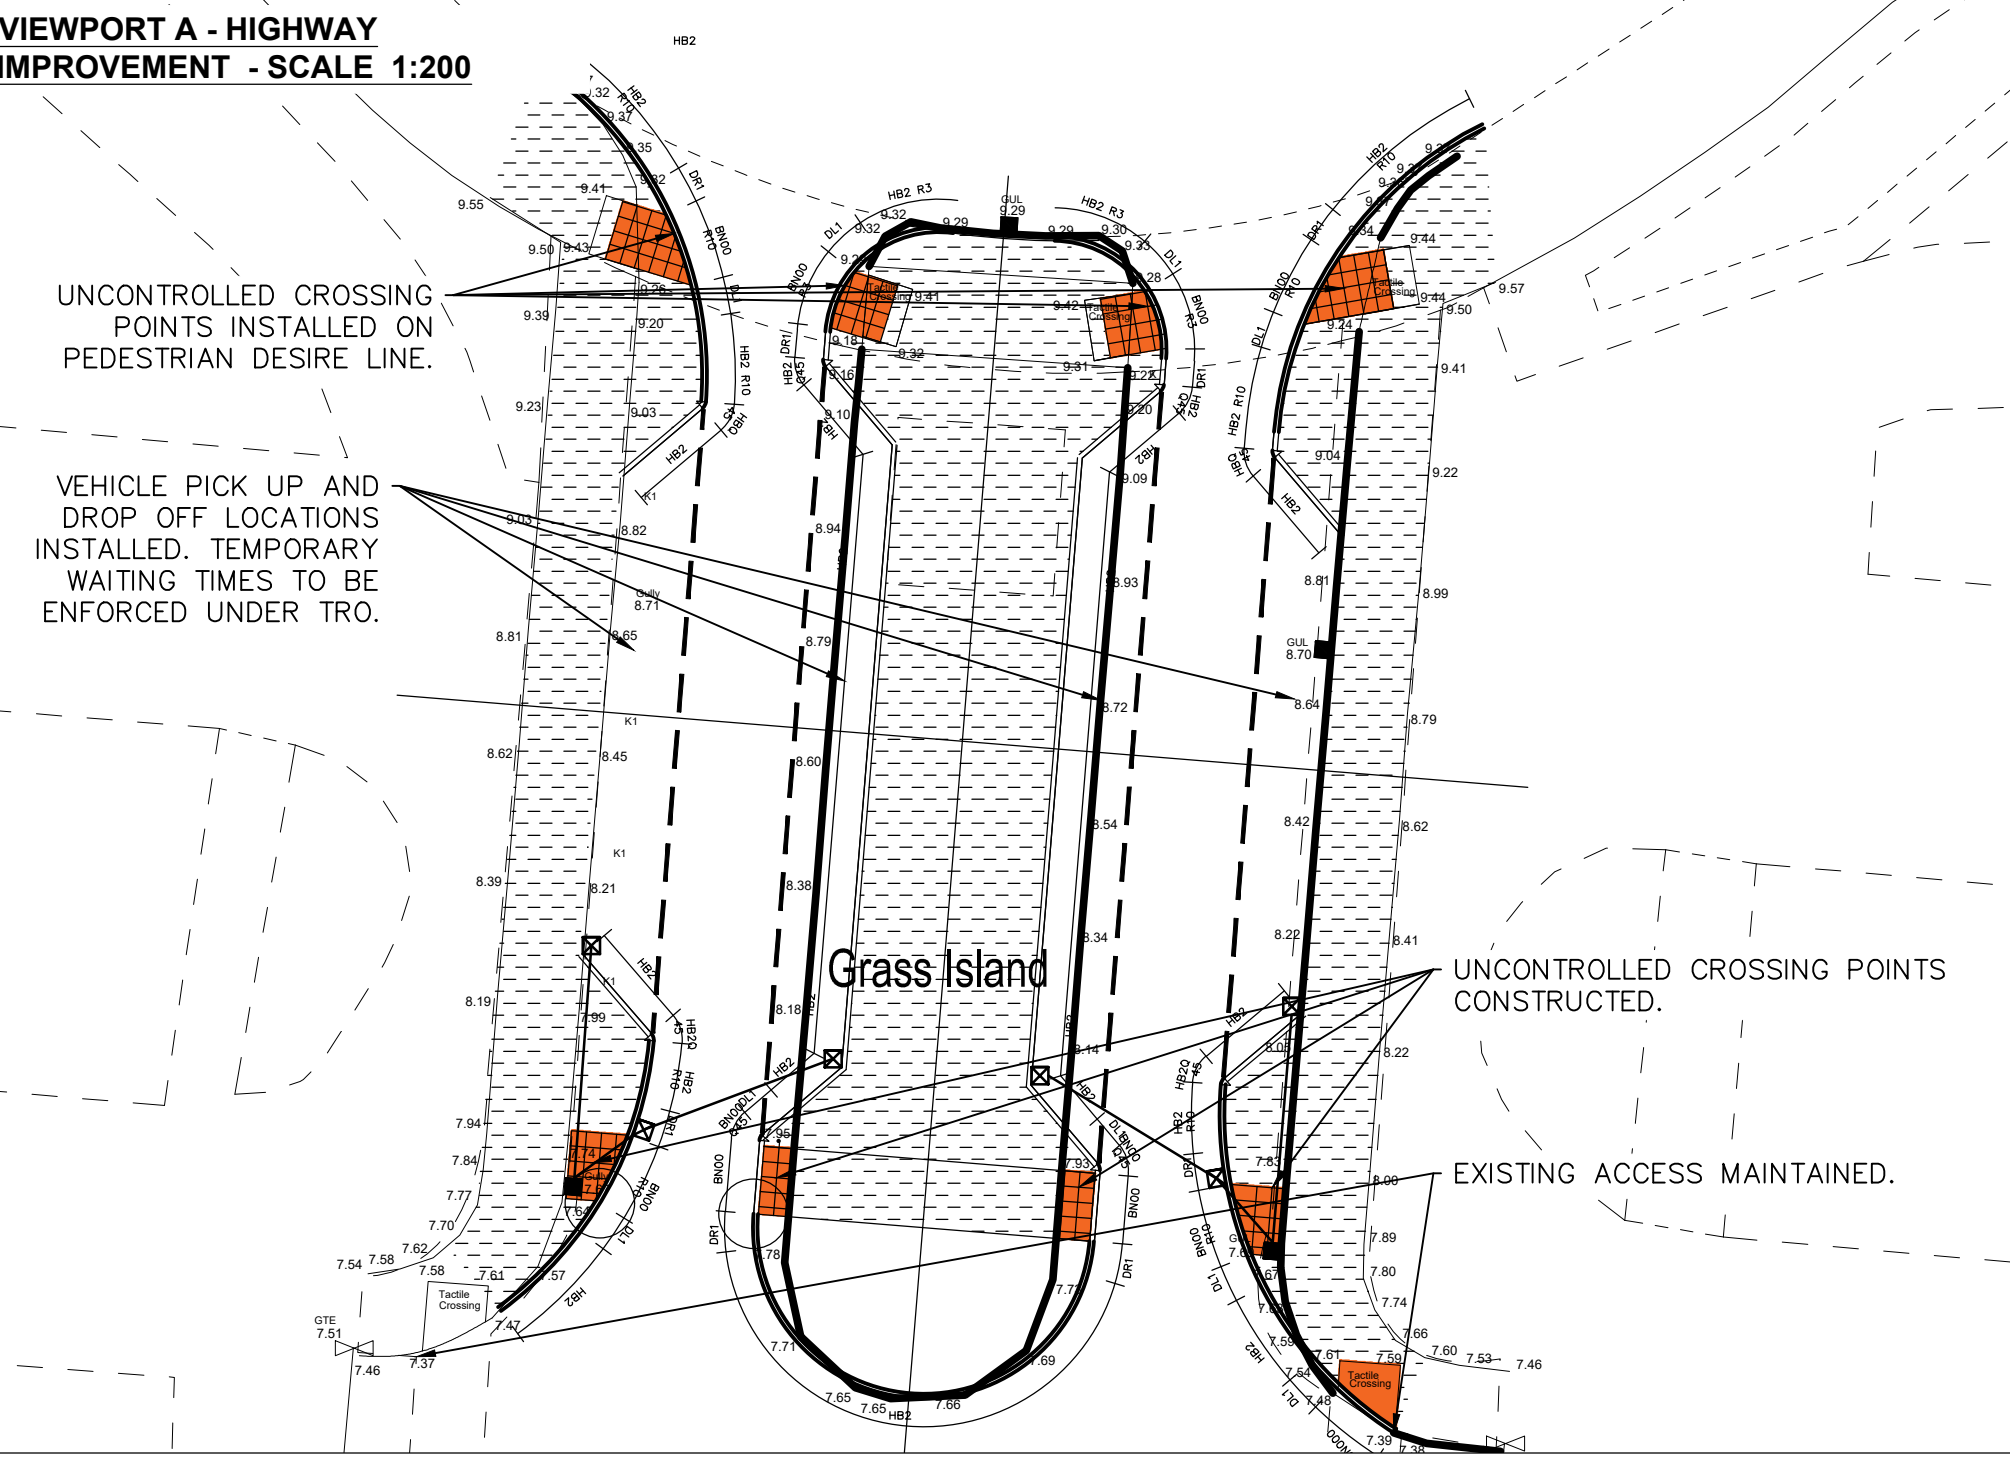


VIEWPORT B - BRIDGE ACCESS
RAMP - NORTH - SCALE 1:200

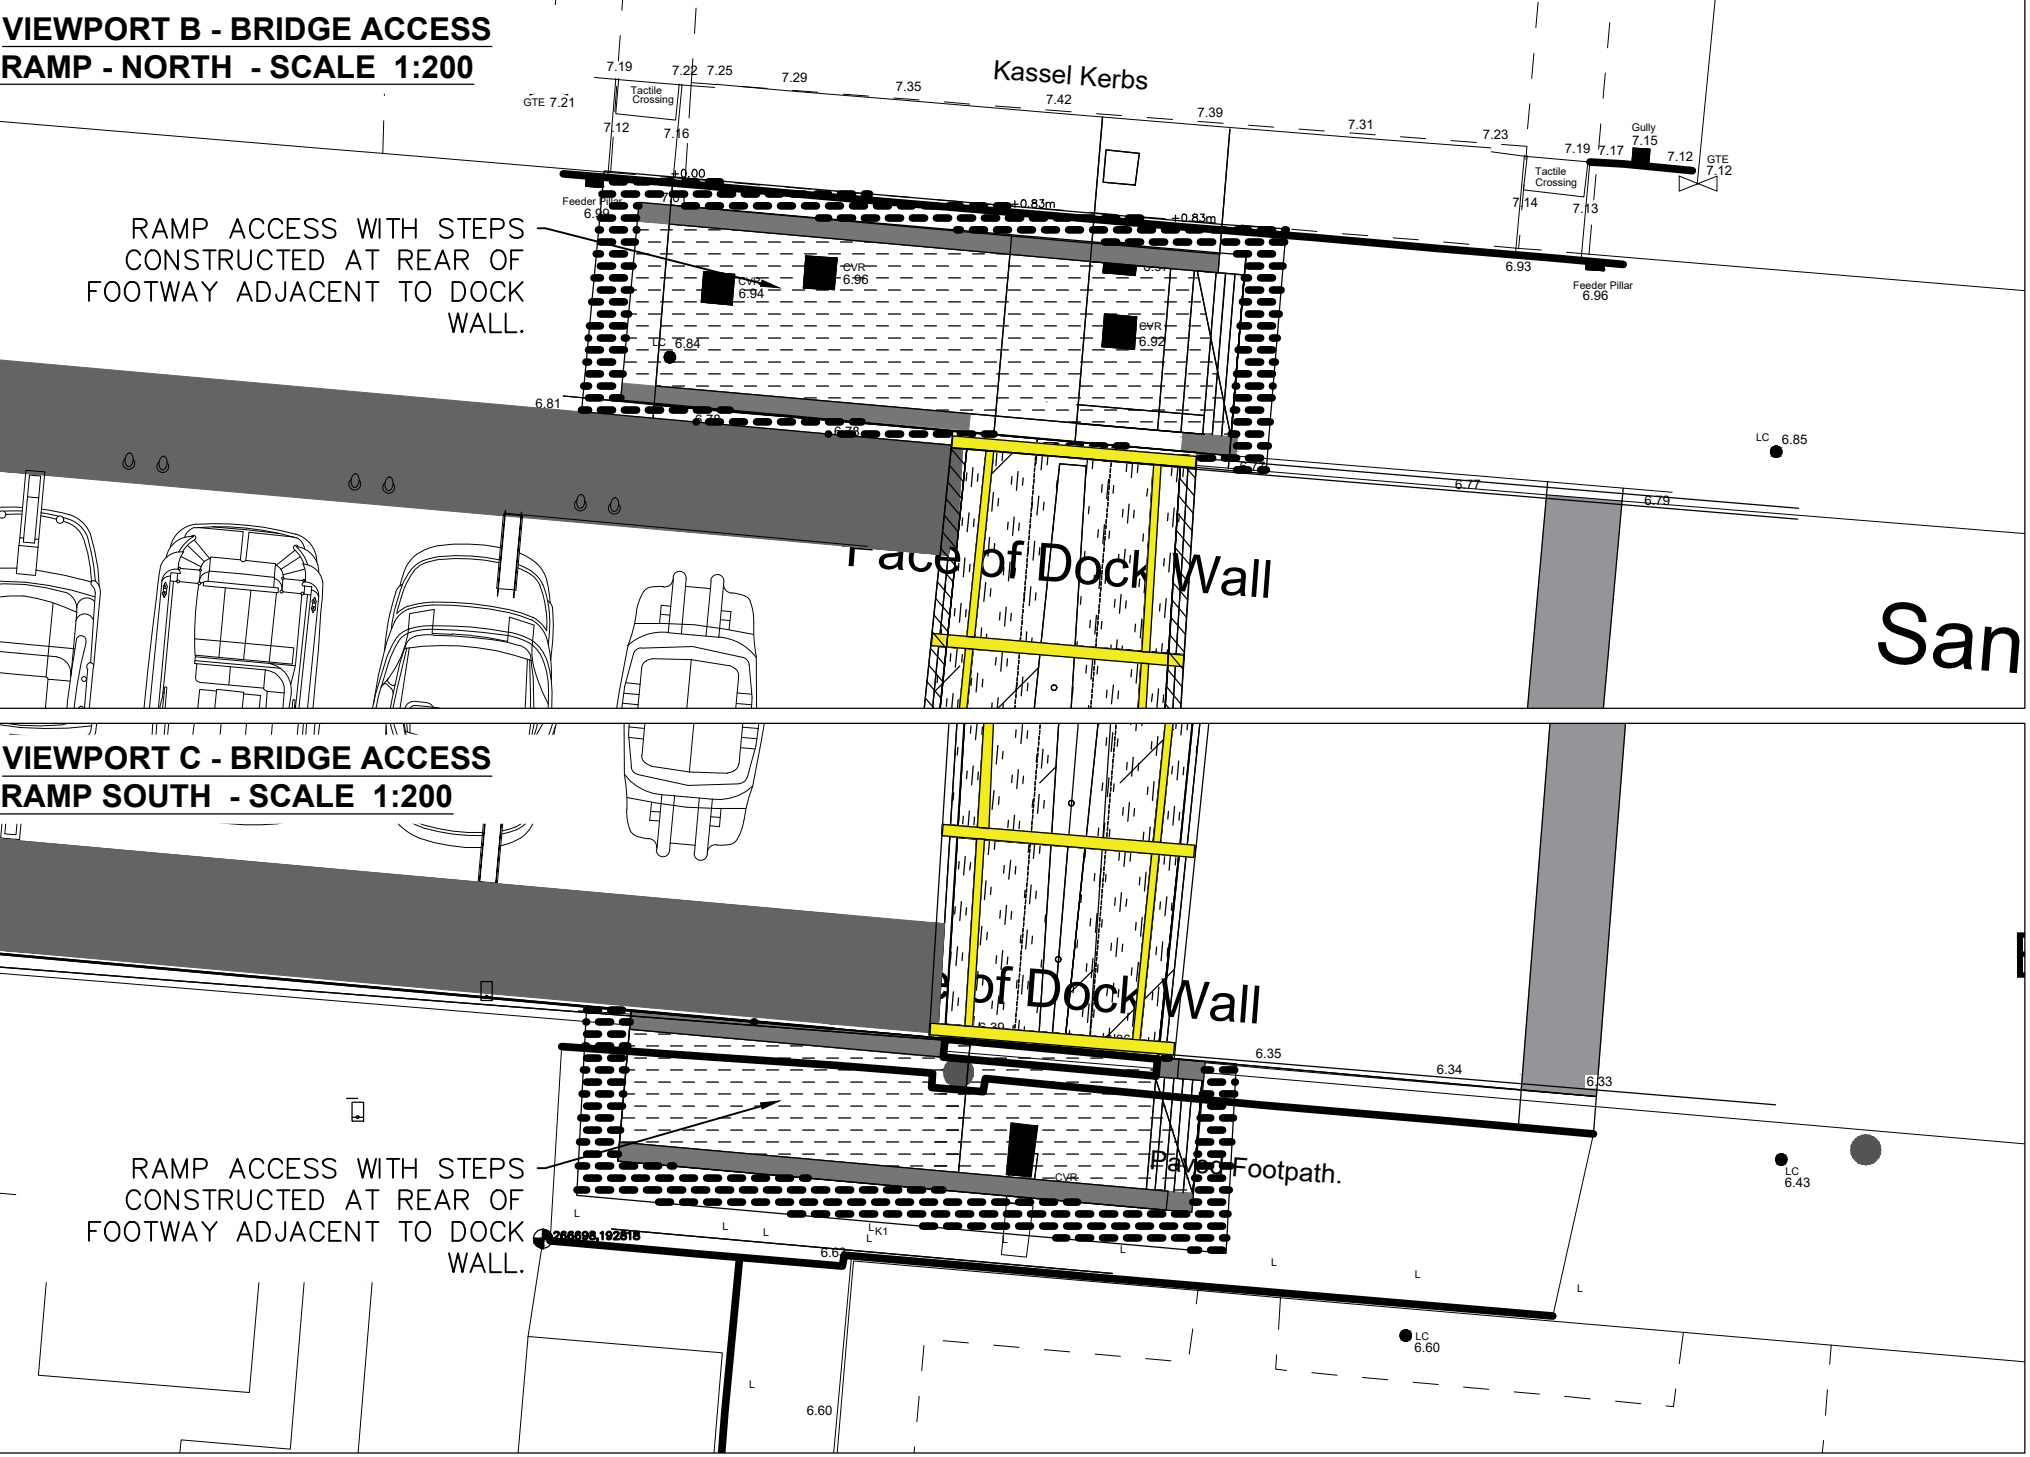


VIEWPORT C - BRIDGE ACCESS
RAMP SOUTH - SCALE 1:200

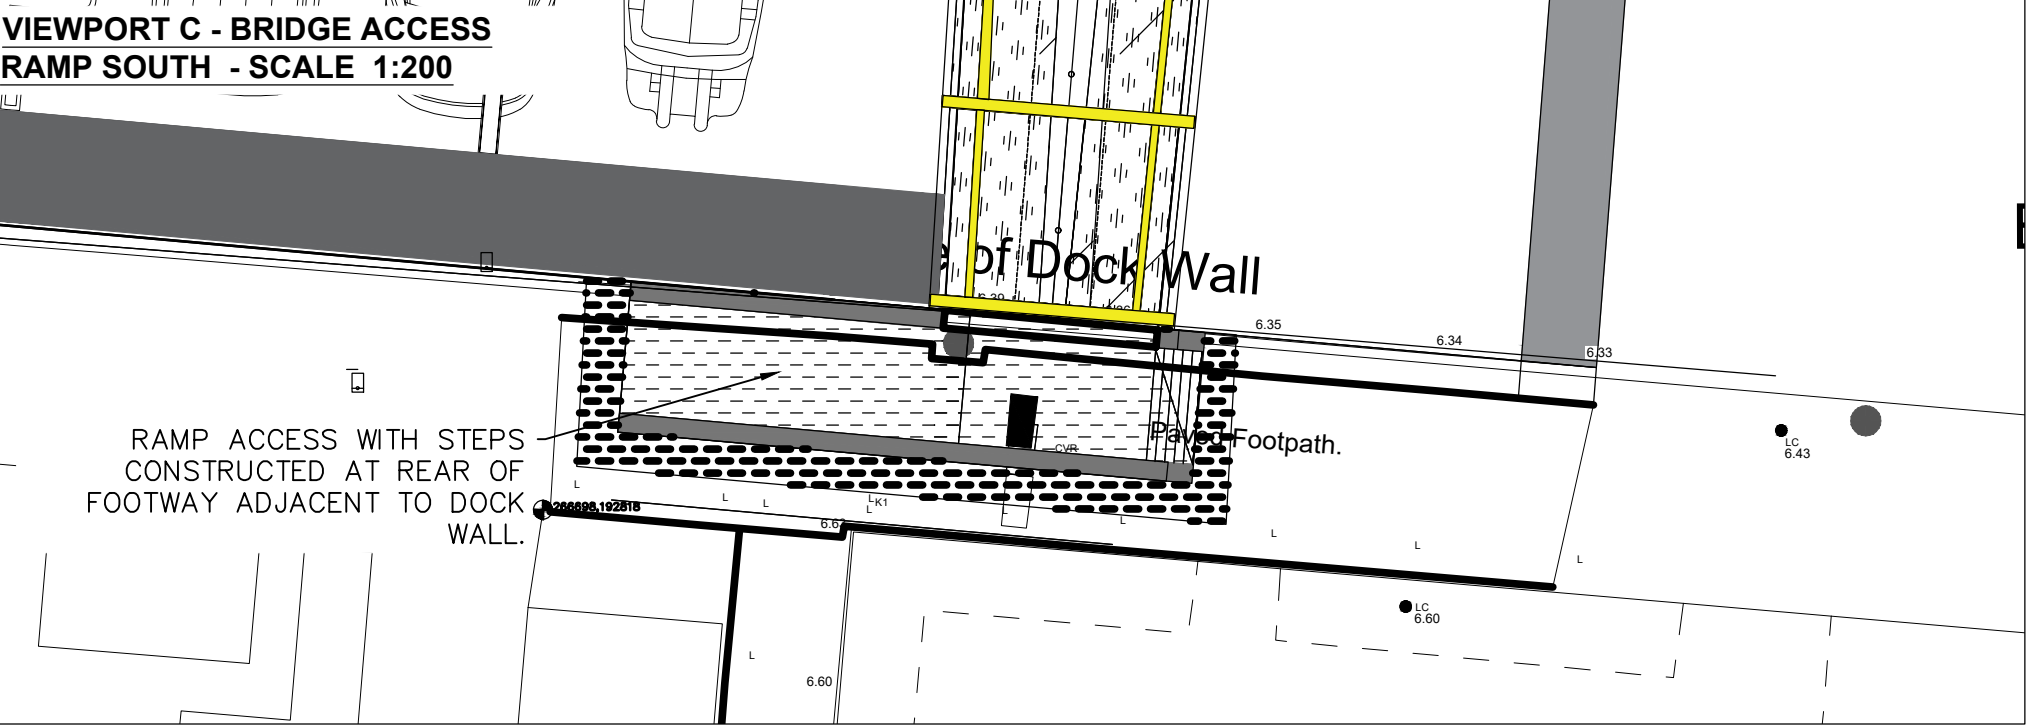


VIEWPORT D - BRIDGE SECTION 3 -
NORTHERN SPAN - SCALE 1:200

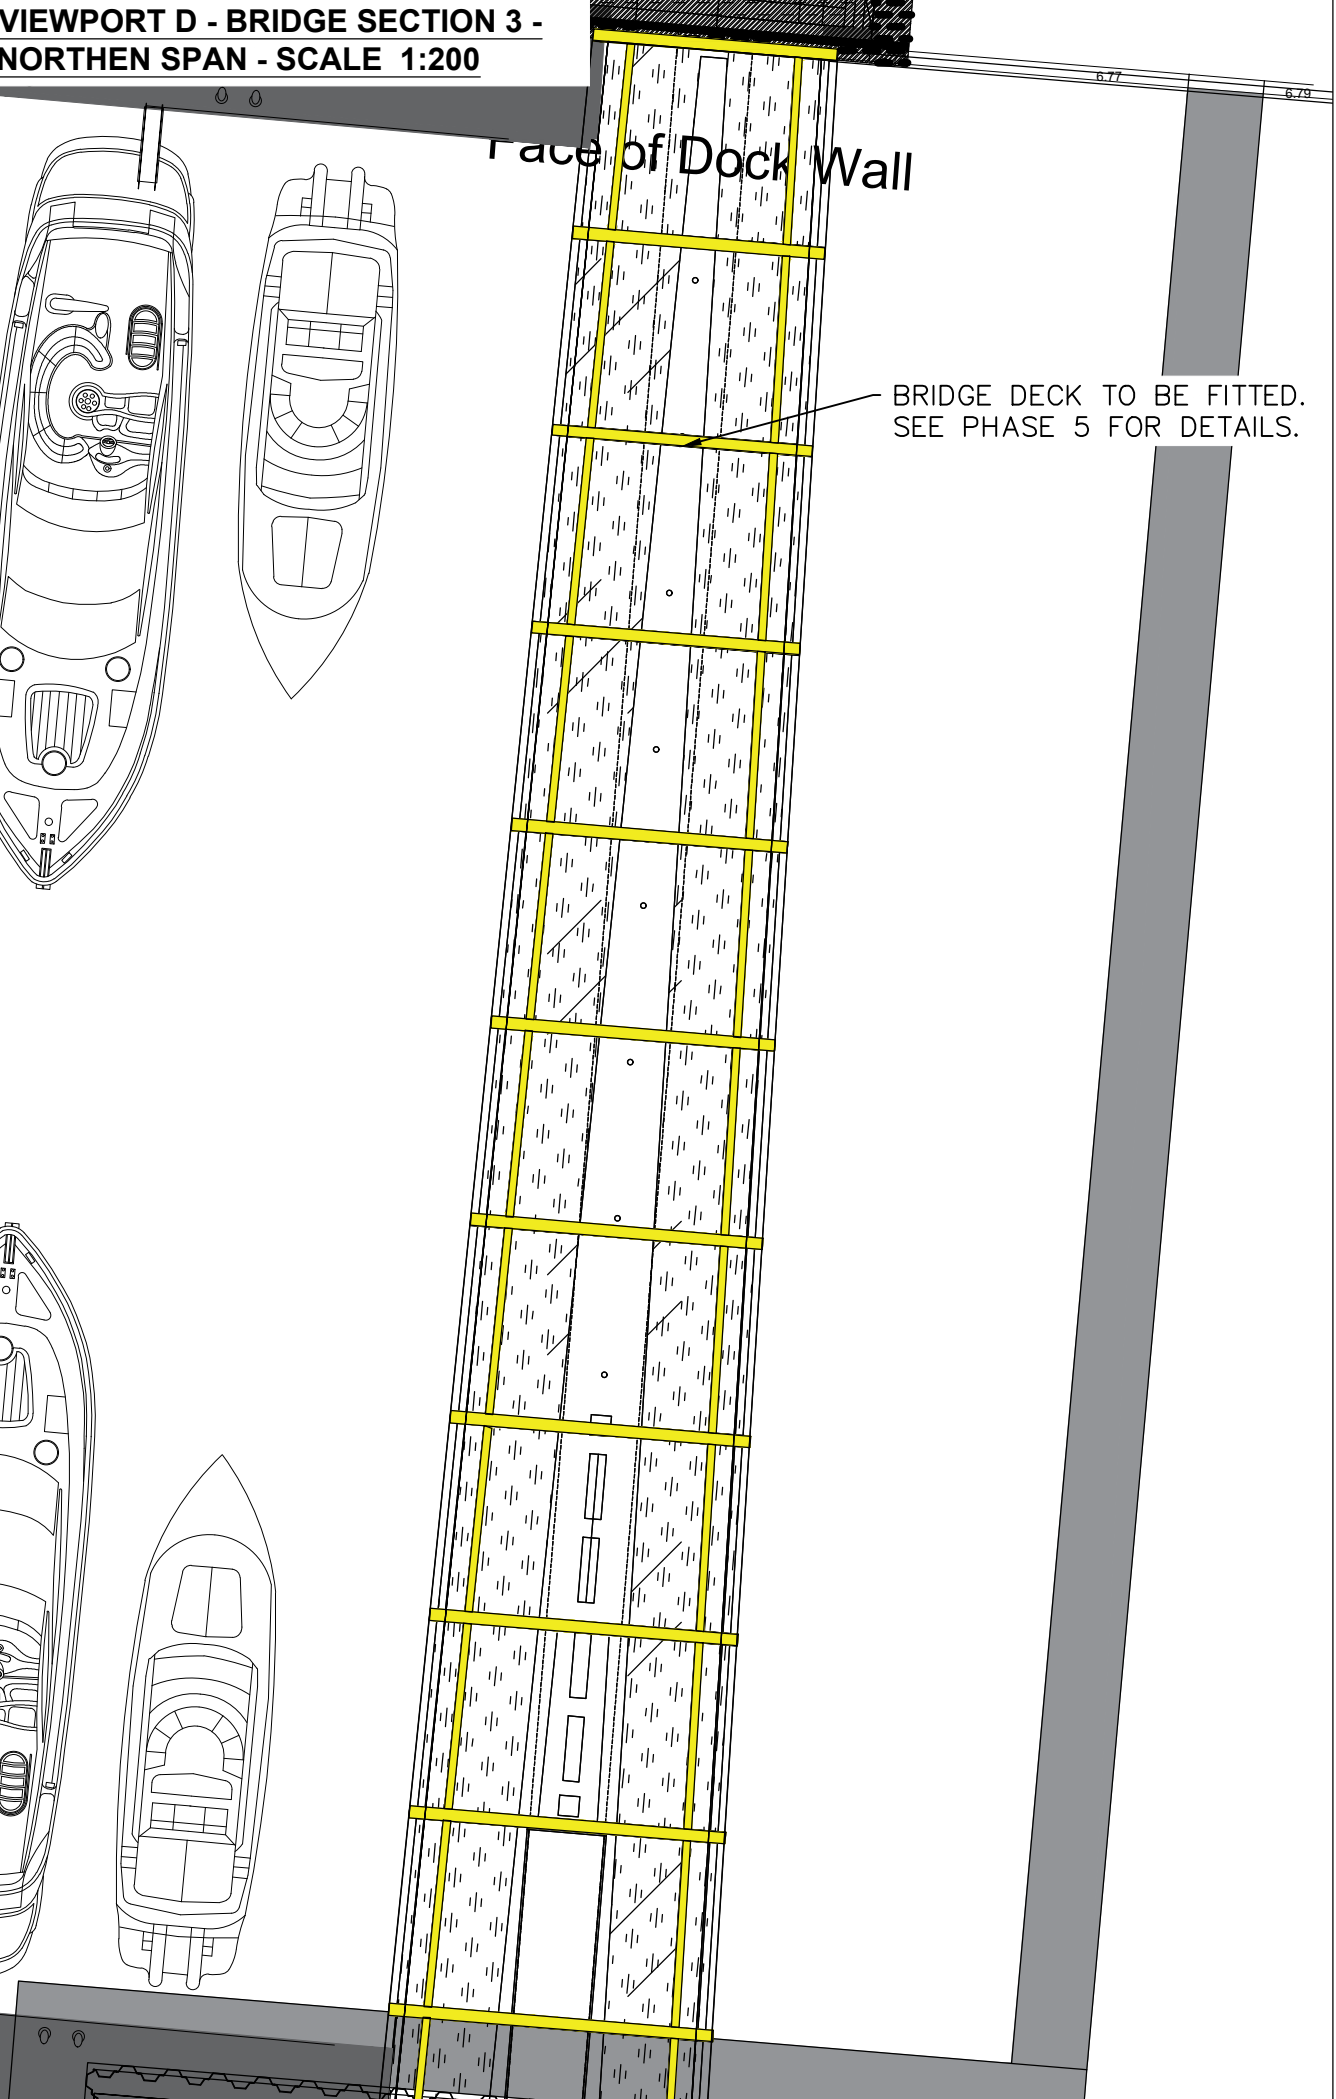

VIEWPORT E - BRIDGE SECTION 2
CENTRAL SPAN - SCALE 1:200

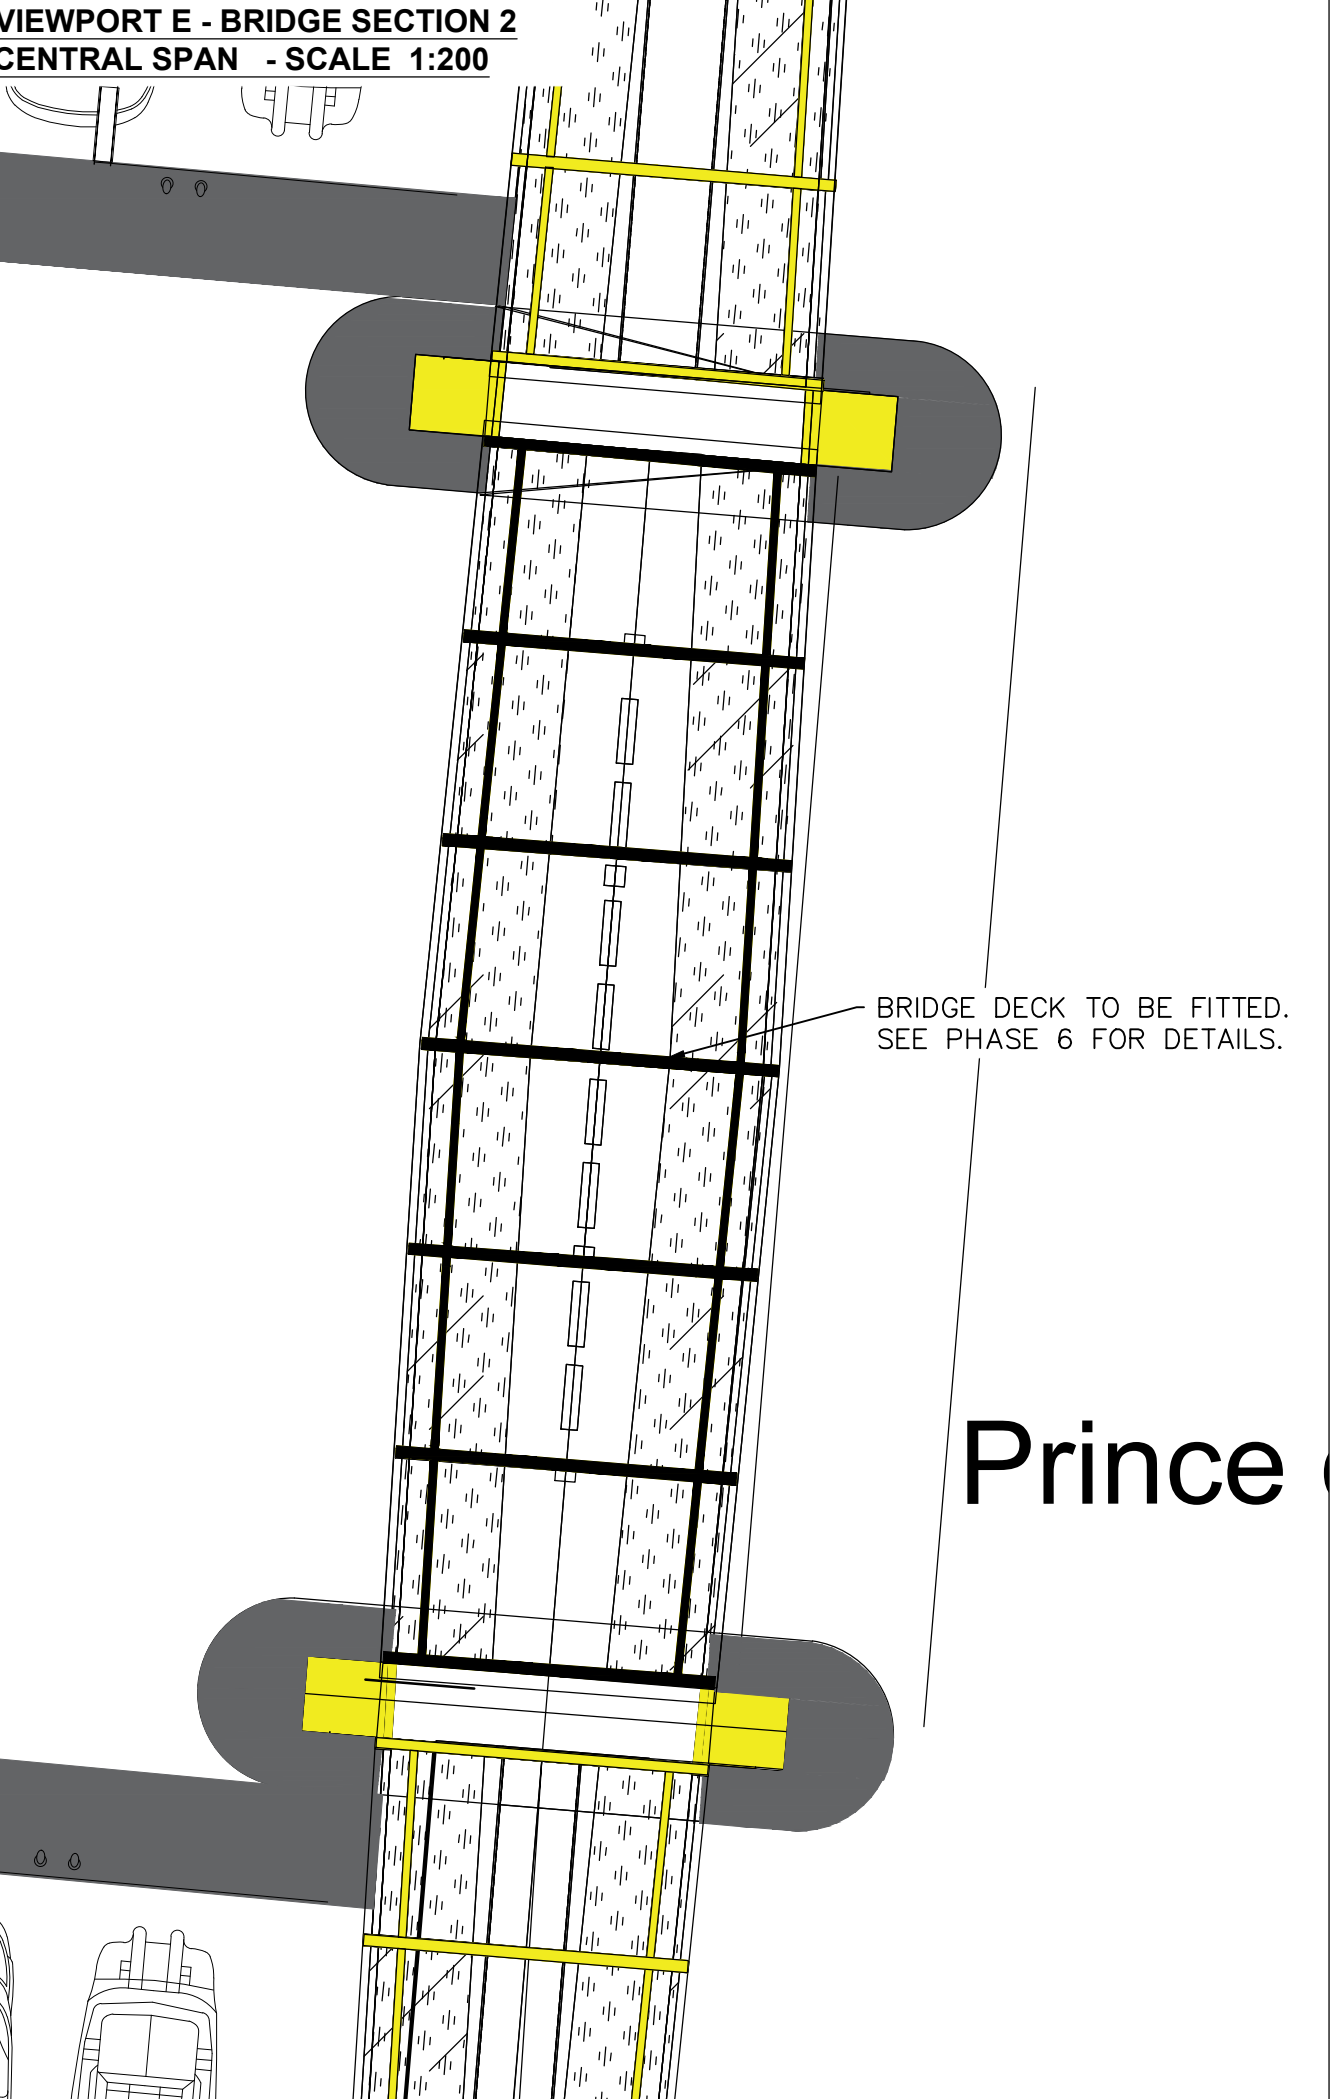

VIEWPORT F - BRIDGE SECTION 1
SOUTH SPAN - SCALE 1:200

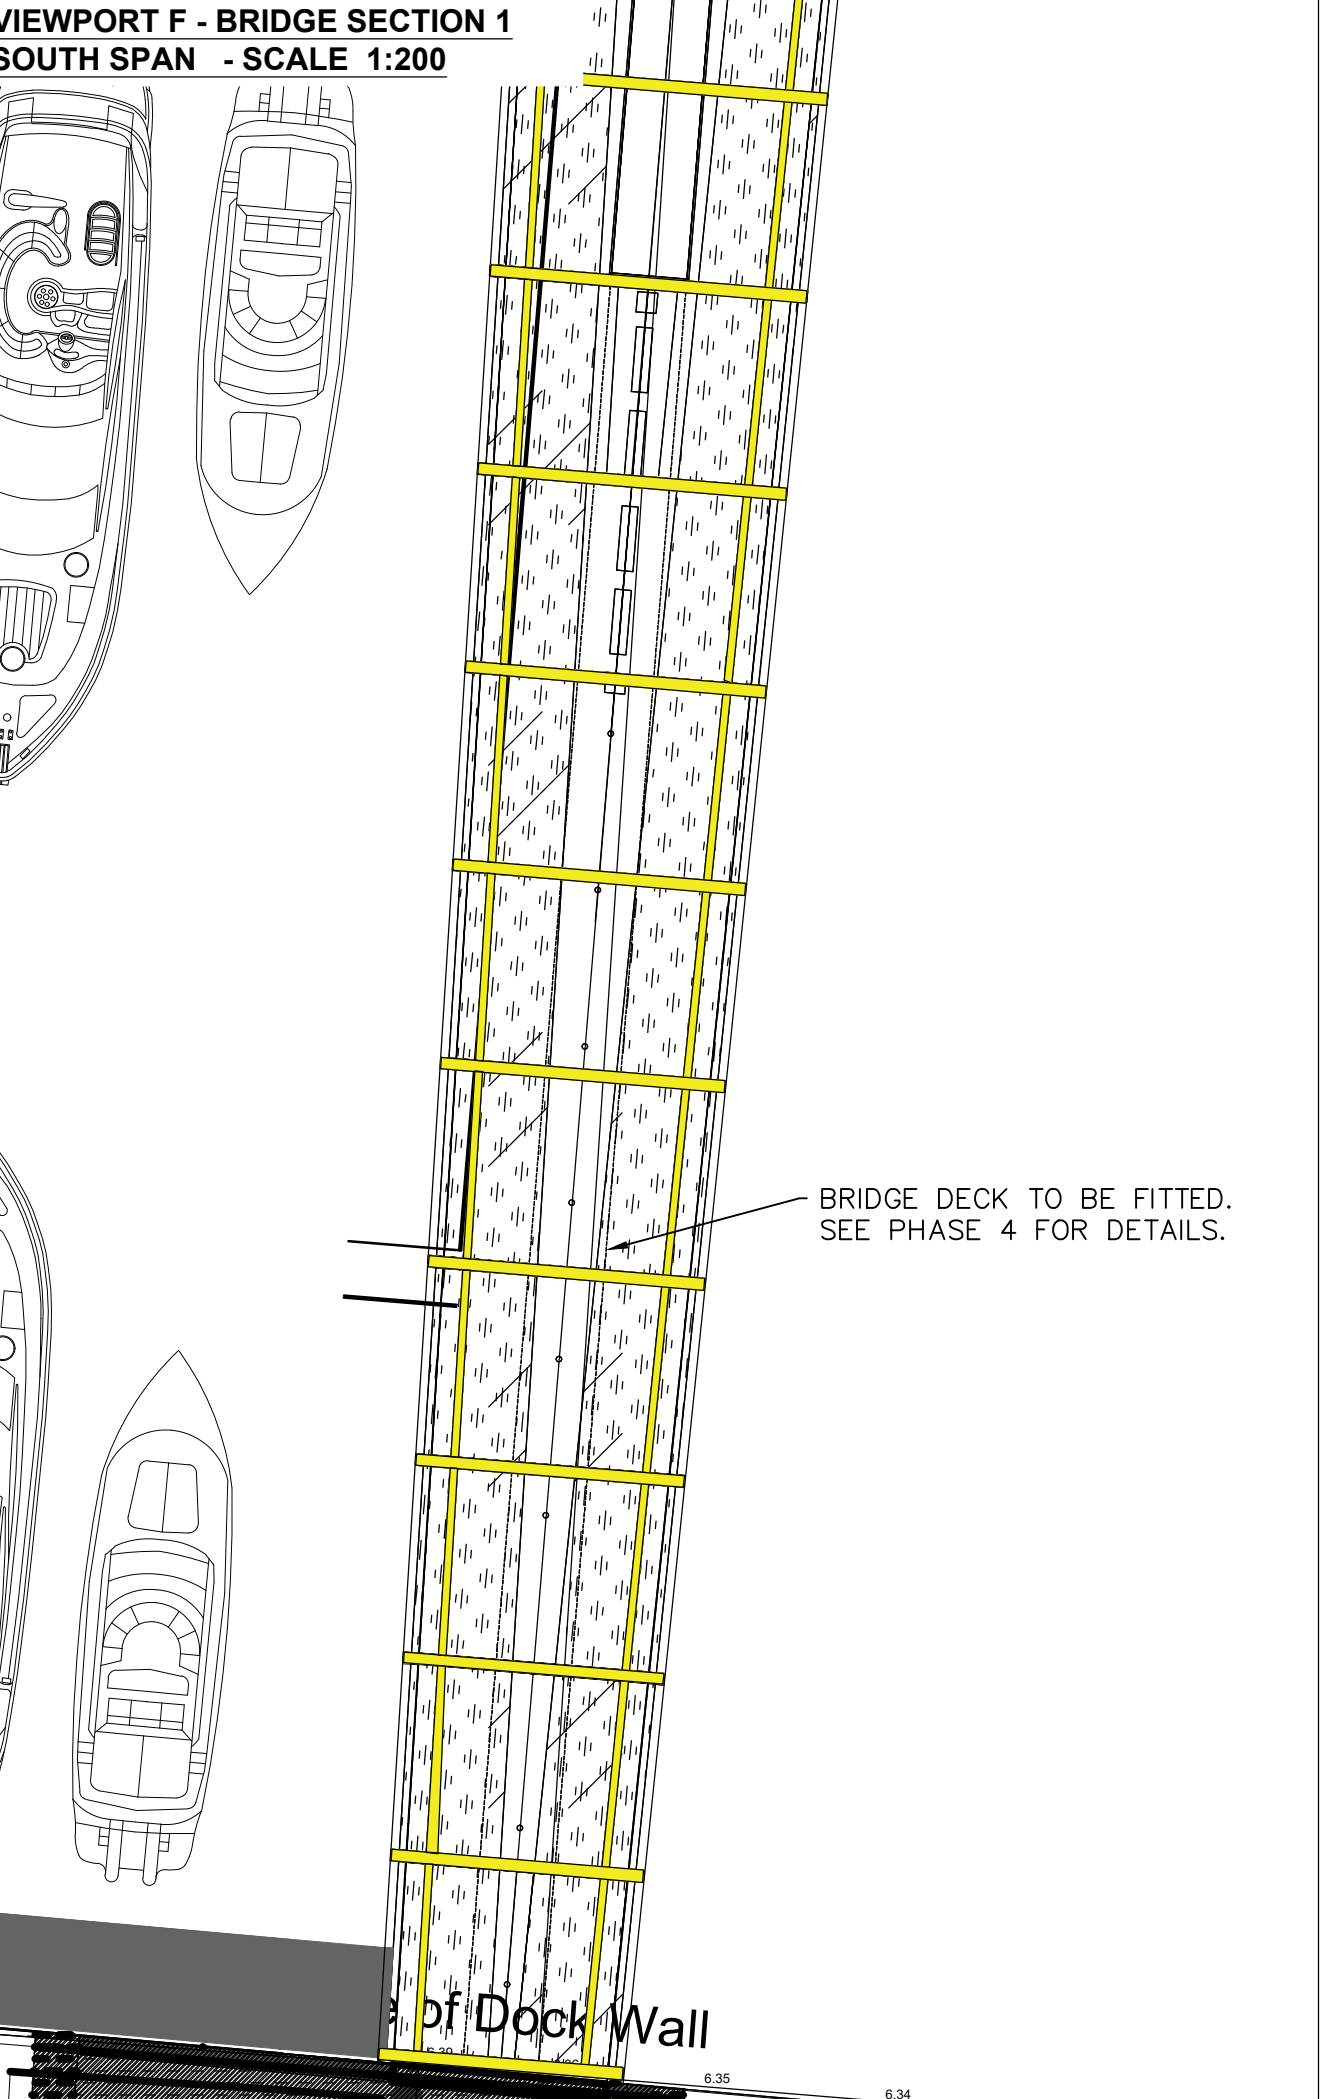

DRAWING TITLE

PHASE 1 - 7 OVERVIEW
PROPOSED BRIDGE DESIGN OVERVIEW
WITH ACCESS AND PARKING PROVISION
ON LANGDON ROAD

DRAWN BY RM 11/22 SCALE SHOWN
CHECKED XXX X/XX

PROJECT TITLE

ACBA6003 - SPRINGFIELD DESIGNS -
PEDESTRIAN BRIDGE

CAD REF. CAD
PROJECT PHASE PHASE

DRAWING No.

PED1-SPR-DR-C-0002-S1

REV. DESCRIPTION BY DATE