


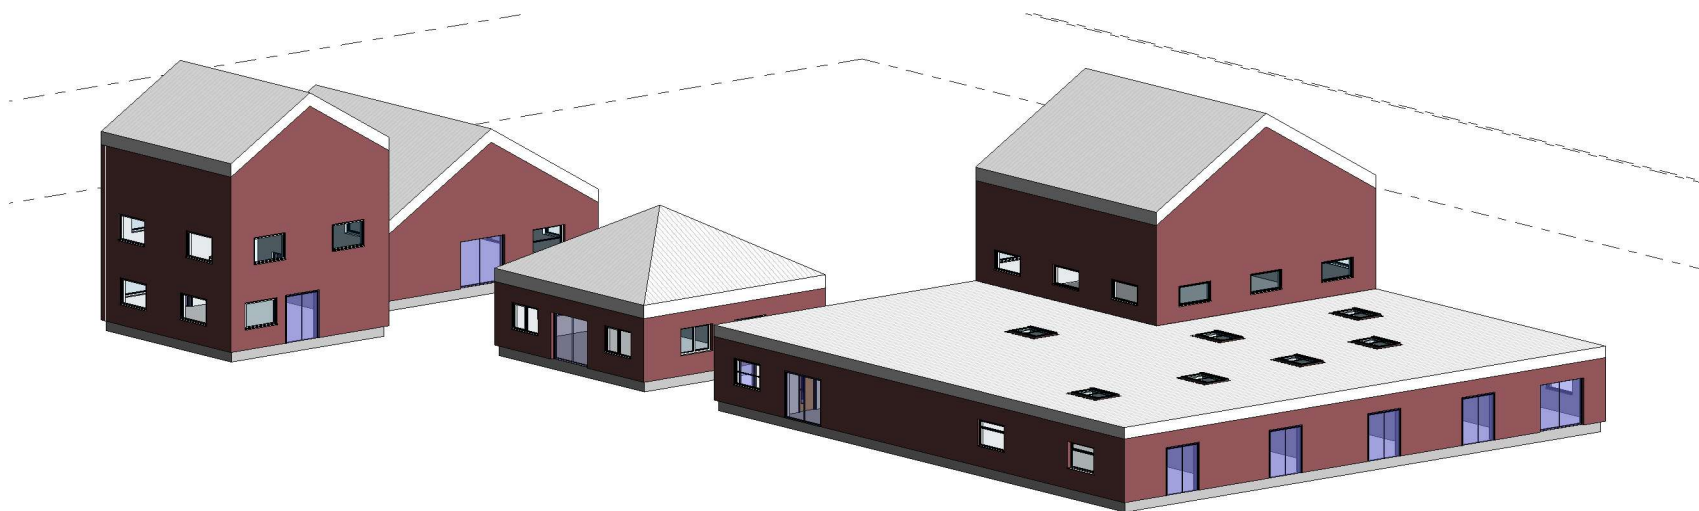

1 3D Proposed

Property Title	Detail	Property	Originator	(Drawn) Functional Specification	(Surreal) Spatial Framework	(Type) Form	Discipline	Number	Description	Status	Revision	scale	drawn	Author	Prifysgol Cymru Y Drindod Dewi Sant University of Wales Trinity Saint David	(S0) UNCONTROLLED Not to be used as a reference document Check Status Before Quoting	Rev/Issued
Project Name	Proposed Visualisations	5016	—	— XX —	— ZZ —	— M —	— Designer0007 —	— Proposed —	— Visualisations —	— TENDER —	—	date	checked	Author	Prifysgol Cymru Y Drindod Dewi Sant University of Wales Trinity Saint David		
		File Path: C:\Users\DanGriffiths\OneDrive - Blue Rock Wales\Uni 25-26\BIM\5016-UWTSD-XX-XX-M-A-0001-Architectural model.rvt											09/03/26	Checker	SAI Cynwys Religys Deddfau SAI 1001		