



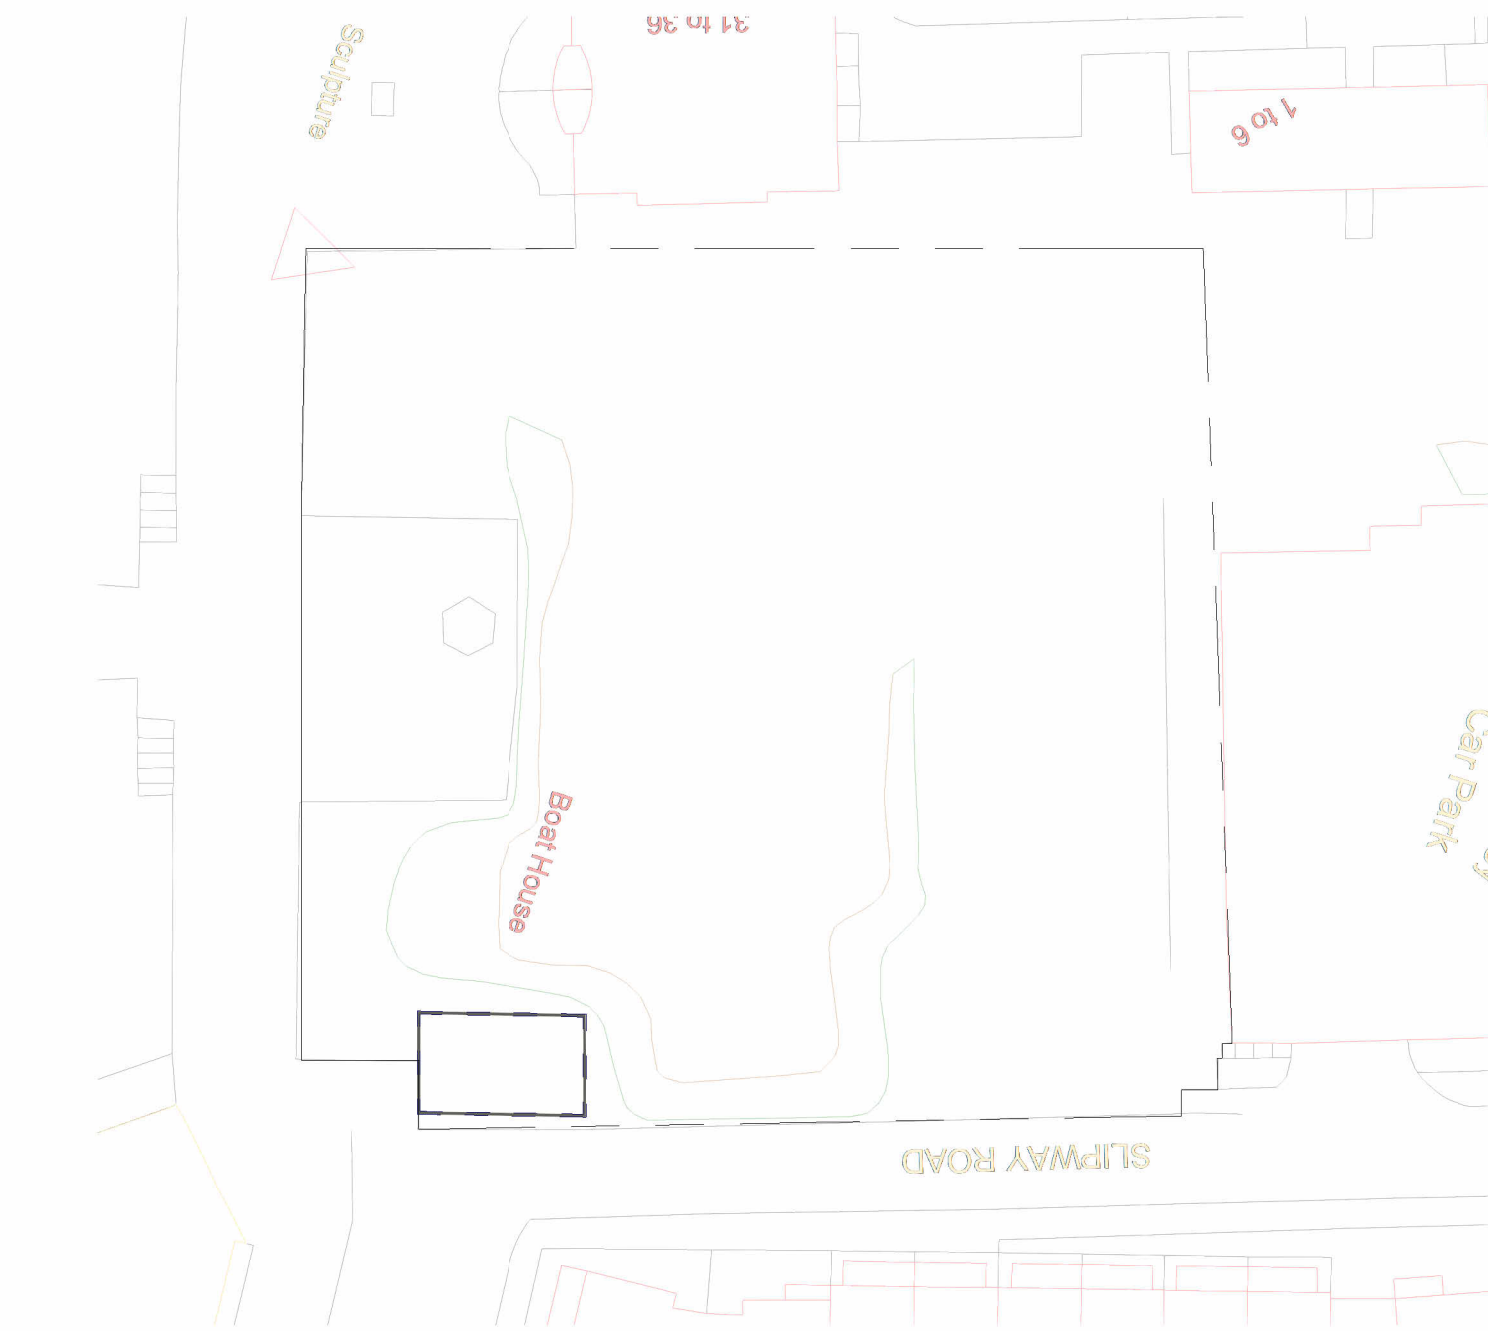

2 Existing Ground Floor
1 : 500

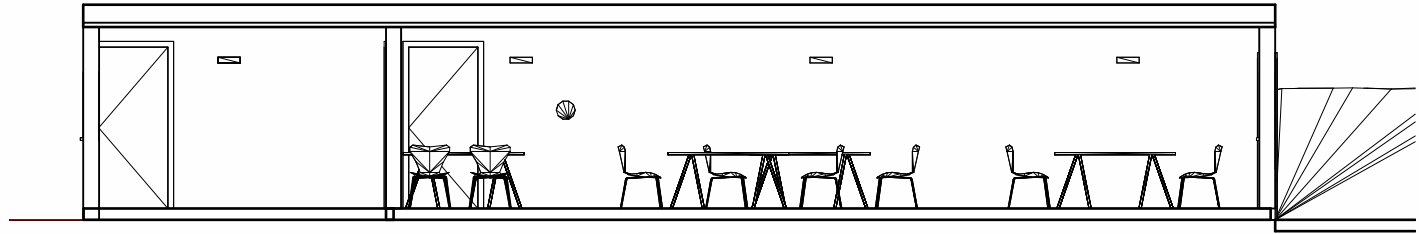

1 Class Room Section
1 : 100



4 Main Room
1 : 1



5 {3D}



3 Ground Floor
1 : 200



1 External View 1
1 : 1



2 External View 2
1 : 1



4 Hall
1 : 1



3 South
1 : 200




5 Junior Class
1 : 1



6 Pupil Toilets
1 : 1



7 Reception Class
1 : 1

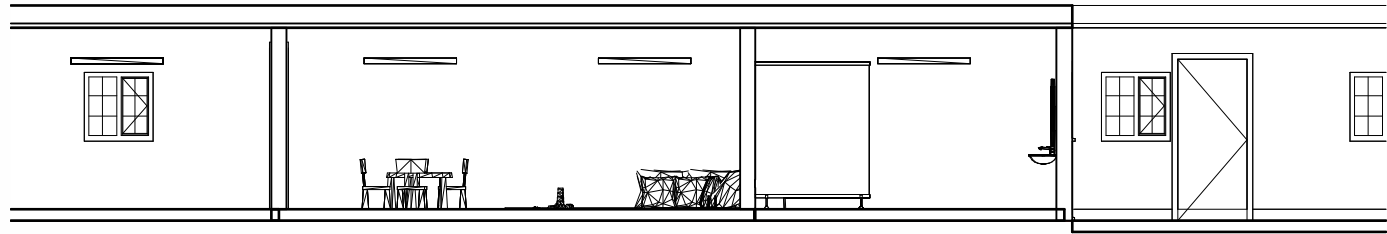

8 Reception Class/ Reception Toilets
1 : 100