SPRINGFIELD DESIGNS Ltd

LOCATION PLAN - SCALE 1:1250

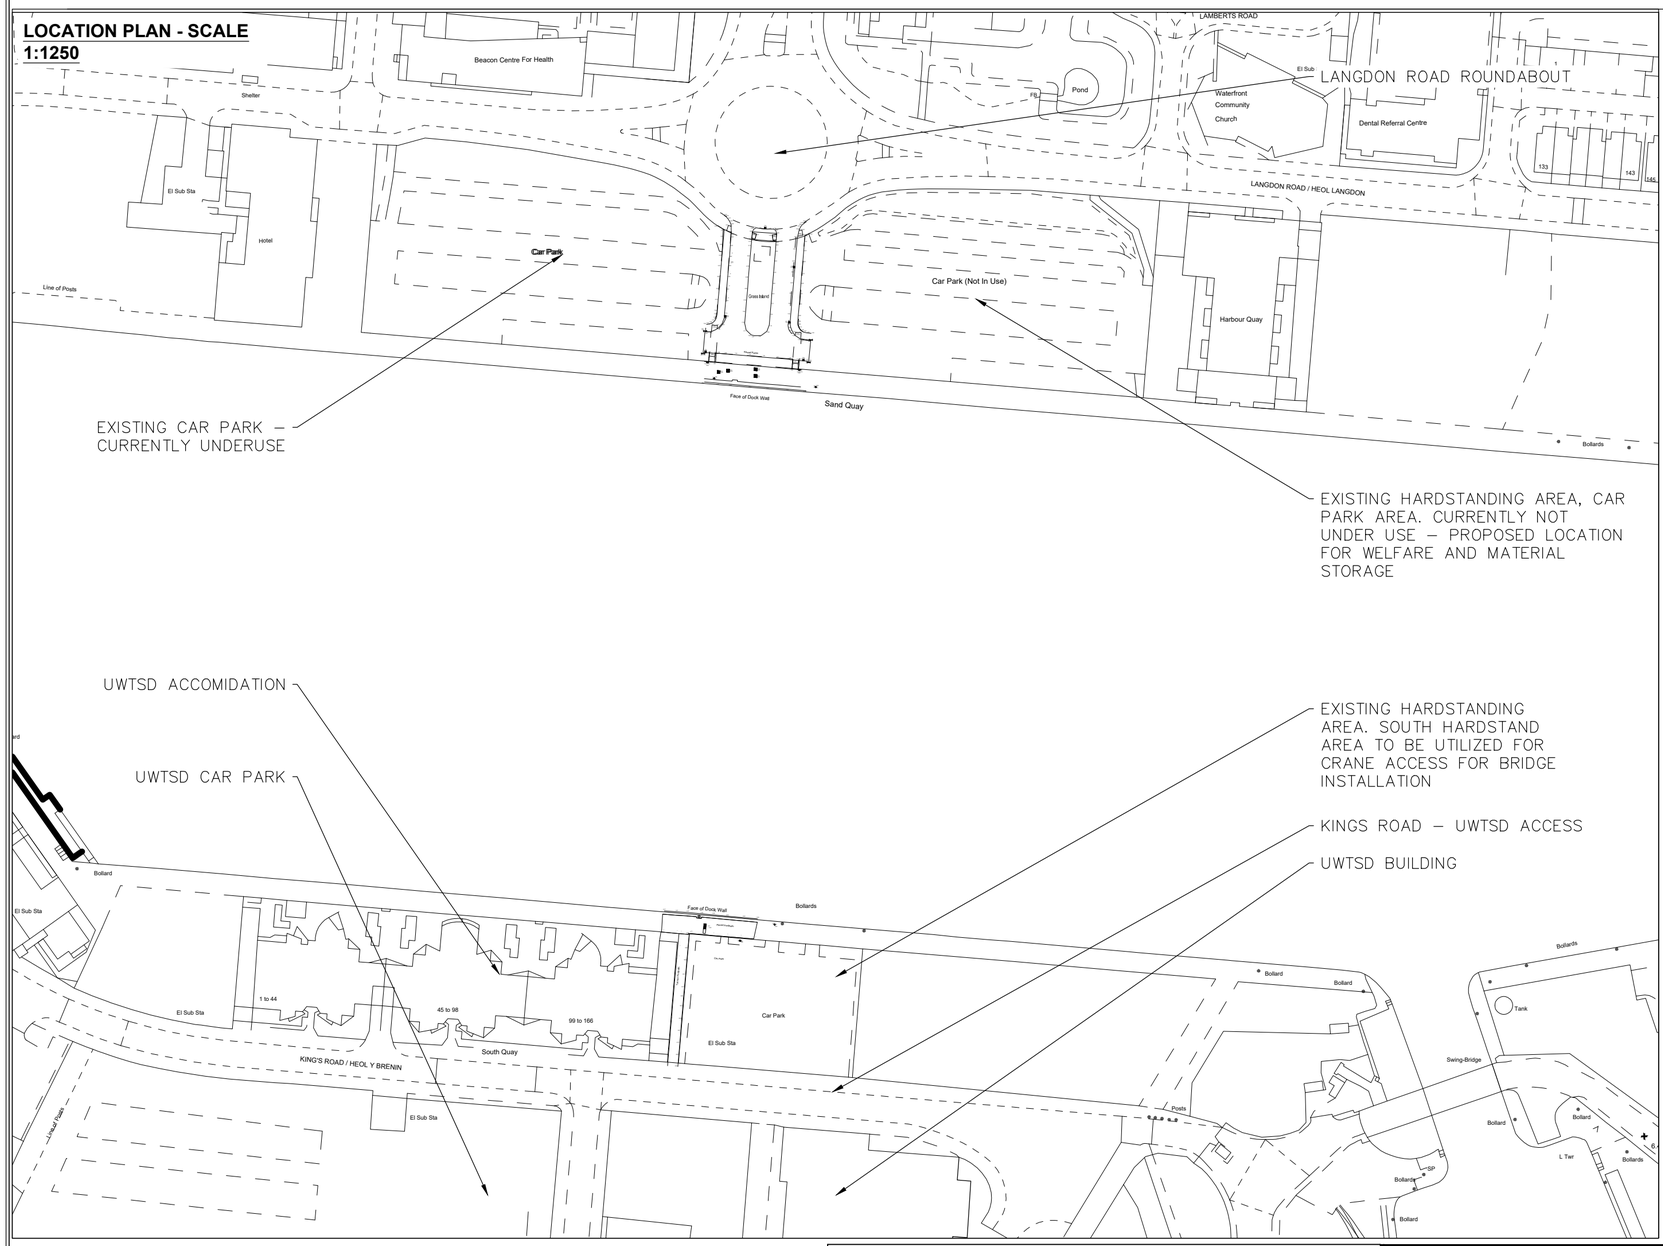

PROPOSED WELARE LOCATION - SCALE 1:1250

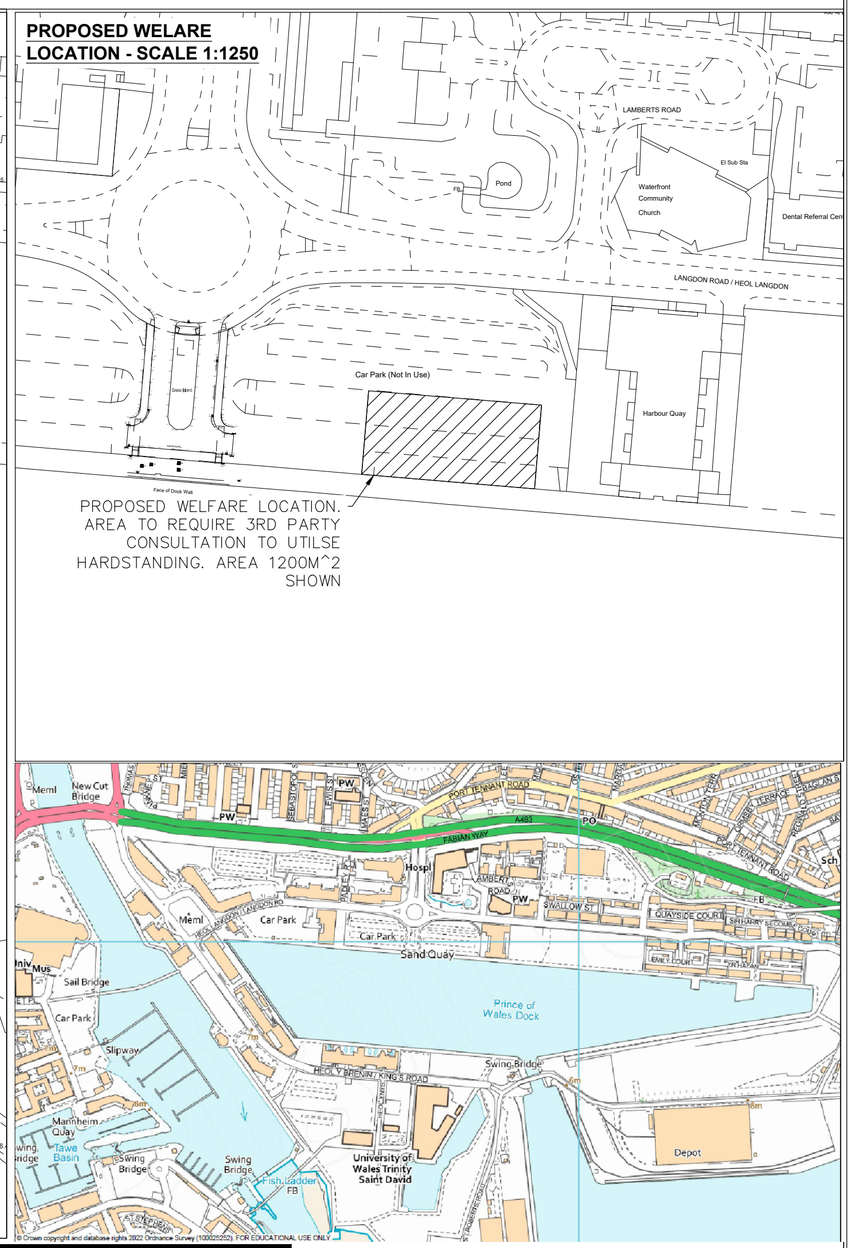

DRAWING TITLE **LOCATION PLAN AND PROPOSED WELFARE LOCATION**			
DRAWN BY	RM	11/22	SCALE SHOWN
CHECKED	XXX	X/XX	

PROJECT TITLE **ACBA6003 - SPRINGFIELD DESIGNS - PEDESTRIAN BRIDGE**	
CAD REF. CAD	
PROJECT PHASE PHASE	REV.

DRAWING No.
6003-UWTSD-ZZ-ZZ-SP-A-00001

REV.	DESCRIPTION	BY	DATE