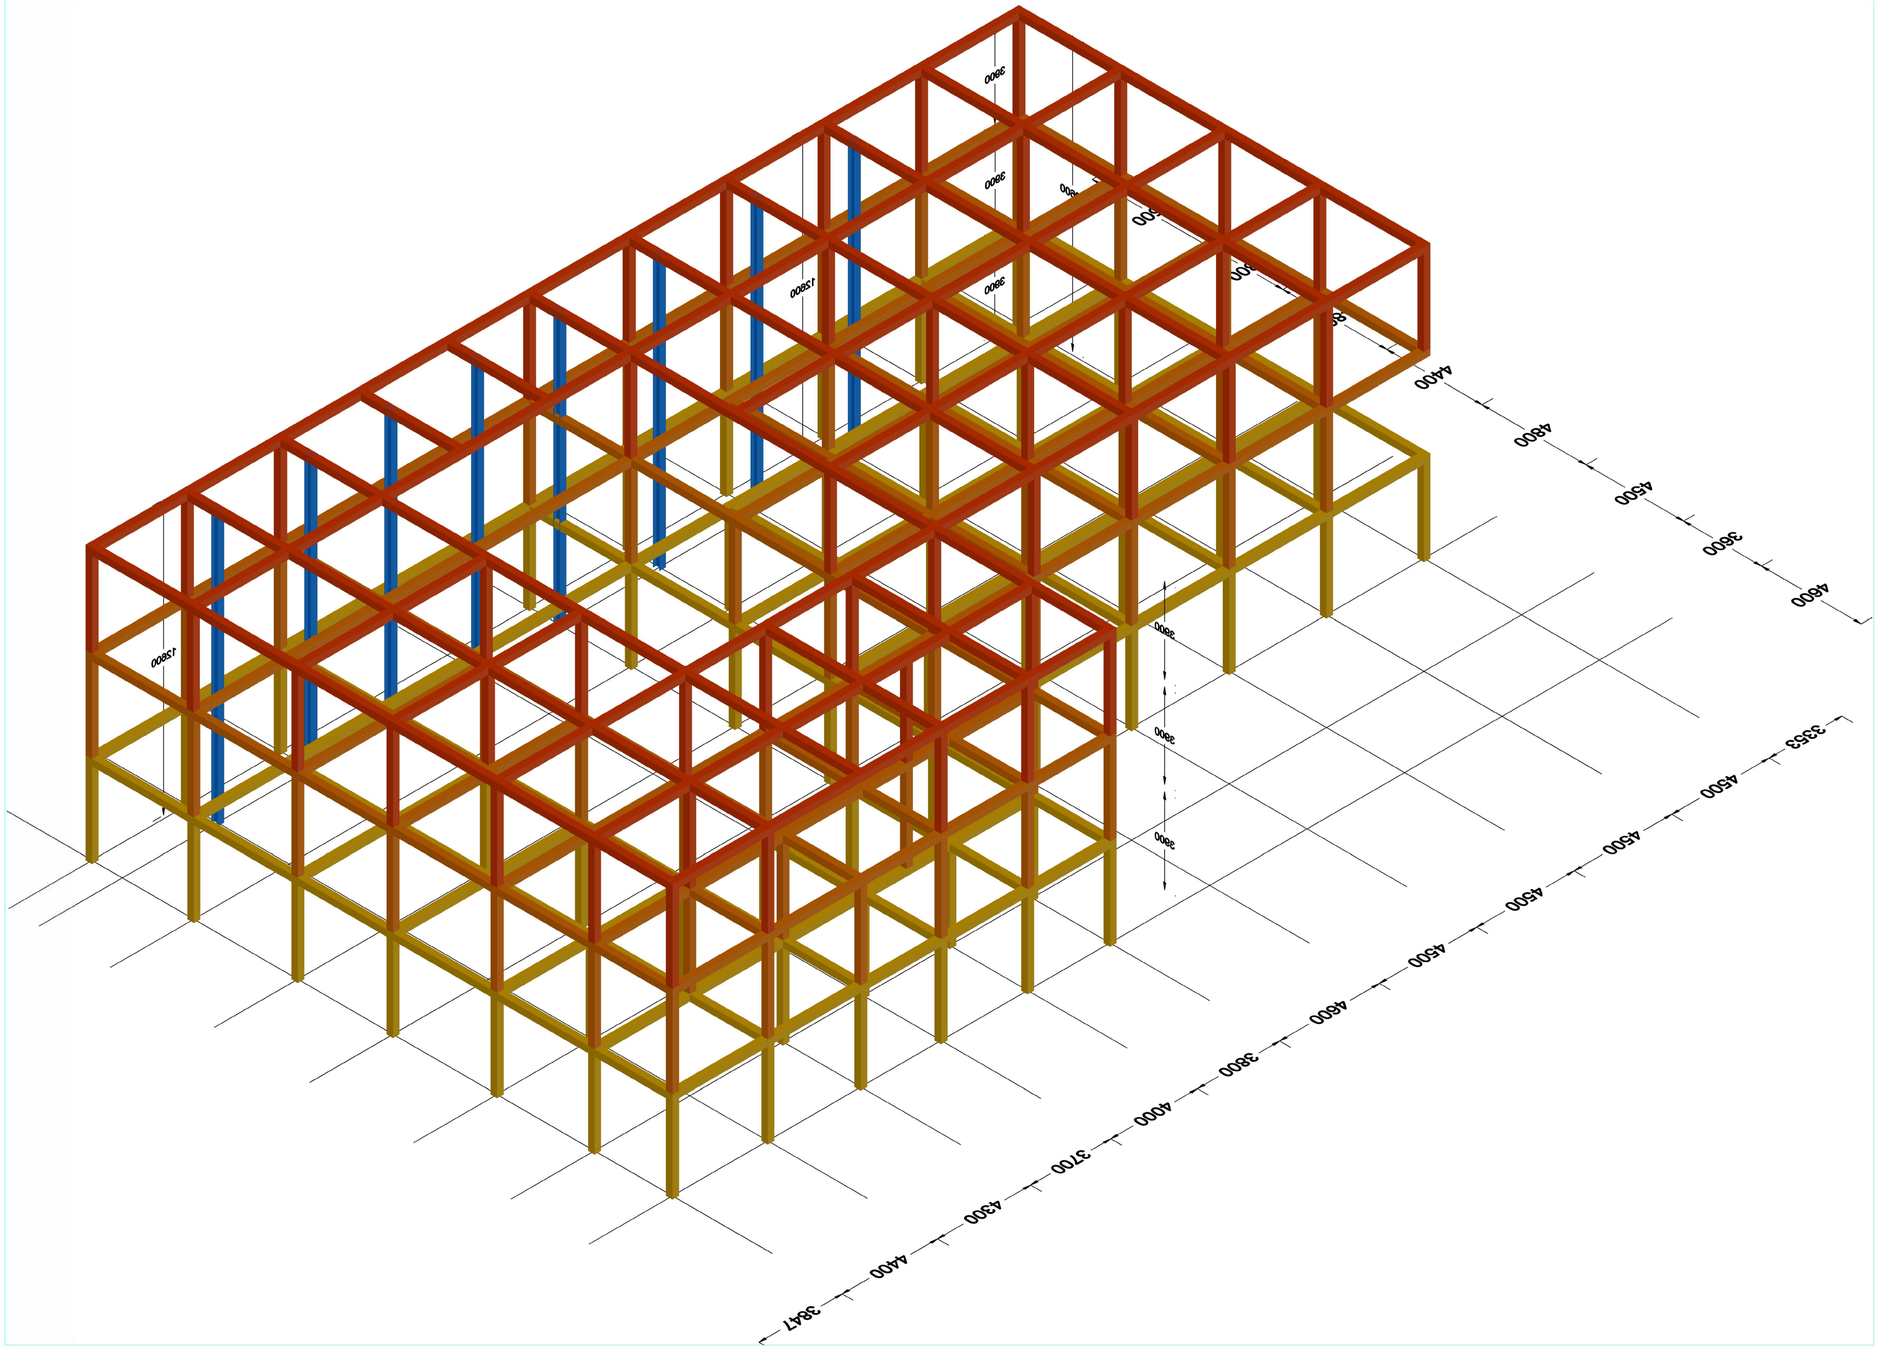

General Notes

No.	Revision/Issue	Date

Firm Name and Address

6063–ALPHA–
NE–3D –ST–D–0001

NE Isometric

Project Name and Address

Jayne Pierson School of Art, Fashion & Design

6063

Project	Sheet
6063	01
Date: 03.04.24	
Scale: 1:100	