

Project Name: Ysgol Clasdir

UPRN Code: 5016

Originator Code: UWTSD

Discipline : A

Drawn By: L.Wilson

Checked By: G. Traylor

Date: 29/4/2025

Project Status: S1

ACBA 5016
BIM : LEVEL 5


- Cafe & Kitchen
- food/science/DT
- Hall
- Hall Way
- Hall way
- Head Office
- ICT
- Infant Classroom
- Kitchen servery
- Library/SENco
- Nursery
- Plant Room
- Reception Class
- Reception/general office
- Sickbay
- Staff room
- Staff WC
- Store
- Store, tables PE store
- Store/staff area
- Ty Joeseph Parry Hall

WC
WC Nursery




1 Proposed General arrangement floor plan
1:200


Property Title Ysgol Clasdwr	Detail Proposed General arrangement floor Plan	Property — Originator — Zone Functional Description* — (General Spatial Realisation)* — (Type) Form — Discipline — Number — Description — Status — Revision										scale 1 : 200	drawn Author	 Prifysgol Cymru Y Drindod Dewi Sant University of Wales Trinity Saint David	(S0) UNCONTROLLED Not to be used as a reference document Check Status Before Quoting	User Details Session	
		5016 — UWTSO — XX — ZZ — D — A — 0003 — Proposed General										date checked	03/18/25				Checker
		File Path: C:\Users\lloyd.wilson@OneDrive - Atab Group\Desktop\UNIVERSITY\HND 2425\Current\016\UWTSO - XX - ZZ - A - Model-S0 - 1										03/18/25	03/18/25				03/18/25

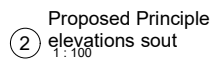

Property Title Ysgol Clasdïr	Detail Proposed Principal Elevations	Property — Originator — Zone Functional Breakdown — Level Functional Breakdown — (Type) Form — Discipline — Number — Description — Status — Revision 5016 — UWTSW — XX — ZZ — D — A — 0004 — Proposed Principal — S1 — File Path: C:\Users\Wolton\OneDrive - Atab Group\Desktop\UNIVERSITY\HND 24BIM Elevations\2nd 29th AprilBIM 2nd session\5016 UWTSW XX - A Model 5016.rvt	Scale 1 : 100 Date 03/18/25	Drawn Author Checked Checker Prifysgol Cymru Y Drindod Dewi Sant University of Wales Trinity Saint David Jay Chen Jay Chen Jay Chen	 Prifysgol Cymru Y Drindod Dewi Sant University of Wales Trinity Saint David	(S0) UNCONTROLLED Not to be used as a reference document Check Status Before Quoting	RevitCloudy RevitCloudy
--	--	--	--------------------------------------	--	--	---	----------------------------



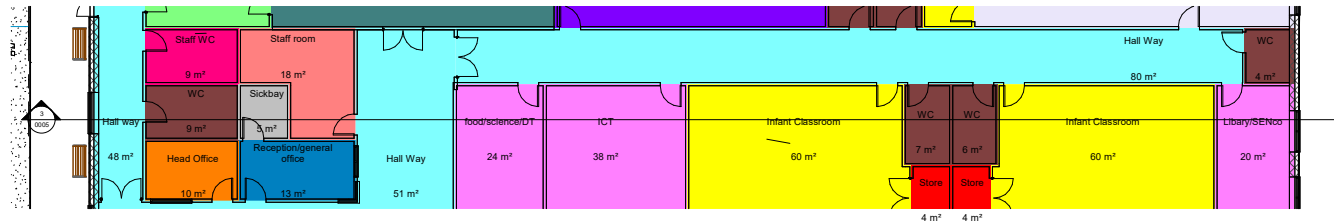


② Proposed long section
1 : 100

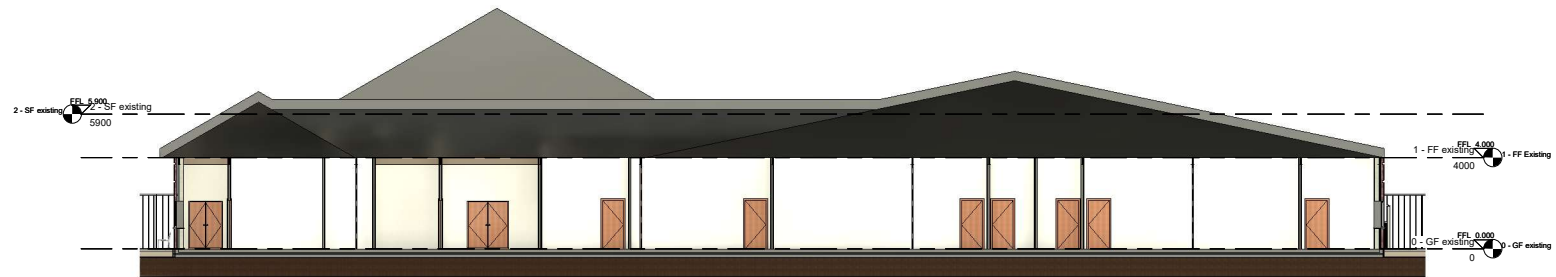


③ Long section
1 : 100


Property Title Ysgol Clasdir	Detail Long Section	Property — Originator — (zone Functional Breakdown) — (level Sanitary) — (Type) Form — Discipline — Number — Description — Status — Revision	scale 1 : 100	drawn Author	 Prifysgol Cymru Y Drindod Dewi Sant University of Wales Trinity Saint David	(S0) UNCONTROLLED Not to be used as a reference document Check Status Before Quoting	Revision By Access:	
		5016 — UWTSO — XX — ZZ — D — A — 0005 — Long Section — S1 —	date 03/10/25	checked checked				Checker S01: Cymru S02: Dewi Sant S03: David
		File Path: C:\Users\lloyd.wilson\OneDrive - Atab Group\Desktop\UNIVERSITY\HND 24\BIM 1st assignment 29th April\BIM 2nd assignment\5016-UWTSO-XX-XX-A-Model-S0.rvt						

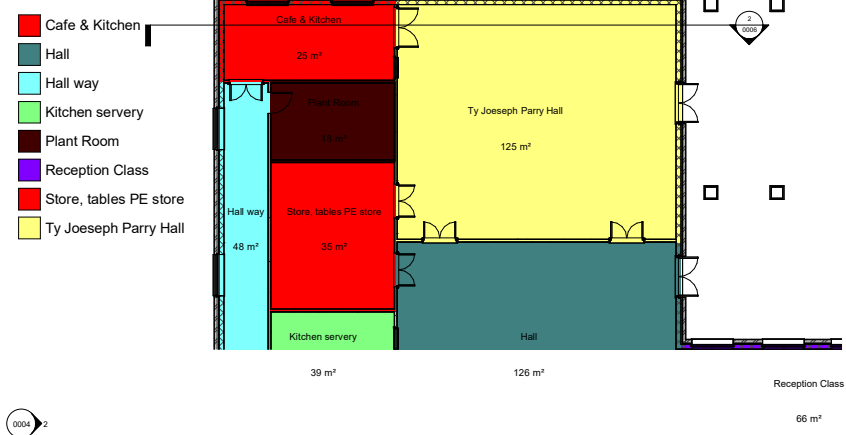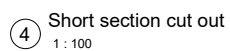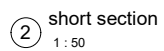


Property Title Ysgol Clasdïr	Detail short sections	Property — Originator — ²⁰¹⁶ Functional Breakdown — Level(s) Spatial Breakdown* — (Type) Point — Discipline — Number — Description — Status — Revision 5016 — UWSTD — XX — ZZ — D — A — 0006 — short sections — S1 —	Acute As Indicated	Given Author Checked Checked Checker	Prifysgol Cymru Y Drindod Dewi Sant University of Wales Trinity Saint David	(S0) UNCONTROLLED Not to be used as a reference document Check Status Before Quoting	See Cymdu Revision
File Path: C:\Users\lloyd.wilson\OneDrive - Aab Group\Desktop\UNIVERSITY\HND 24BIM '1st assignment 29th April\BIM 2nd assignment\0516 UWSTD XX ZZ A Model S0		05/18/25					

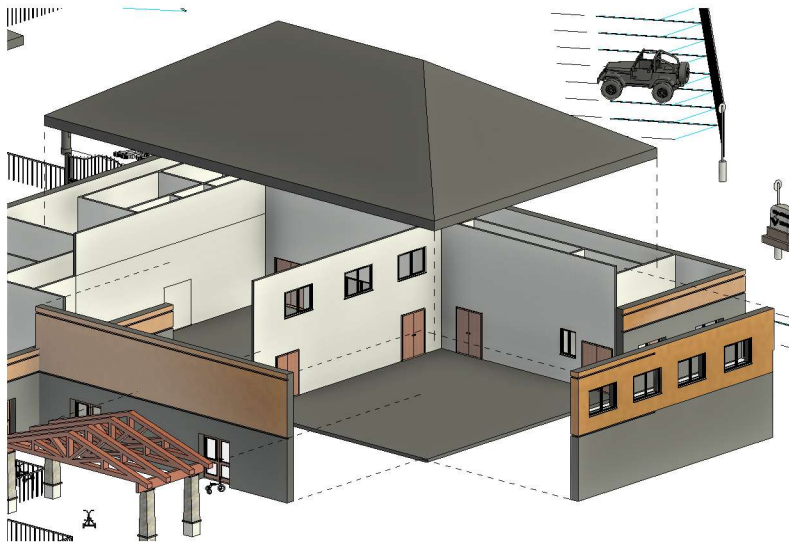

① Ty Joseph Party Hall

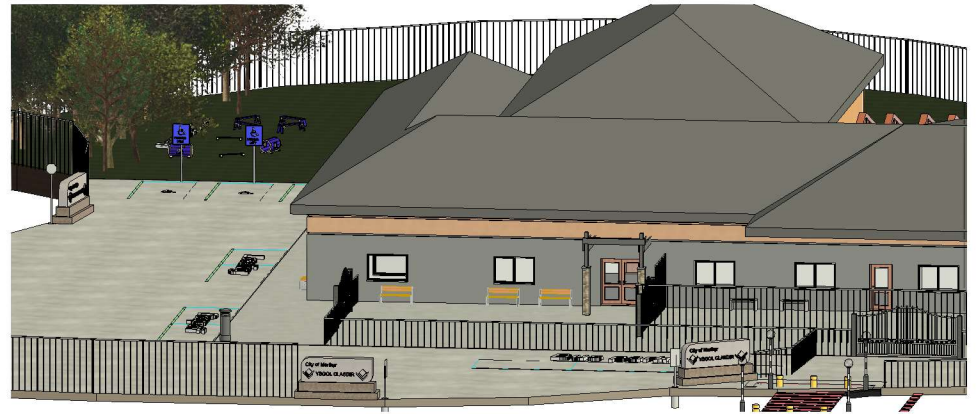

② Entrance

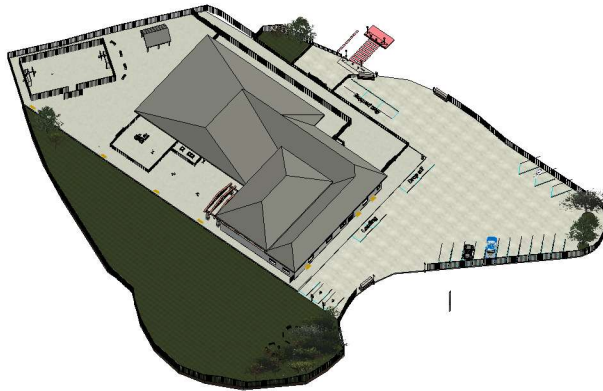

③ Visual

Property Title Ysgol Clasdir	Detail visuals	Property ___ Originator ___ (Drawn) Functional (Sanitary) Discipline ___ Number ___ Description ___ Status ___ Revision ___ 5016 ___ UWTSD - XX ___ ZZ ___ D ___ A ___ 0007 ___ visuals ___ S1 ___ File Path: C:\Users\Ioyd.wilson\OneDrive - Atab Group\Desktop\UNIVERSITY\HND 24\BIM 1st assignment 29th April\BIM 2nd assignment\5016-UWTSD-XX-XX-A-Model-S0.rvt									scale date 03/10/25	drawn Author checked Checker	 Prifysgol Cymru Y Drindod Dewi Sant University of Wales University of Wales Trinity Saint David	(S0) UNCONTROLLED Not to be used as a reference document Check Status Before Quoting	Reason