

Assessment

Building case study

Offices

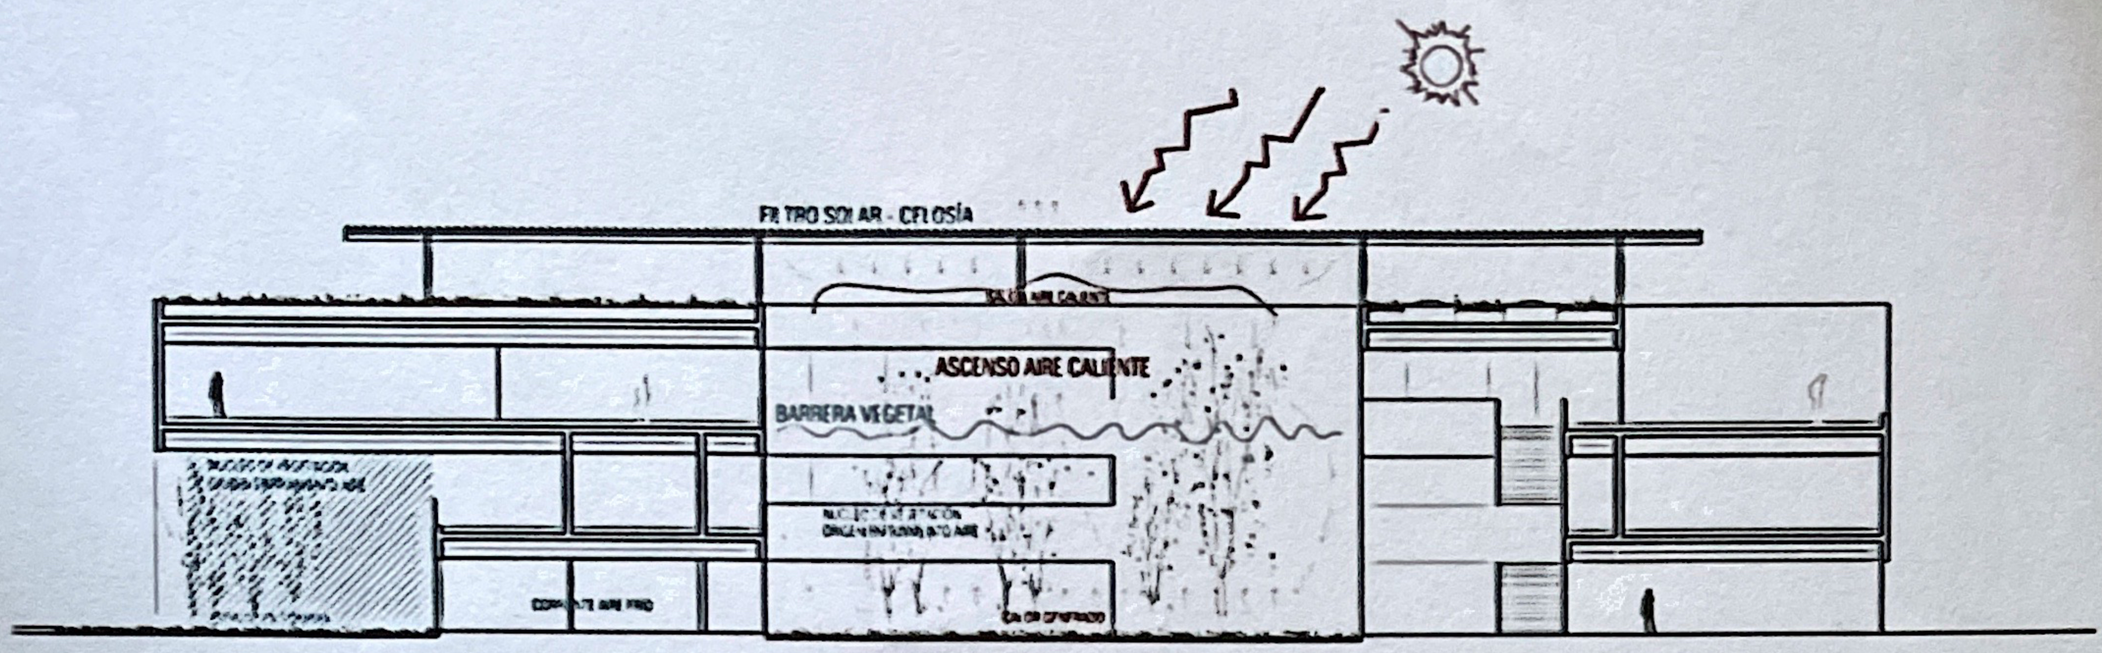


Long **Section** 1:500 approx

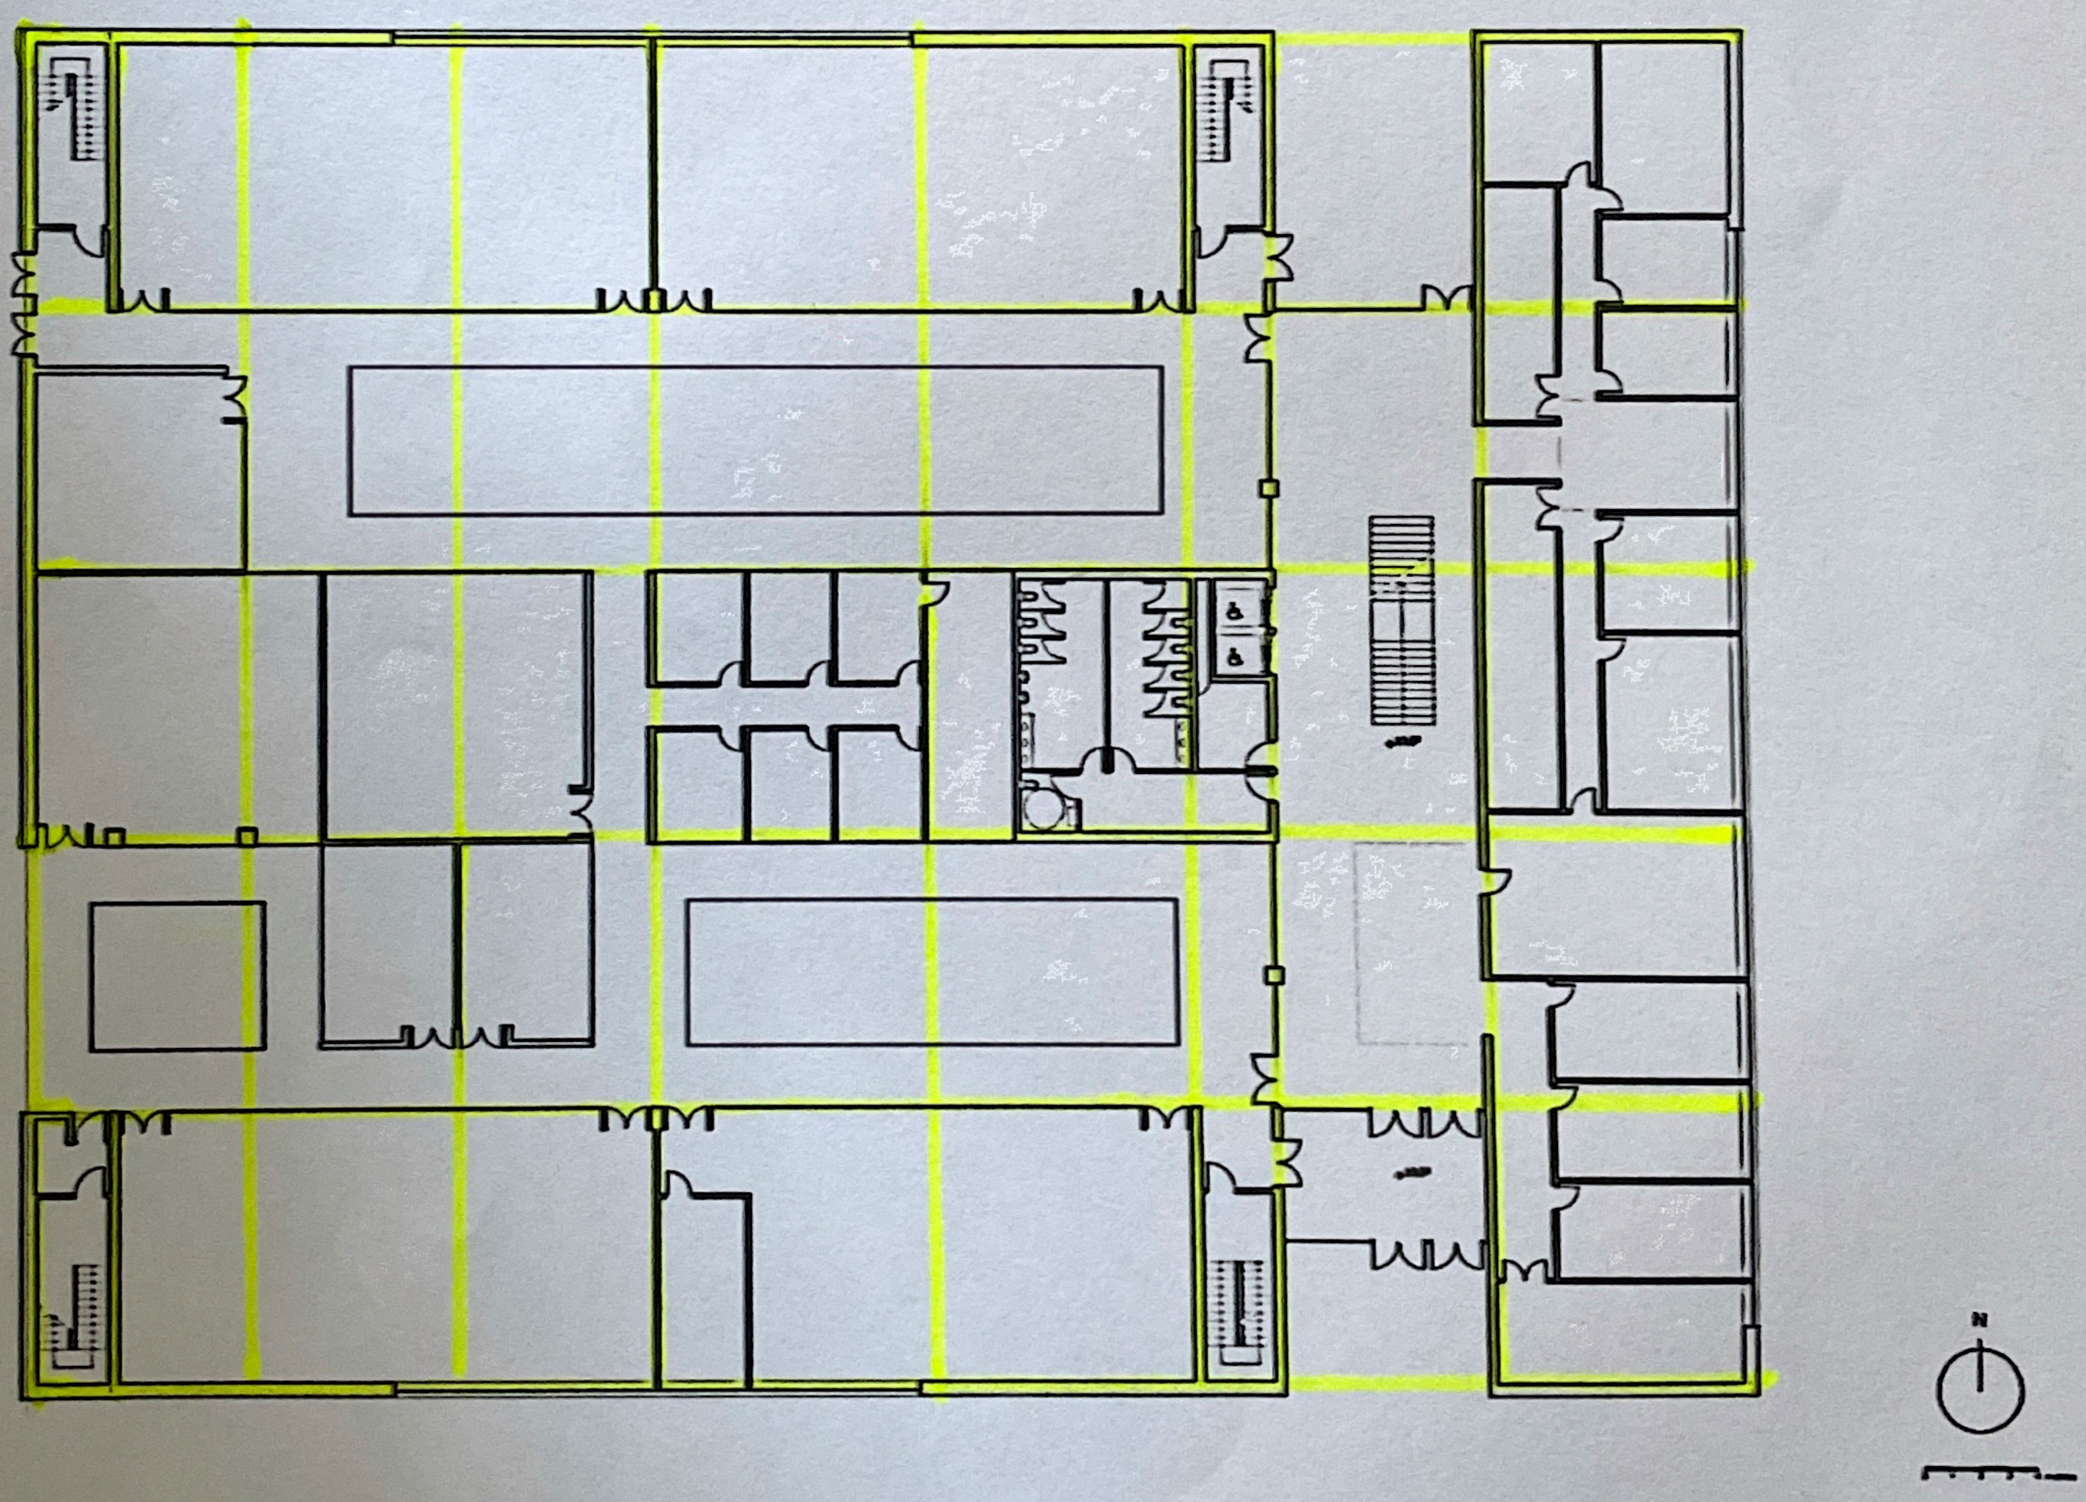


Ground Floor **Plan** 1:500 approx


- Proposed Metsec wall framework layout

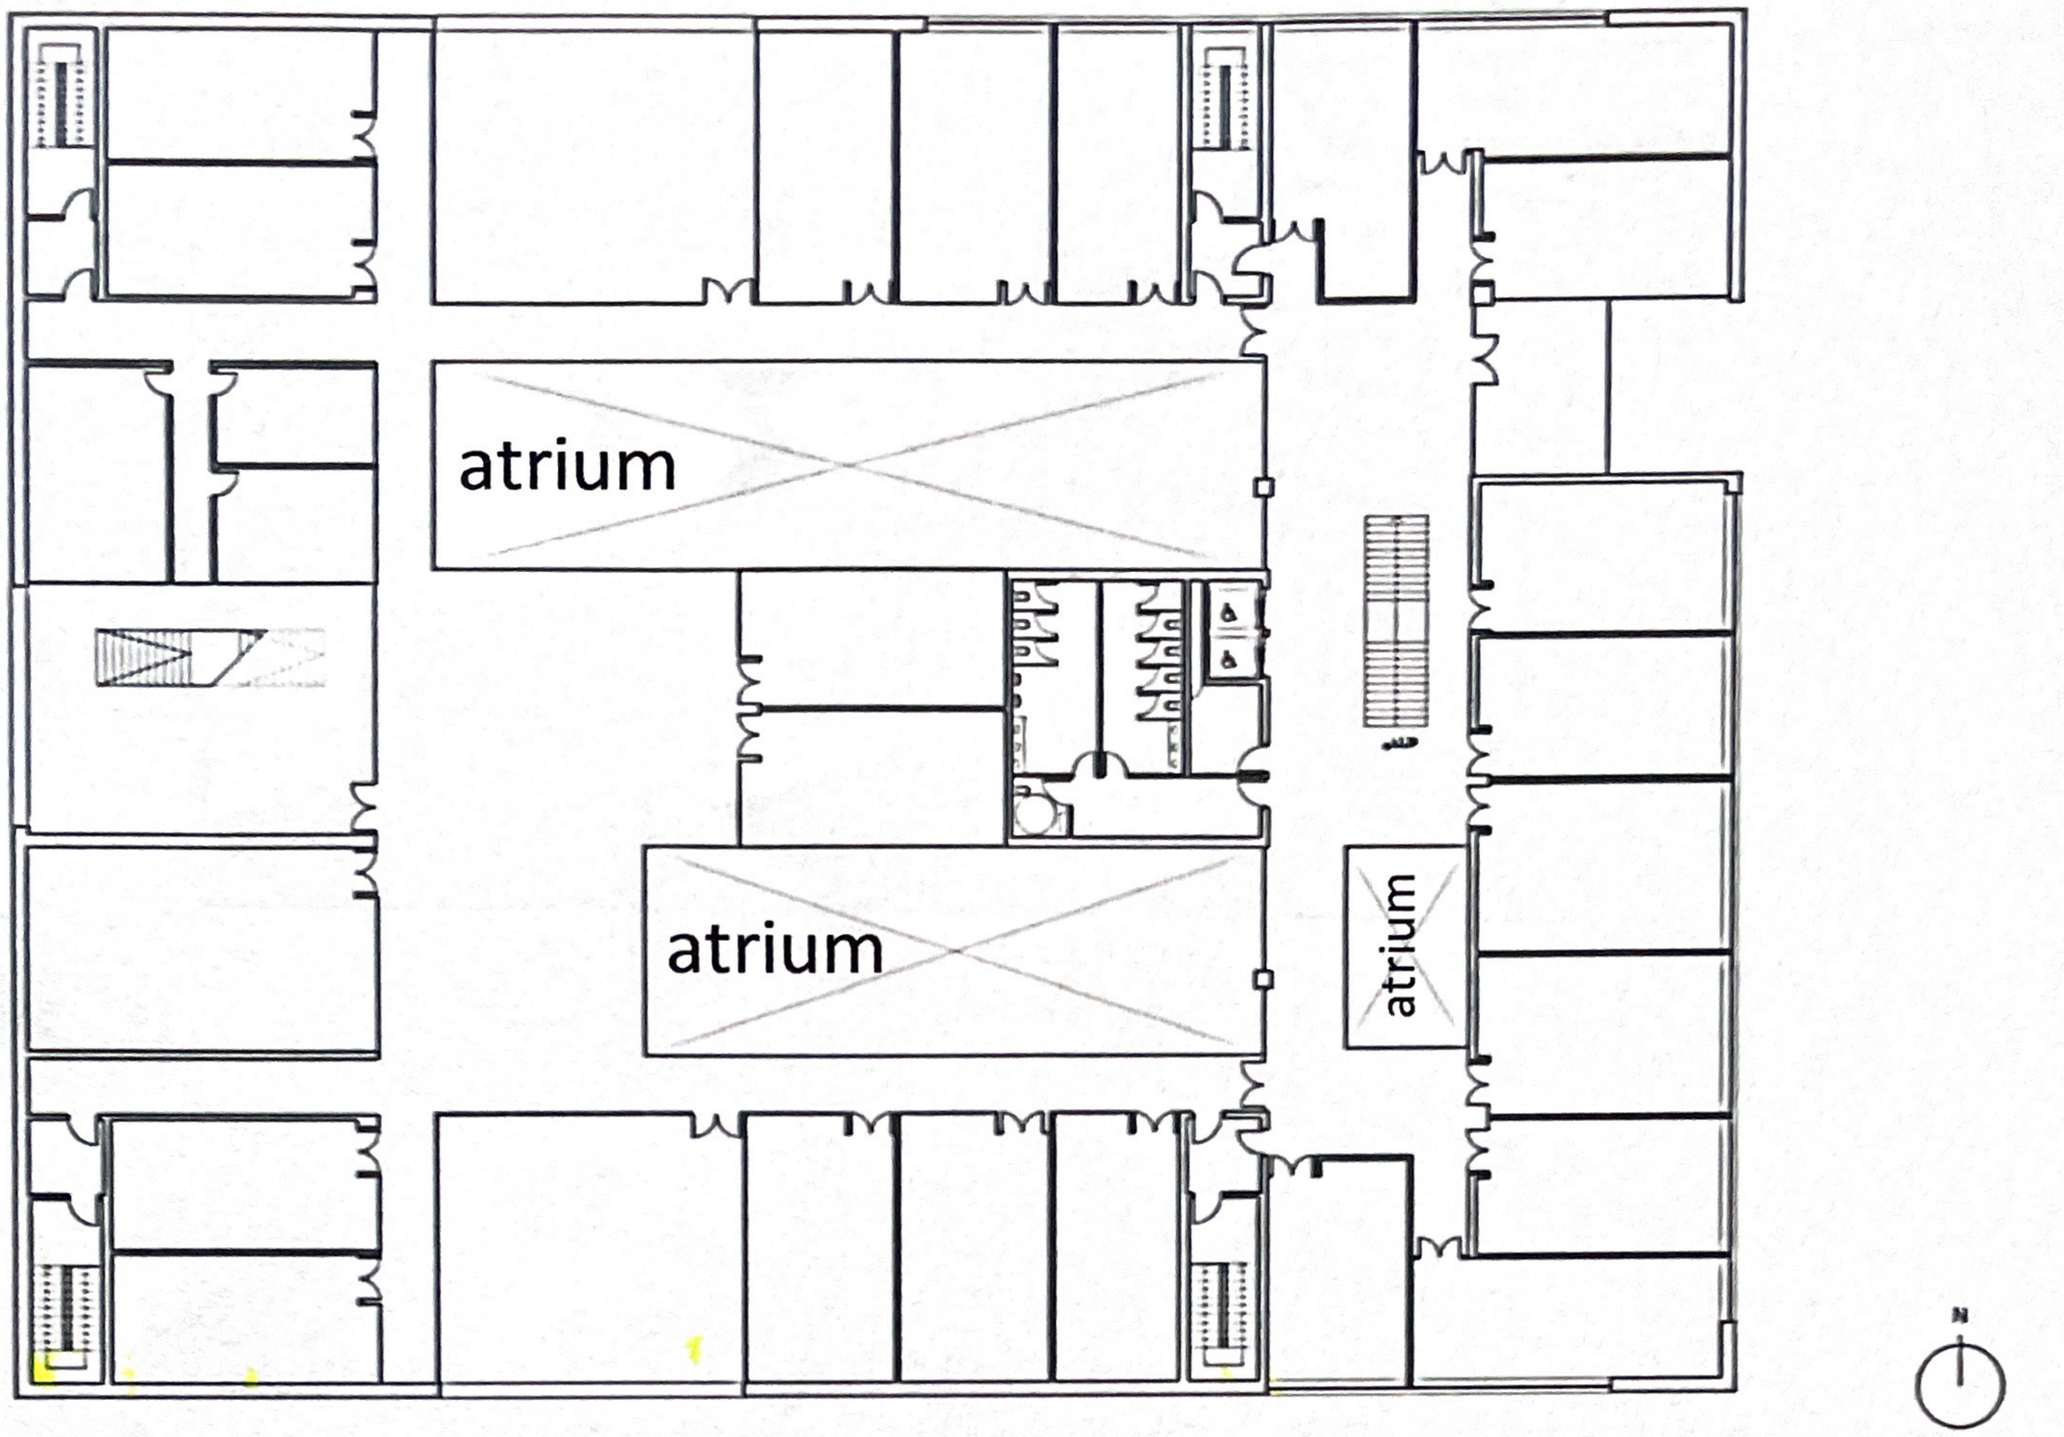

Second Floor **Plan** 1:500 approx

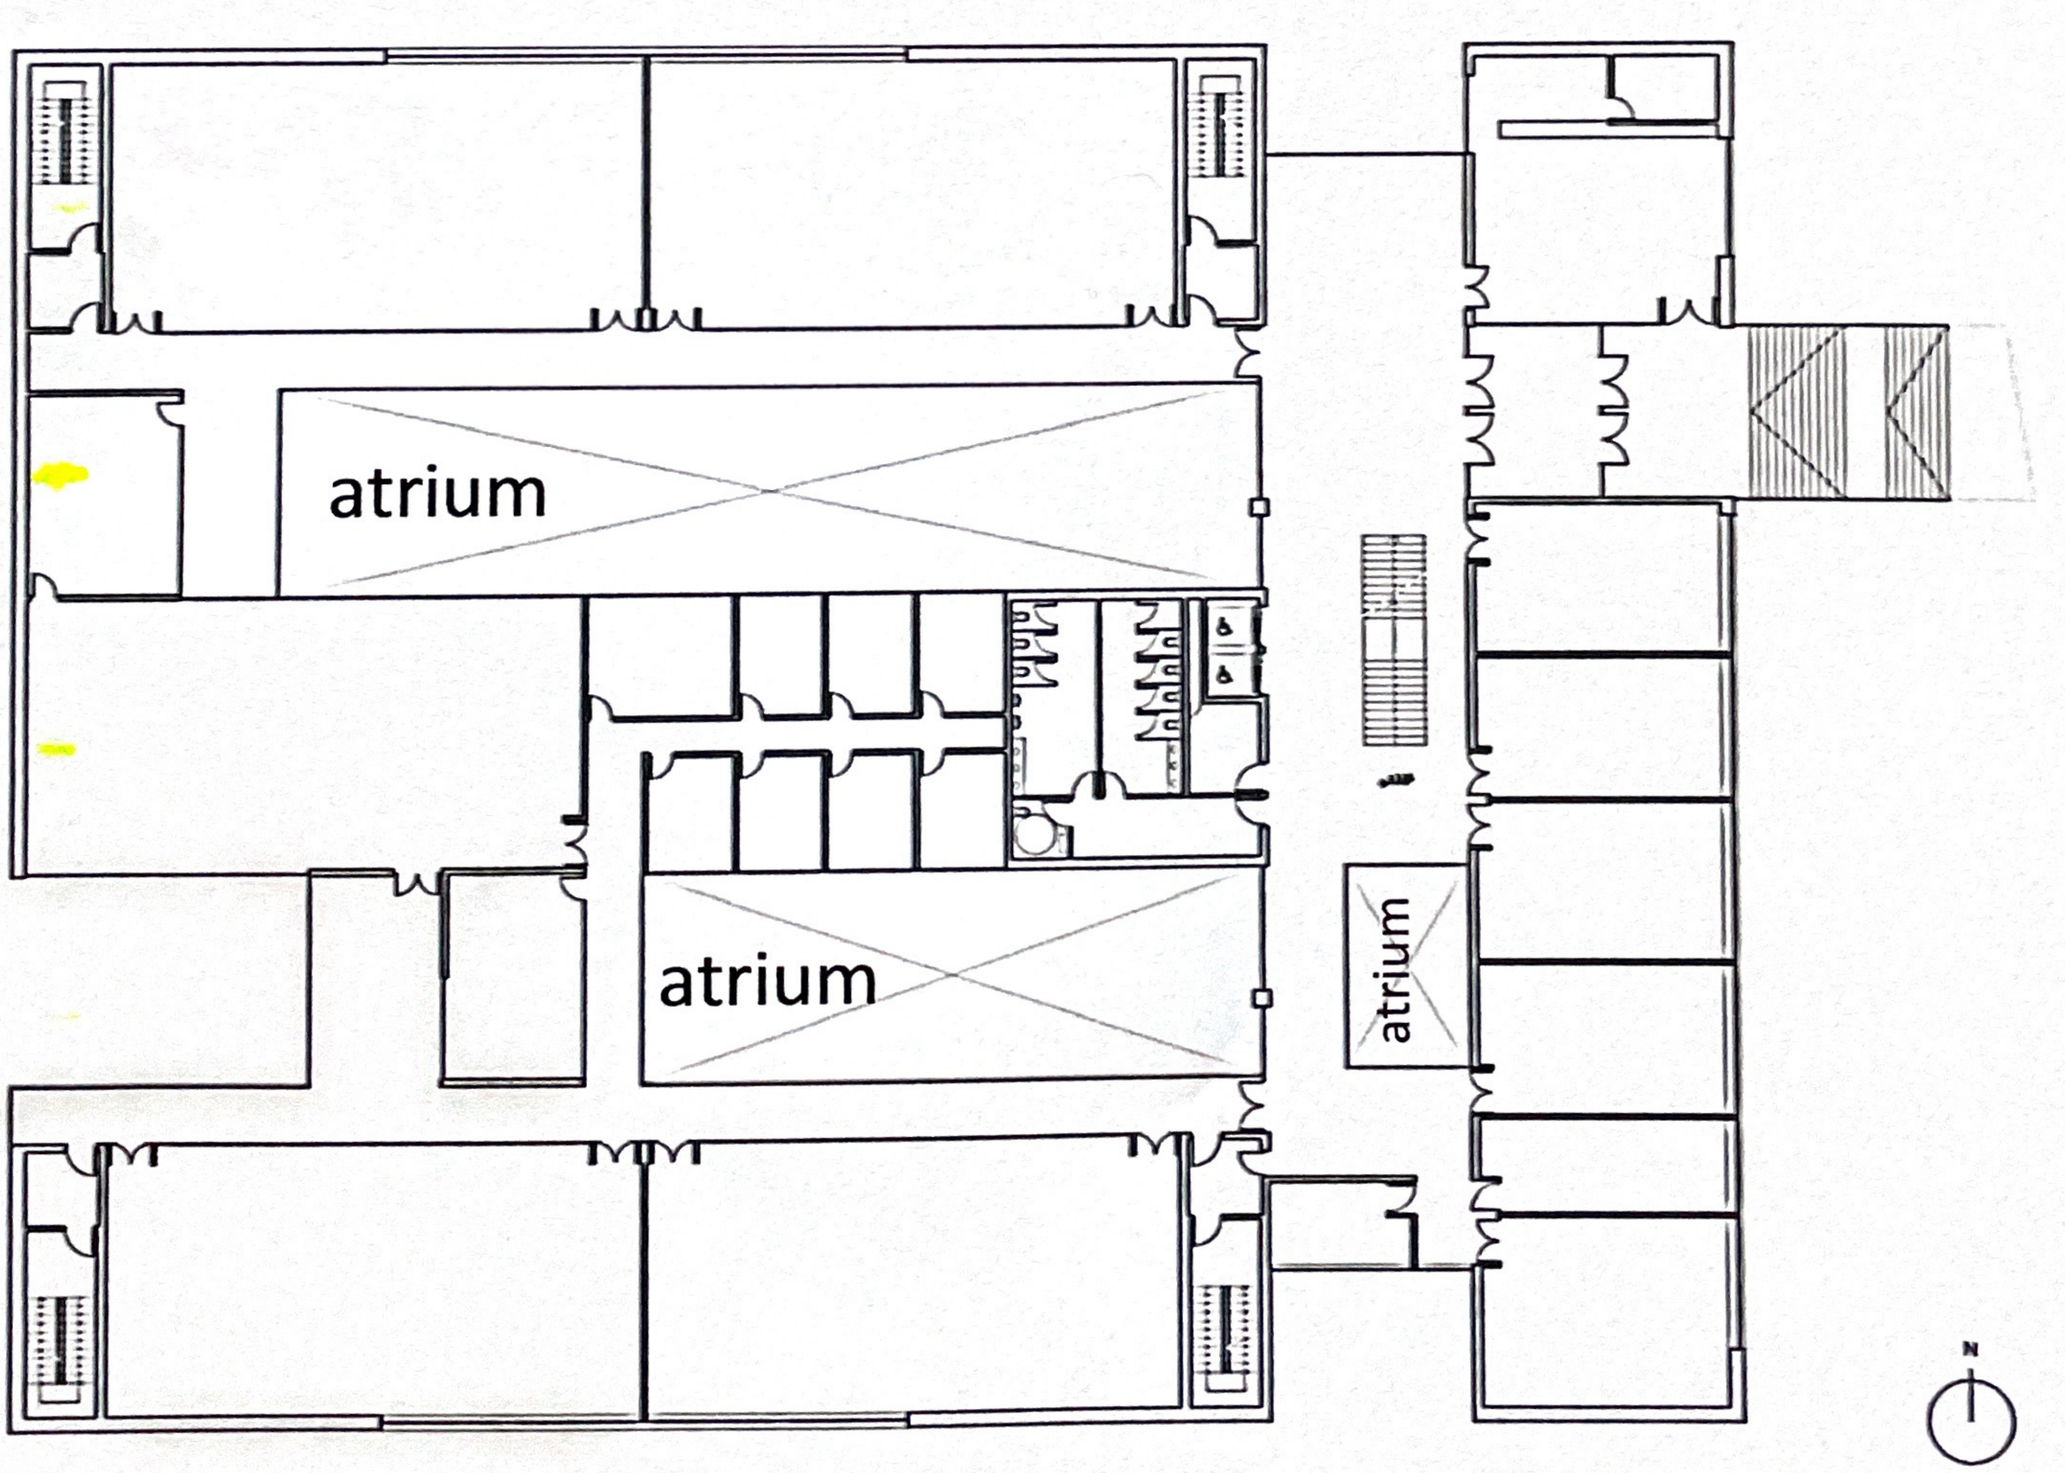


First Floor **Plan** 1:500 approx

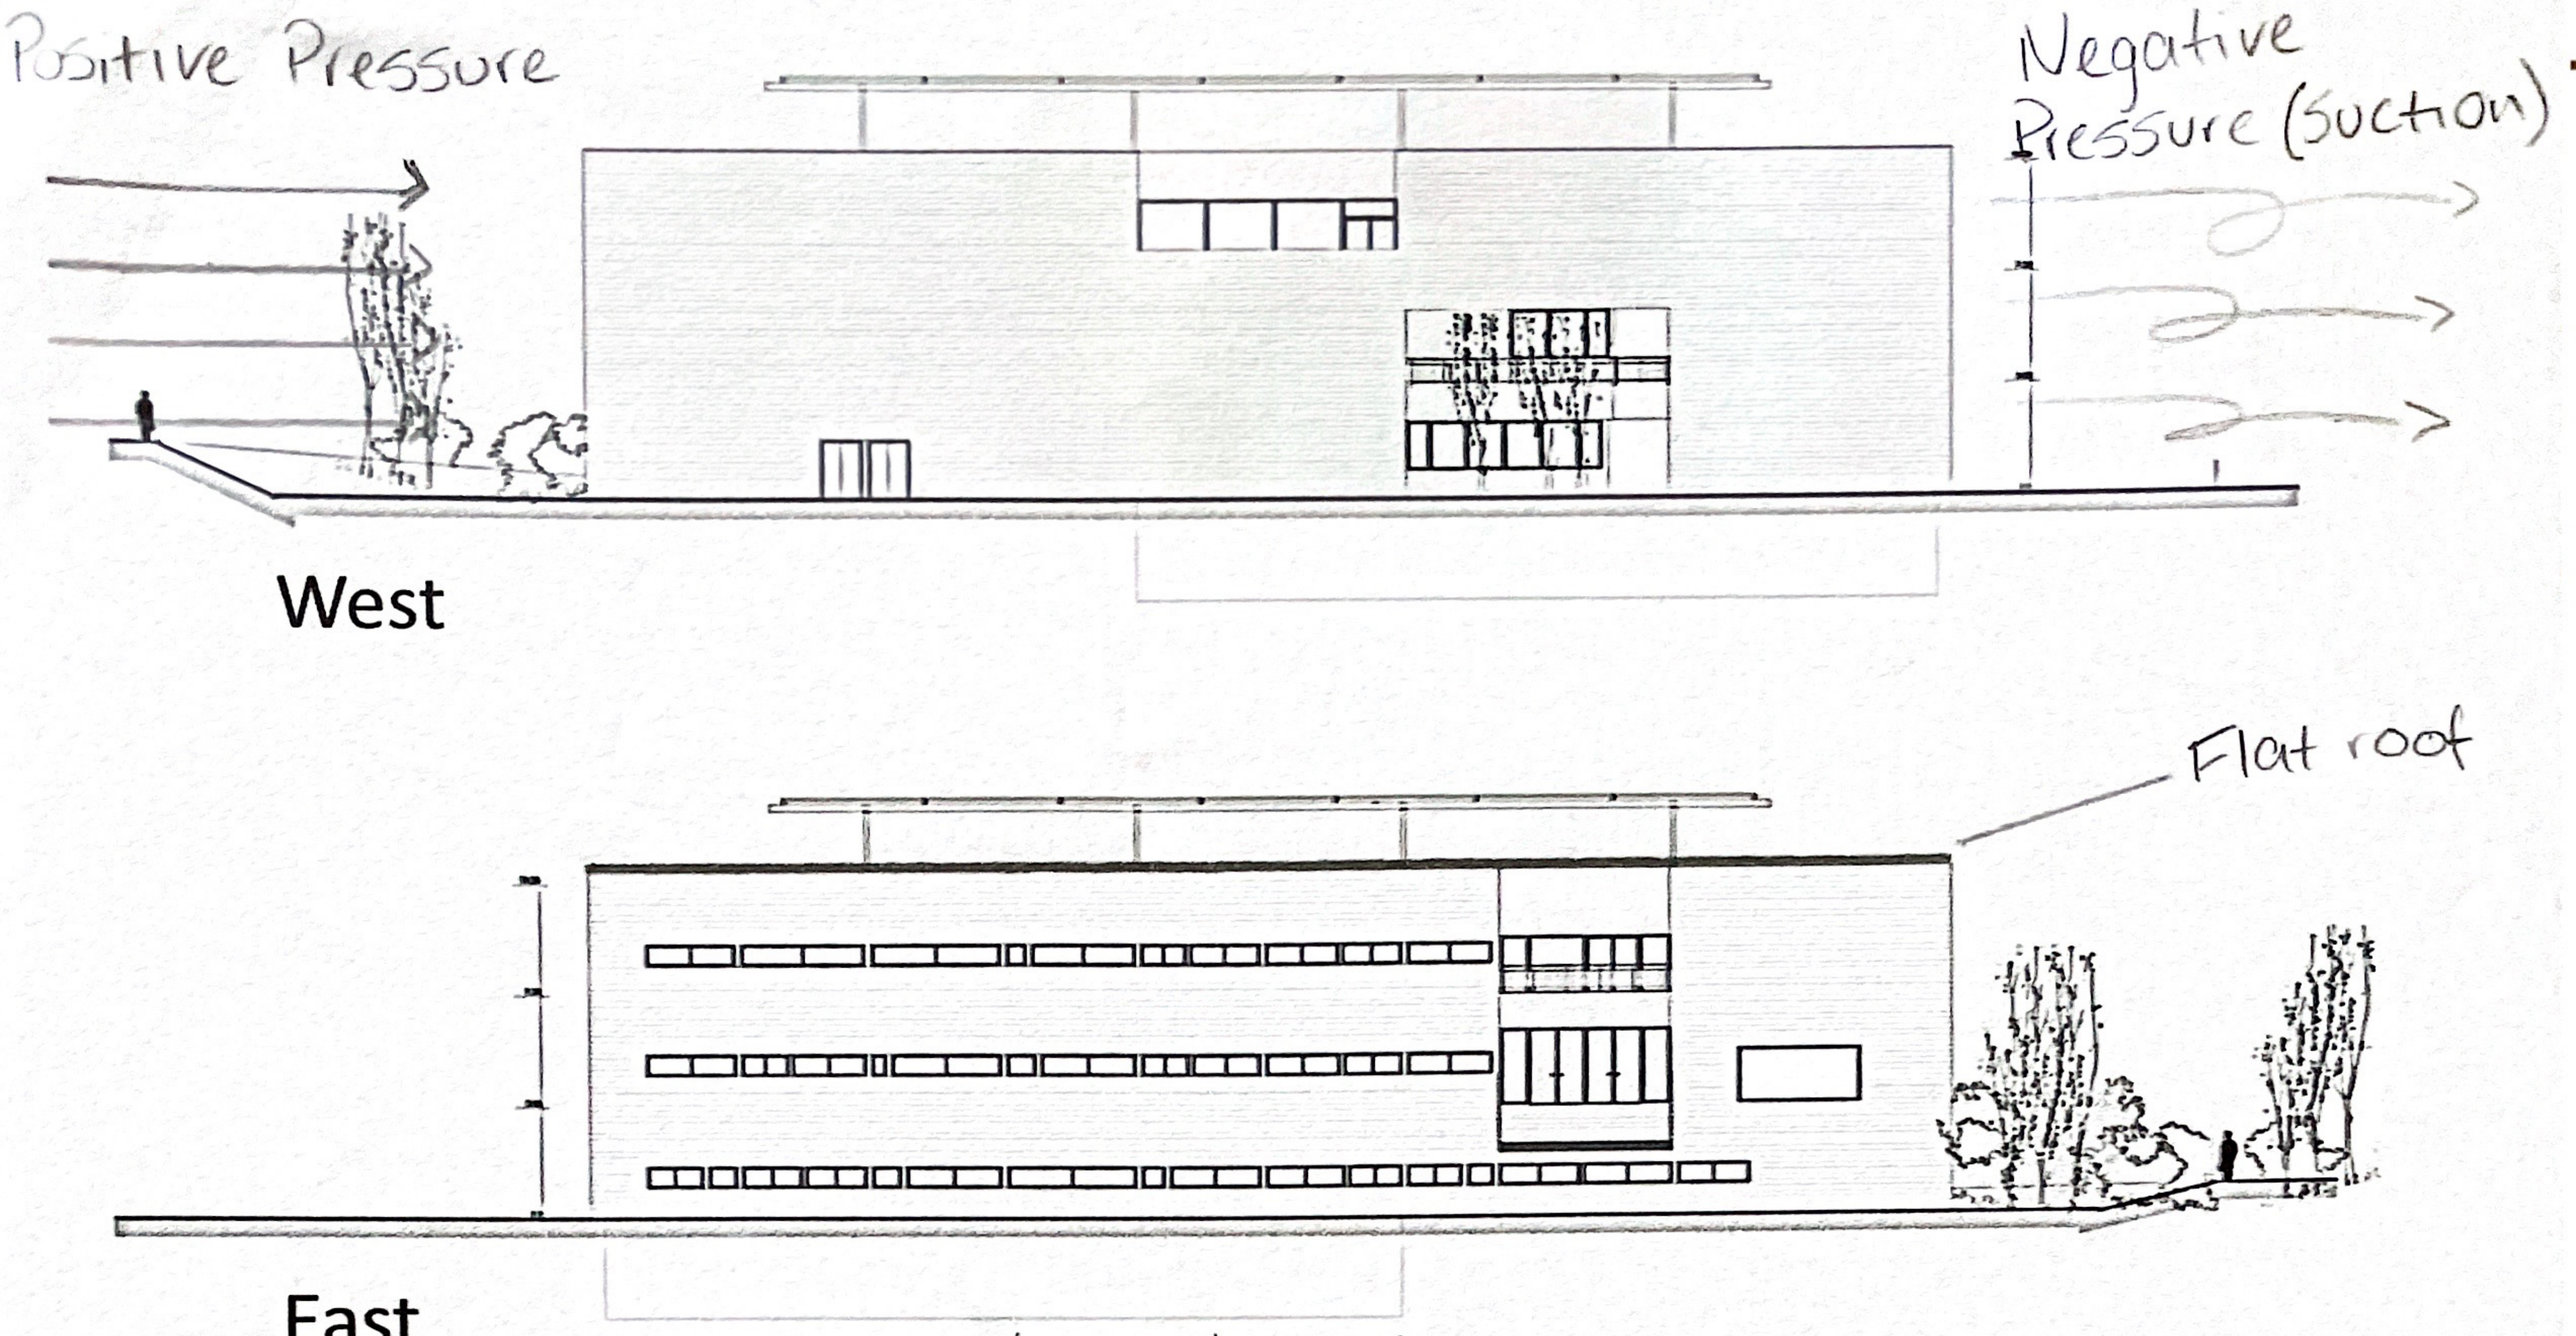


West

East

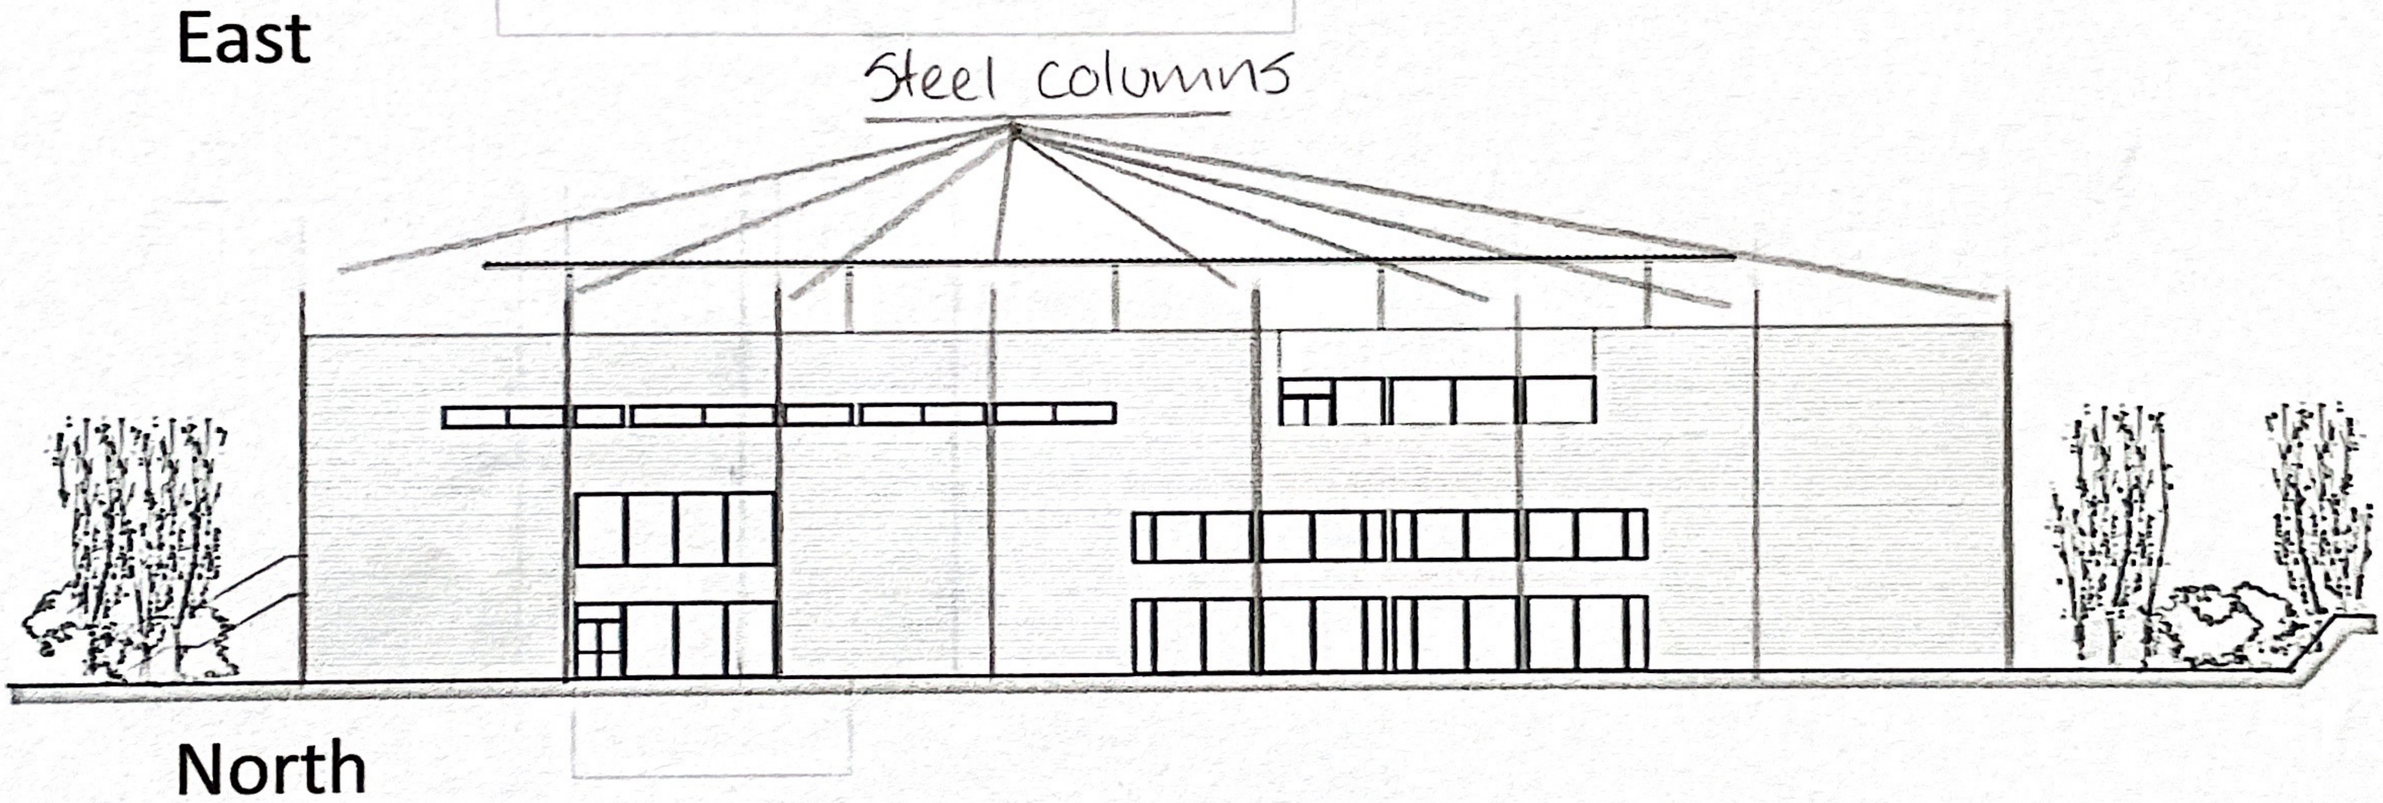

North

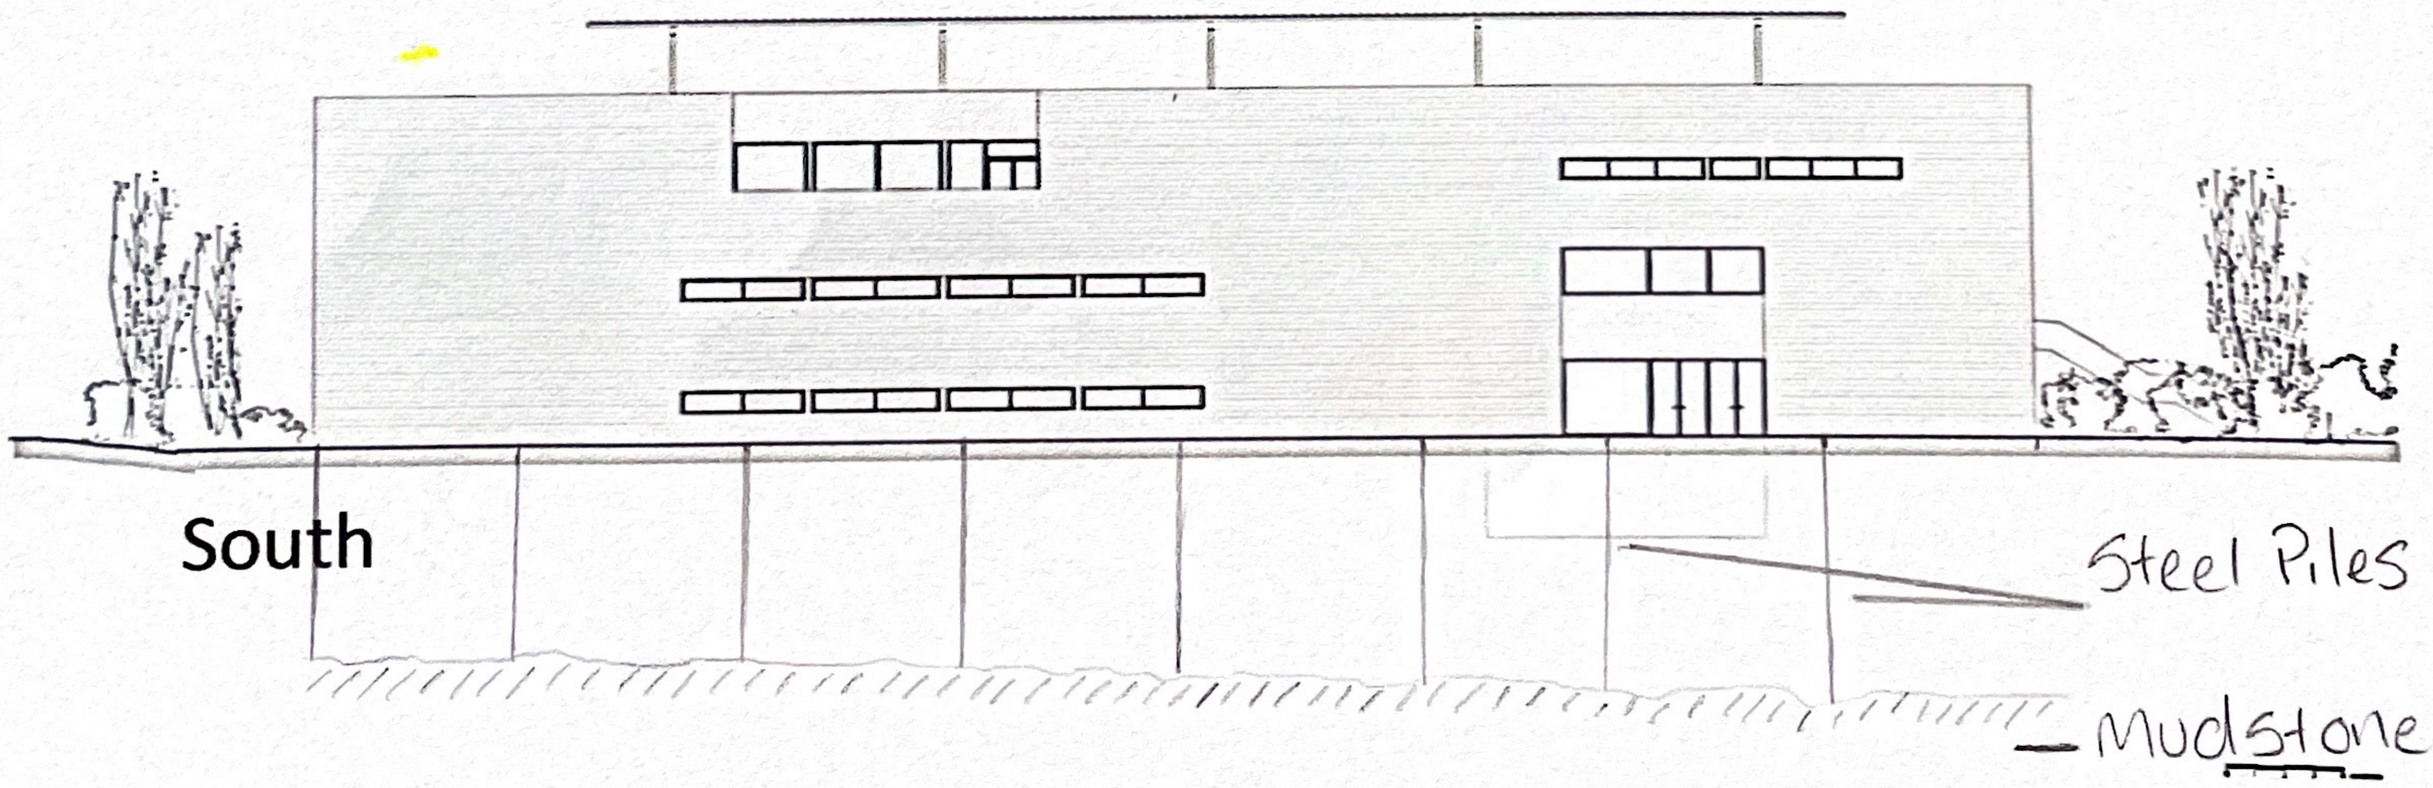

South

Elevations 1:500 approx

Elements of enclosure – Schematic architectural

