


Elevation (West)

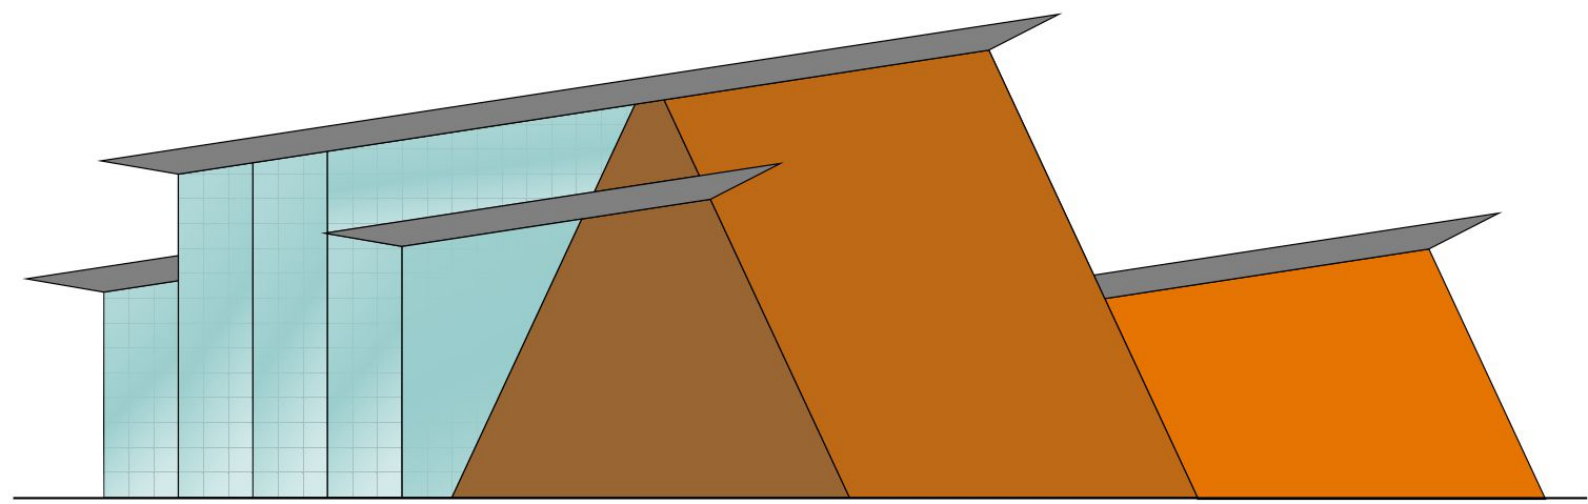

0 5 10 metres

Scale 1:250