


4




Dropoff Point
Deliveries & Minibuses

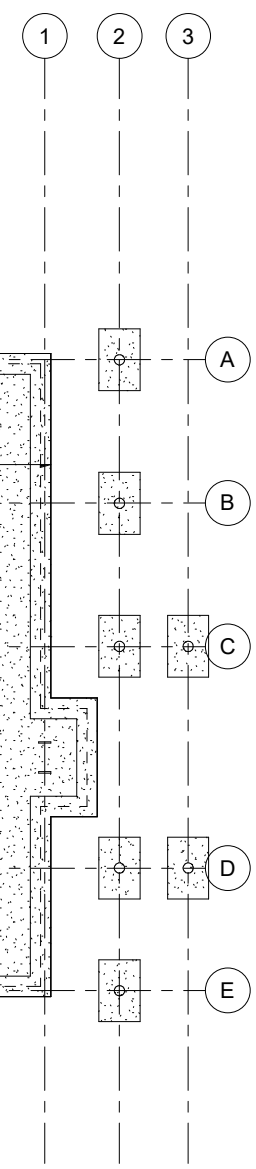


1 00 - Ground Level Structural
1 : 100

Property Title Ysgol Bae Abertawe	Detail Foundations Plan	Property — Originator — Zone — Level — Type — Role — Number — Description — Suitability — Revision	scale 1 : 100	drawn JR	 Prifysgol Cymru Y Drindod Dewi Sant University of Wales Trinity Saint David	(S0) UNCONTROLLED Not to be used as a reference document Check Status Before Quoting	Rev/Date/By Revision
		5010 — JR — XX — XX — DR — A — 0002 — Foundations Plan — WIP —	date 04/22/21	checked GT			
		File Path: C:\Users\Jack Rees\Desktop\Revit Assignment\Assignment\Structural Model - Ysgol Bae Abertawe.rvt					




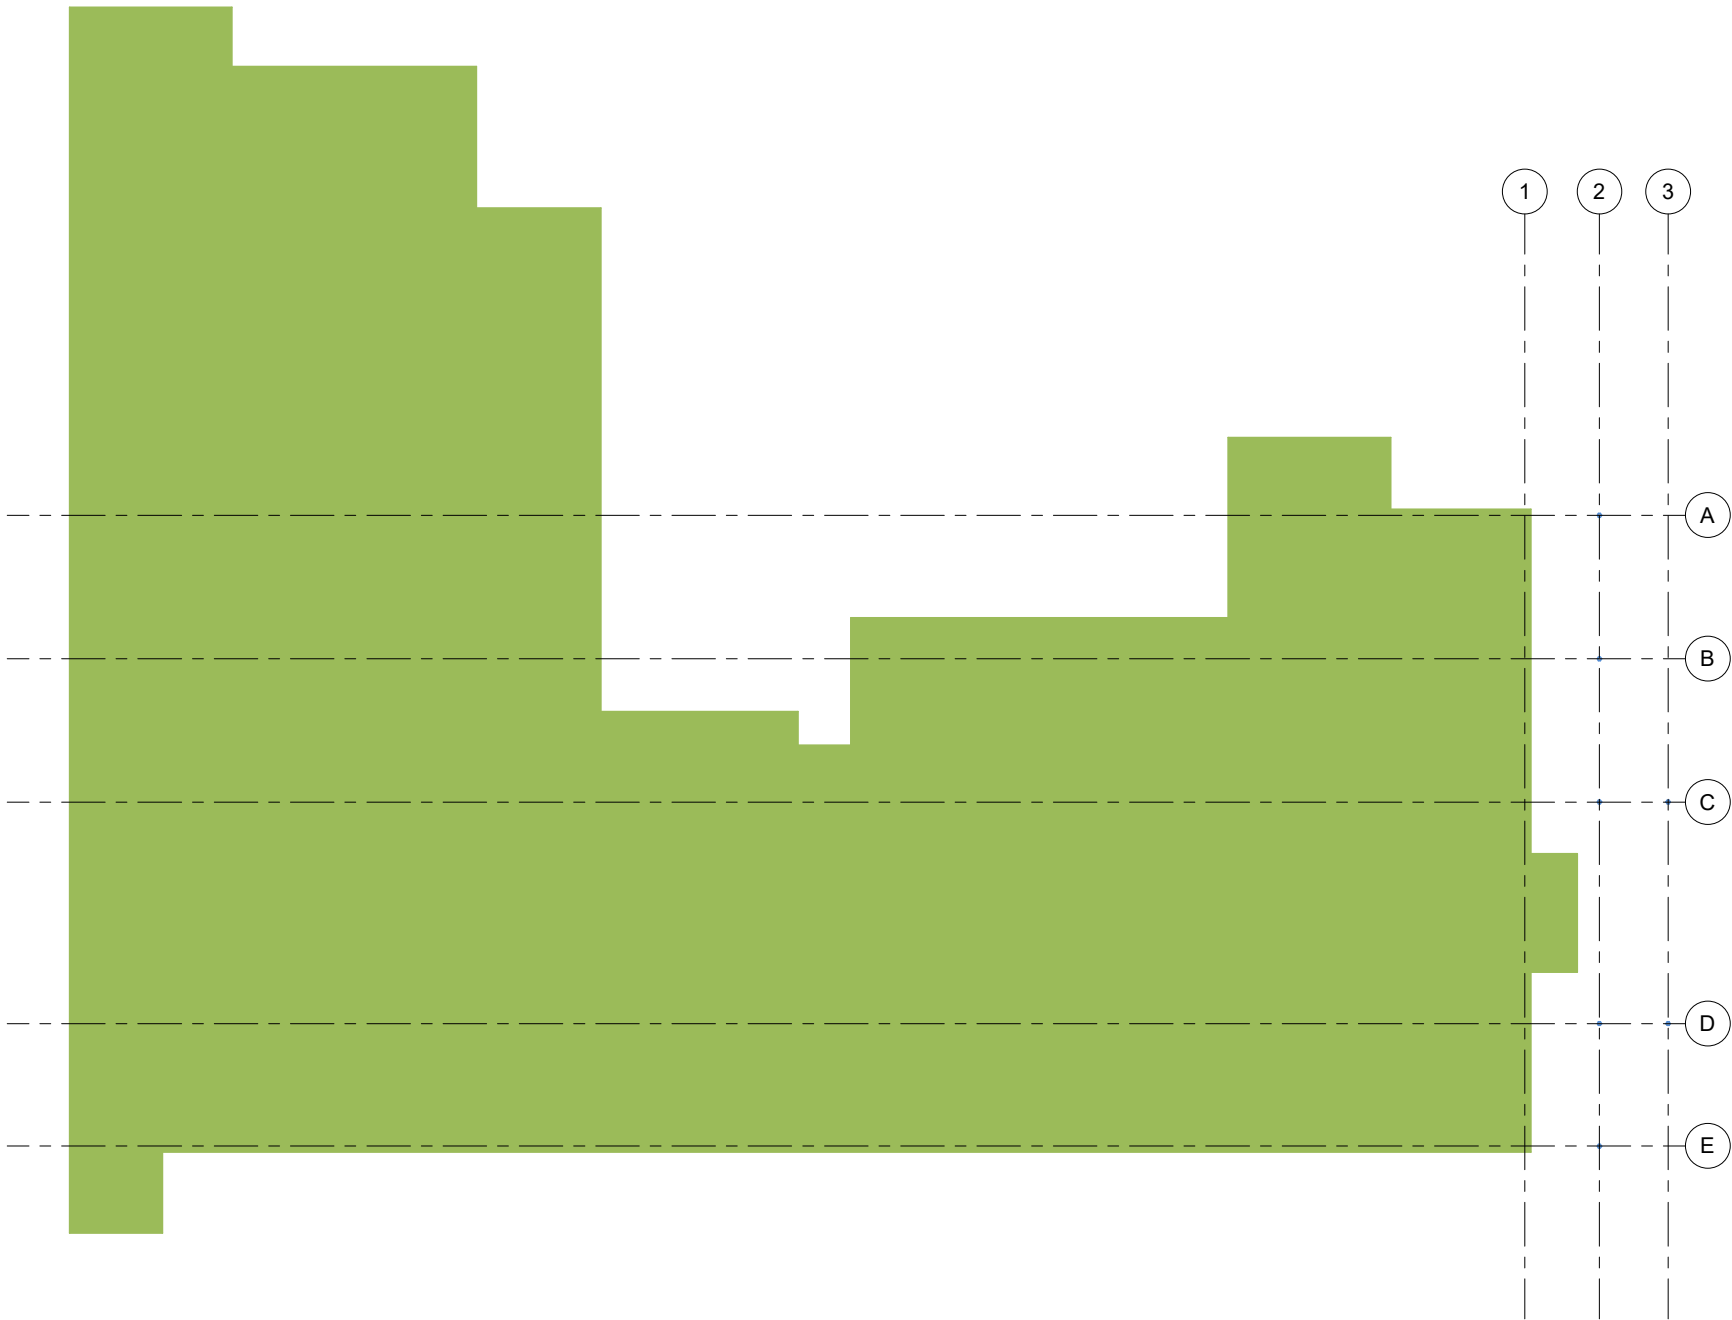


1 Level 1 - Analytical
1 : 100

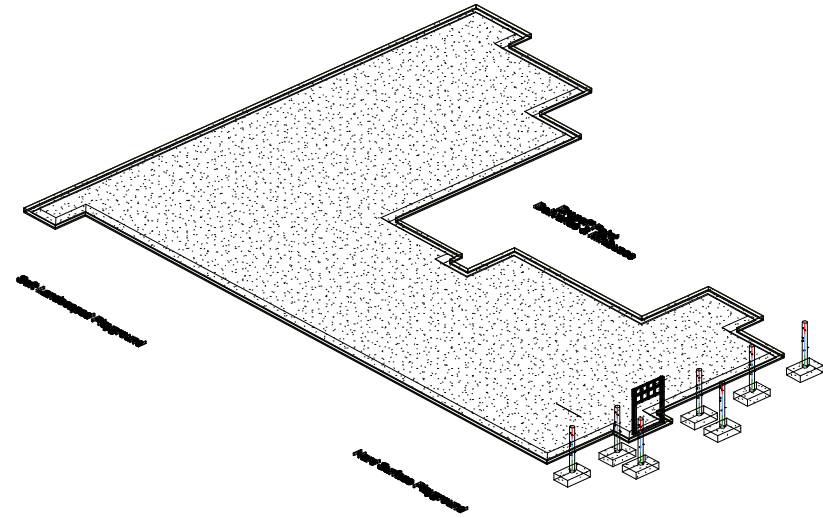


1 3D - View 1

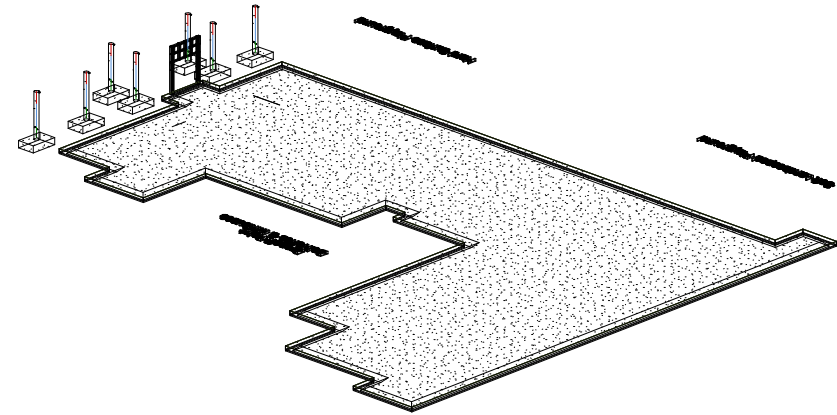

2 3D - View 2

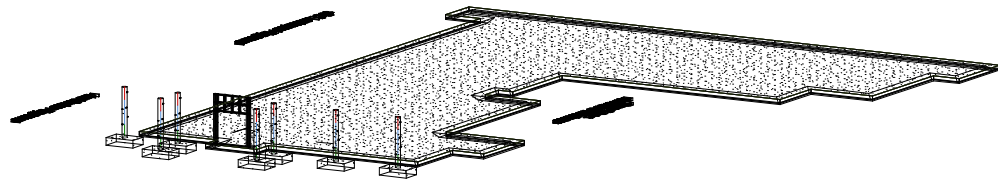

3 3D - View 3

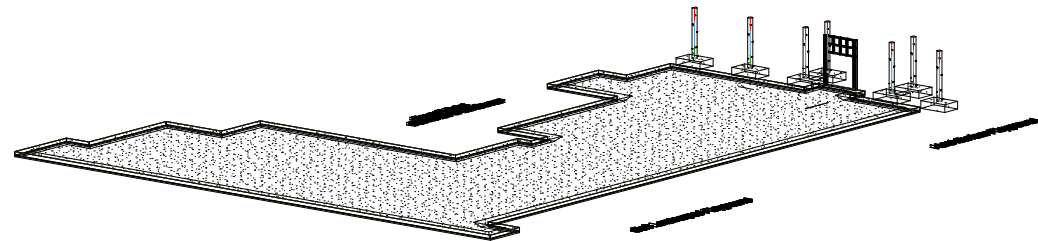

4 3D - View 4