

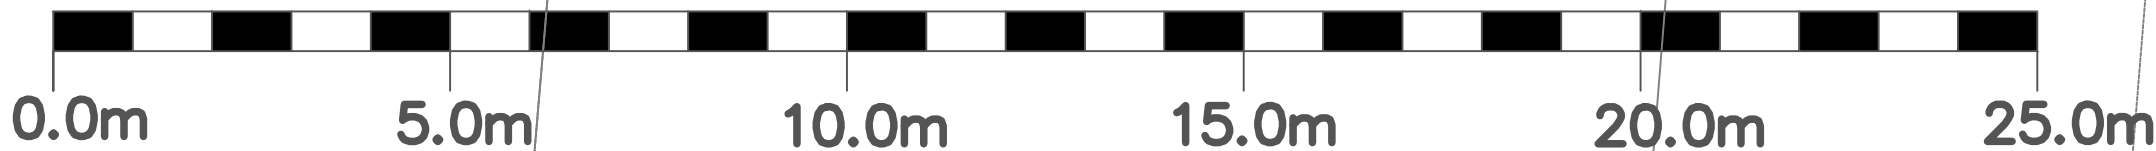


Materials needed to be removed for new bend:
 $120.6 \times 540 = 65,124\text{m}^2$

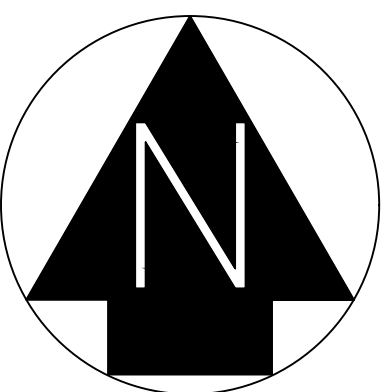

Pavement Detail

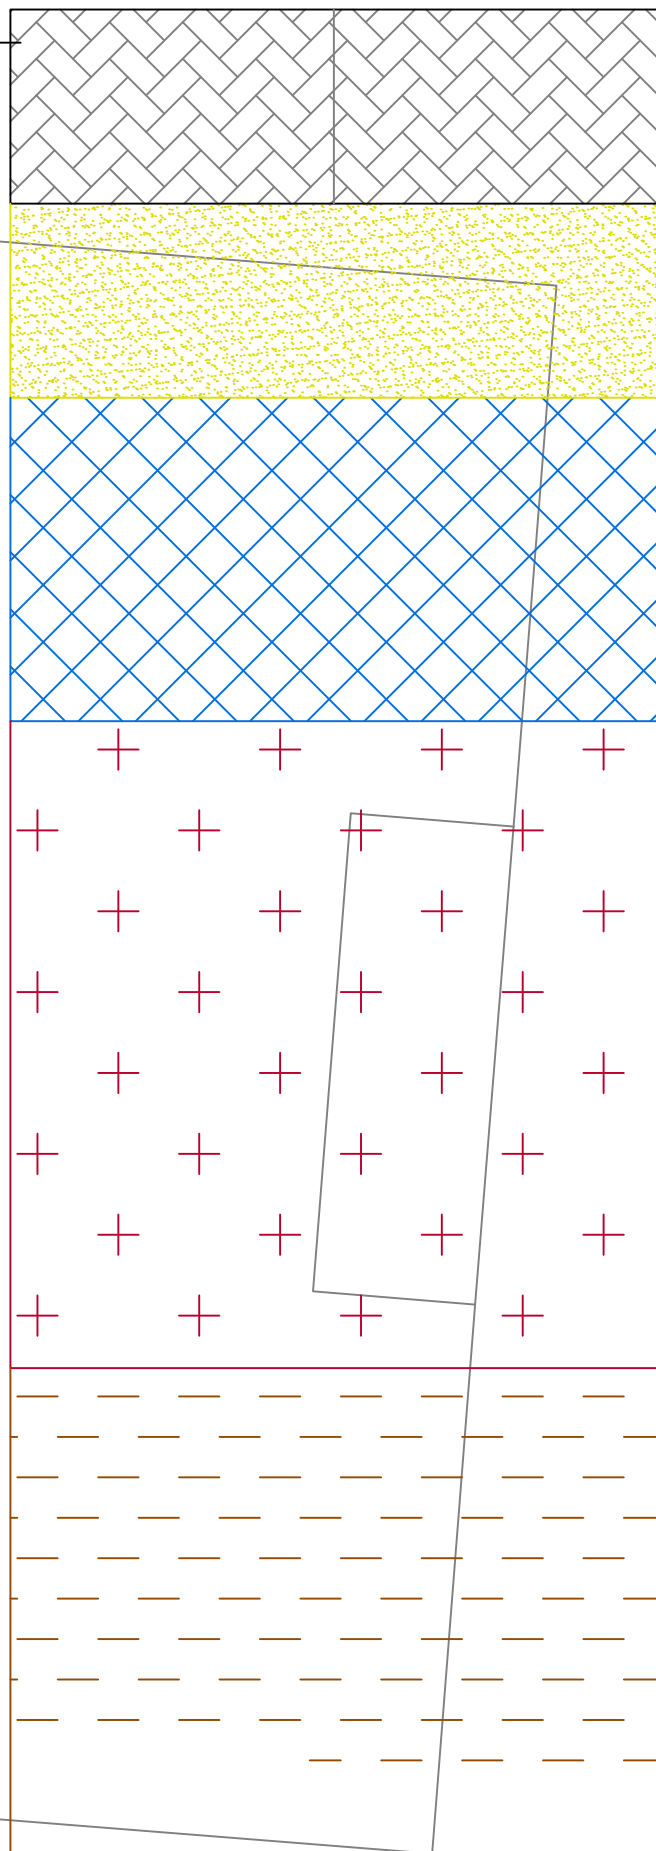

Stone Block 50mm


Sharp Sand 50mm

Concrete 90mm

SubBase C3
Compacted Stone 200mm

SubGrade G6
Natural Soil 150mm

Total Depth: 540mm

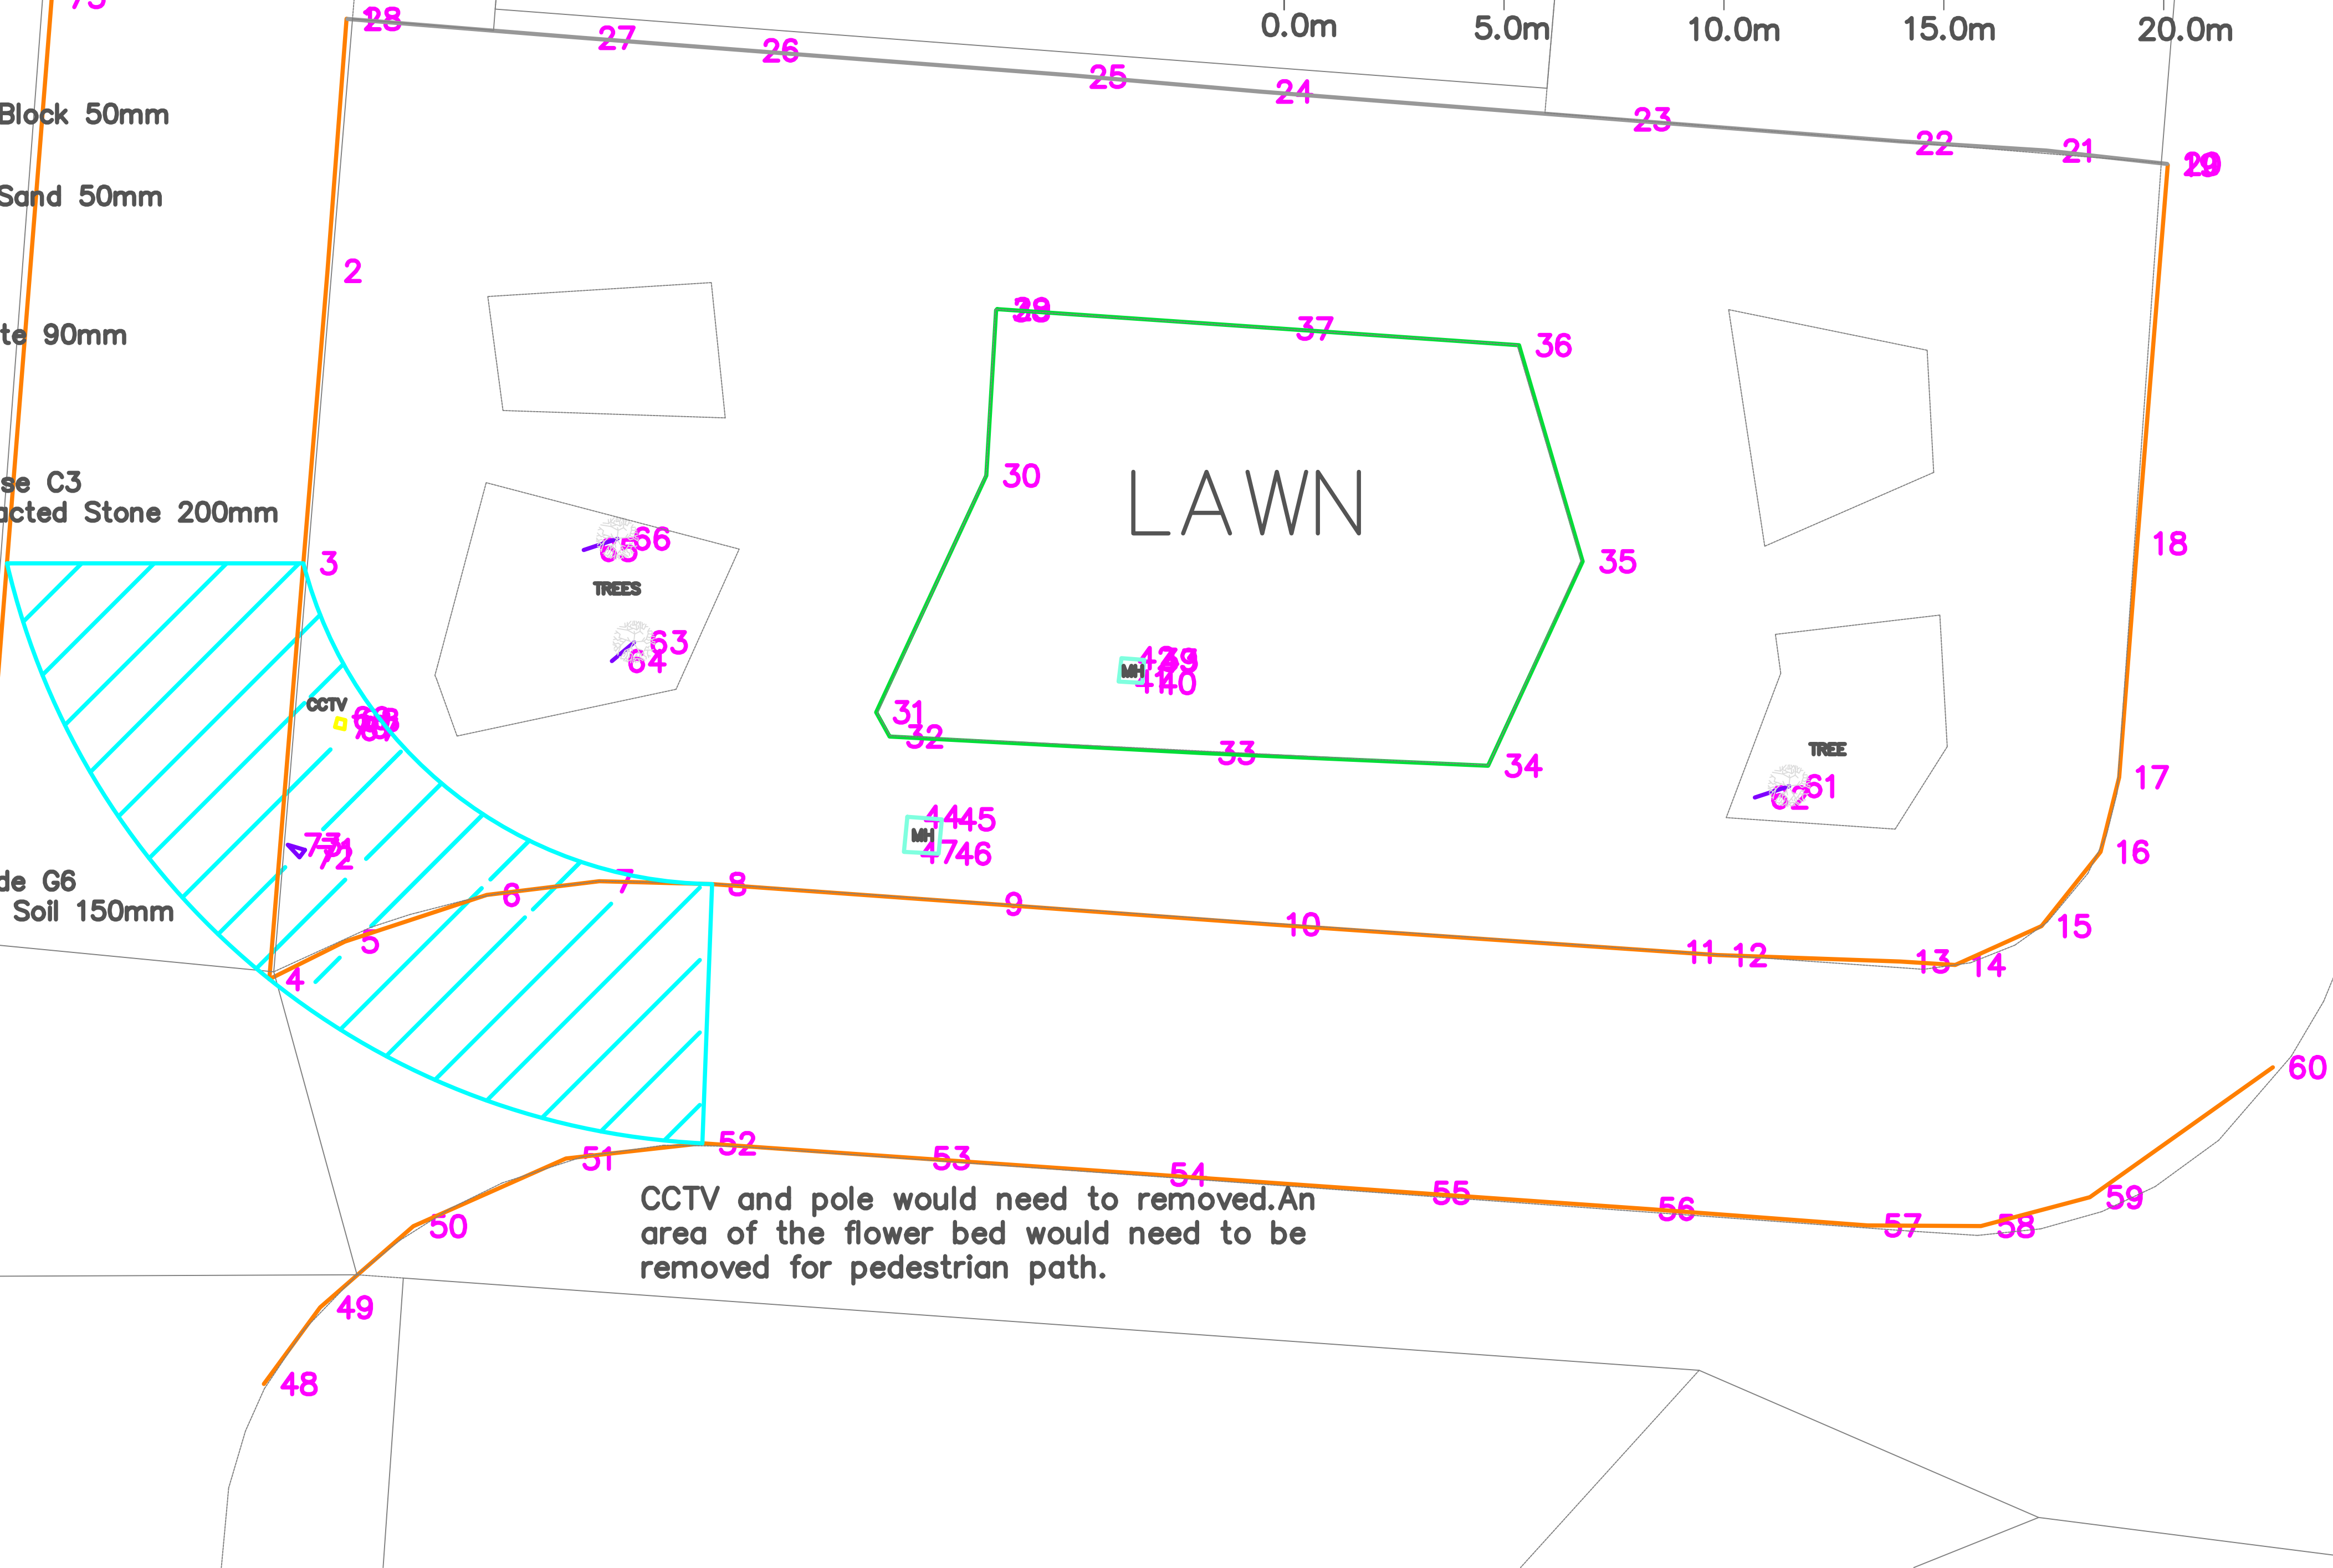

CCTV and pole would need to be removed. An area of the flower bed would need to be removed for pedestrian path.

					Notes	Client		Project		ALT Surveying			
						ANDREW ABRAHAM		SA1 CAMPUS					
						Scale (A3)		Datum		Title			
						1:200		NEWLYN		SITE SURVEY			
										Project Code	Drawing No.	Issue	
											1	1	
1	FIRST ISSUE	AA				04-23							
Issue	Description	Auth.	Ckd.	Appd.	Date								