

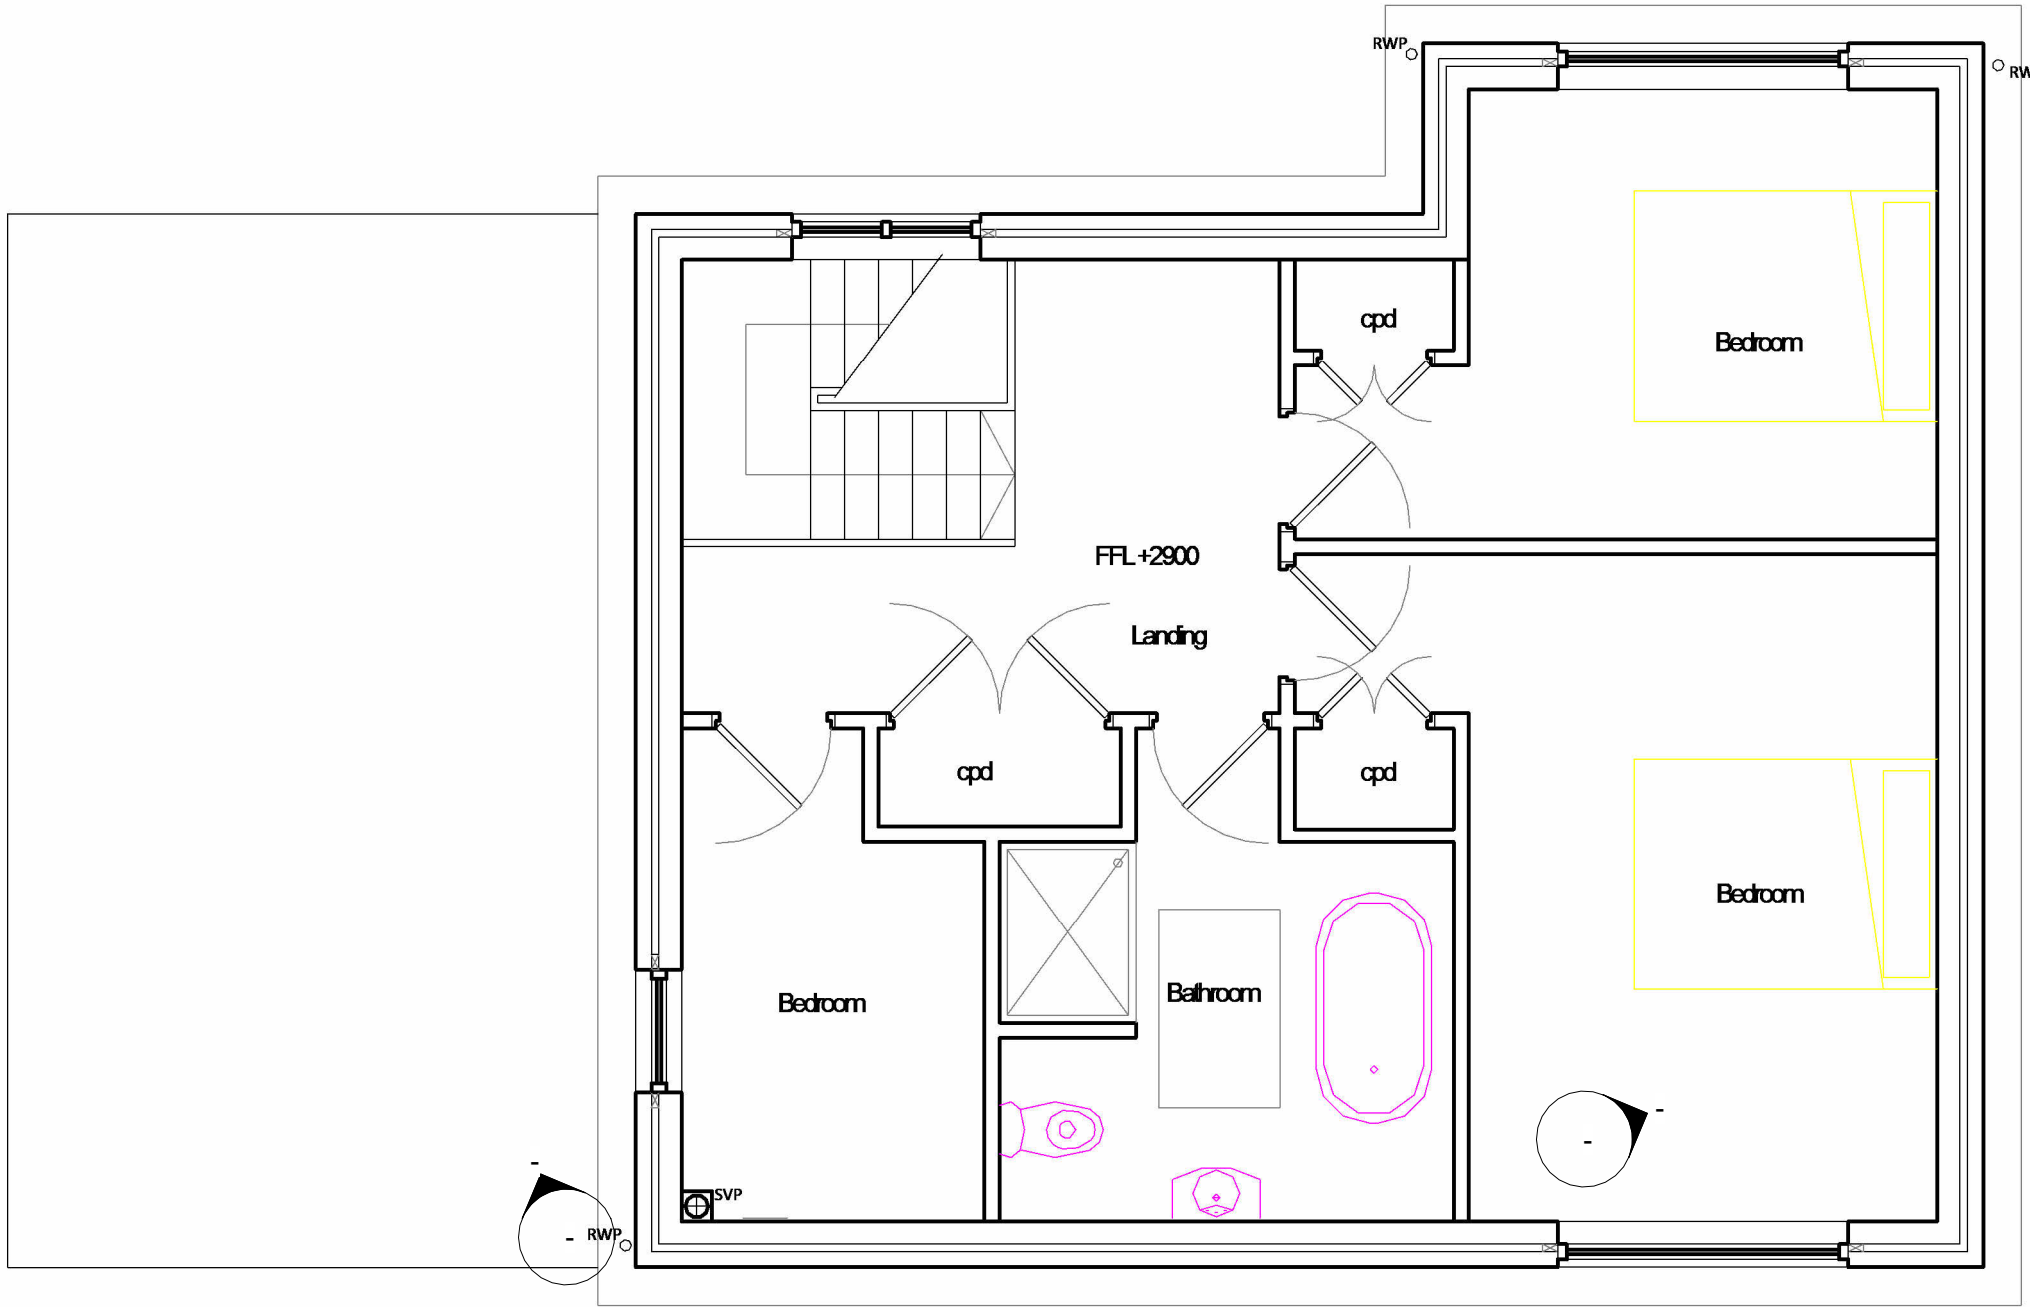


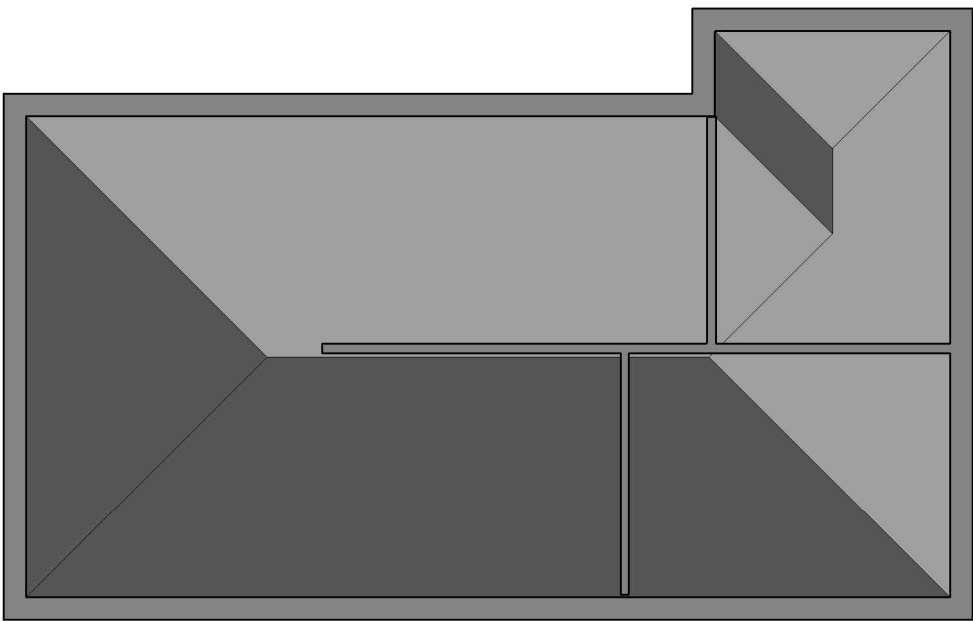

FIRST FLOOR PLAN

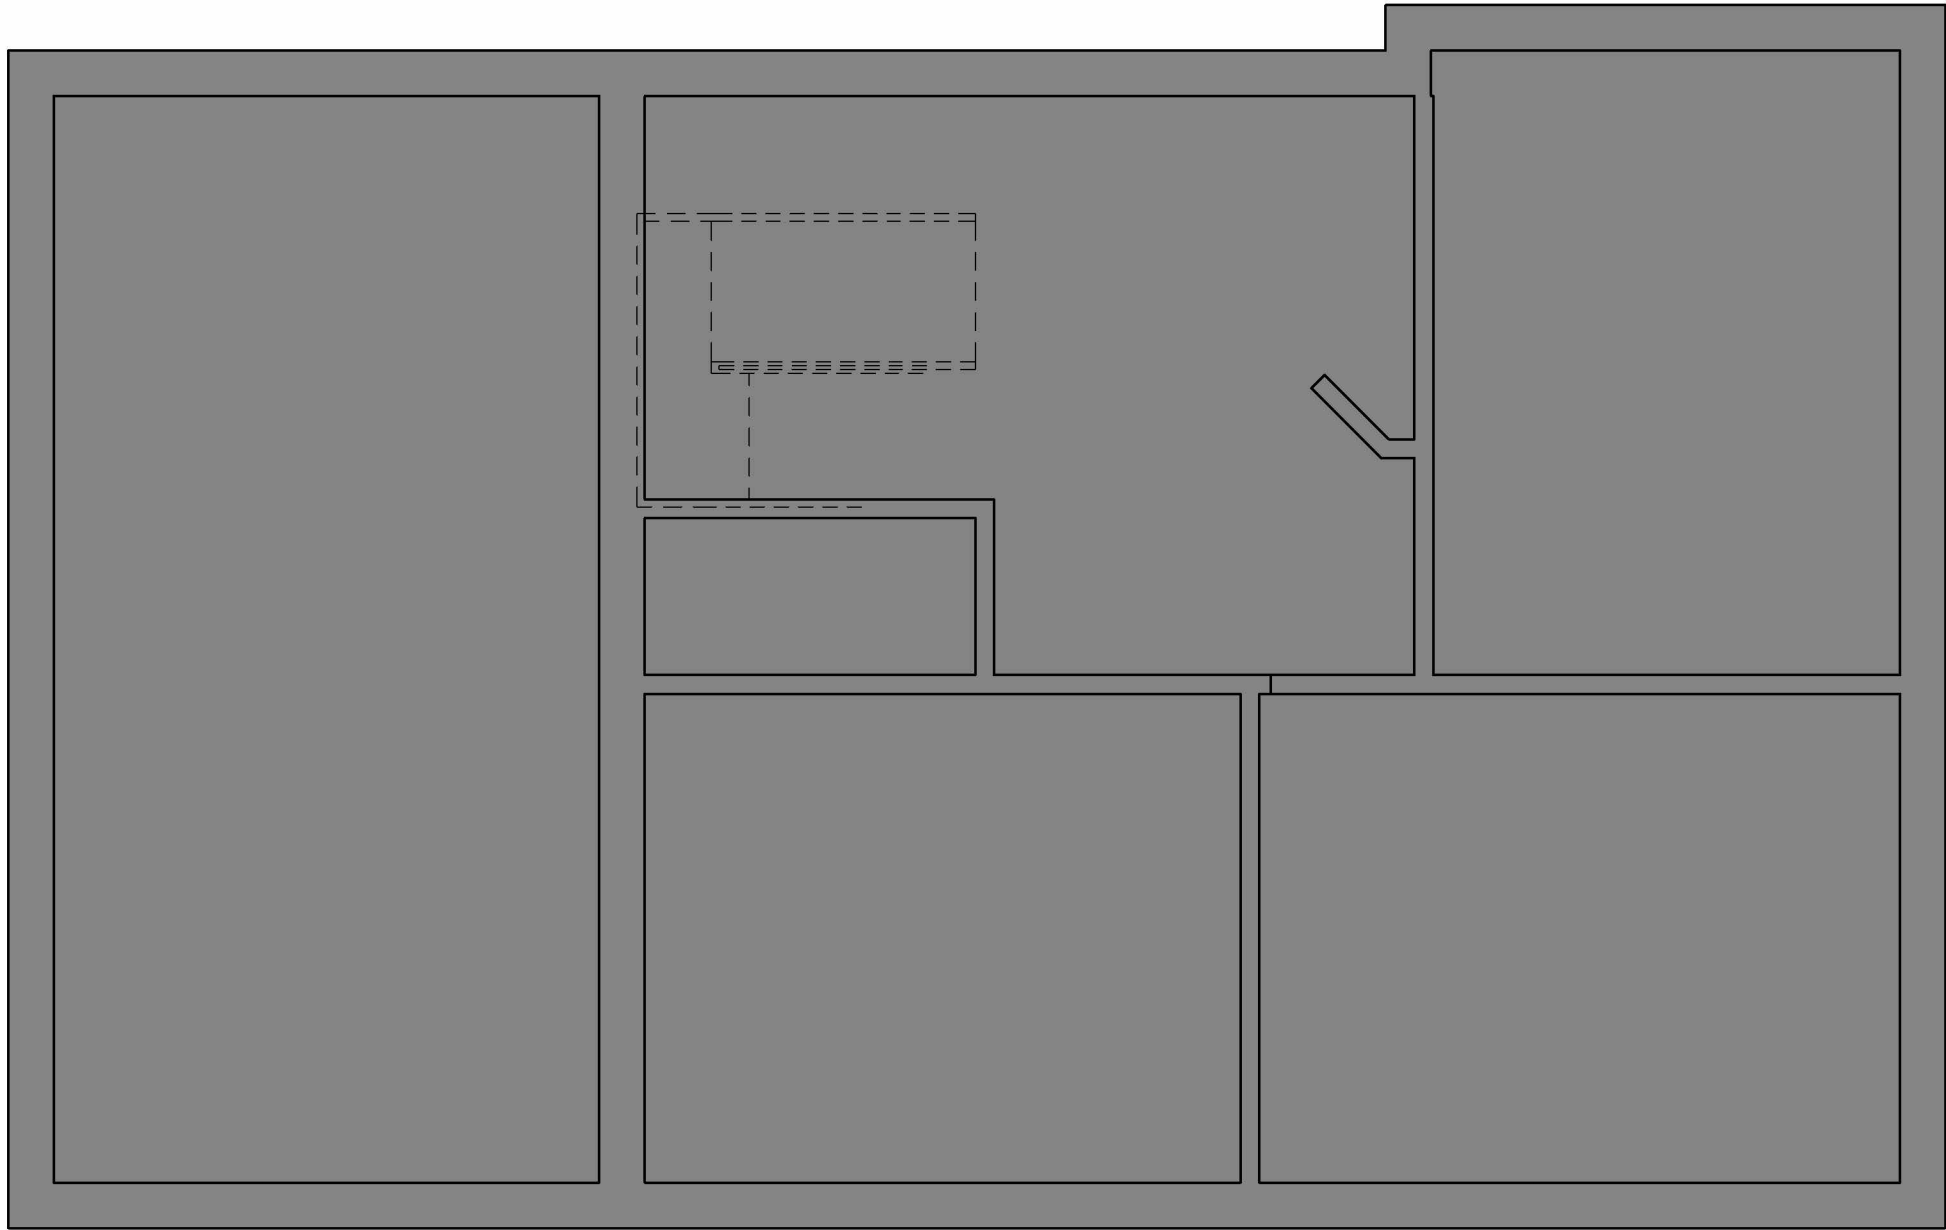


1-First Floor Plan

1 : 100

0-Ground Floor Plan

1 : 50

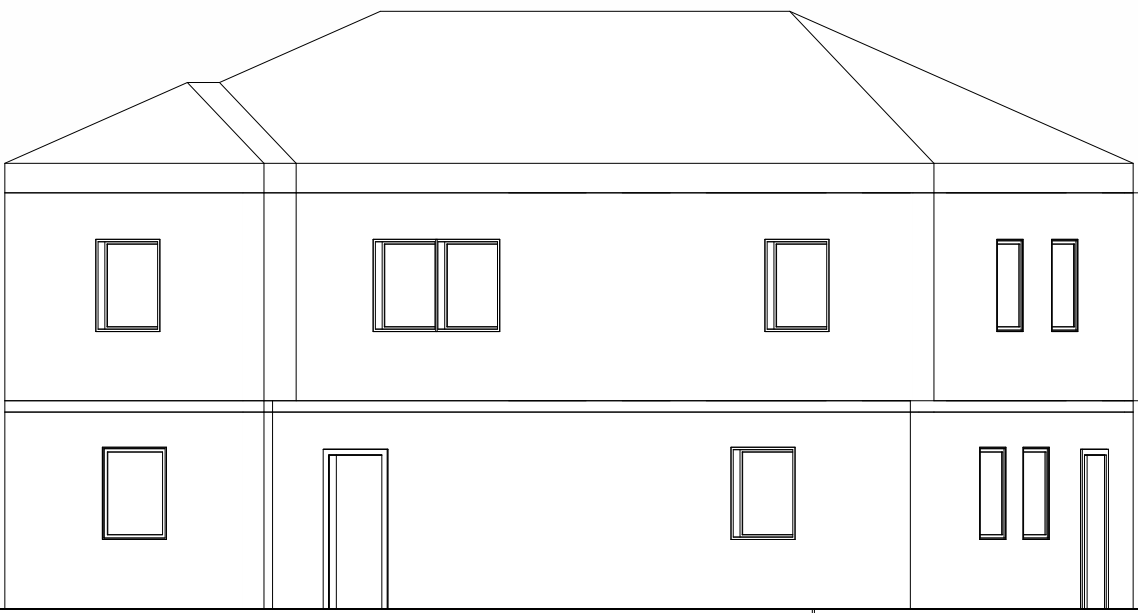

2.Roof Plan
5500

1-First Floor Plan
2750

0-Ground Floor Plan
0

Property	Originator	(Zone) Functional Breakdown	(Level) Spatial Breakdown	(Type) Form	Role	Number	Description	Suitability	Revision
0001	—	XX	—	—	Designer	0001	sheet	Project Status	—
File Path: E:\Rivet CAD\4018-UWTSD-XX-ZZ-M-A-0001-ArchModel-S0.rvt									

scale	As indicated
date	04/16/25

drawn	Author
checked	Prifysgol Cymru Y Drindod Dewi Sant University of Wales Trinity Saint David
Checker	SA1 Campus King's Road Swansea SA1 8HO