

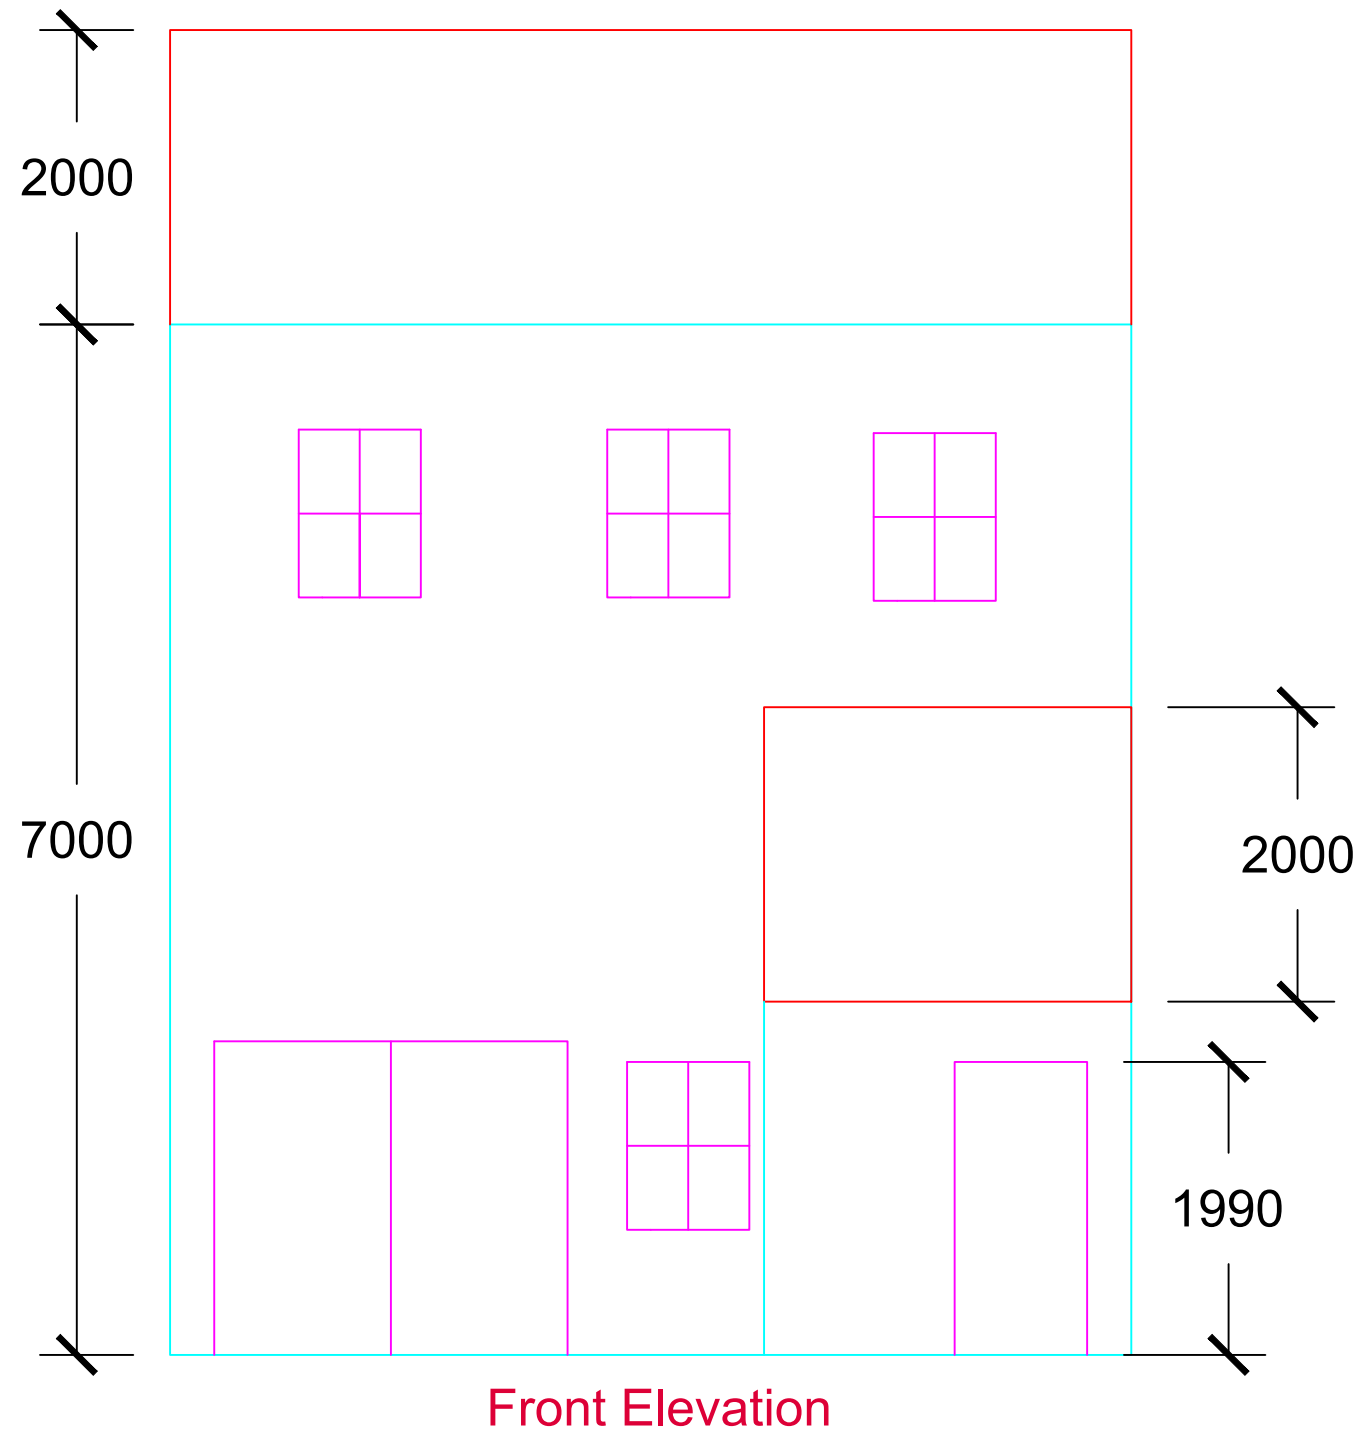
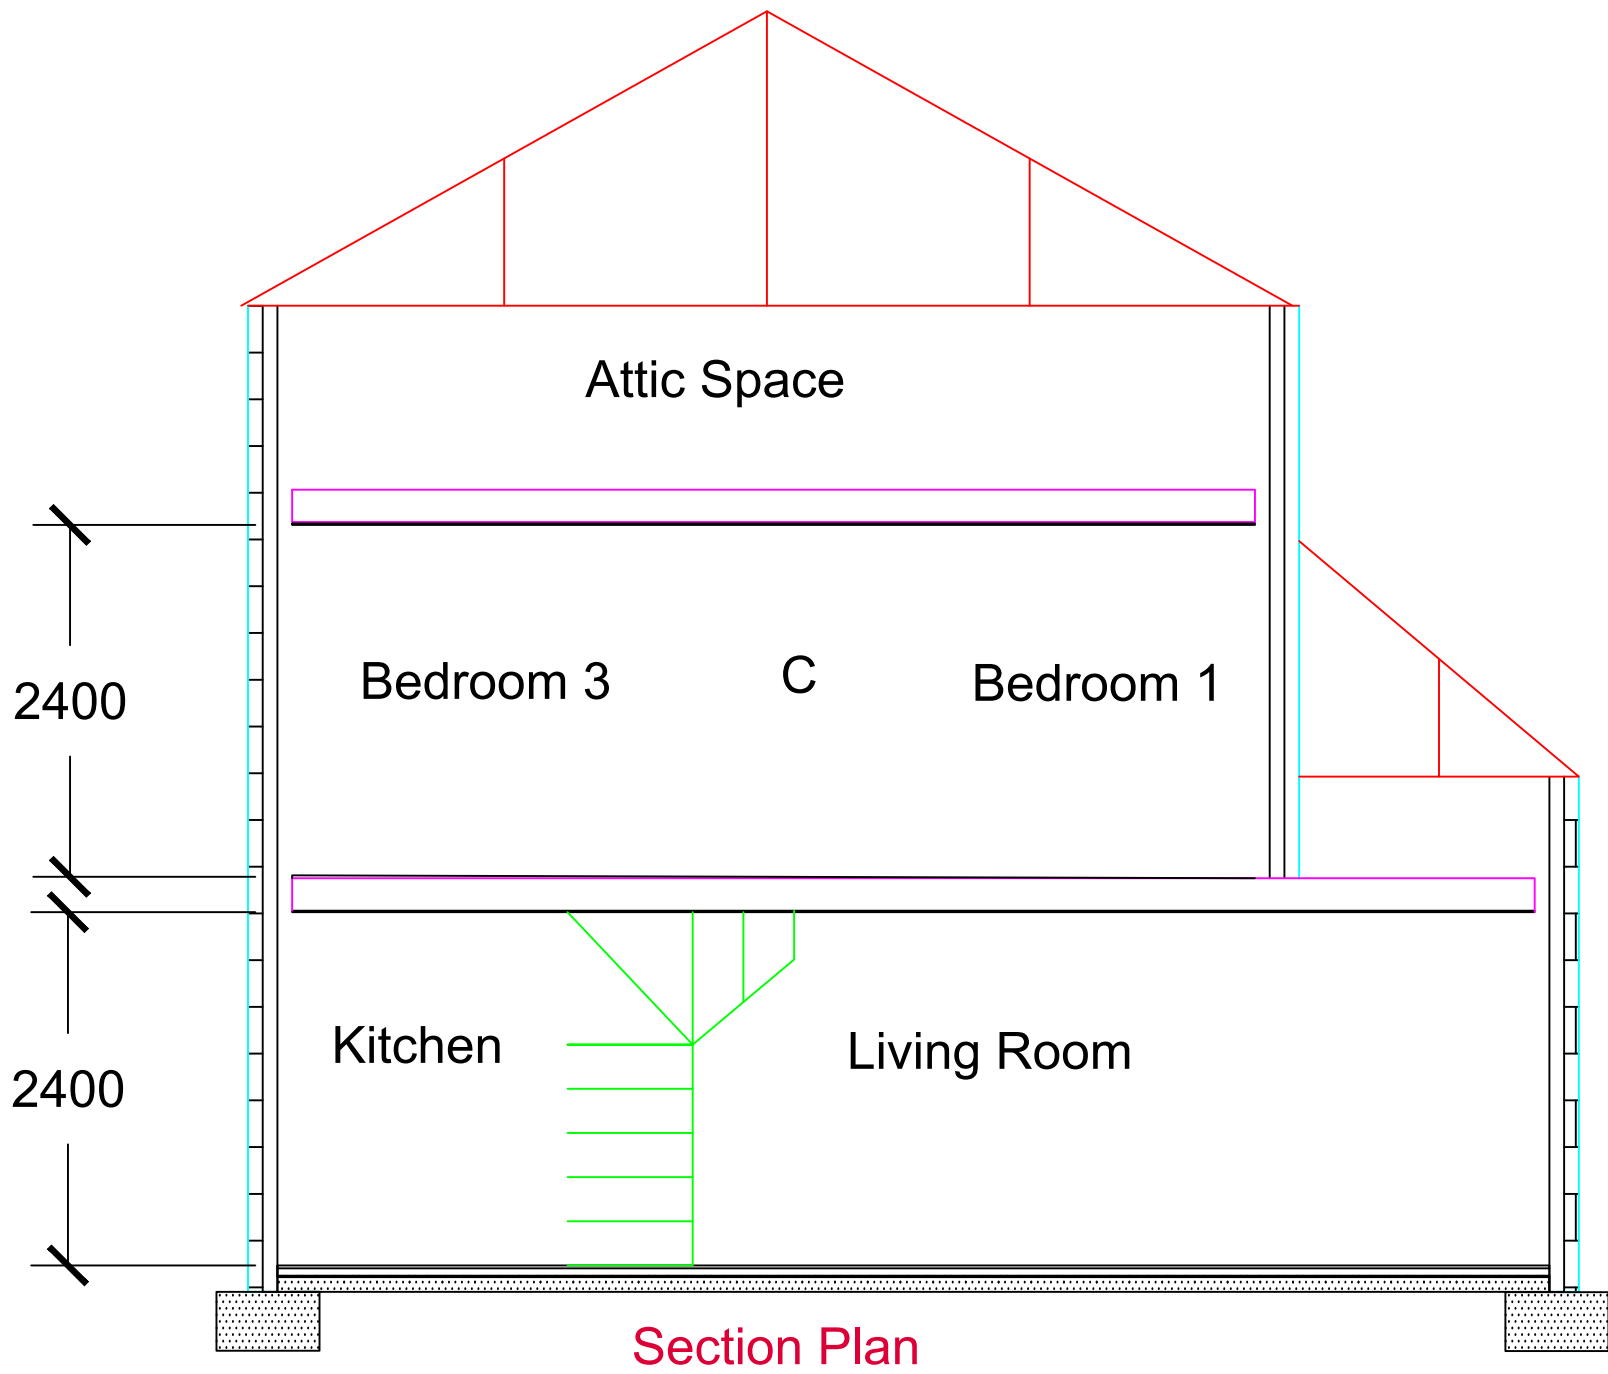


General		Architectural		Electrical		Interior Design	Landscape	Mechanical		Structural
Defpoints	Legends	Rooms	Foul Drainage	Electrical Supply	Cables	FFE	Hard Surfaces	Cold Water	Control Systems / BMS	Foundations
Title Sheet	Dimensions	Floors	Surface Water Drainage	Small Power	Trunking	Soft Furnishings	Landscaping	Hot Water	Smoke & Heat Control	Foundation Piles
Title Annotation	x-Ref	Stairs	Services: Water	Internal Lighting	Cable Tray		Shelters	Water Reclamation	Kitchen Ventilation	Slabs
Uncontrolled Issue	Tables & Schedules	Roofs	Services: Gas	External Lighting	Switches		Trees & Planting	Gas Supply	Sprinkler Fire Extinguishing	Beams
Tender Issue	Images	External Walls	Services: Electric	Emergency Lighting	Smoke & Heat Controls			Heating		Columns
Title Asbestos Note	North Point	Internal Walls	Services: Comms	Telecomms	Sprinkler Fire Extinguisher			Heat Pumps		Expansion Joints
Revisions	Gridlines	Retaining Walls	Services: Drainage	Data Networks				Air Conditioning		
Revision Clouds	Levels	Windows	Lifts	Induction Loops				Supply & Extract Ventilation		
Annotation	Hatching	Doors	Reference: Rooms	Access Control System				Fire Fighting		
OS Note	Viewports (Unprinted)	Internal Finishes	Reference: Doors	CCTV				CHP		
General Text	Viewports (Visible)	Sanitary Fixtures	Reference: Windows	Fire Alarms				Heat Emitters		

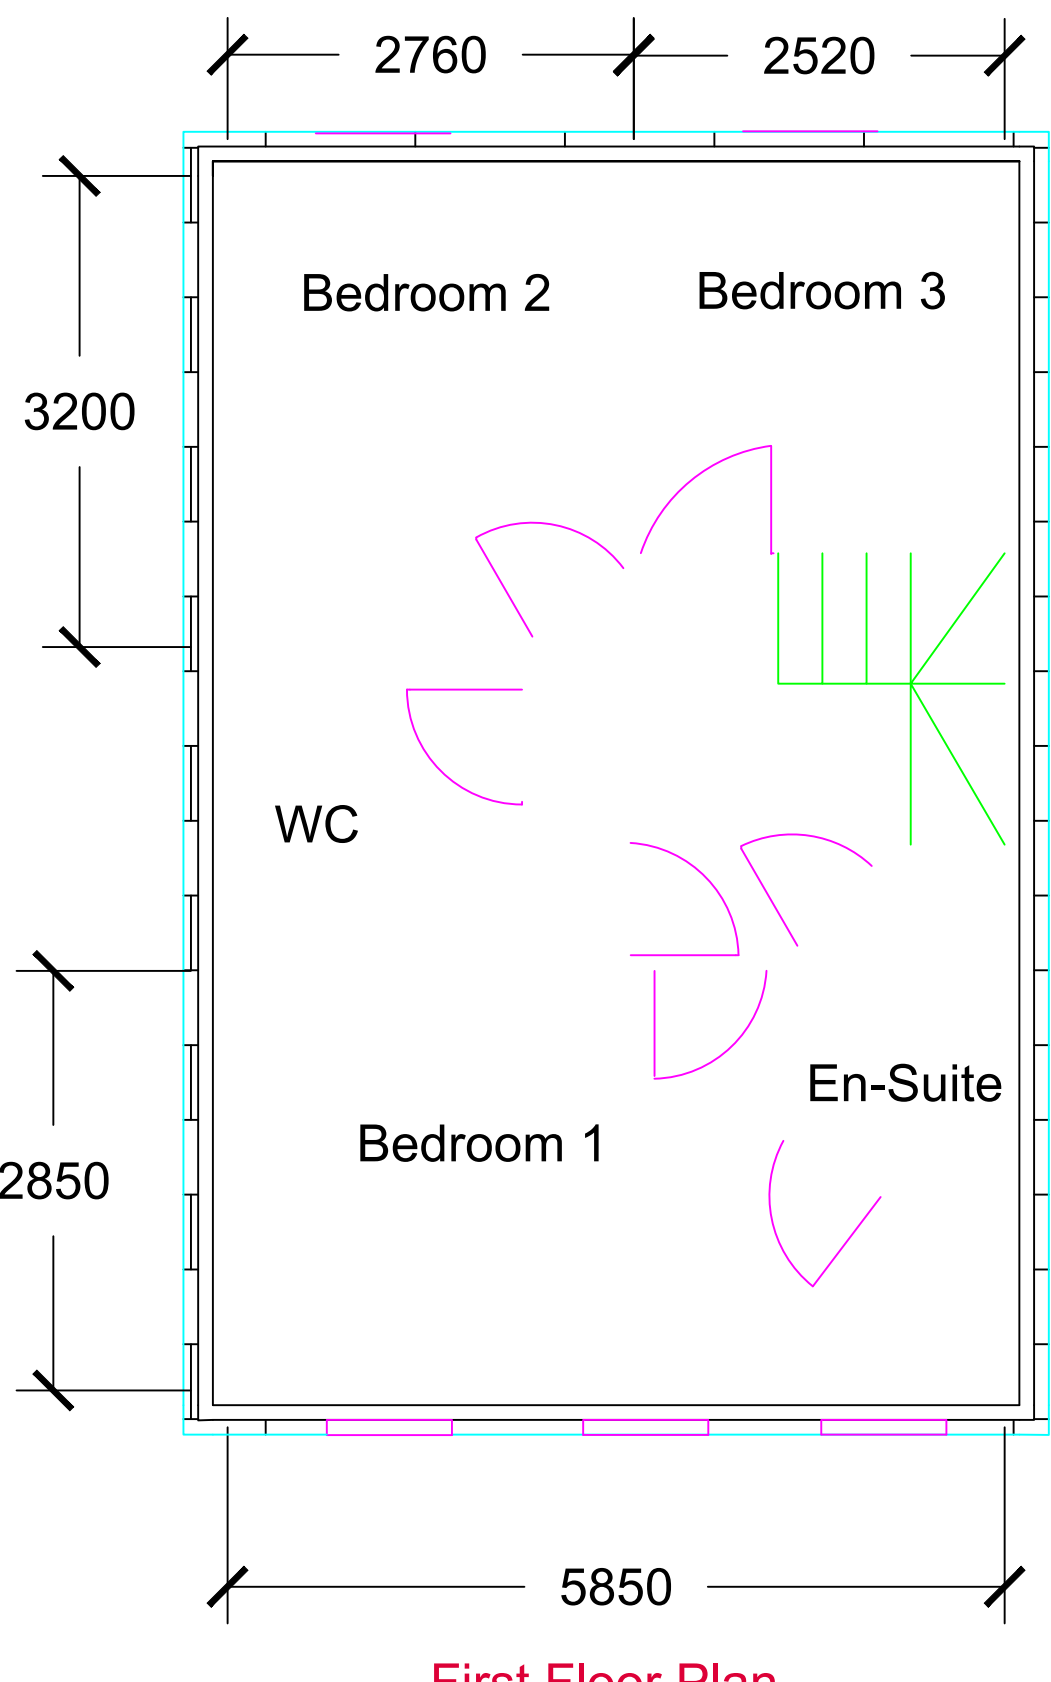

The drawings presented above display a 3 bedroom dwelling from the floor plans, section view as well as a front elevation. These drawings collectively provide an overall understanding of the rooms across both levels, while the section view demonstrates the relationship between the internal spaces. The front elevation shows the external appearance for the dwelling. It is presumed that the foundation type is trench, based on typical residential construction practice. The assumption is deemed appropriate given the scale of the home and absense of any ground conditions.

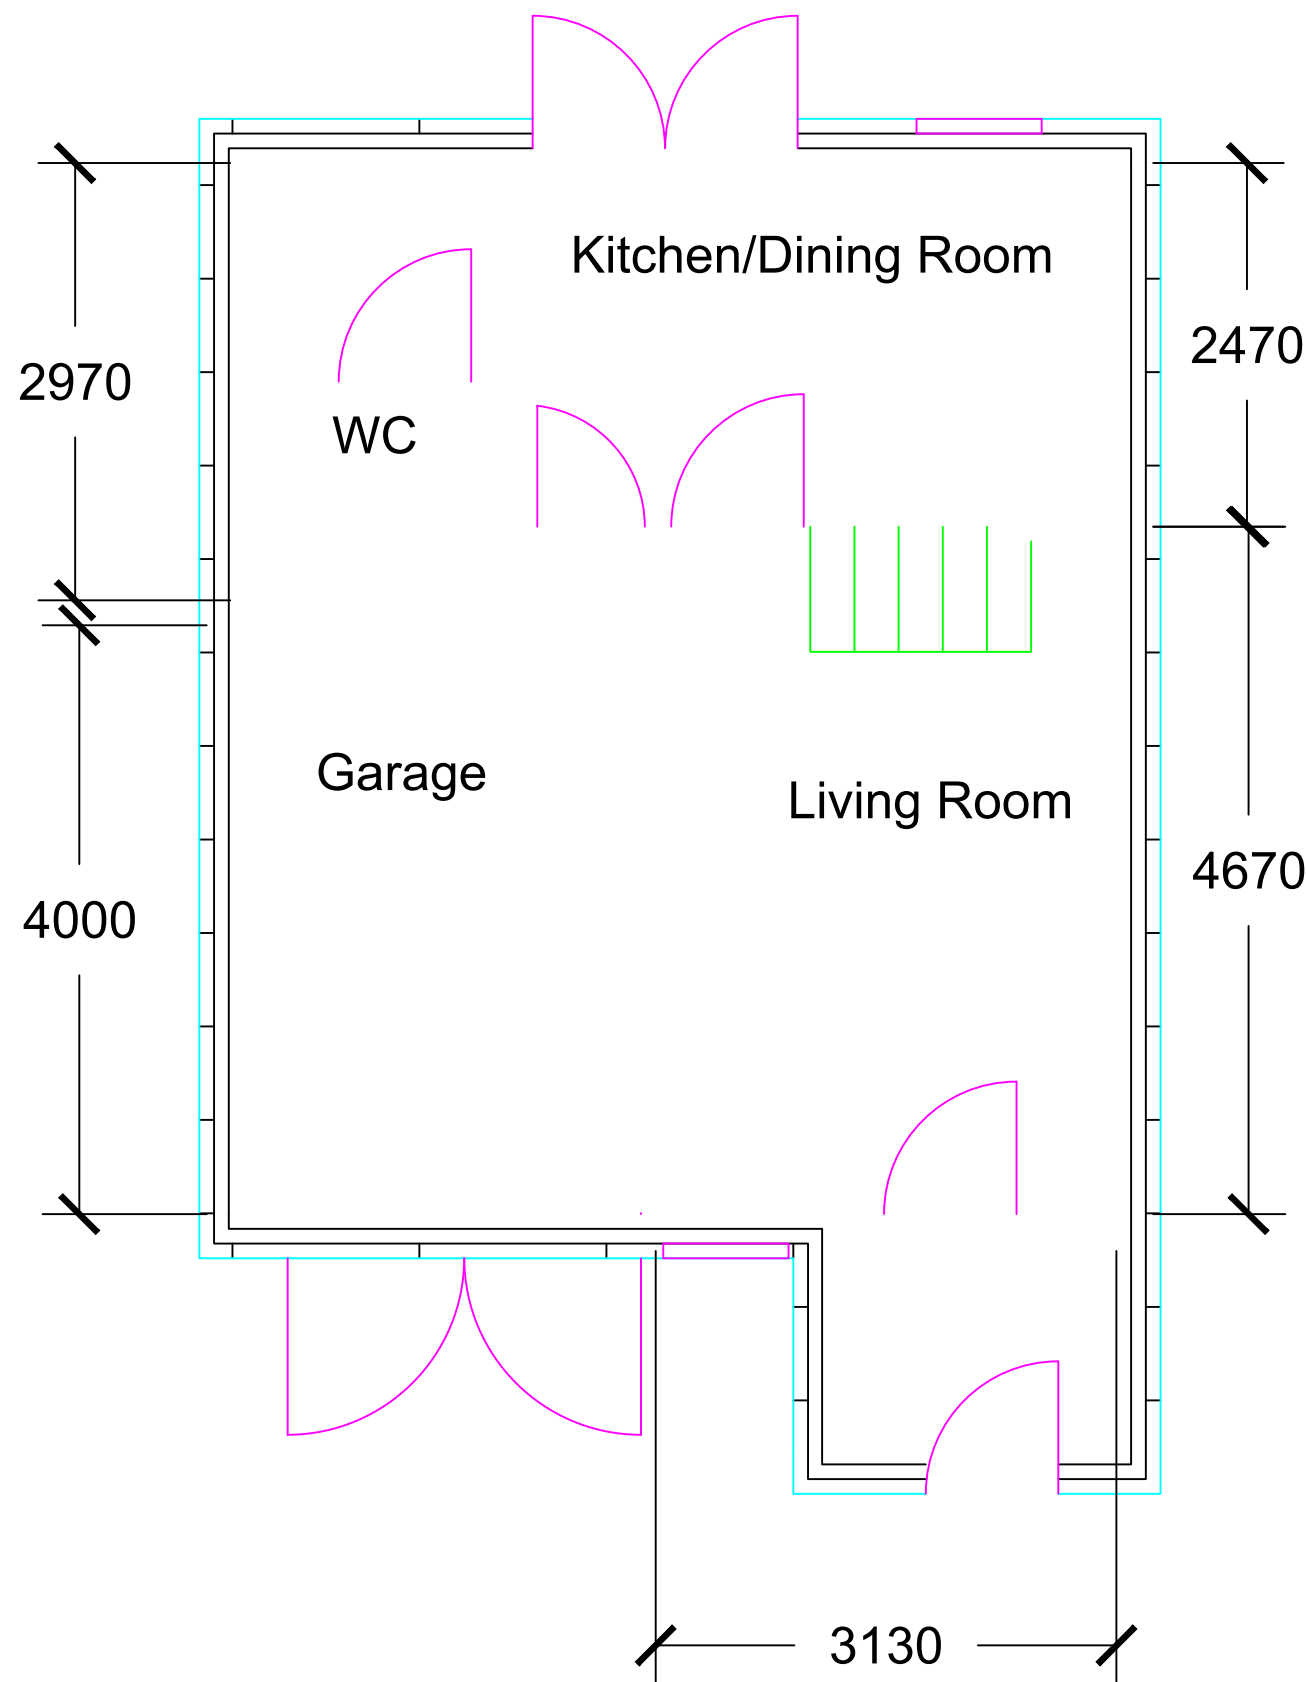