



PROPOSED NEW ROAD SECTIONS

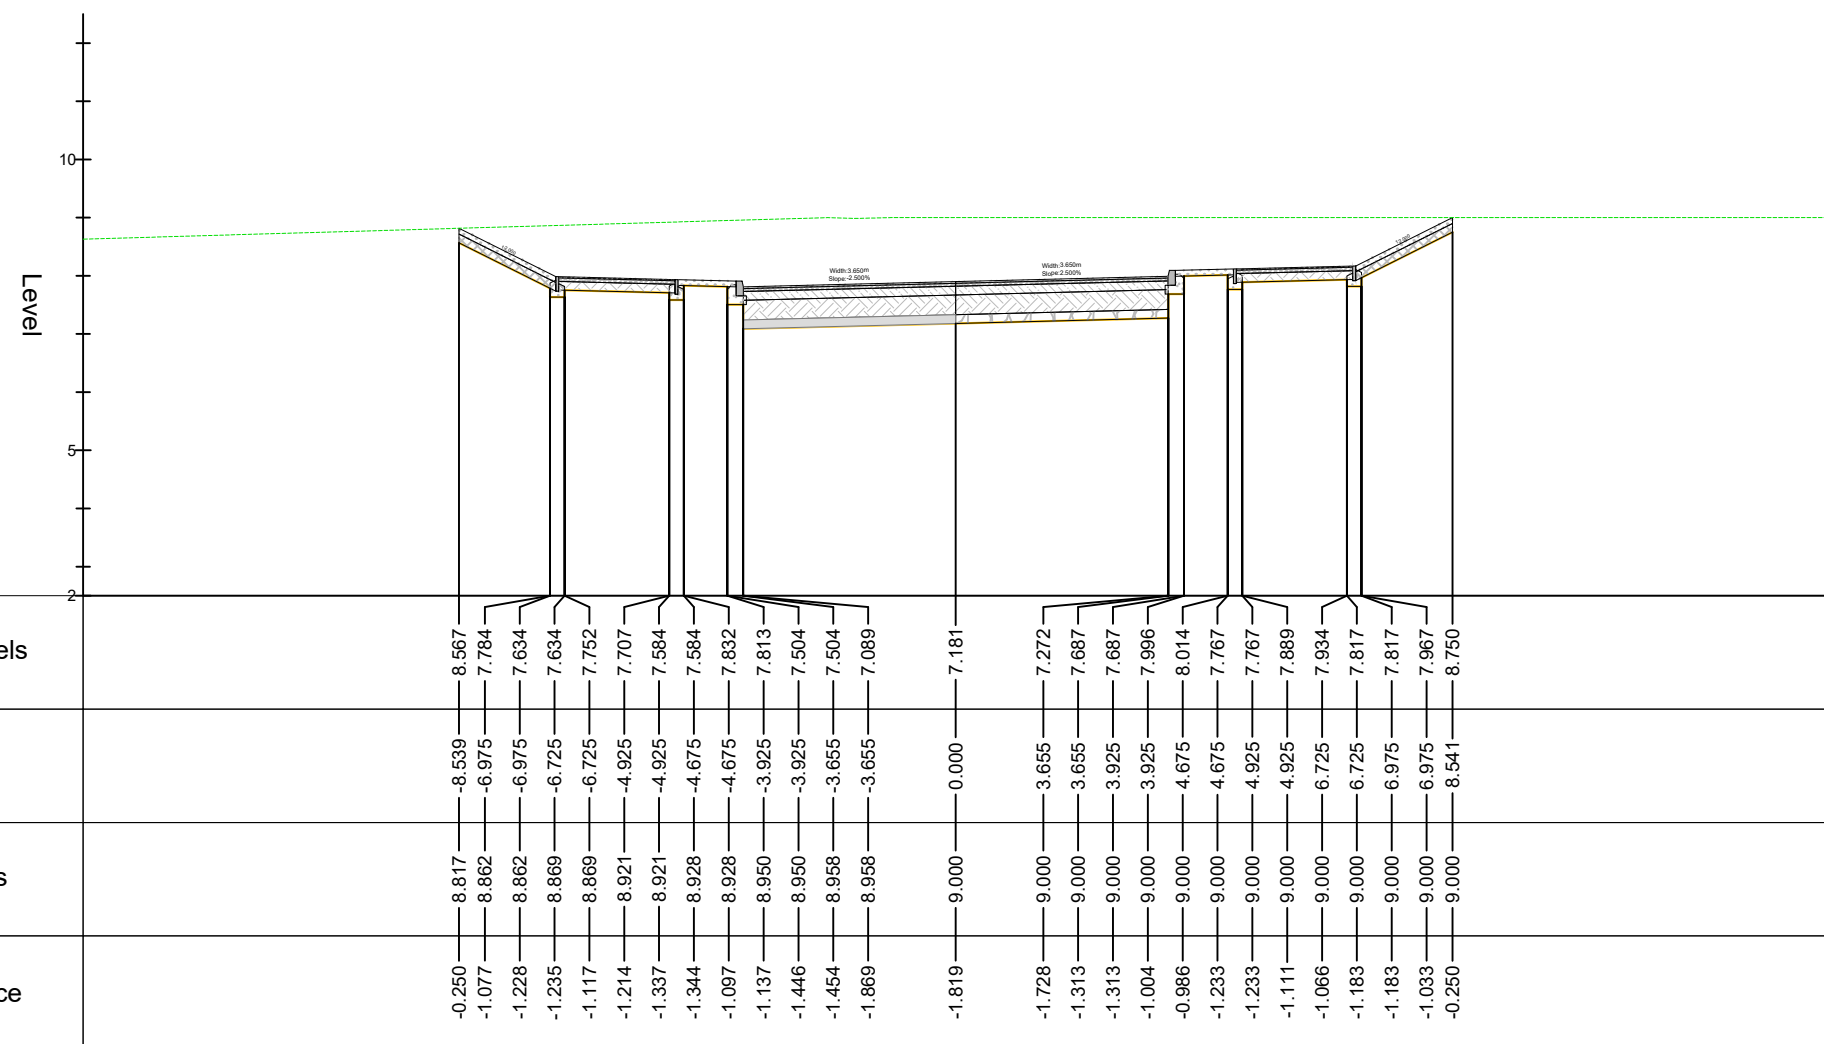

Chainage 200.000

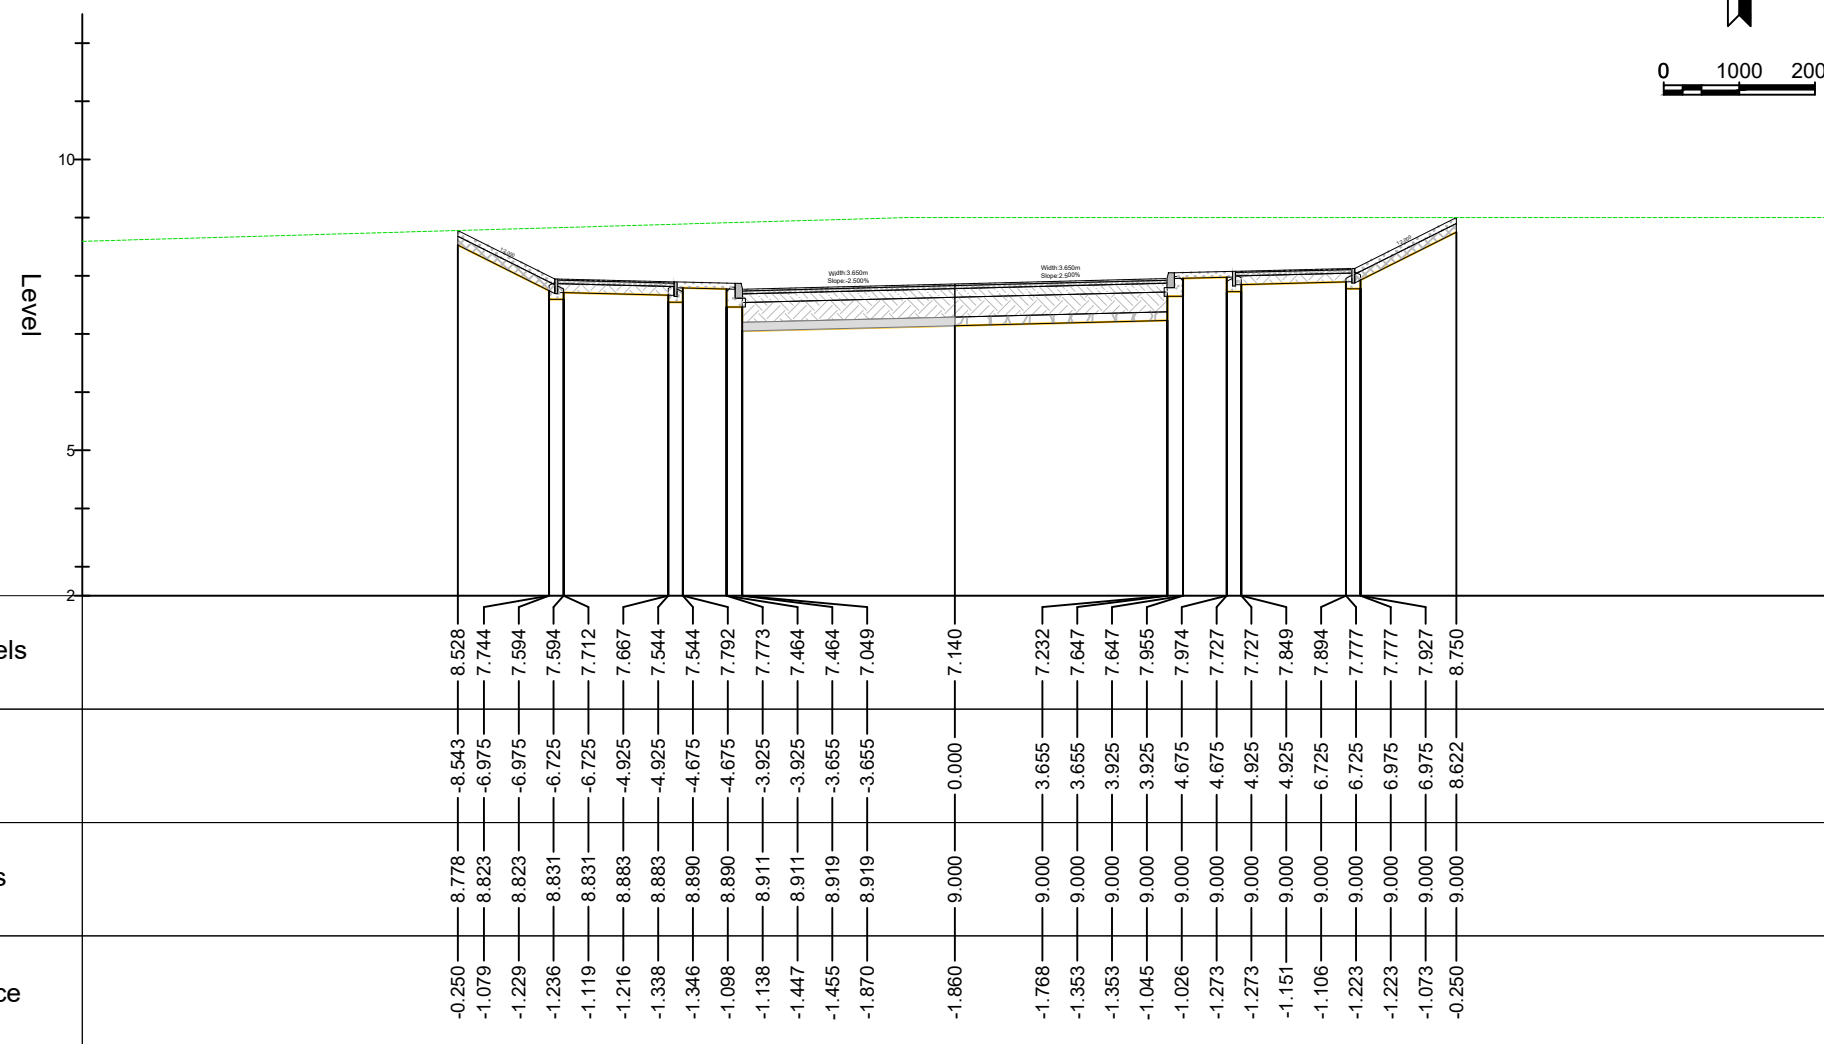

Chainage 202.691

General Notes

No.	Revision/Issue	Date



Project Name and Address

#####

Project #####

Date
25.04.2021

Scale 000

Sheet

16