SPRINGFIELD DESIGNS Ltd

LANGDON ROAD ACCESS - OVERVIEW - SCALE 1:100

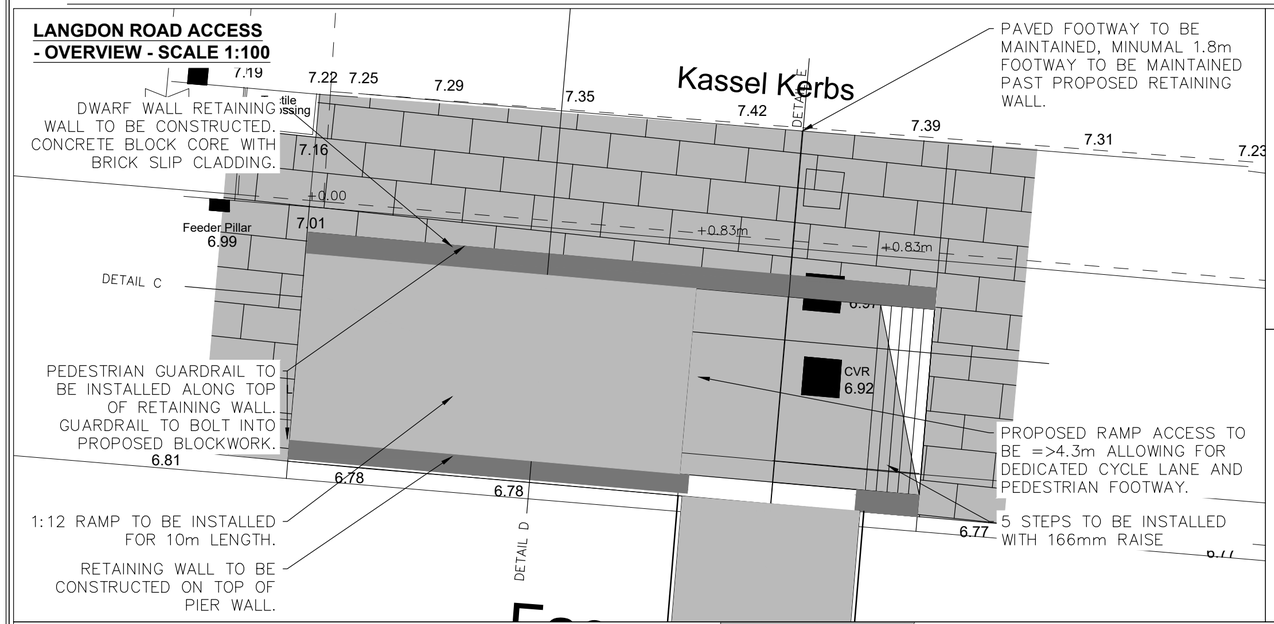

DETAIL C - SCALE 1:50

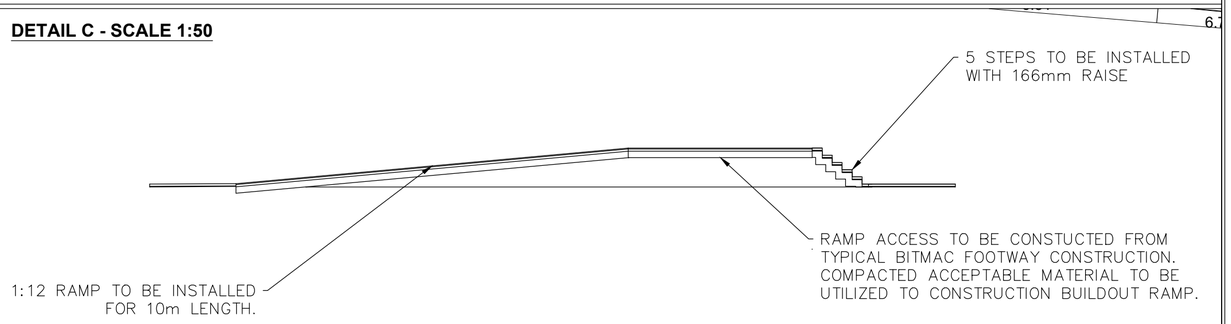

DETAIL D - SCALE 1:50

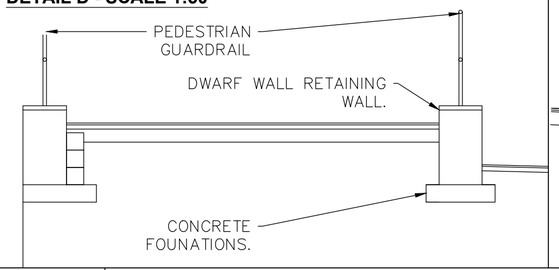

DETAIL E - SCALE 1:50

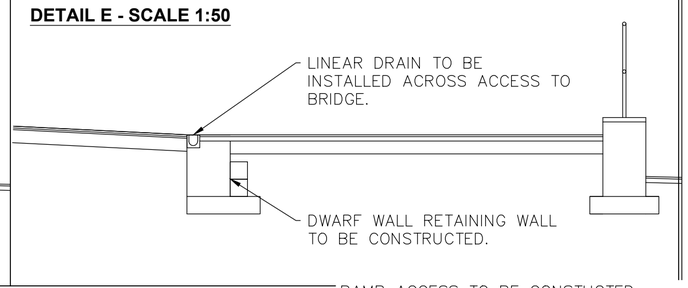

KINGS ROAD ACCESS - OVERVIEW - SCALE 1:100

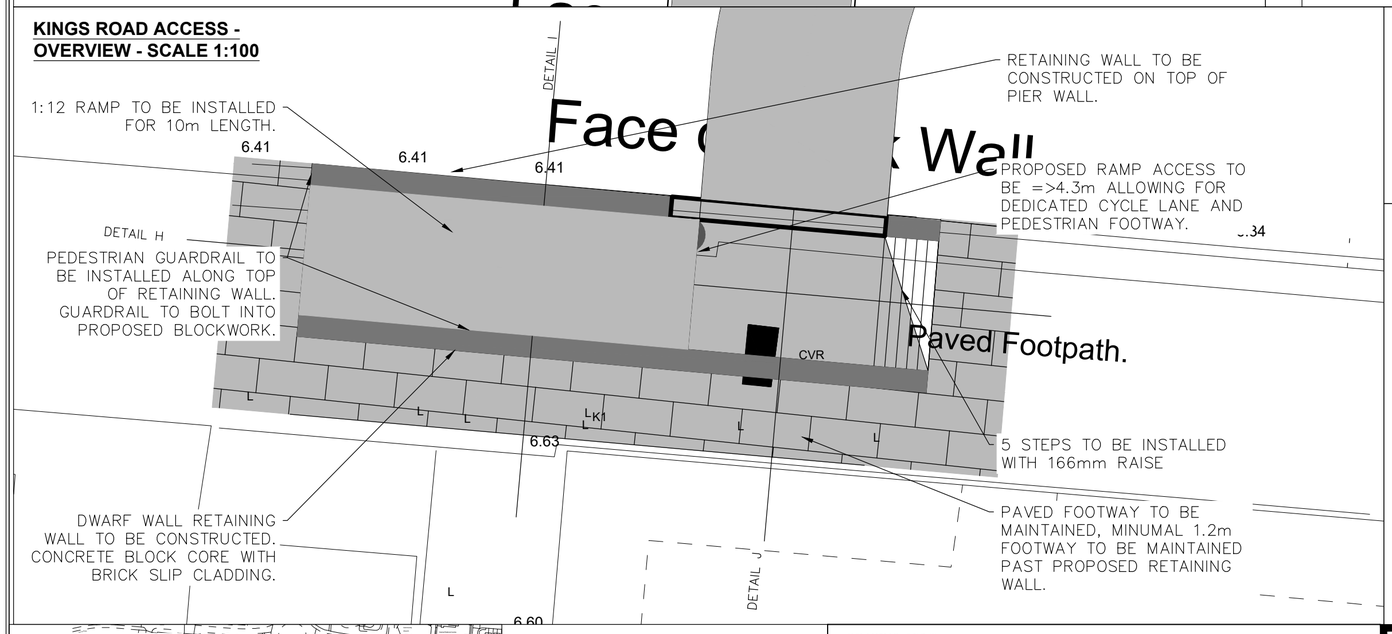

DETAIL H - SCALE 1:50

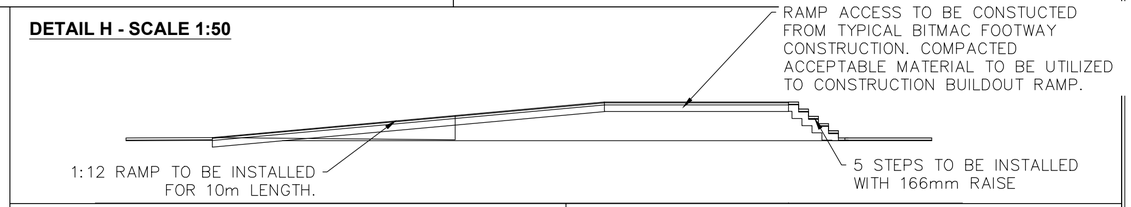

DETAIL I - SCALE 1:50

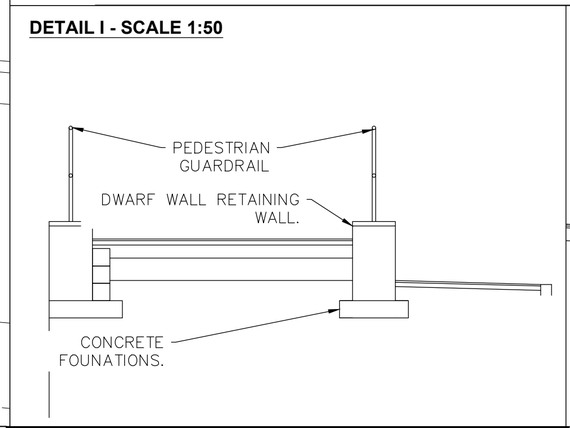

DETAIL J - SCALE 1:50

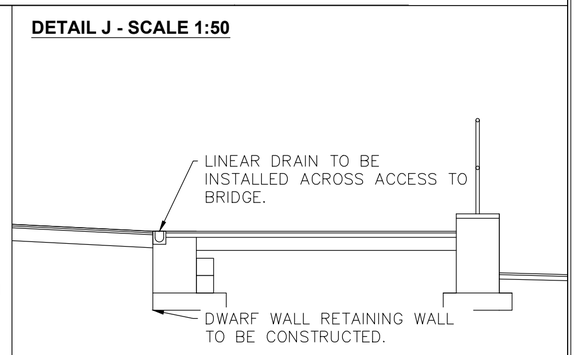

LOCATION PLAN - SCALE 1:5000

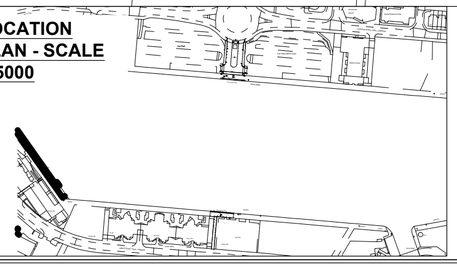

DRAWING TITLE	**PROPOSED RAMPED AND STEPPED ACCESS AT LANGDON ROAD AND KINGS ROAD PROPOSED RAMPS AND RETAINING WALLS.**		
DRAWN BY	RM	11/22	SCALE
CHECKED	XXX	X/XX	SHOWN

PROJECT TITLE	**ACBA6003 - SPRINGFIELD DESIGNS - PEDESTRIAN BRIDGE**
CAD REF.	CAD
PROJECT PHASE	PHASE
REV.	

DRAWING No.	**6003-UWTSD-ZZ-ZZ-SP-A-00004**

REV.	DESCRIPTION	BY	DATE