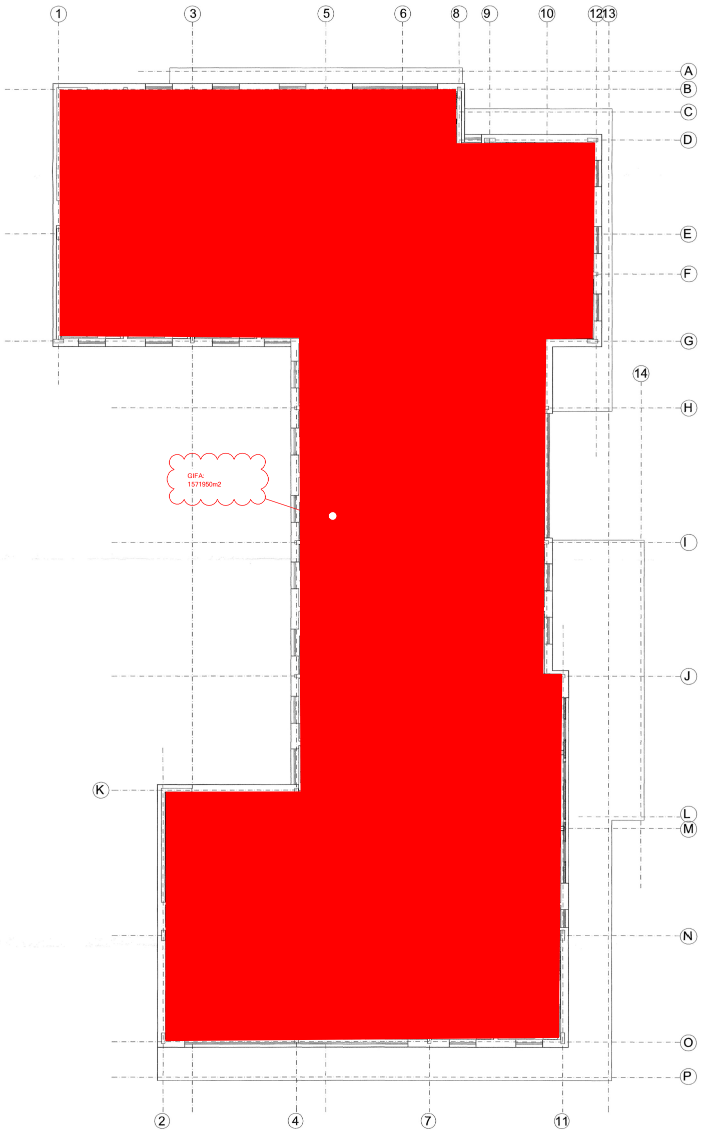

Rev G 24.09.08 - Interconnecting Rooms added.
Rev F 18.08.08 - Ground Floor Revisions
Rev C 10.07.08 - Rooms increased to 132. General amendments
Rev B 13.06.08 - site area amended. Rooms no. 129
new entrance to restaurant from market place. yard area amended
Rev A 12.05.08 - Stair and lift area amended
Window openings added. Ducts and risers added

CWA C. W. ARCHITECTS Grosvenor House, 8 Park Grove, Cardiff CF1 3BN Tel: 029 20 223123 Fax: 029 20 388367		
Project Title Mixed Use Development - SA1		
Drawing Title Site A14A - Third Floor Plan		
Drawing Number SP136 - P04	Scale 1 : 100 @ A1	Drawn by cs
	Rev. G	Date April 2008

2008/2232