


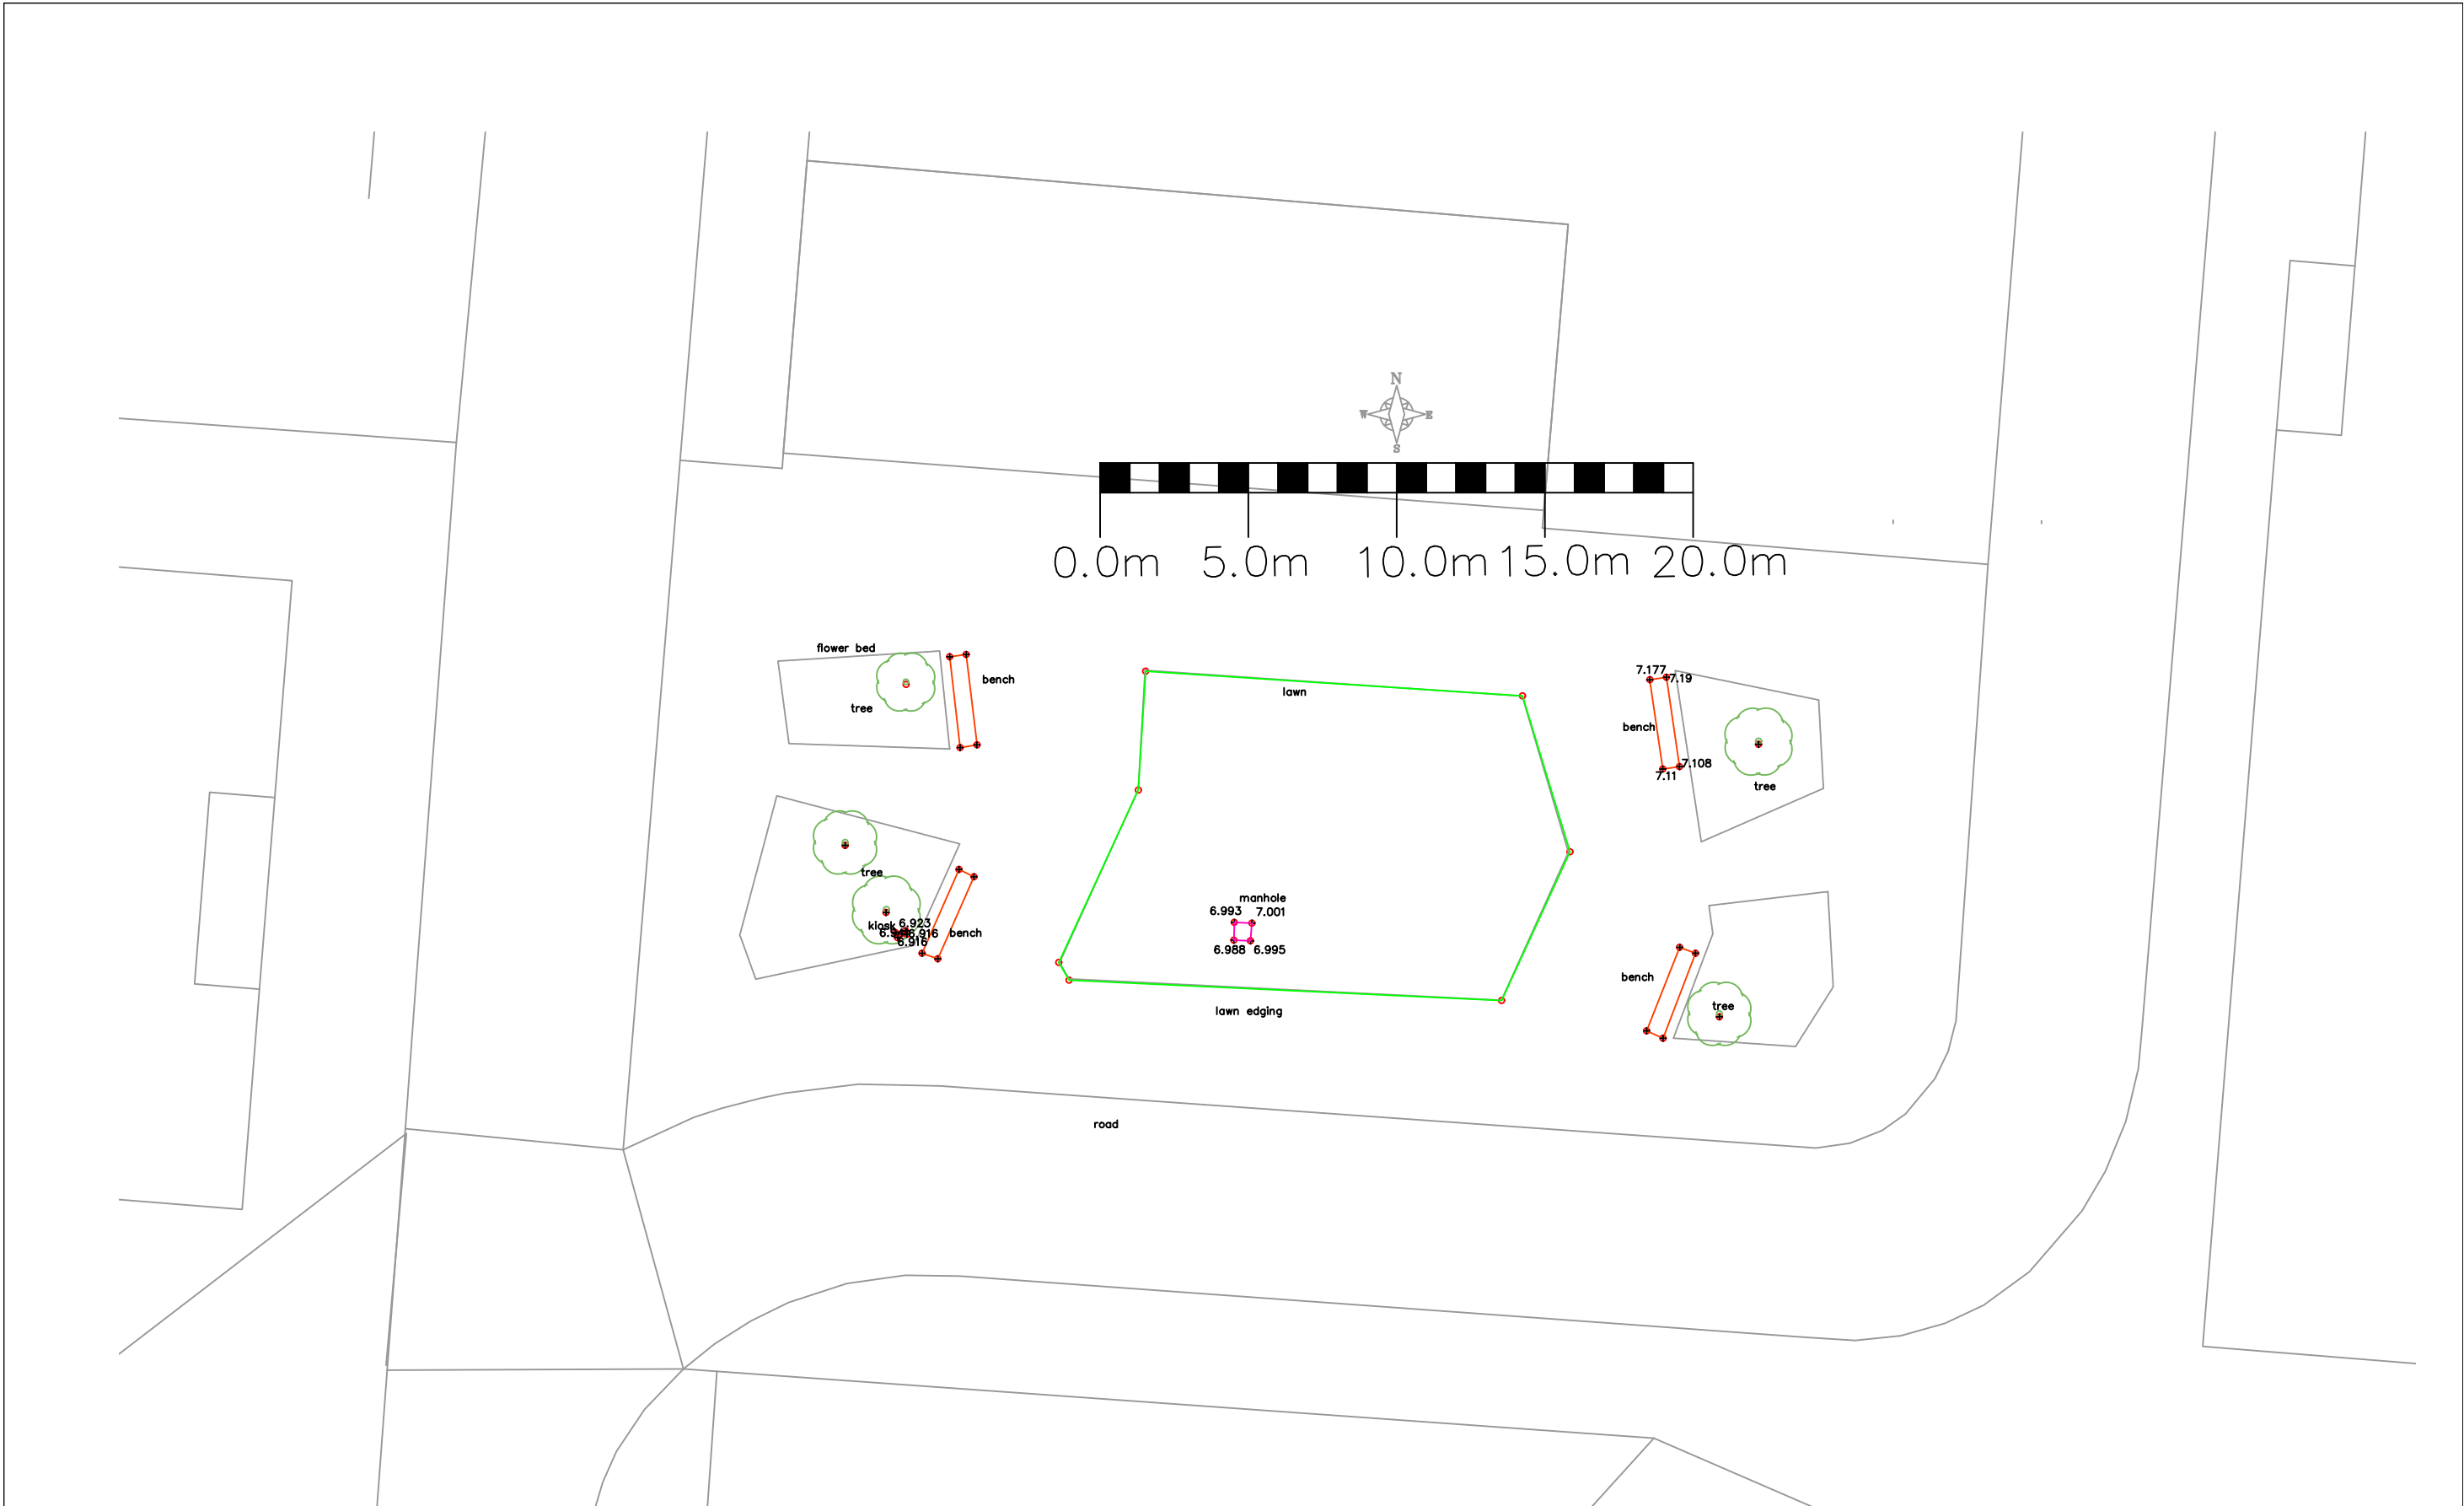

						Notes weather was bad. heavy rain and thick cloud. bad PDop had to over ride on some readings.	Client james davies		Project SA1 CAMPUS swansea campus		 ALT Surveying					
									Title SITE SURVEY							
1 FIRST ISSUE		AA			04-23		Scale (A3) 1:200		Datum NEWLYN		Project Code		Drawing No. 1		Issue 1	
Issue Description		Auth.		Ckd.	Appd.		Date									